



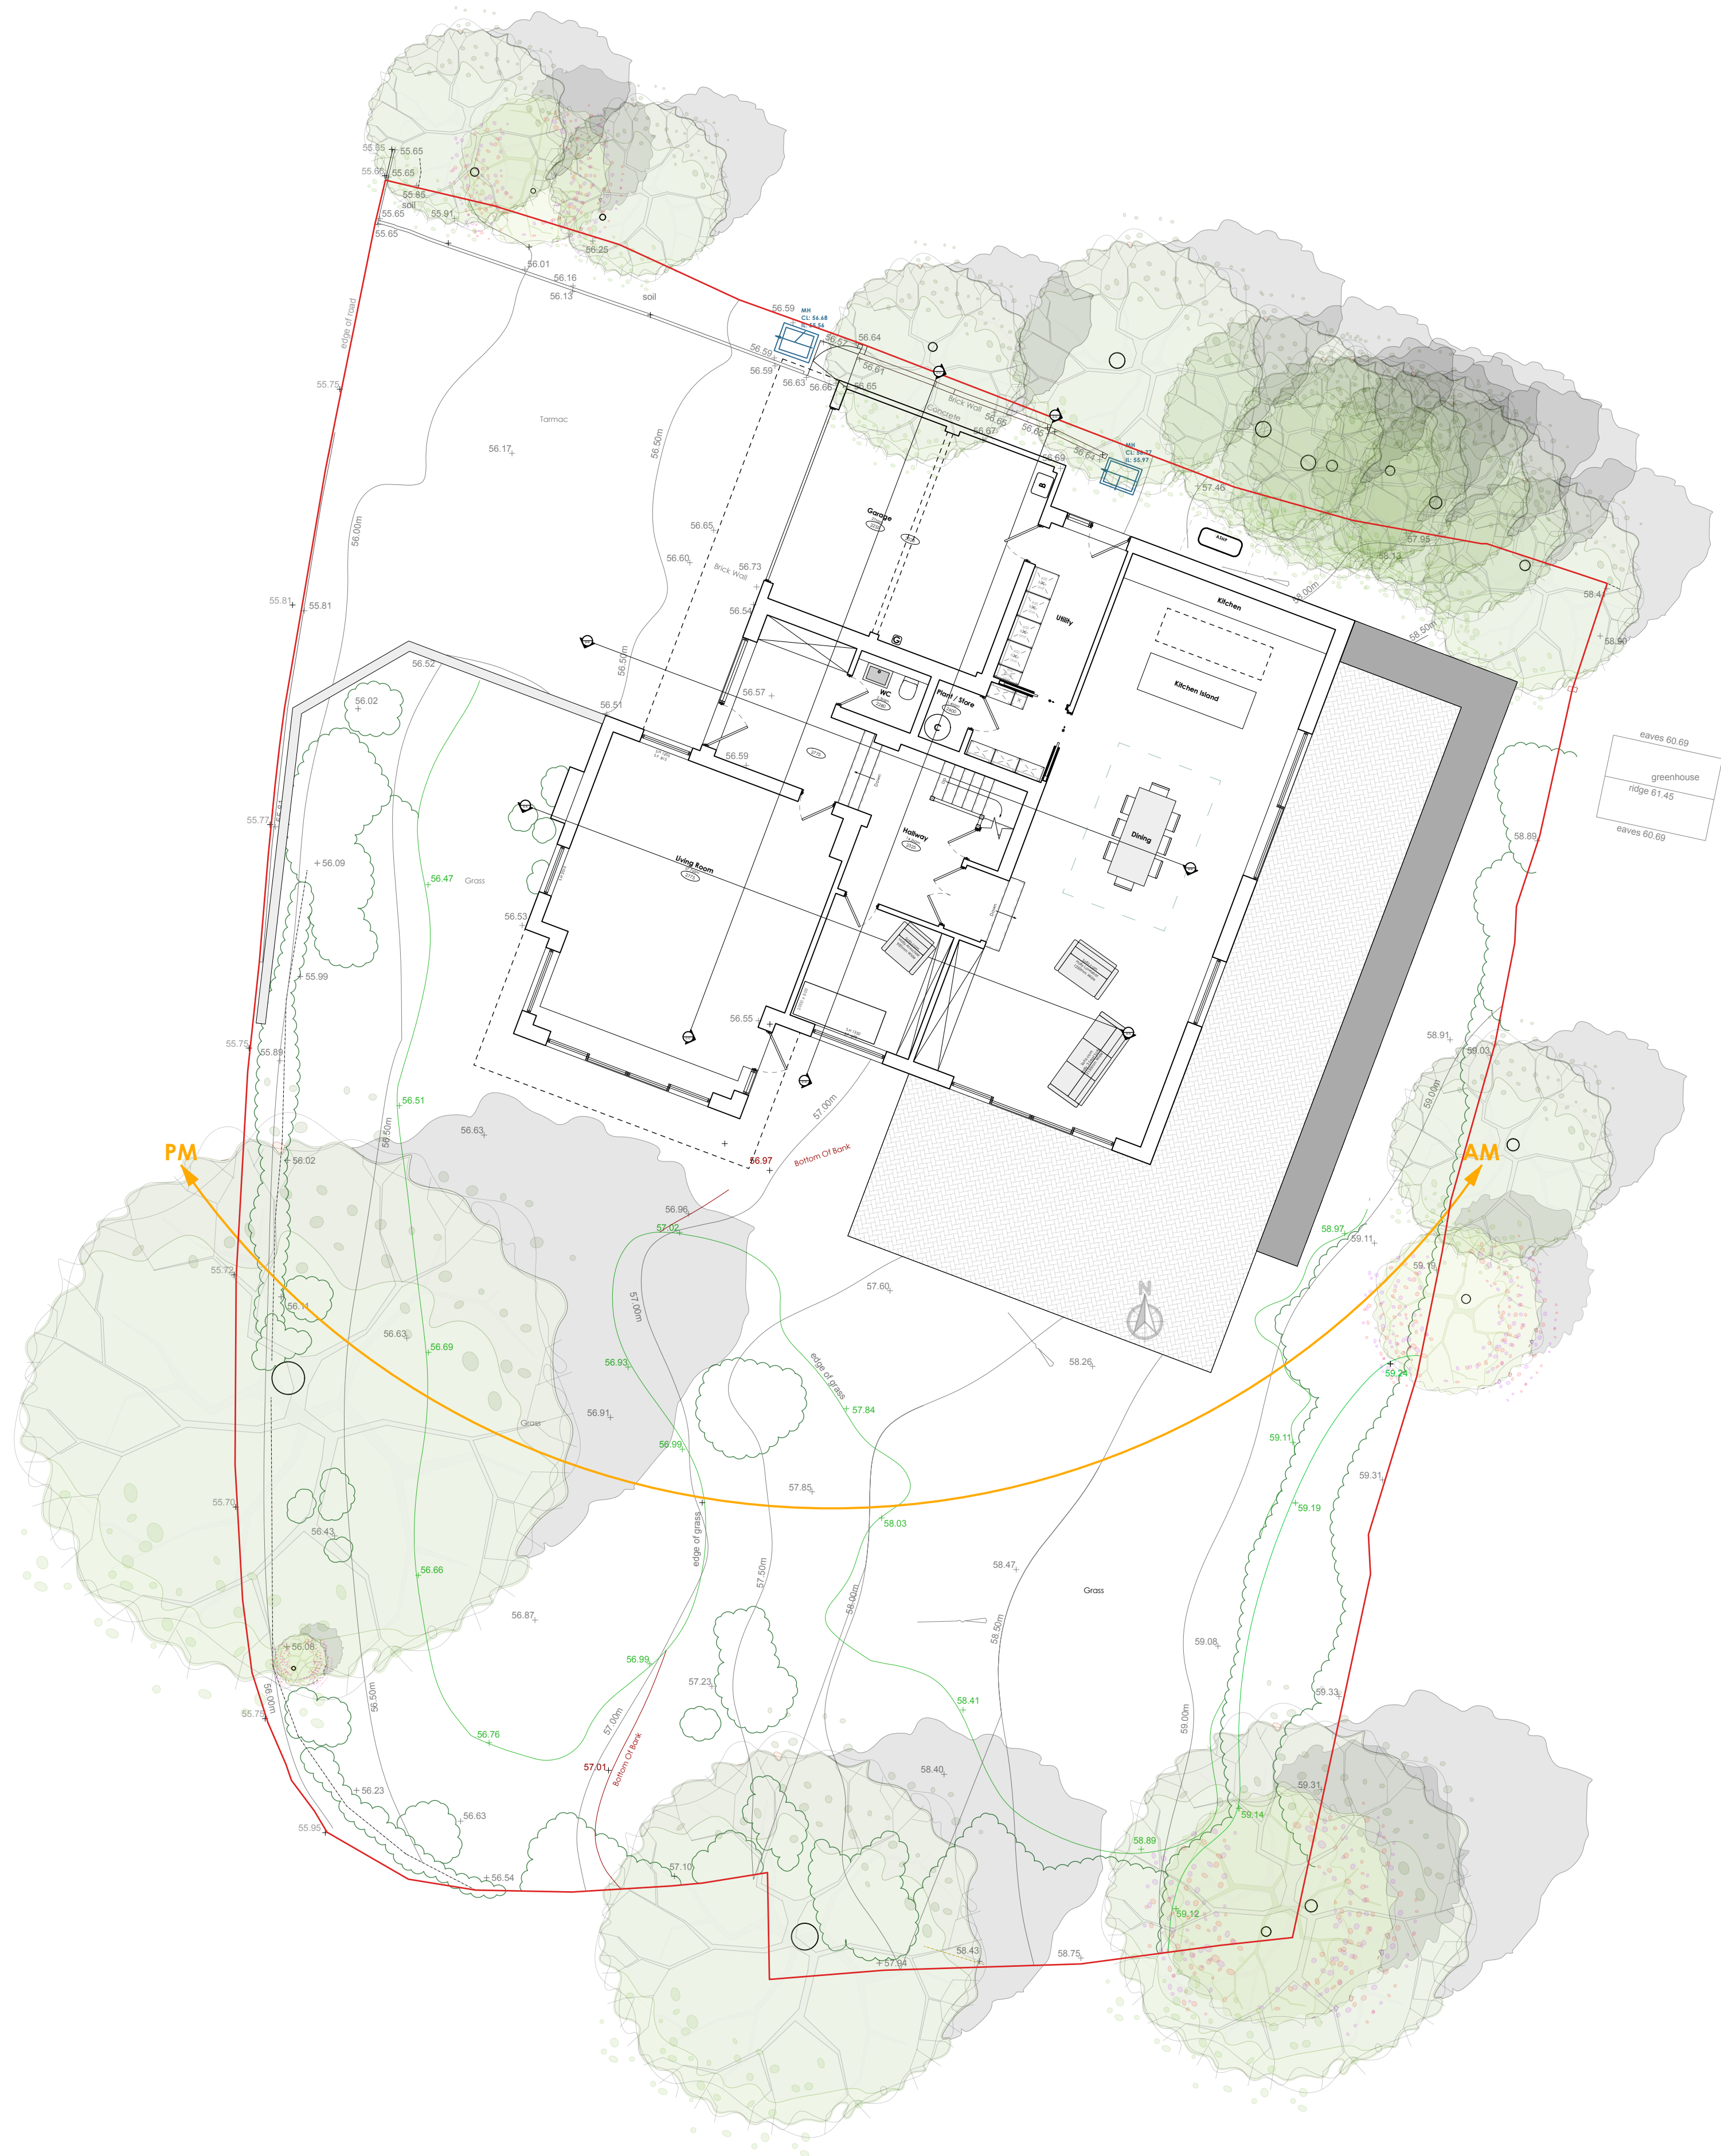

As Proposed Site Plan 1:100

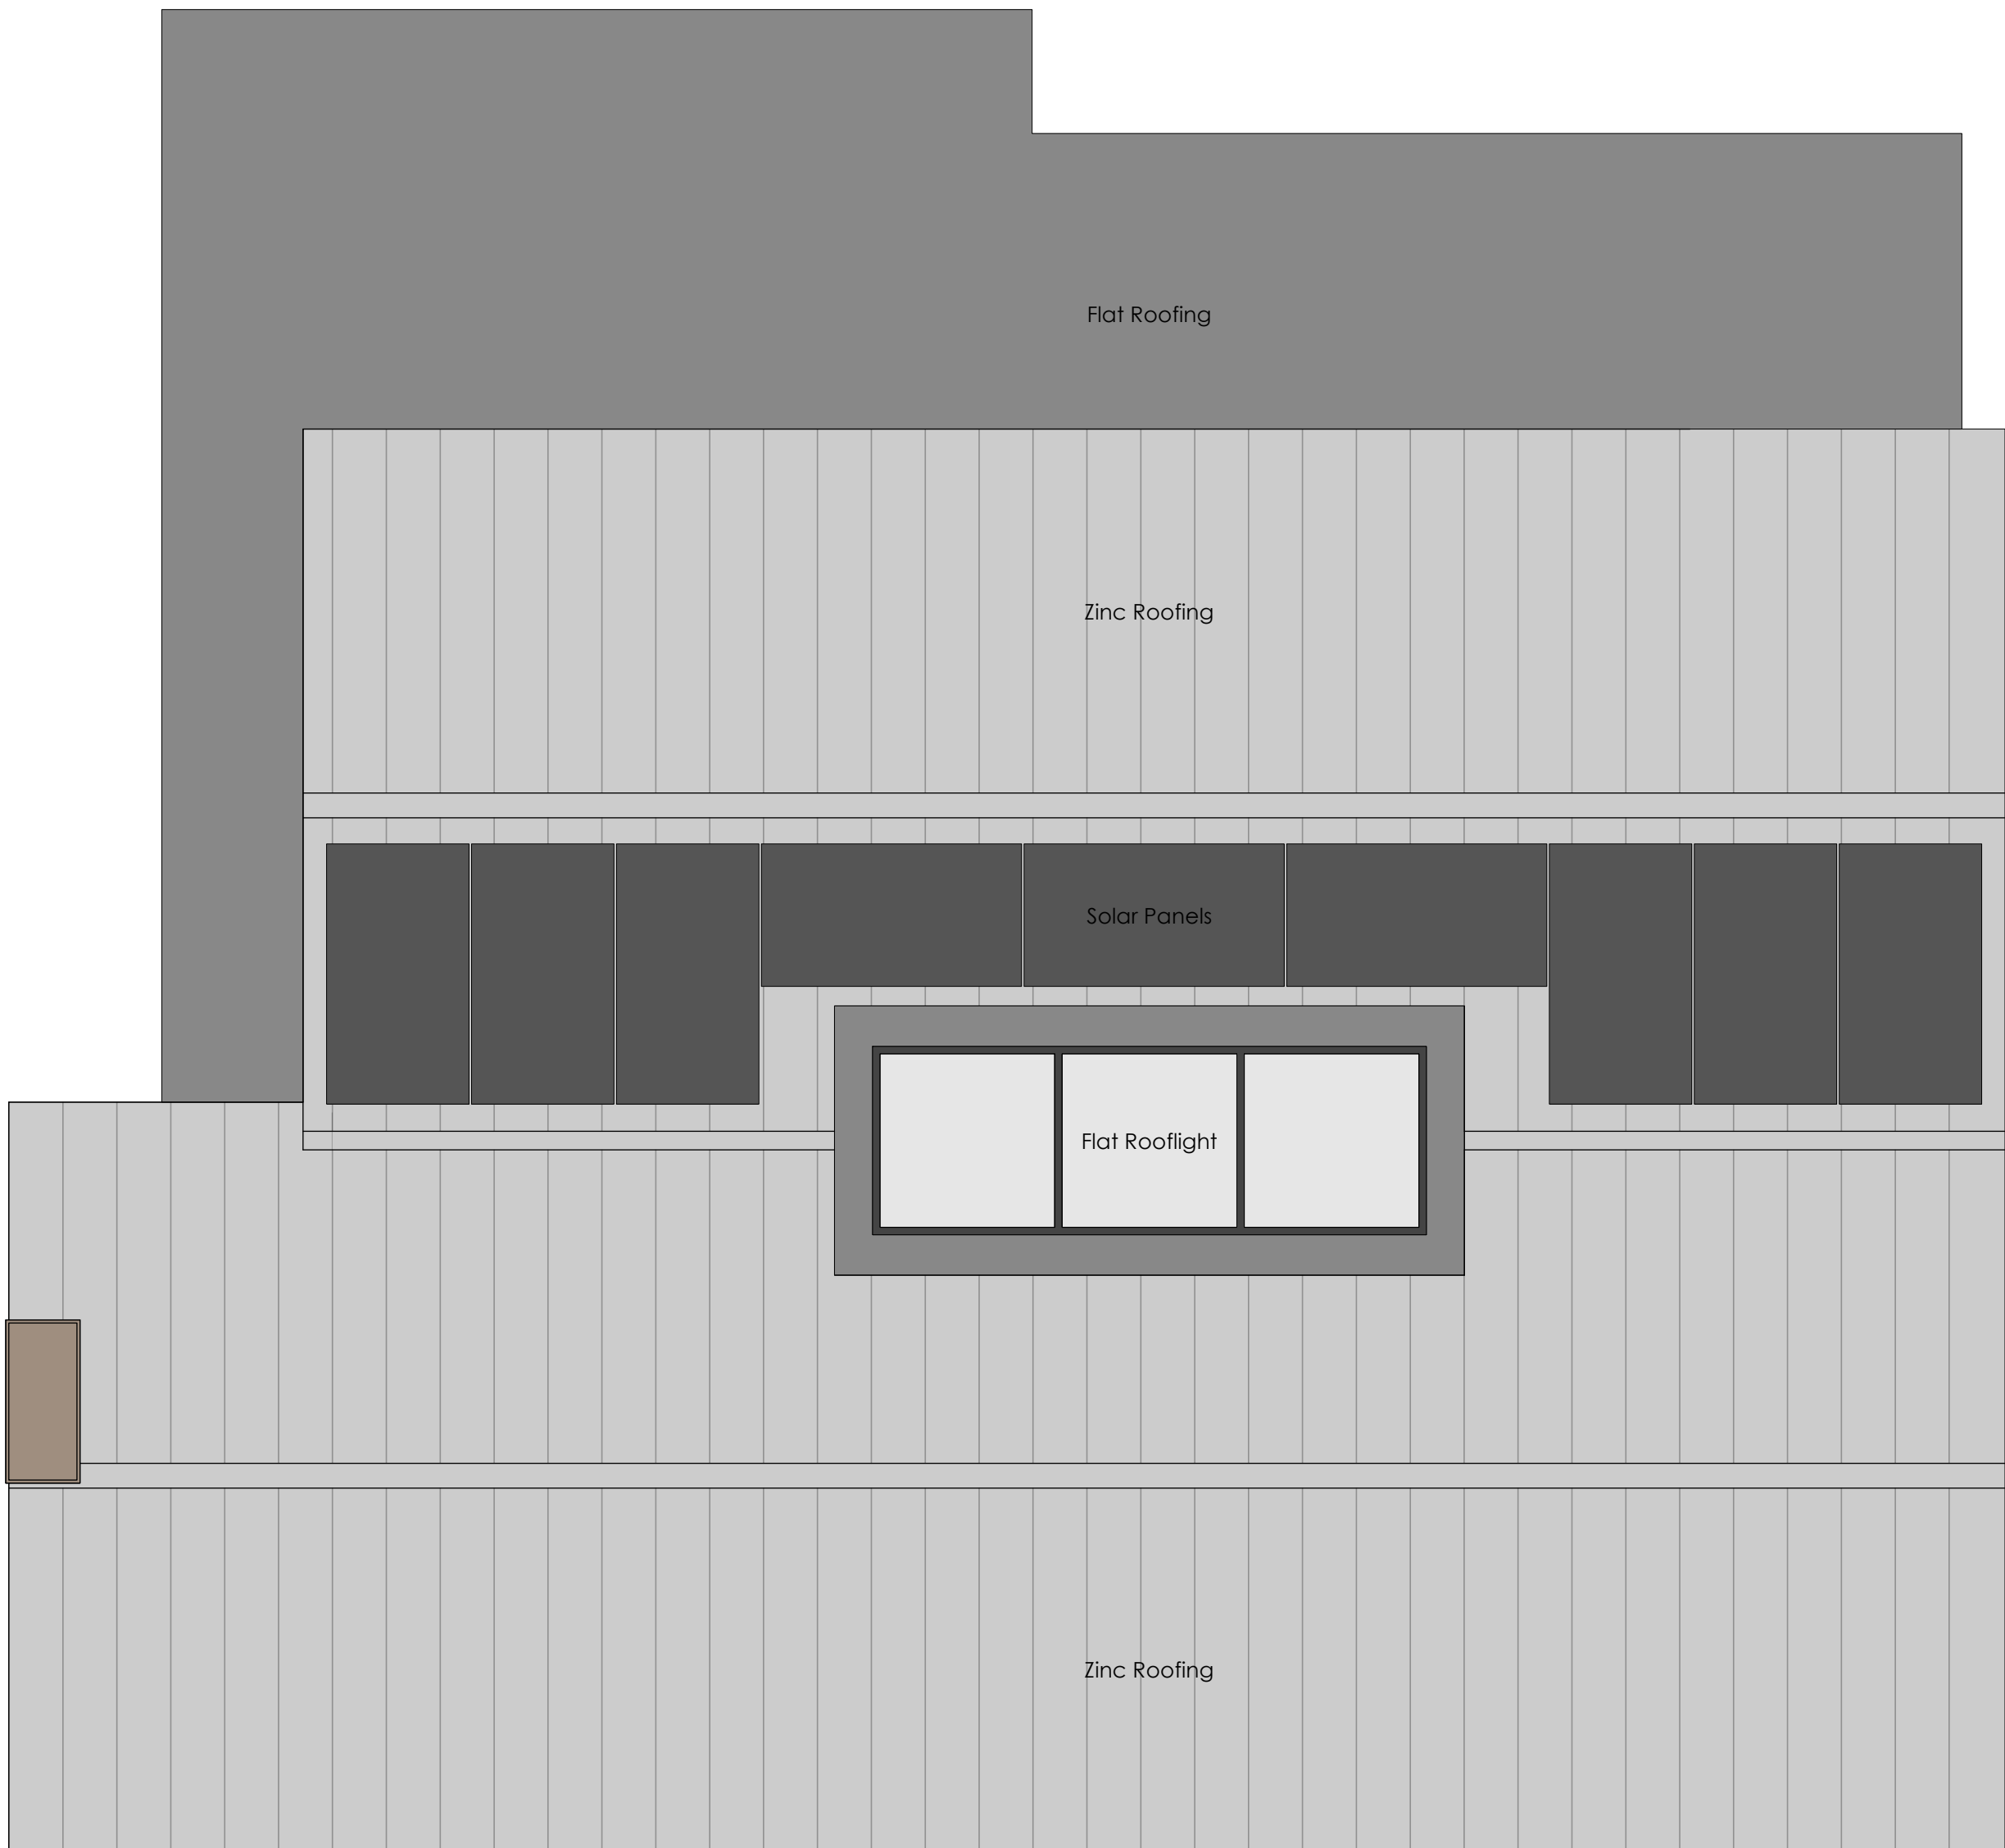

Roof Plan

As Proposed Roof Plan 1:50



N.B. Unless otherwise noted this drawing is not to be used for construction purposes.

If indicated as feasibility this drawing is subject to a detailed site investigation, including ground conditions, contamination, drainage design and planning / density regulations. The layout may be based upon an enlargement of on OS sheet or other small scale plans and its accuracy needs to be verified by survey. CDM regulations have not been fully considered.

Revision	Date	Notes



Harp & Bright Ltd.
64 Byron Street
Hove
BN3 5BB
0781 228 1716
jack@harpandbright.co.uk
www.harpandbright.co.uk

Client		
Richard McBryne		
Project		
Faihaven, Hurstpierpoint		
Drawing Title		
As Proposed Plans		
Drawn	Revision	Scale
JT	...	1:50 @ A1
Date	Job No. / Drawg No.	
20/04/25	1106/2.003	