






Existing Front Elevation
1:100

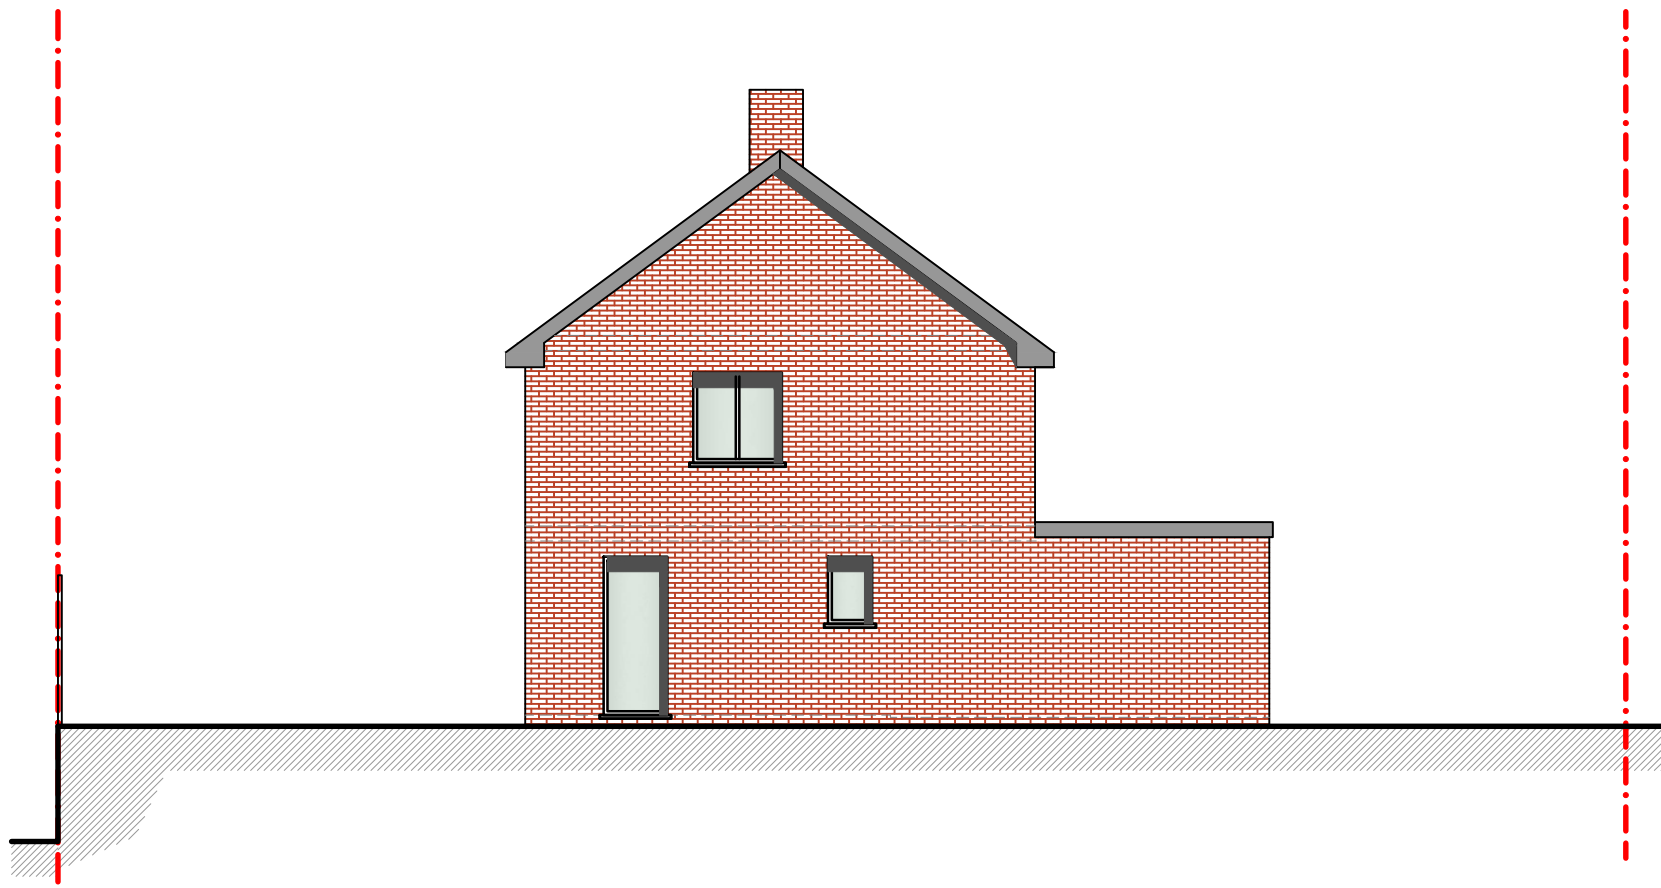


Existing Side Elevation 01
1:100

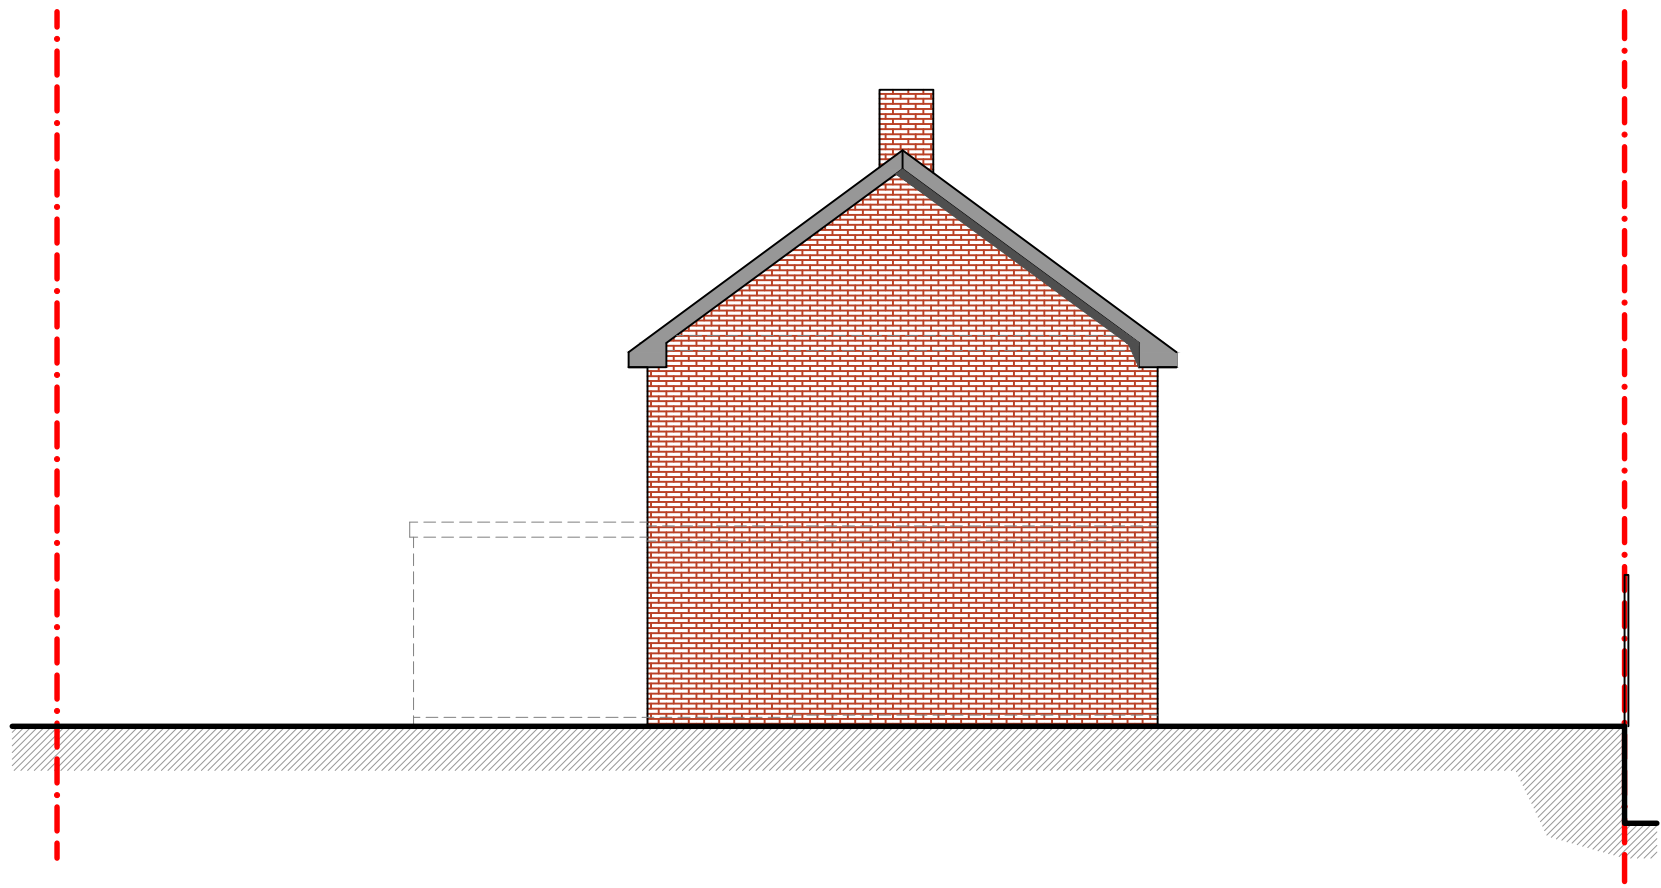

Existing Side Elevation 02
1:100

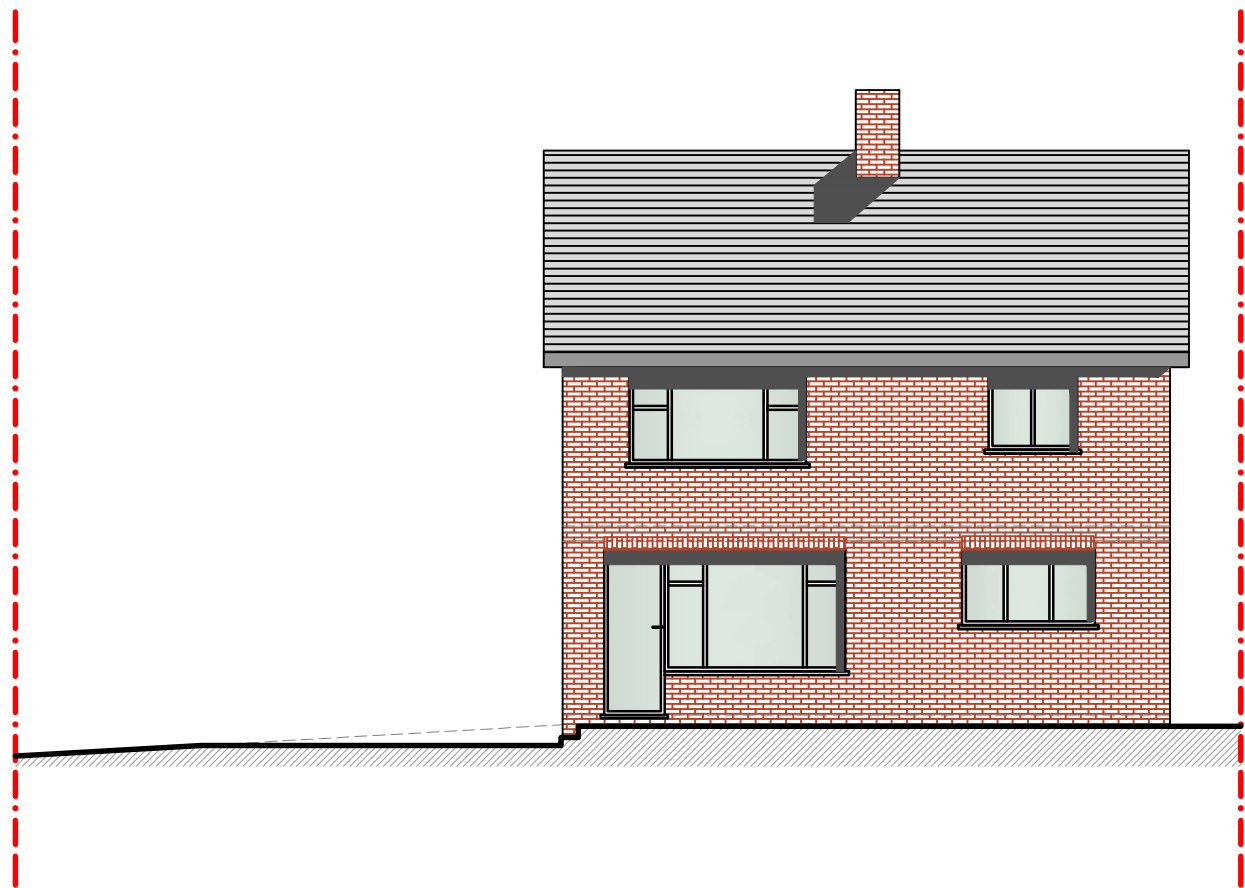


Existing Rear Elevation
1:100

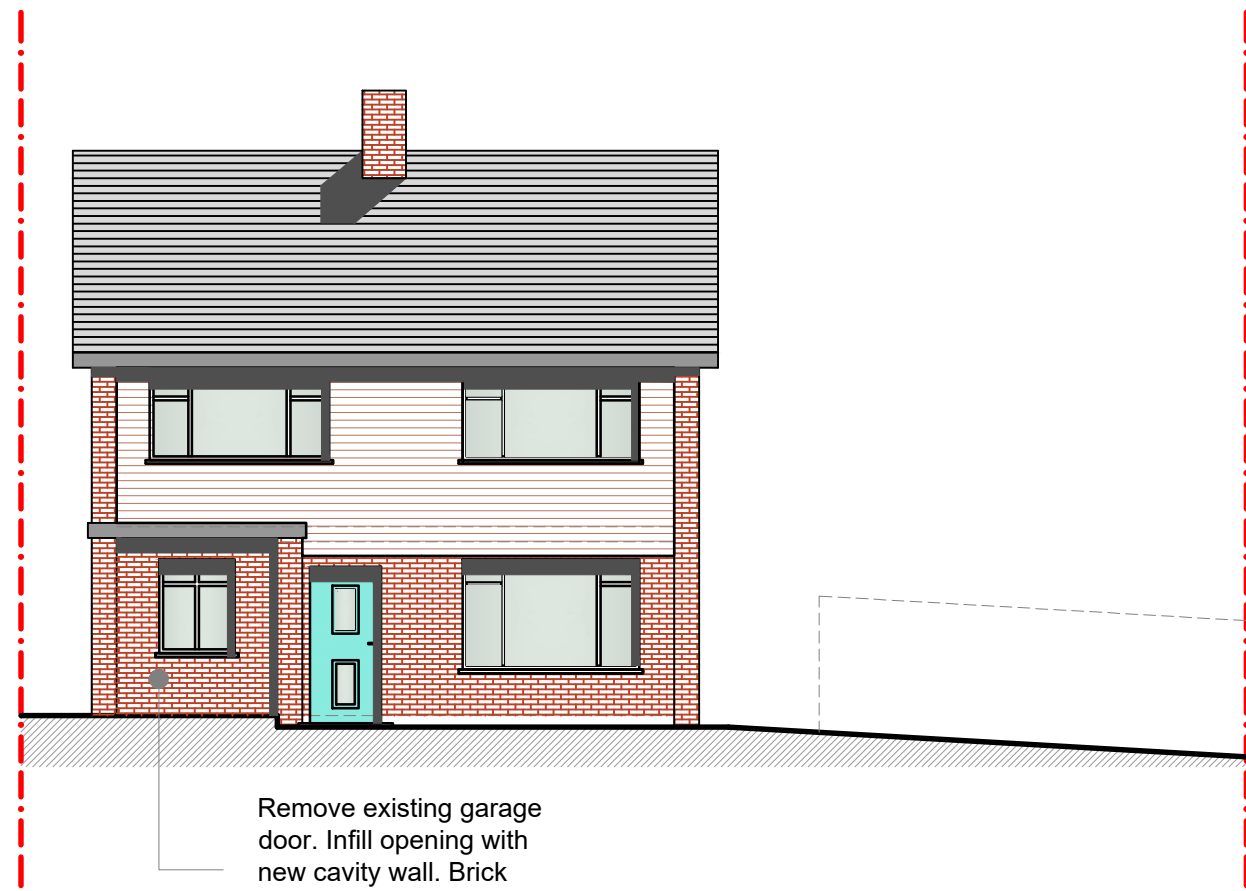

Remove existing garage door. Infill opening with new cavity wall. Brick work and window to match existing.

Proposed Front Elevation
1:100

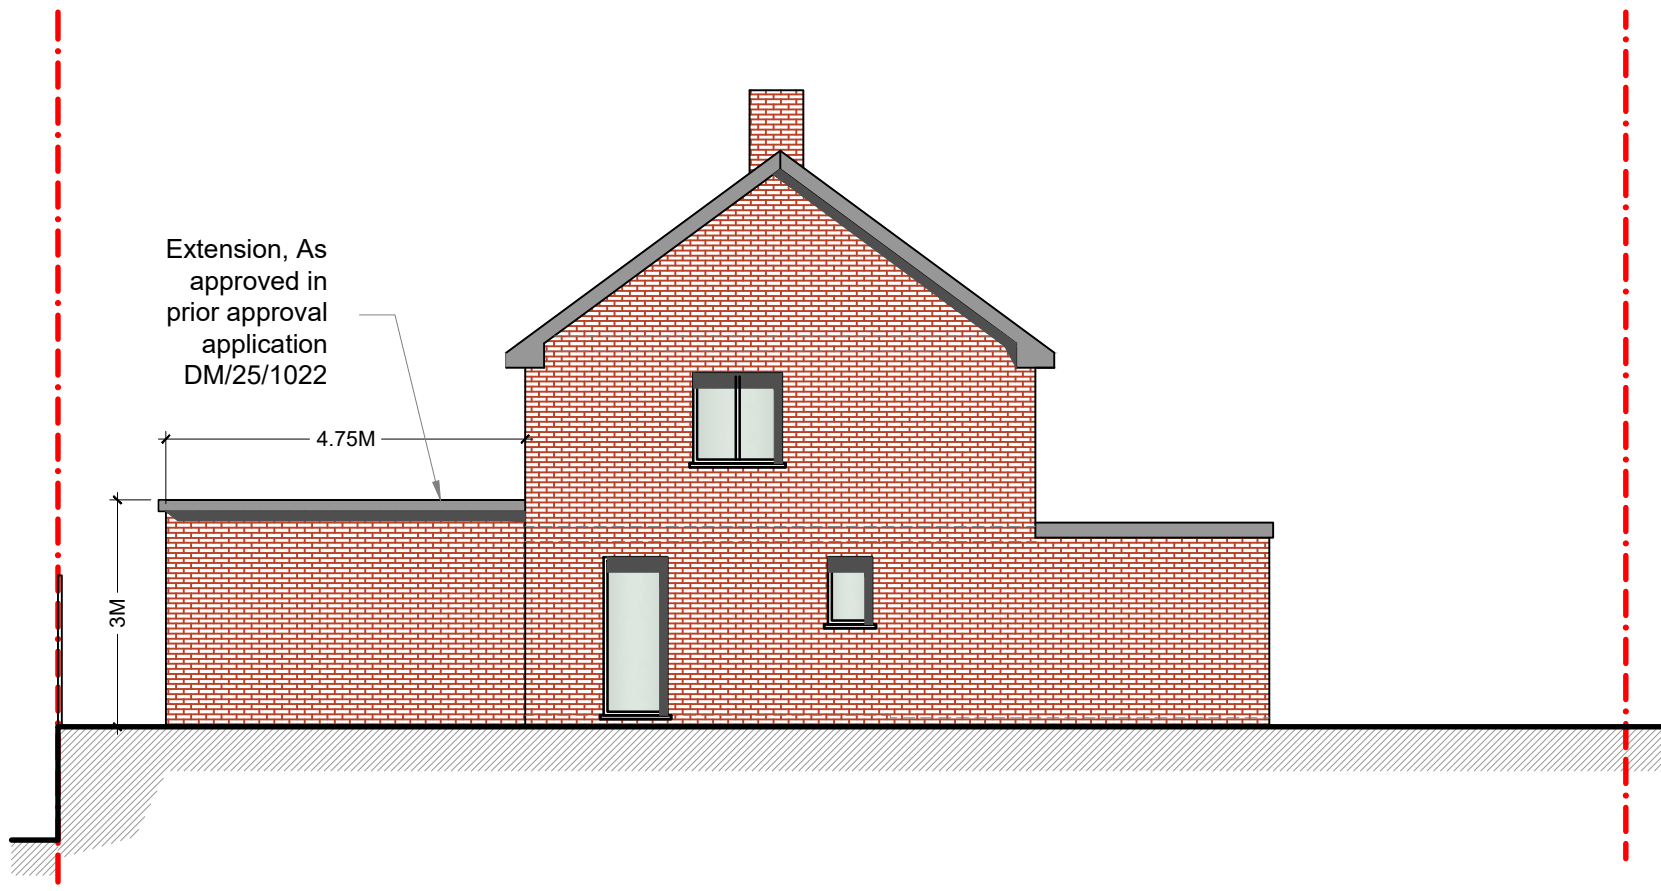


Extension, As approved in prior approval application DM/25/1022

4.75M

3M

Proposed Side Elevation 01
1:100

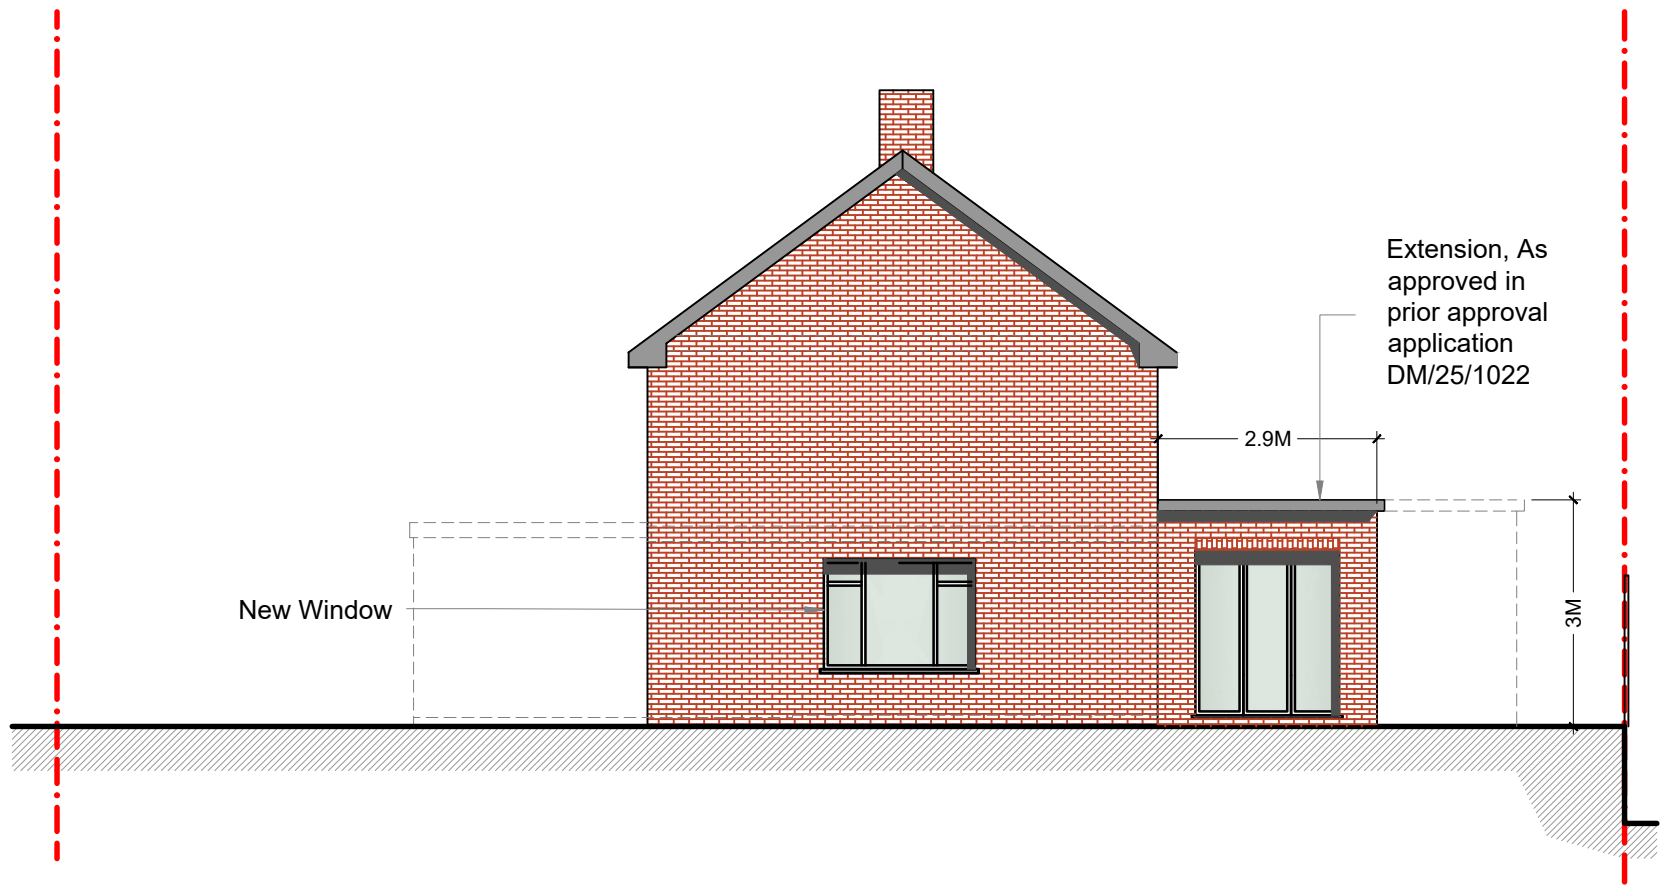


New Window

Extension, As approved in prior approval application DM/25/1022

2.9M

3M


Proposed Side Elevation 02
1:100

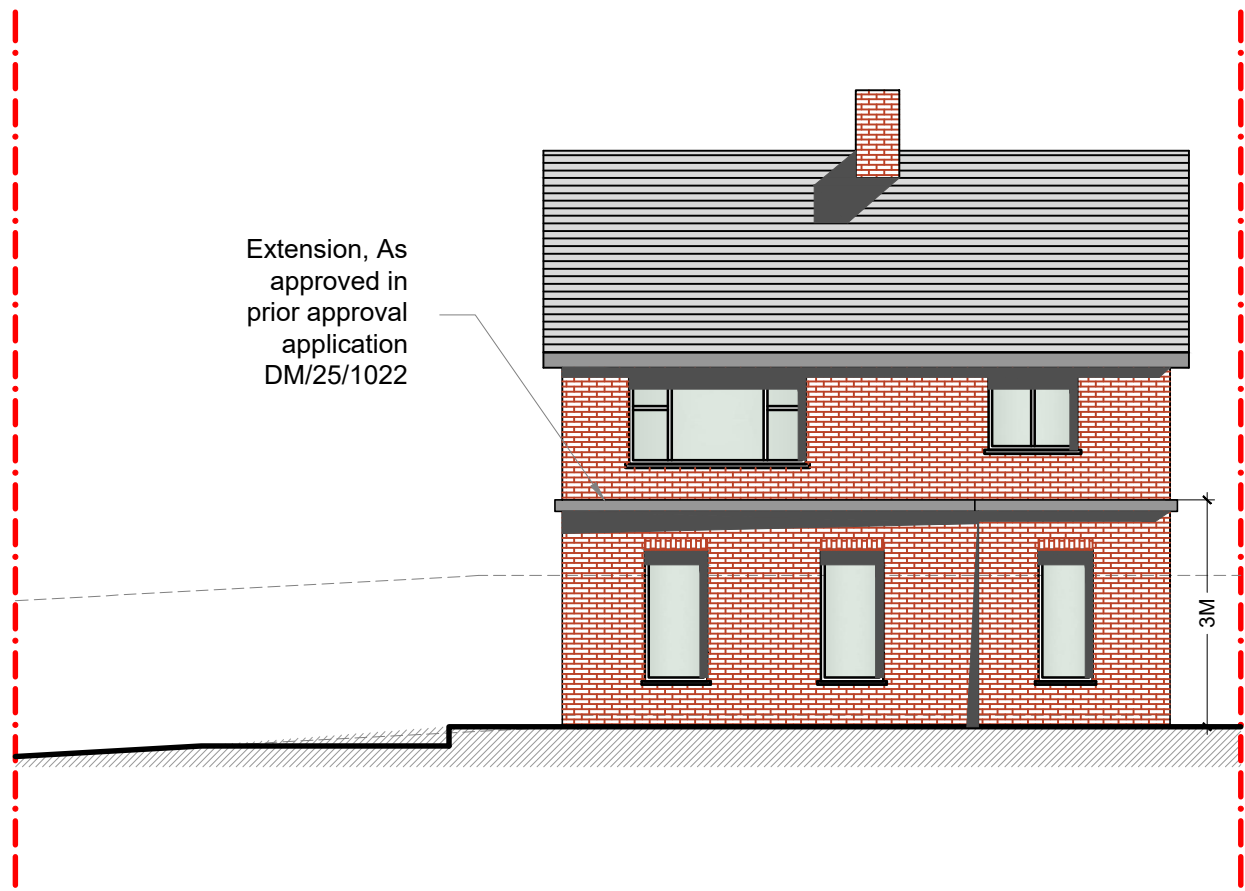

Extension, As approved in prior approval application DM/25/1022

3M

Proposed Rear Elevation
1:100

 

PLANNING

-	PLANNING DEPT ISSUE	RCS	12.07.25	RCS
Revision	Description	By	Date	Chkd
John Farquharson Partnership LLP Est. 1922 6 Hare Hall Lane, Gidea Park, Essex, RM2 6BD Tel: 01708 75 00 11 E-Mail: admin@jfpengineers.co.uk				
Job: 12 Clayton Park, Hassocks, West Sussex, BN6 8JQ				
Drawing Title: Existing AND Proposed Elevations				
Status Planning Submission				
Drawing No. 9794 - P04		Revision -		
Scale As shown @ A1	Drawn RCS	Date MARCH 25	Chkd RCS	Passed -