



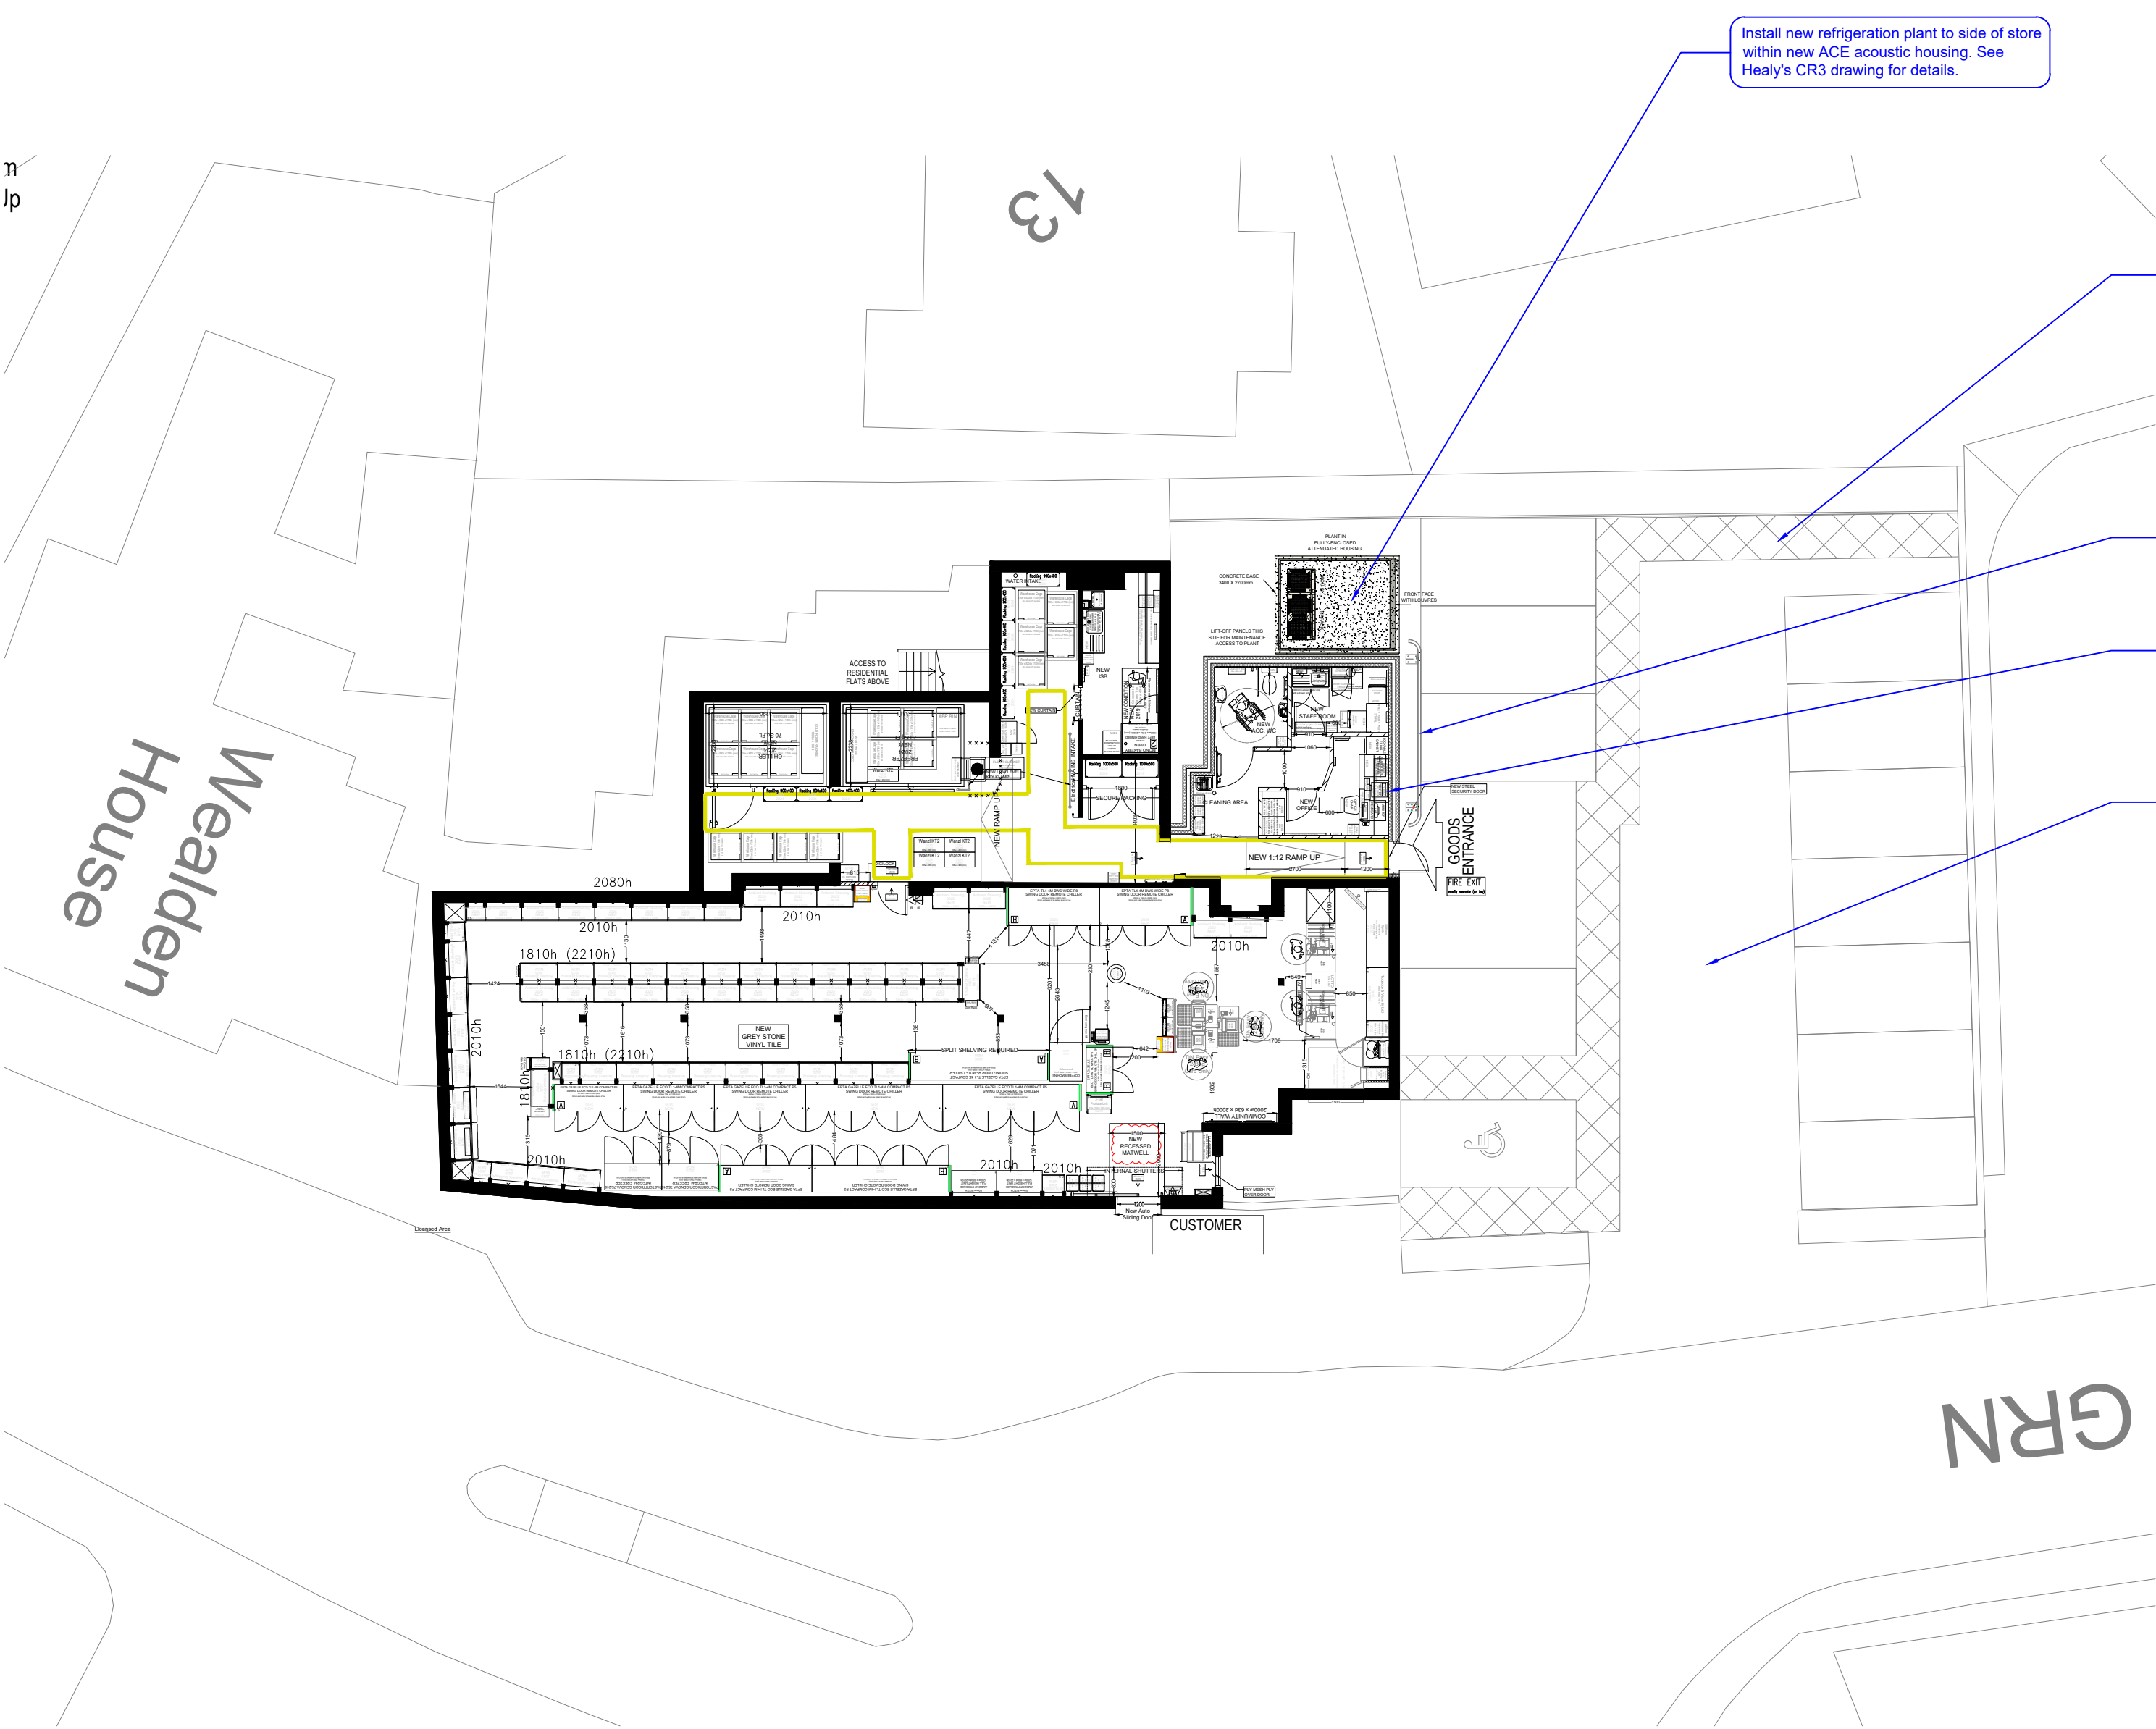


1 PROPOSED GROUND FLOOR PLAN
1:150




B PROPOSED BACK ELEVATION B-B
1:50

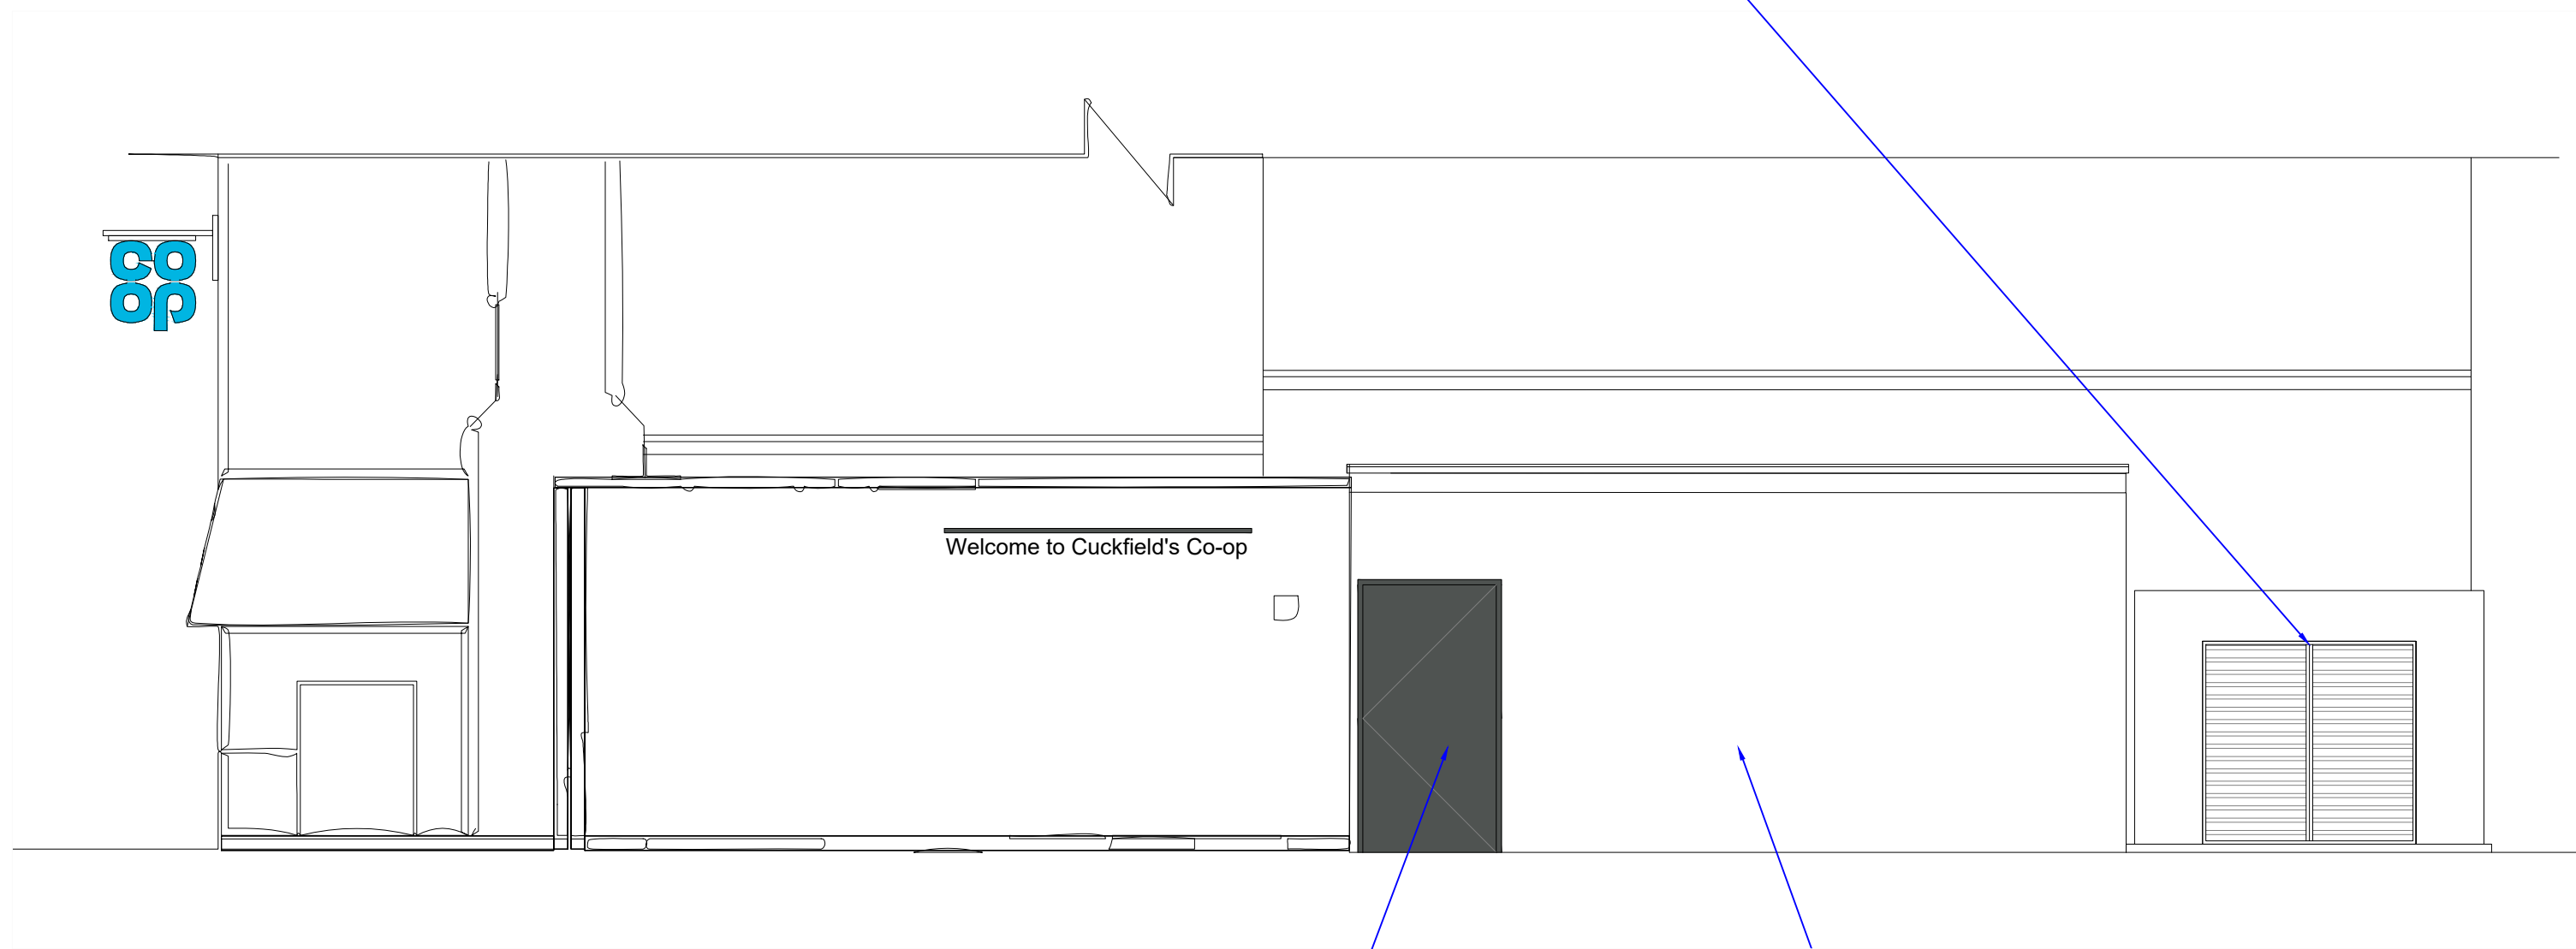

A PROPOSED SHOP FRONT ELEVATION A-A
1:50

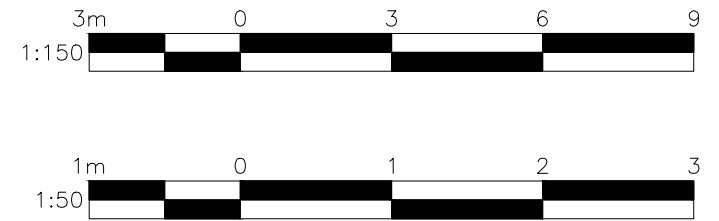

REV	DATE	DESCRIPTION	DR	CH
-----	------	-------------	----	----

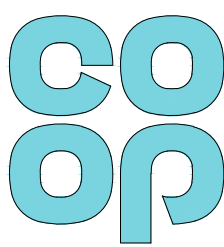

PLANNING

DB3

LEEDS

4th Floor, 10 South Parade, Leeds LS1 5DS.
T: 0113 244 6931 www.darntonb3.com

CLIENT
The Co-operative Group

PROJECT
Cuckfield

TITLE
Proposed Plan and Elevations

CREATION DATE	SCALE @ A1	DRN	CHK	STATUS
June 2025	As Shown	AZ	SN	5*

SHEET NO.	REVISION
-----------	----------

18337 - DB3 - B01 - 00 - DR - A - 20011

PROJECT NO / ORIGINATOR / ZONE / LEVEL / TYPE / ISSUE NUMBER

© COPYRIGHT: ALL RIGHTS RESERVED.
THIS DRAWING MUST BE USED IN CONJUNCTION WITH ALL OTHER RELEVANT DRAWINGS AND INFORMATION.
ANY DISCREPANCIES MUST BE REPORTED TO DARNTONB3 IMMEDIATELY.
THIS DRAWING OR INFORMATION MUST NOT BE USED FOR CONSTRUCTION UNLESS EXPRESSLY ISSUED FOR.
DO NOT SCALE FROM THIS DRAWING. WORK ONLY TO THE PRINTED DIMENSIONS.