


1. This drawing is the copyright of Hampshire Design Consultancy Ltd. and may not be reproduced without licence.
2. The Contractor shall not scale off this drawing for construction purposes, only figured dimensions shall be worked from.
3. All dimensions and levels are to be checked on site by the Contractor before the commencement of any work and any discrepancies reported to the Architect.
4. No responsibility can be accepted for errors arising on site due to unauthorised variations from the Architects drawings.


Revision _____

 **PROPOSED WORKS**

 **EXISTING STRUCTURE**

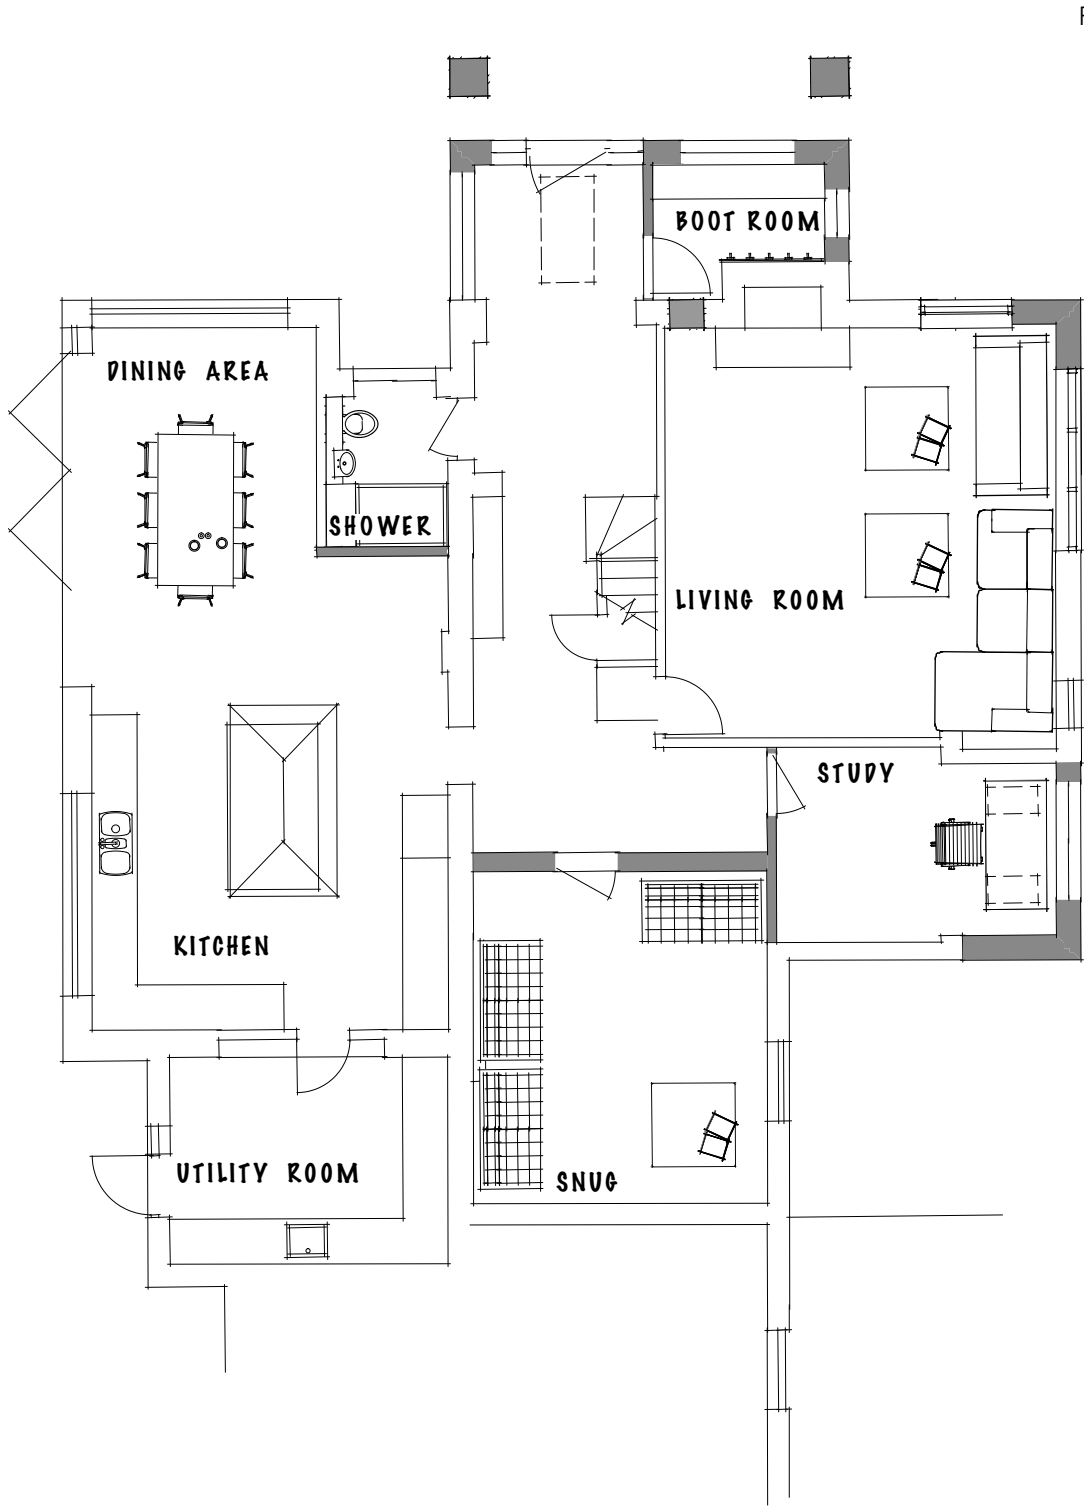

Proposed roof lantern over entrance area.

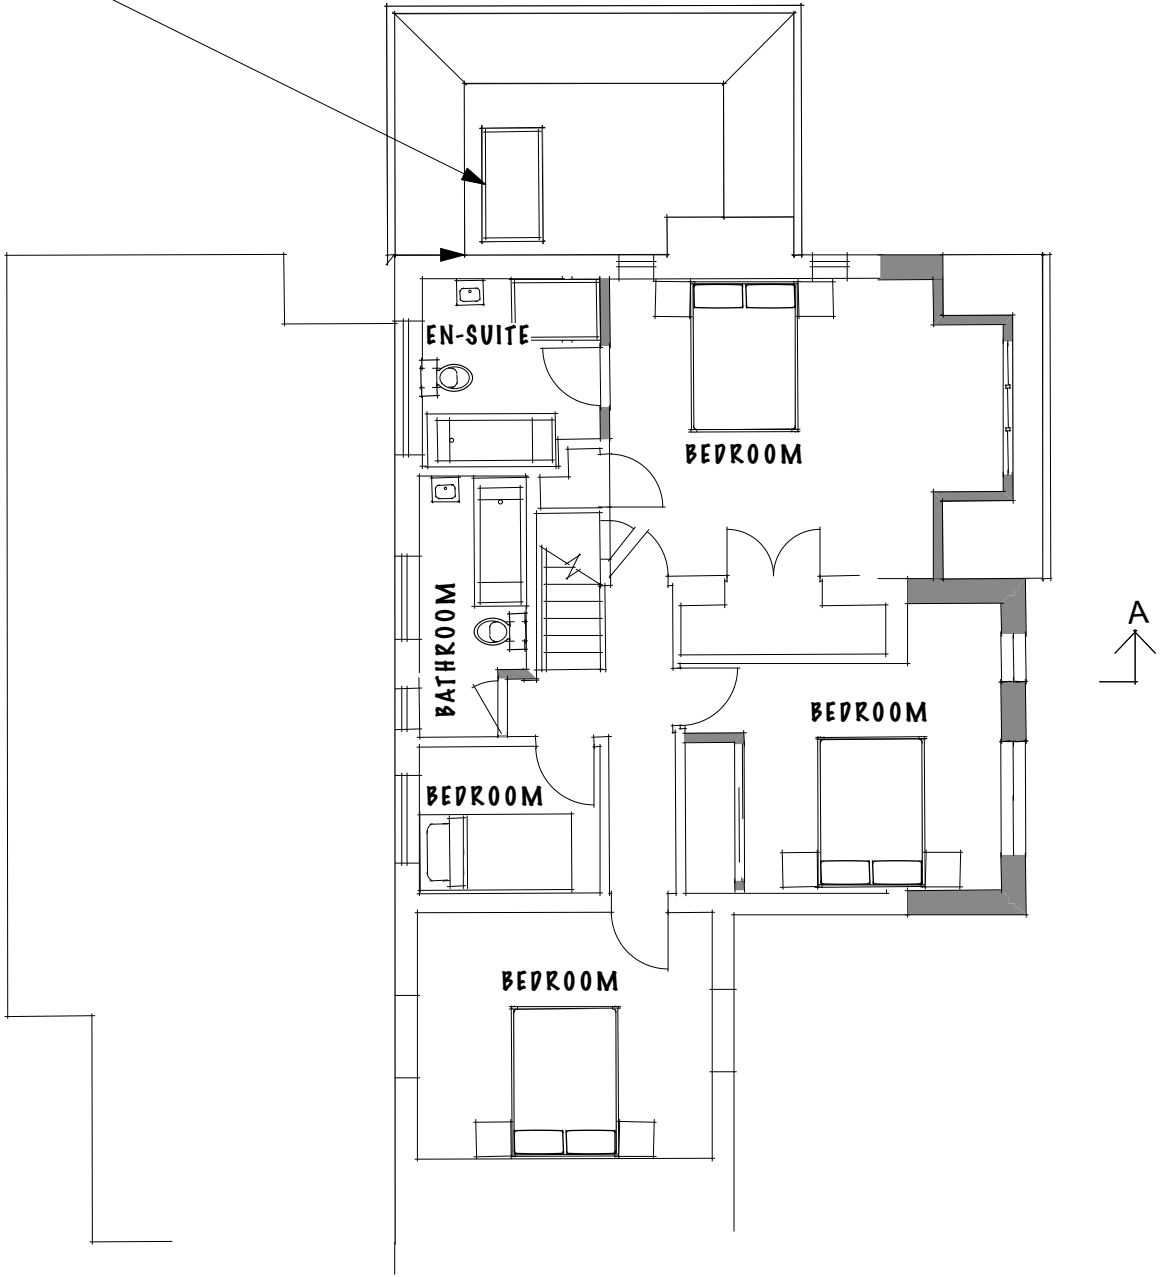

0 2 4 6 8 M

clients details
Mr & Mrs D. Hanson

site details
Rainbow Cottage.
Truslers Hill Lane, Alborne.
West Sussex. BN6 9JL.

drawing reference

PROPOSED FLOOR PLANS

created by
HDC Ltd

drawing No
367/DP/006

scale
1:100@A3

stage:
PLANNING

Revision

date

Feb 25

www.hampshiredesign.co.uk

