


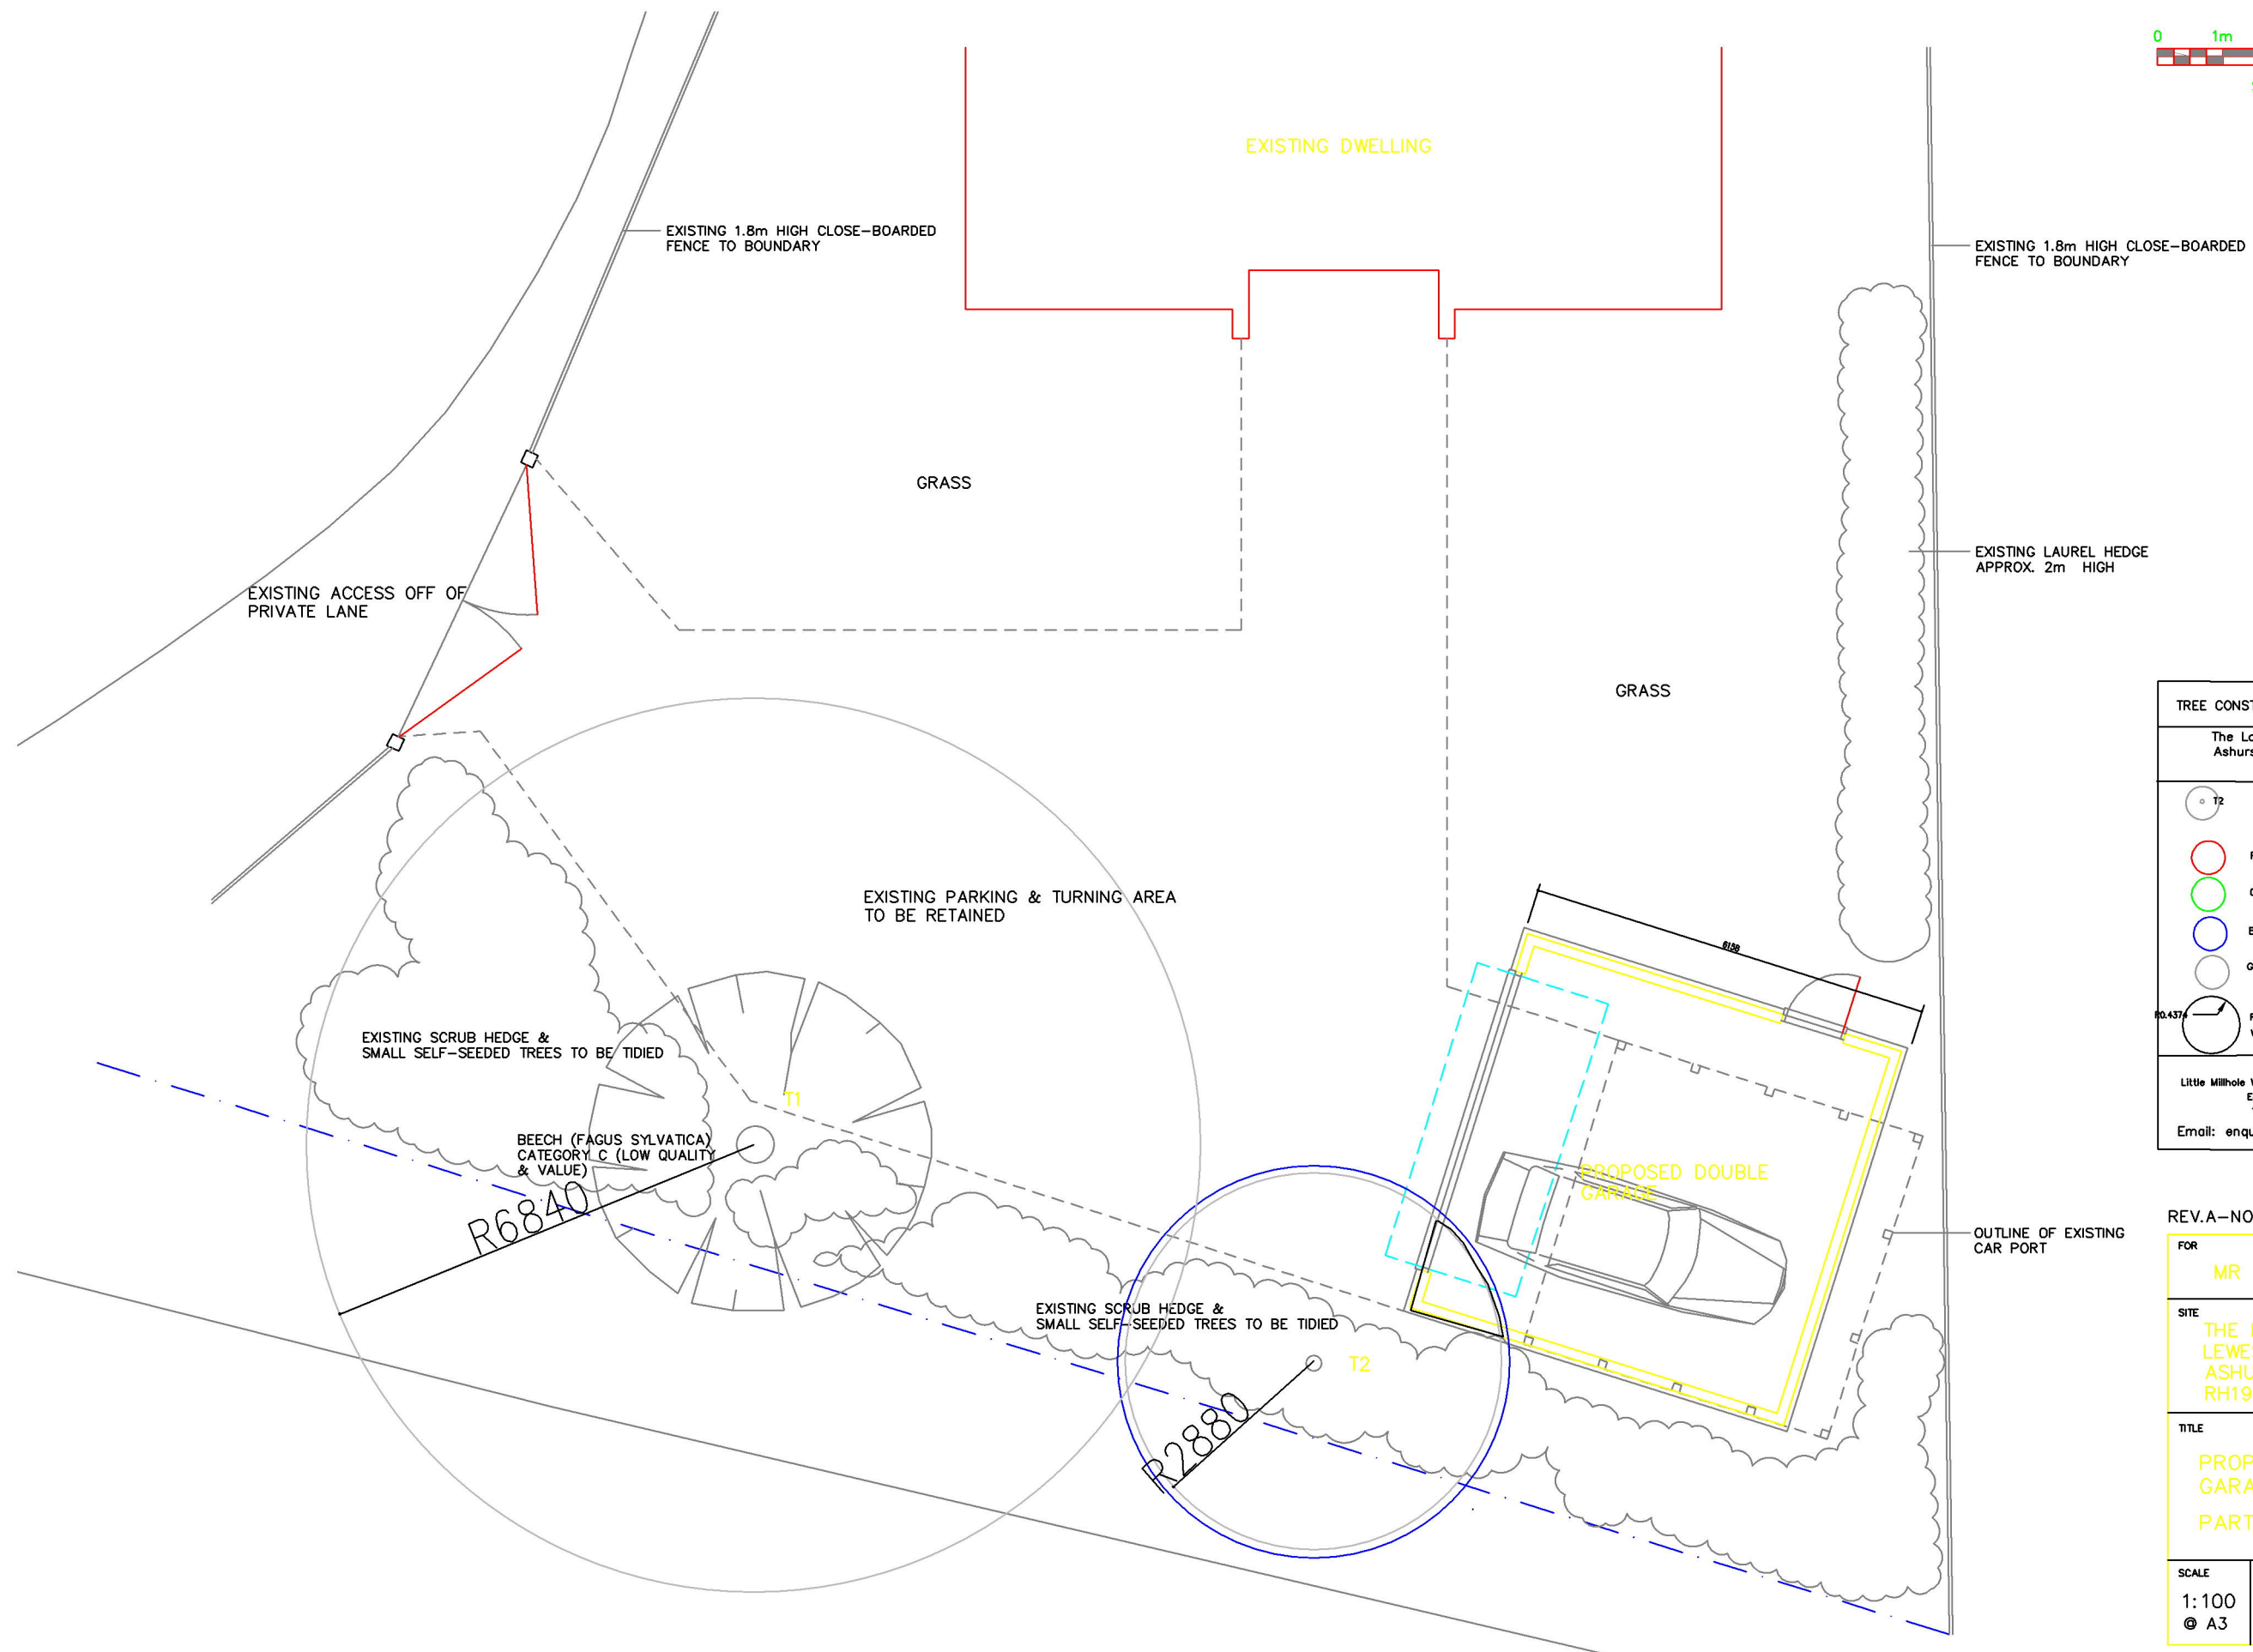

0 1m
SCALE 1:100 @ A3

TREE CONSTRAINTS & PROTECTION PLAN	
The Laurels, Lewes Road, Ashurstwood. RH19 3UJ December 2025	
	TREES INCLUDED IN ARBORICULTURAL SURVEY
COLOUR CODED AS PER BS5837	
	RED - CATEGORY U
	GREEN - CATEGORY A
	BLUE - CATEGORY B
	GREY - CATEGORY C
	ROOT PROTECTION AREA (RPA) WITH RADIUS
DOLWIN & GRAY Little Millhole Wood, Erridge Lane, Rotherfield, East Sussex. TN6 3JU Tel: 01892 853232 Email: enquiries@dolwinandgray.co.uk	

REV.A-NOTE ADDED 03/09/2025

FOR	MR T. WATTS		
SITE	THE LAURELS, LEWES ROAD, ASHURSTWOOD. RH19 3UD		
TITLE	PROPOSED DOUBLE GARAGE PART SITE PLAN		
SCALE	DRAWN	DRAWING NO.	REV A
1:100 @ A3	AH 08/25	02	