



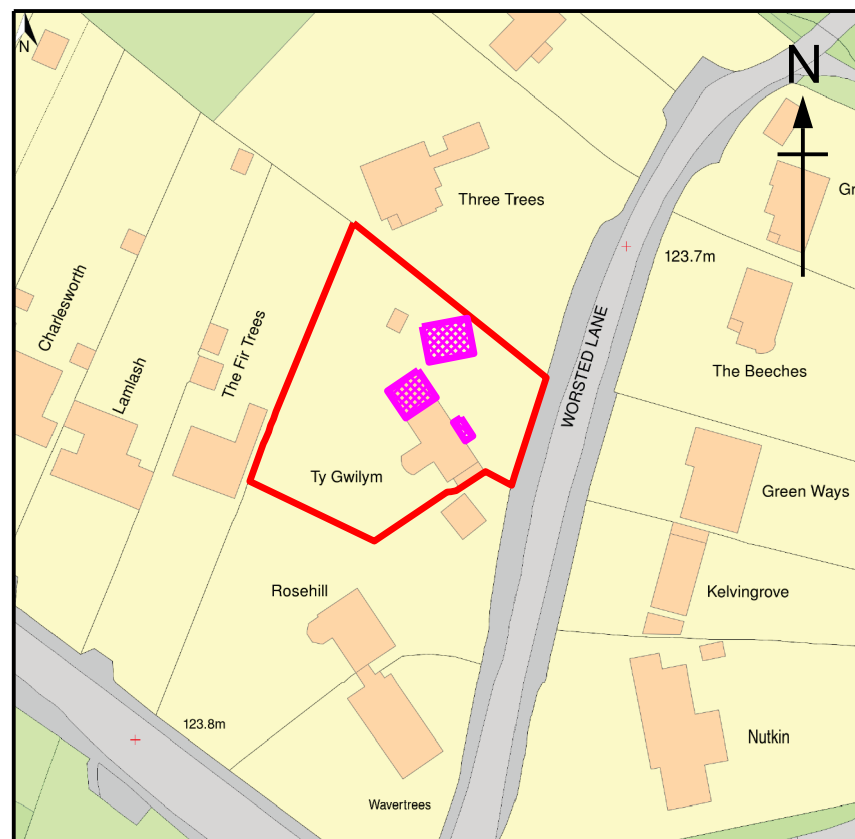

0 5 10 25 50

Location Plan

SCALE 1:1250

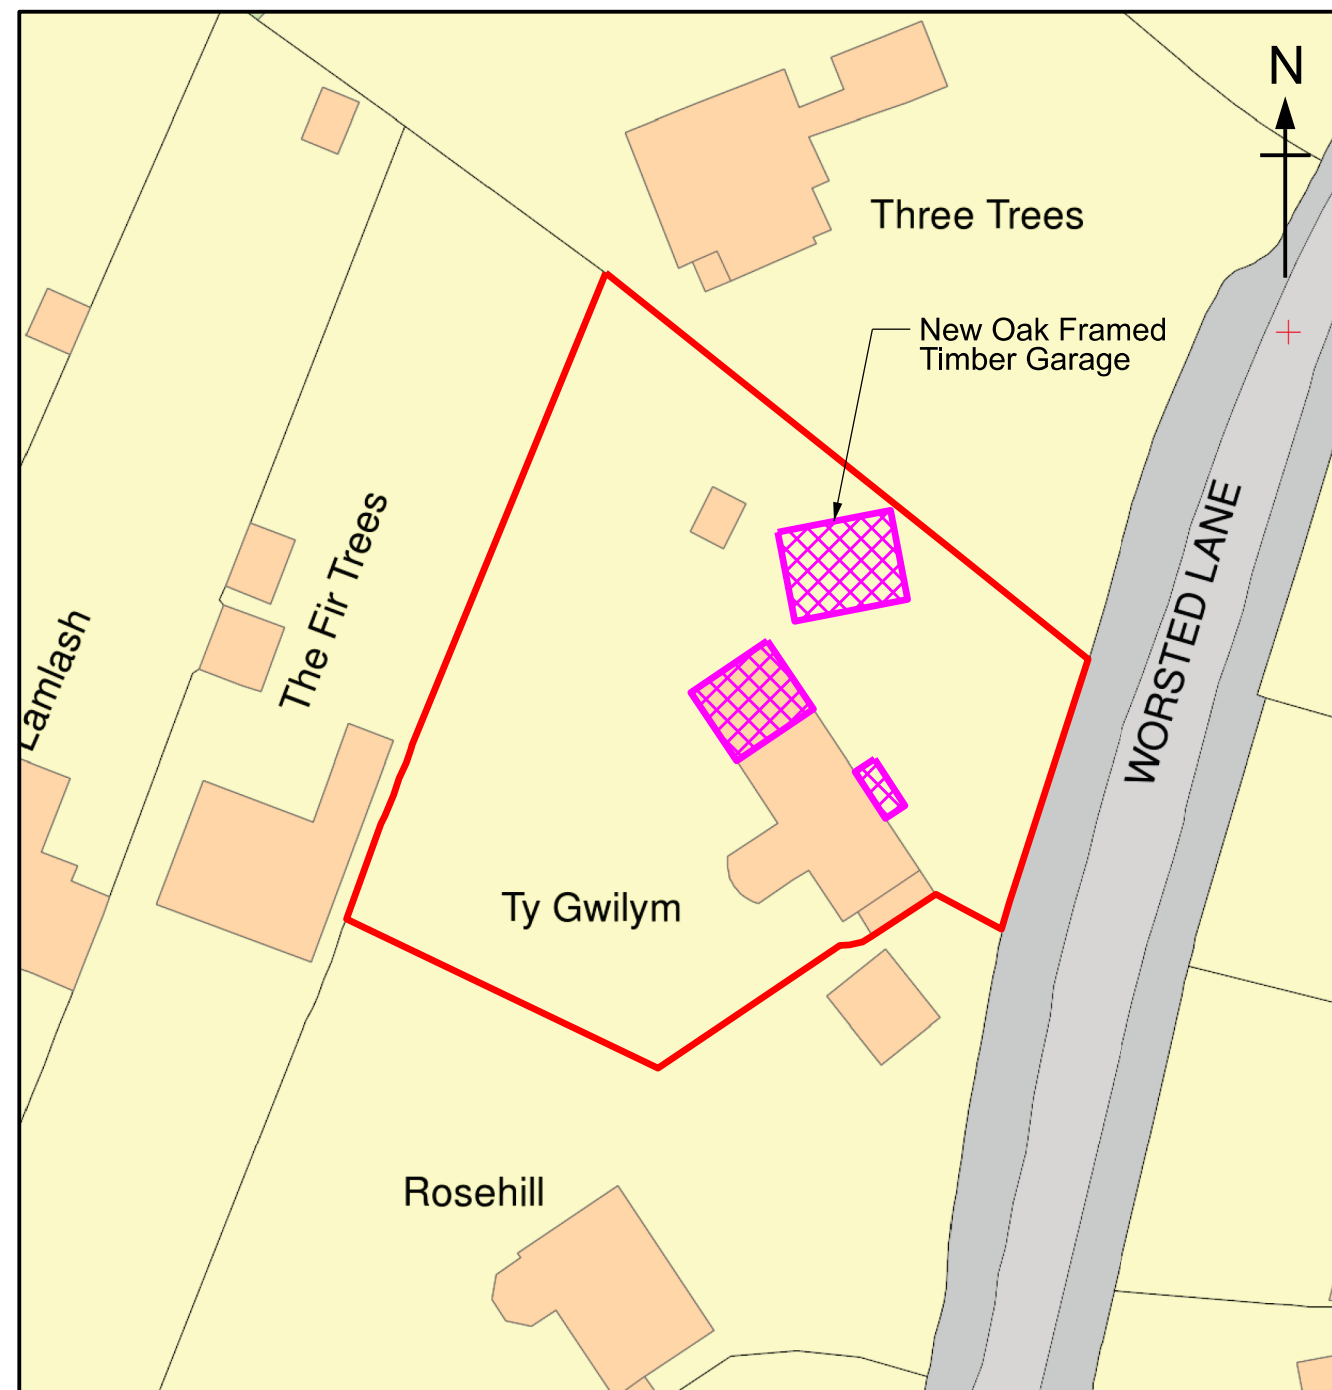

0 2 4 10 20

Block Plan

SCALE 1:500

	Client	Mr & Mrs Gunstone	Title	Proposed Garage Conversion & Porch to Front Elevation and Internal Changes & new Oak Framed Garage	Drawn By	Size	Date
	Title	Ty Gwilym, Worsted Lane, East Grinstead, West Sussex, RH19 3UF		Location & Block Plans	Drawing Number	A3	10/10/25
					JBD/RH19/3UF/052		Rev
							A