



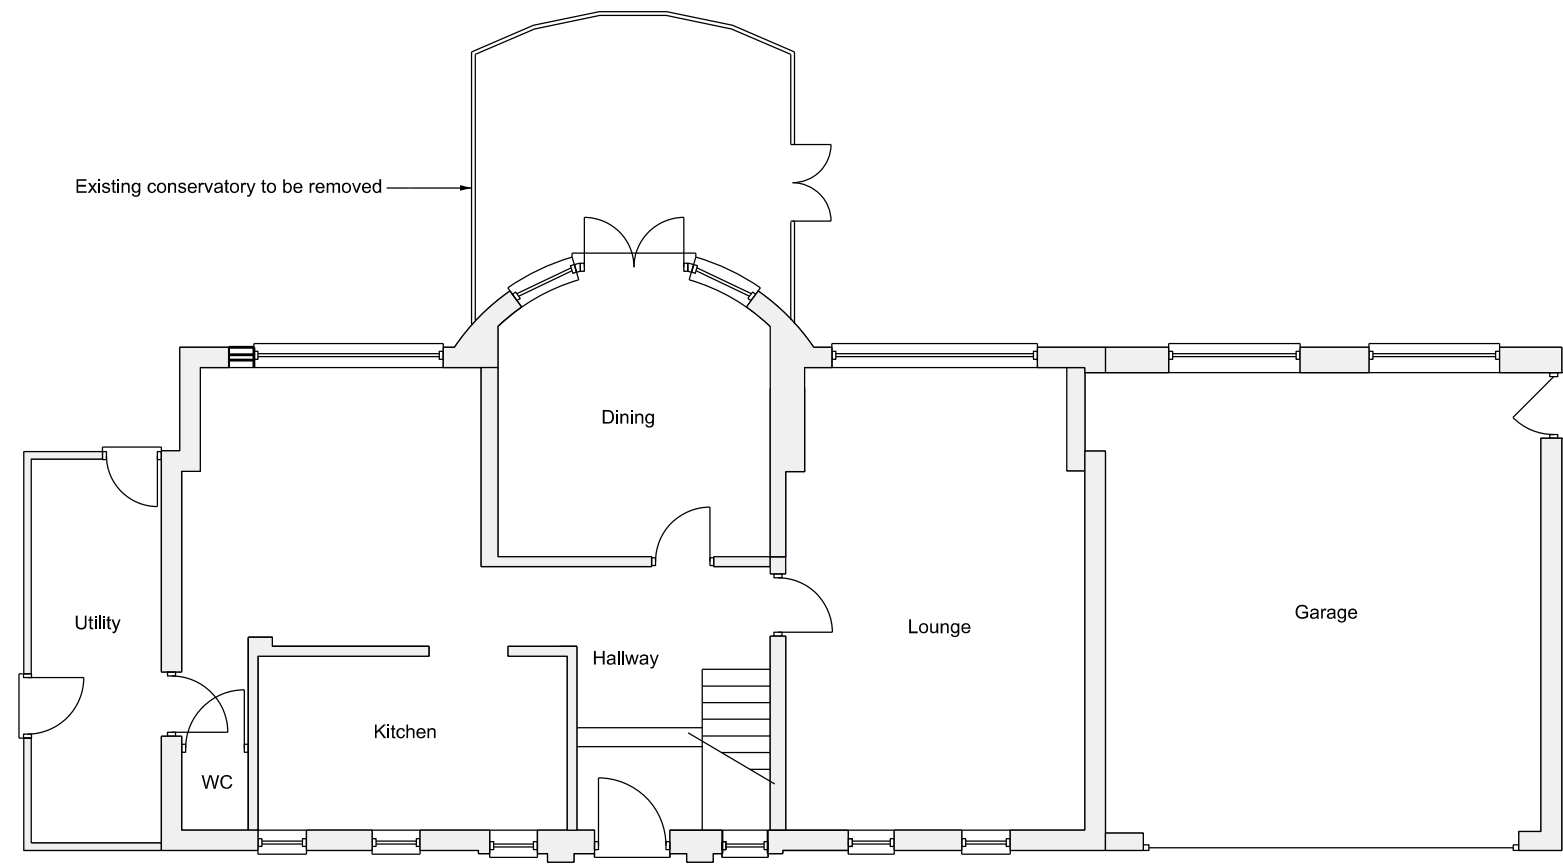

Existing Ground Floor Plan
Scale 1:100

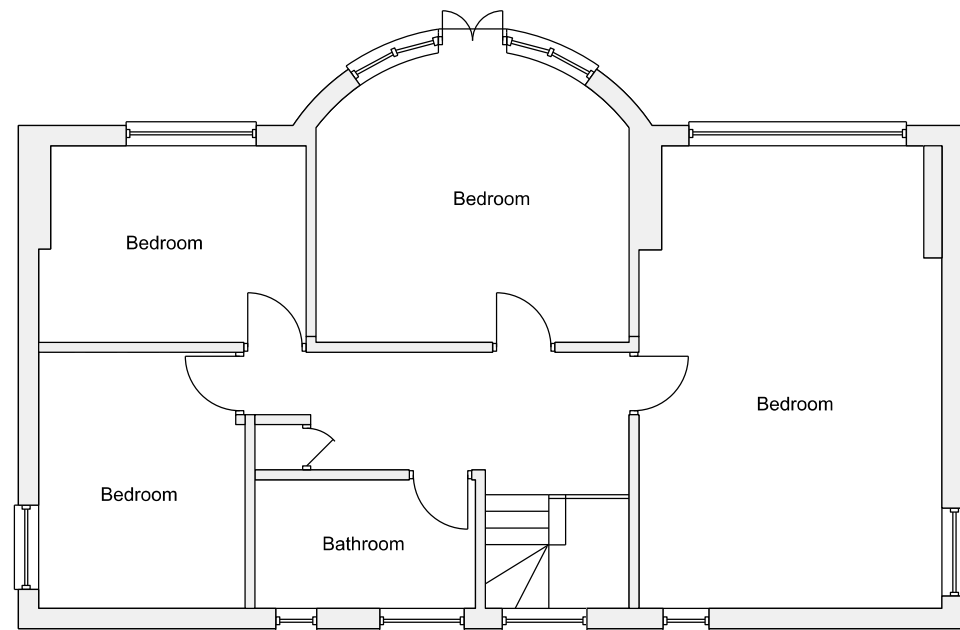

Existing 1st Floor Plan
Scale 1:100

	Client	Mr & Mrs Gunstone	Title	Drawn By	Size	Date
	Title	Ty Gwilym, Worsted Lane, East Grinstead, West Sussex, RH19 3UF		Drawing Number		Rev
			Proposed Garage Conversion & Porch to Front Elevation and Internal Changes & new Oak Framed Garage		A3	10/10/25
			Existing Plans	JBD/RH19/3UF/051		A