




Proposed Front Elevation

Scale 1:100

Existing windows to be removed and replaced with 1 larger window to be created. New lintels to be installed 375mm higher. Cill level to be 1050mm from FFL.

Existing utility to have Upvc windows and roof removed, courses of brickwork added to achieve height of rear door lintel and new tiled pitched roof added. Internal stud walls to external walls with insulation and existing floor to be dampproofed and and insulated.

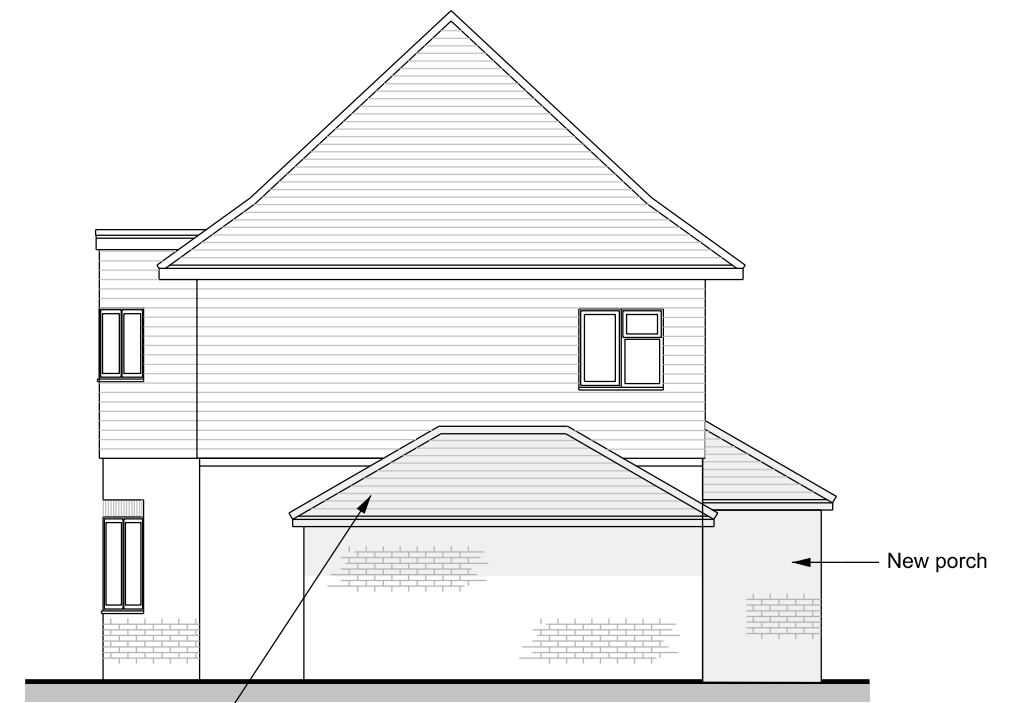

Proposed Side Elevation

Scale 1:100



Proposed Rear Elevation


Scale 1:100

New door and window

New bilfilds doors

Existing doors to be widened and new windows to be fitted. Opening size to be agreed with client

Existing window to be part bricked to allow for 600 deep kitchen units

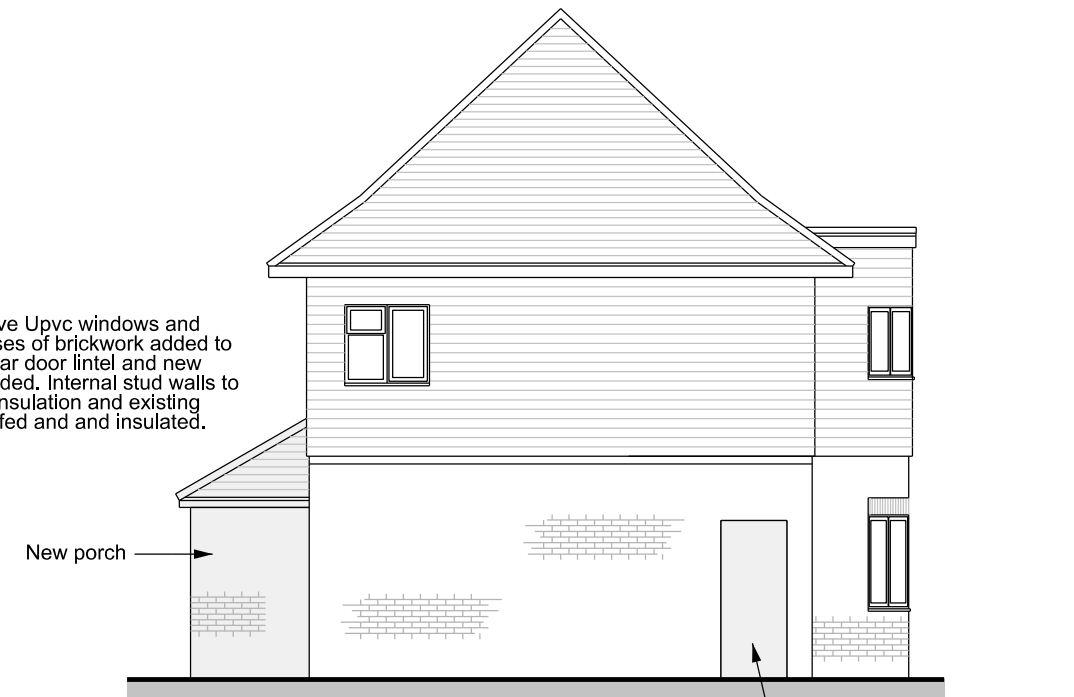

Proposed Side Elevation

Scale 1:100

New porch

Existing door to garage to be bricked up

	Client	Mr & Mrs Gunstone	Title	Drawn By	Size	Date
	Title	Ty Gwilym, Worsted Lane, East Grinstead, West Sussex, RH19 3UF		Drawing Number	A3	10/10/25
			Proposed Garage Conversion & Porch to Front Elevation and Internal Changes & new Oak Framed Garage	JBD/RH19/3UF/054		Rev
			Proposed Elevations			A