



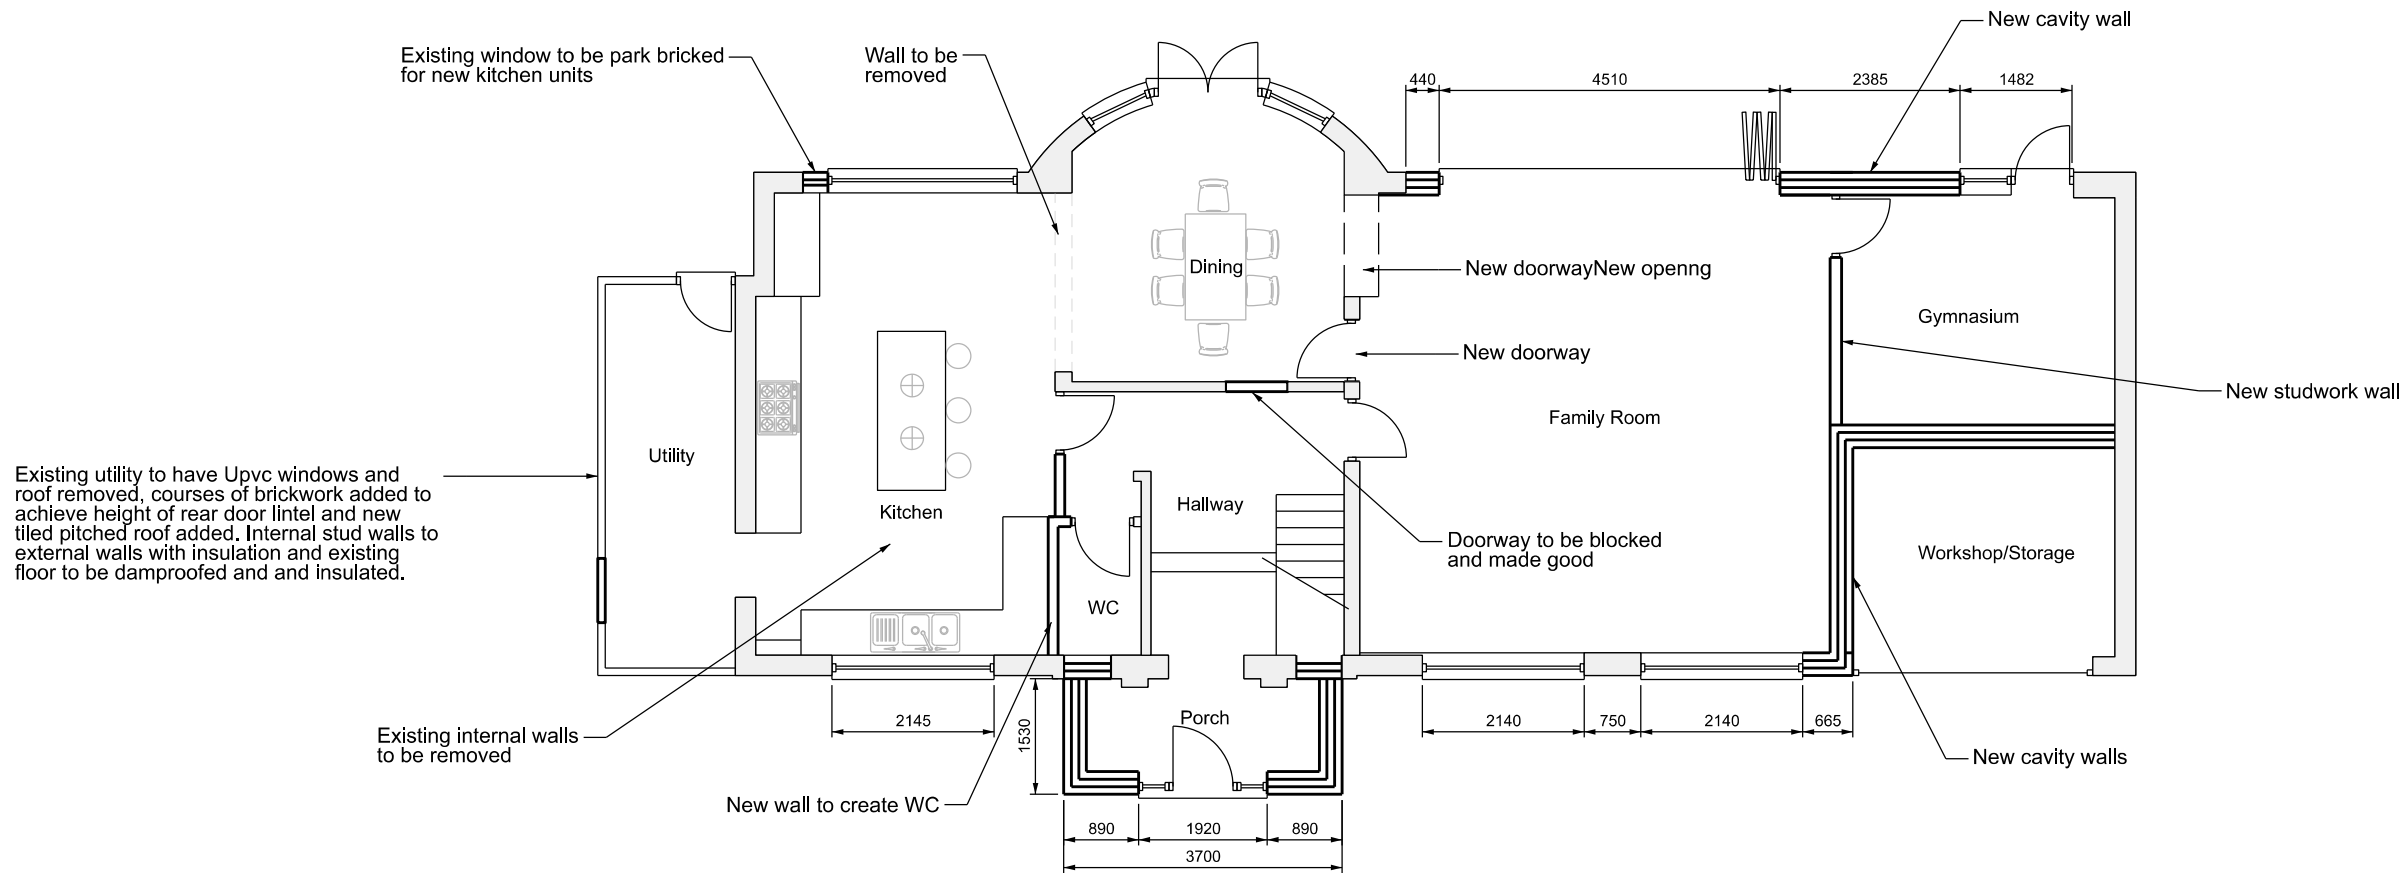

Proposed Ground Floor Plan
Scale 1:100

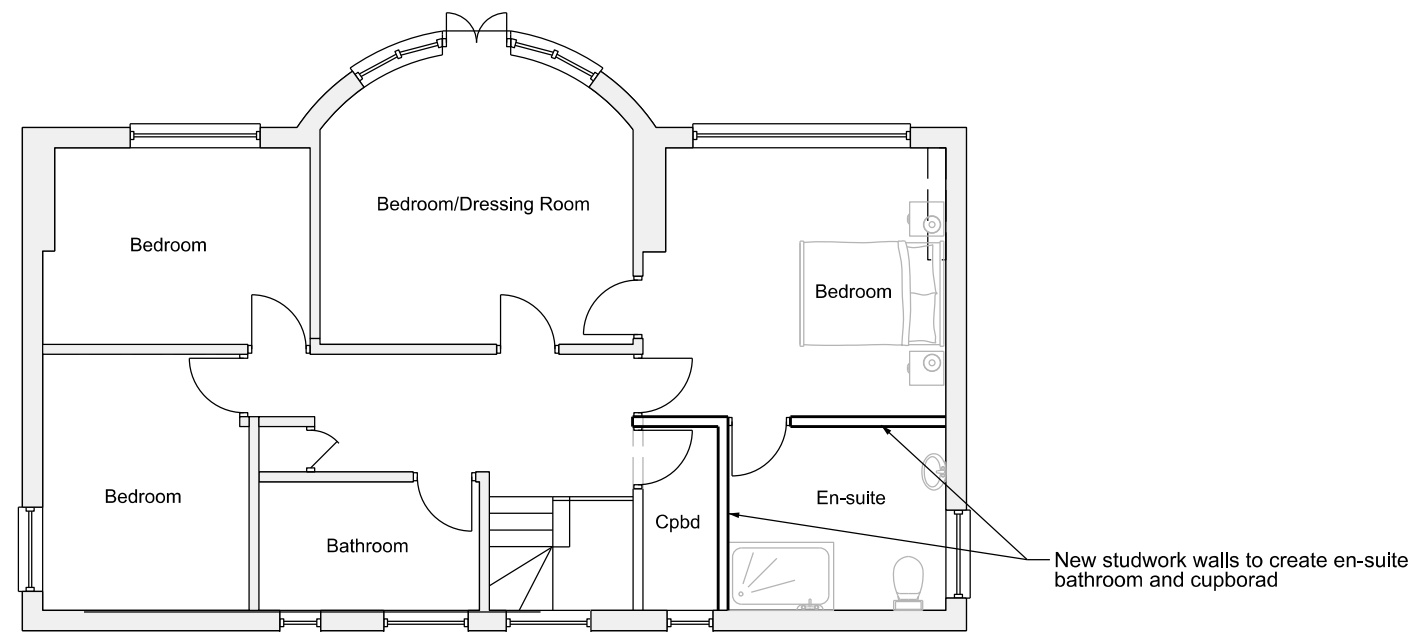

Proposed 1st Floor Plan
Scale 1:100

	Client	Mr & Mrs Gunstone	Title	Proposed Garage Conversion & Porch to Front Elevation and Internal Changes & new Oak Framed Garage	Drawn By	Size	Date
	Title	Ty Gwilym, Worsted Lane, East Grinstead, West Sussex, RH19 3UF			Drawing Number	A3	10/10/25
			Proposed Plans		JBD/RH19/3UF/053		Rev A