



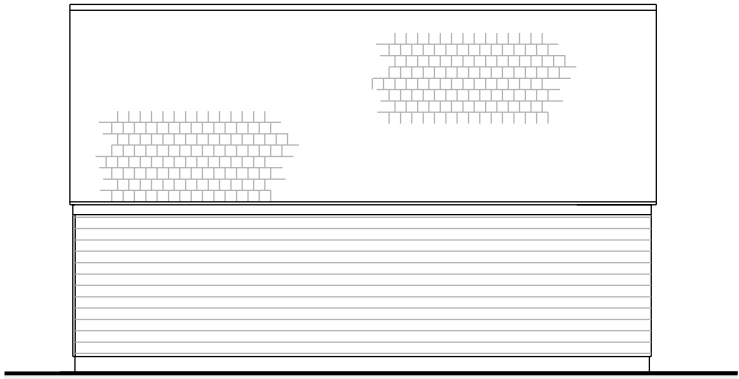

Proposed Rear Elevation

Scale 1:100
7600

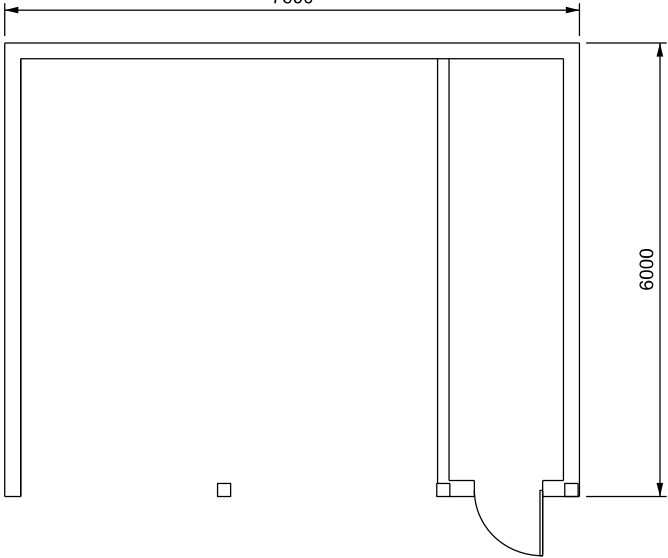


Proposed Ground Floor Plan

Scale 1:100




Proposed Side Elevation

Scale 1:100

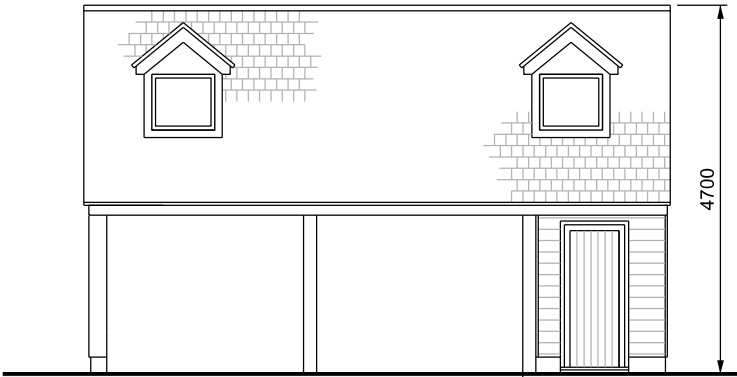

Proposed Front Elevation

Scale 1:100

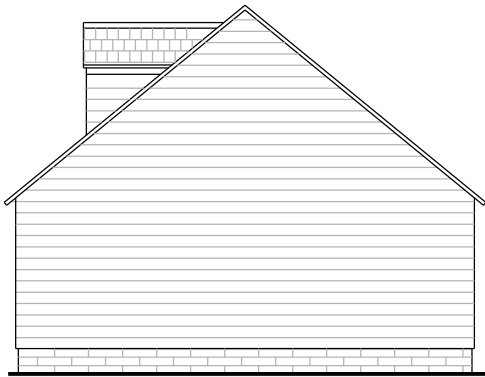

Proposed Side Elevation

Scale 1:100

	Client	Mr & Mrs Gunstone	Title	Proposed Timber Framed Garage	Proposed Plan & Elevations	Drawn By	Size	Date
							A3	10/10/25
	Title	Ty Gwilym, Worsted Lane, East Grinstead, West Sussex, RH19 3UF				Drawing Number	JBD/RH19/3UF/055	Rev