


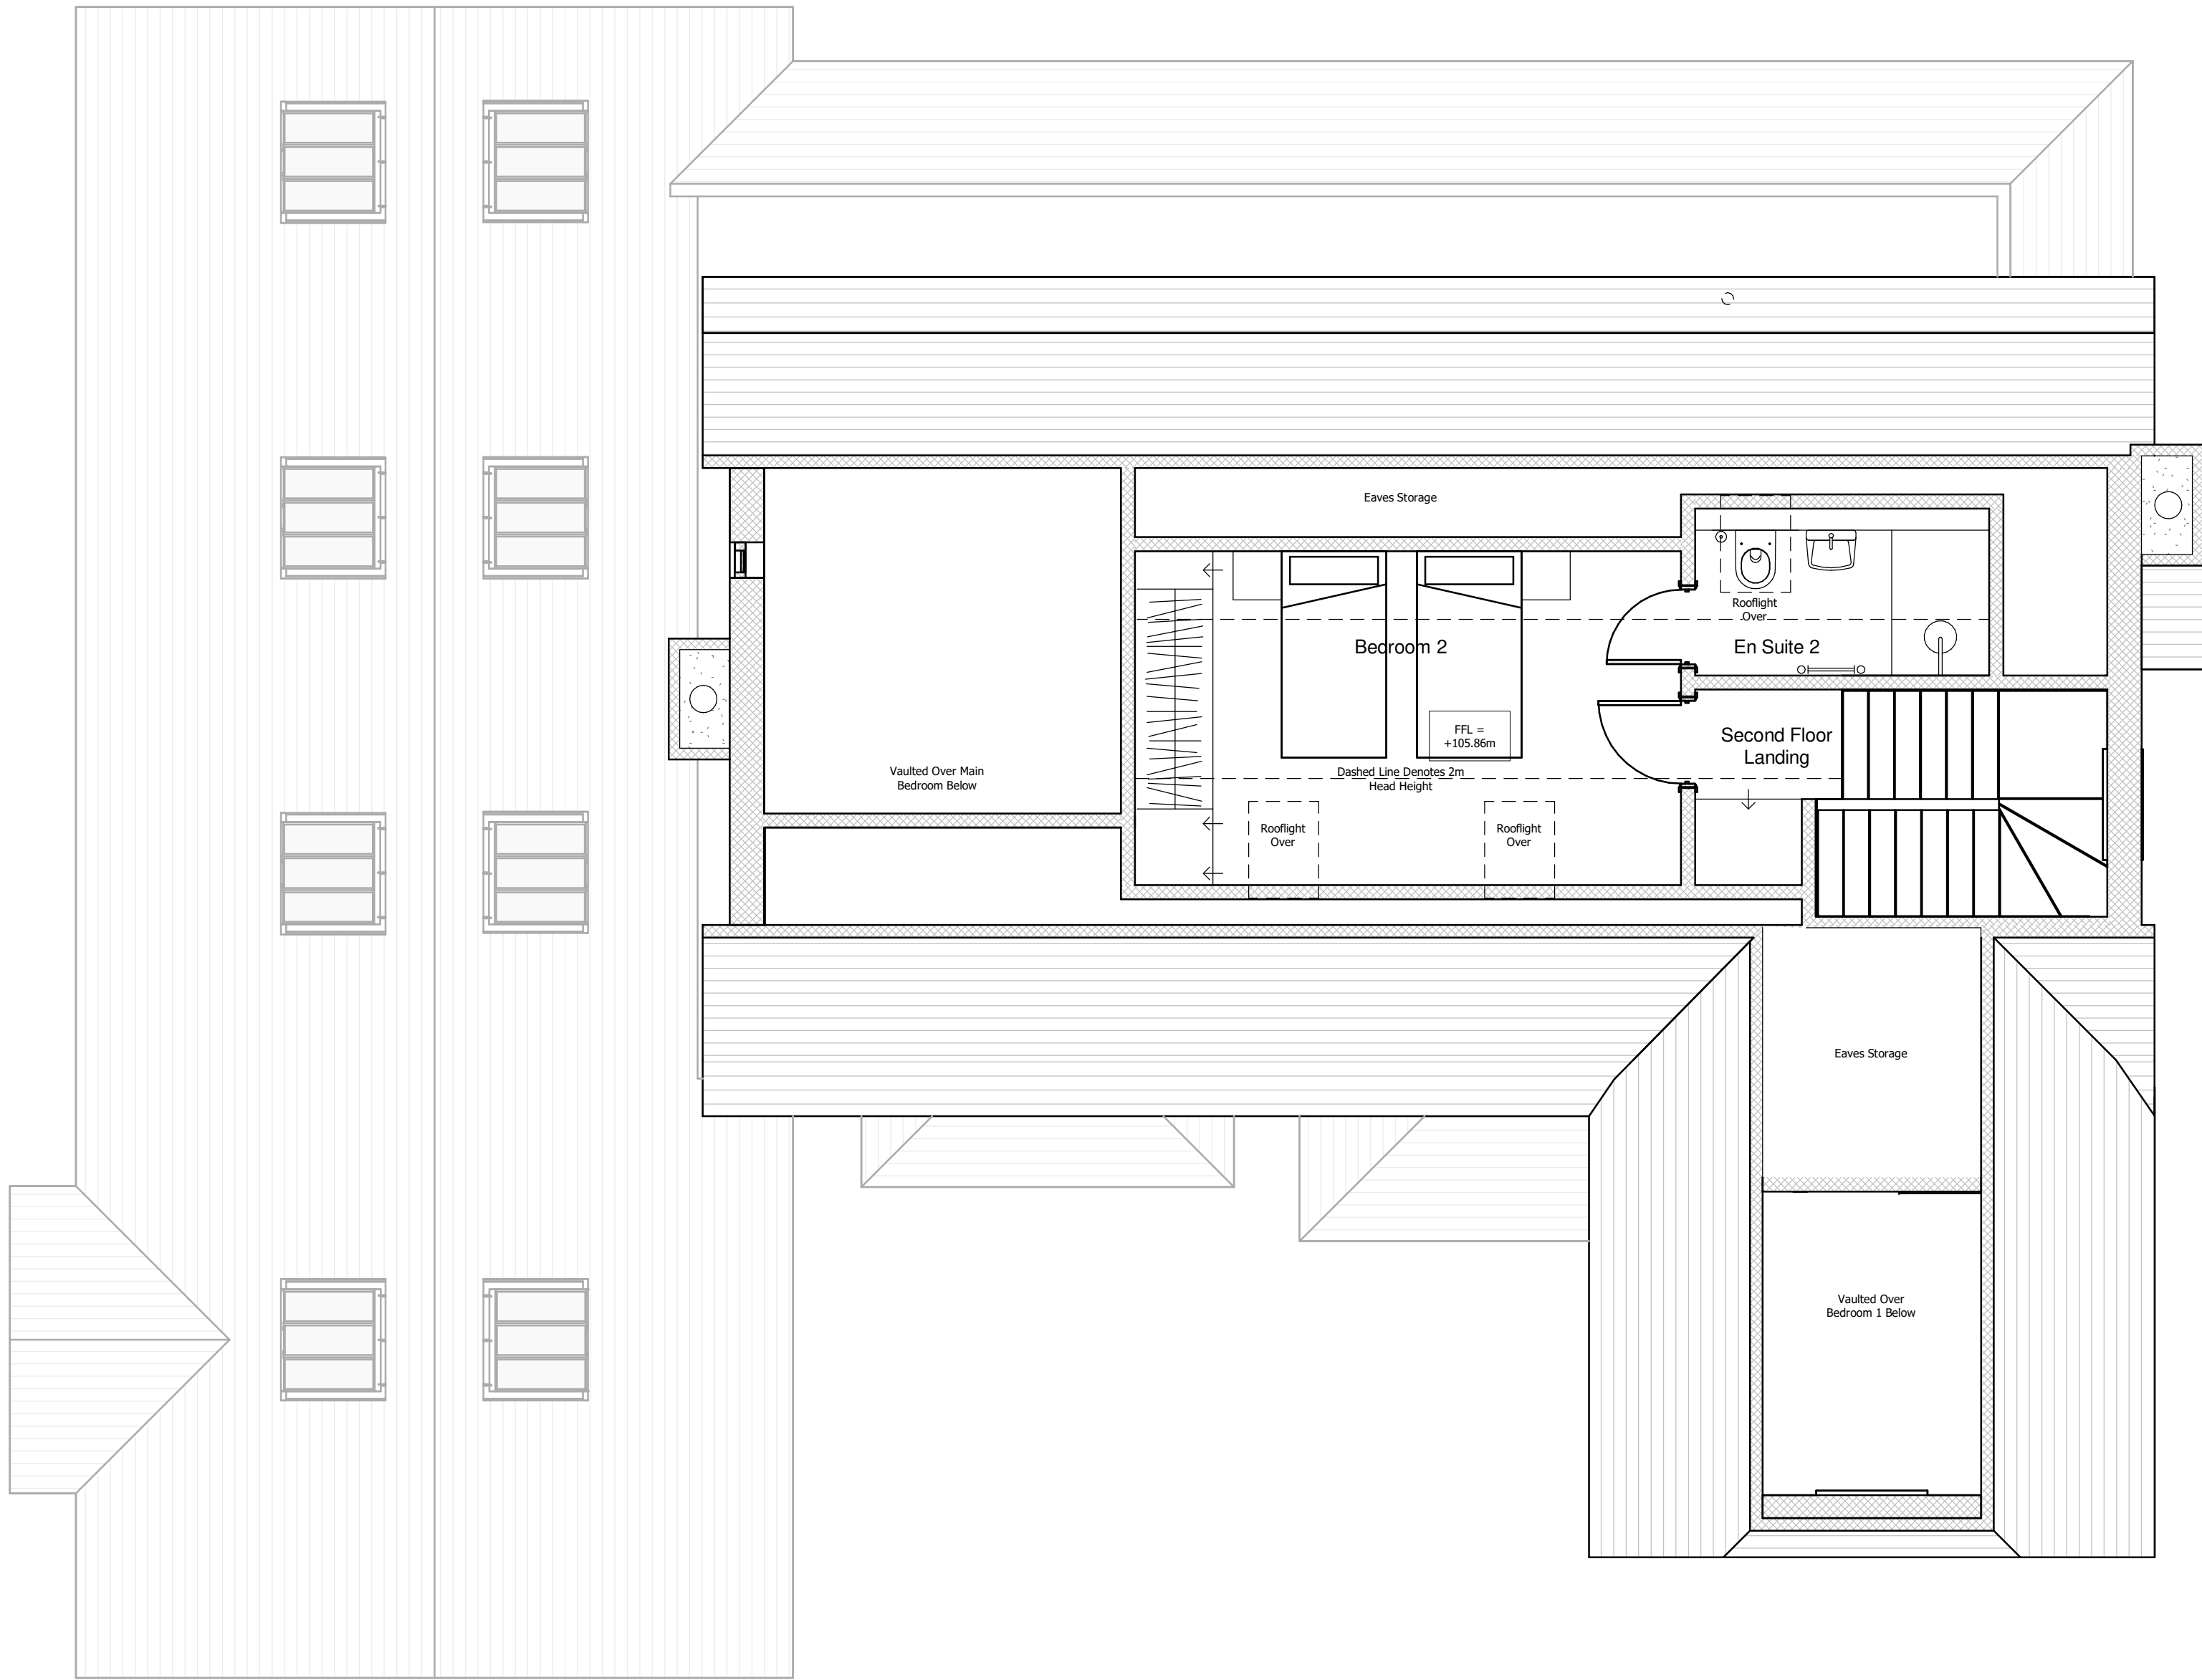


 

Second Floor
1 : 50

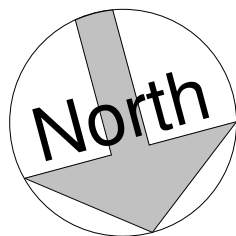

VISUAL SCALE 1:50 @ A1

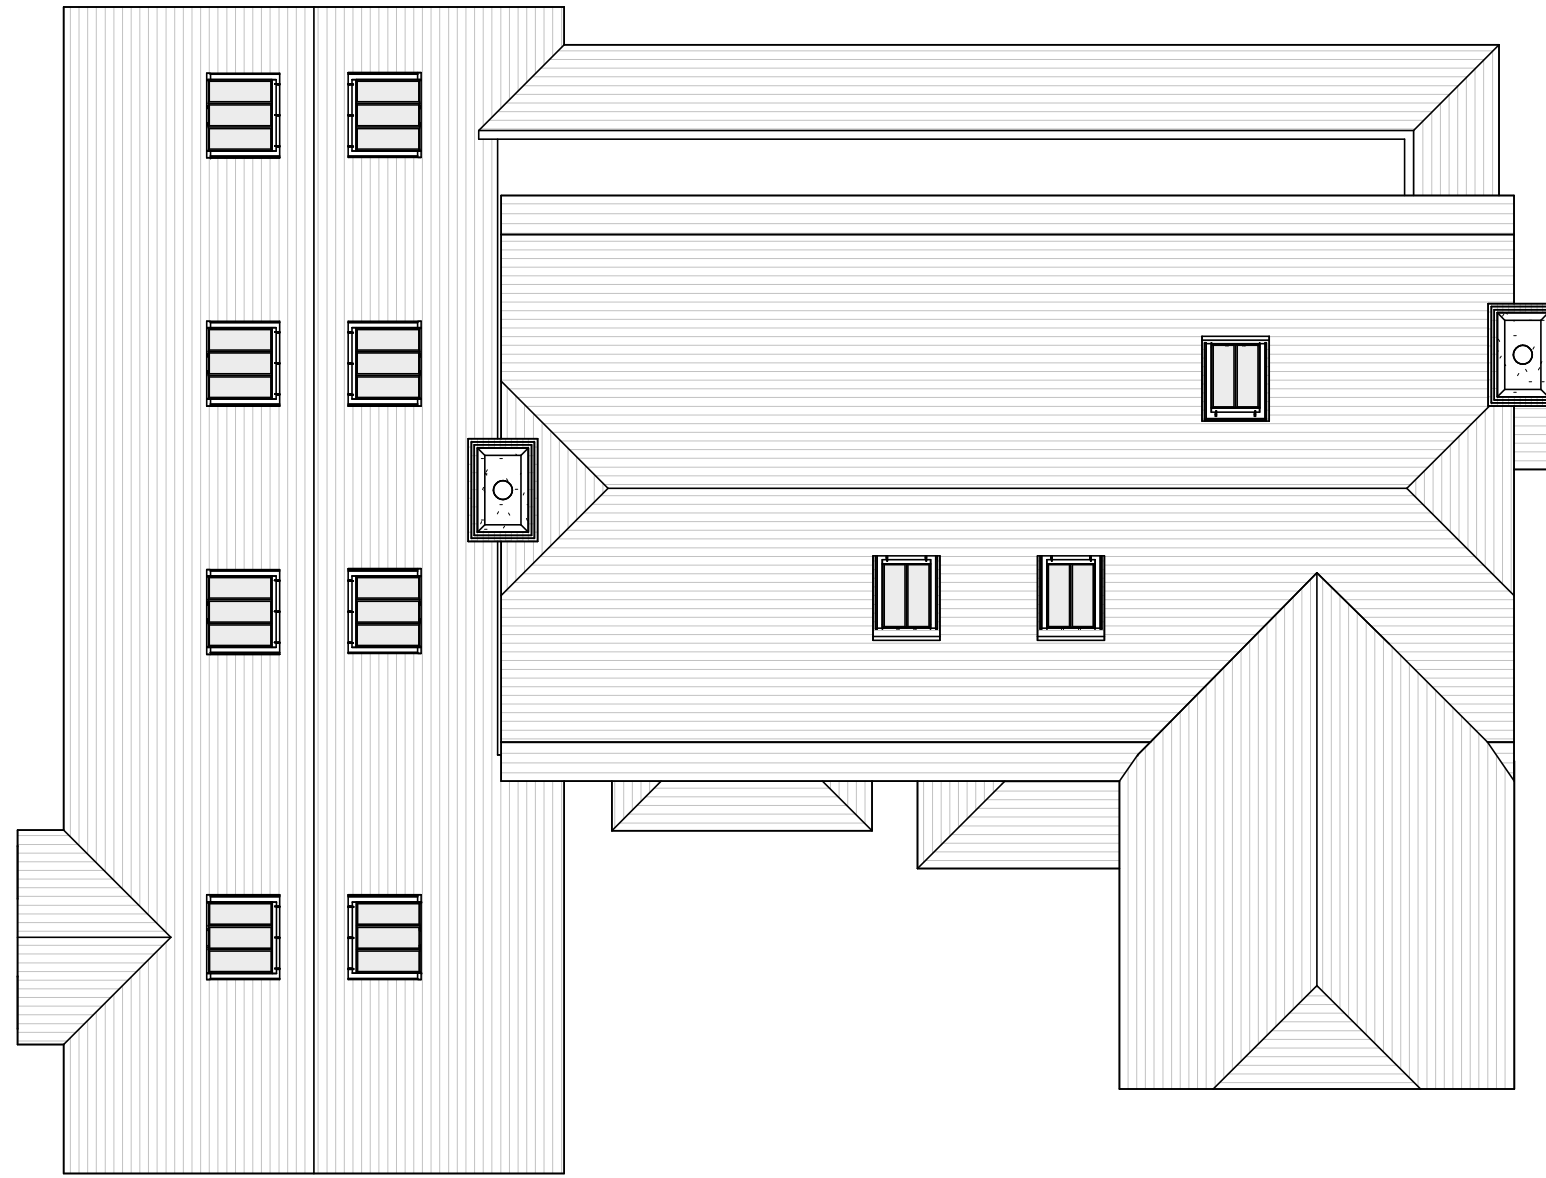

Roof Plan
1 : 100

REV.	DATE.	BY.	AMENDMENT.
------	-------	-----	------------

PLANNING

NOTES:
DO NOT SCALE OFF THIS DRAWING UNLESS FOR PLANNING PURPOSES.
CHECK ALL DIMENSIONS ON SITE BEFORE ANY WORK IS COMMENCED.
ALL GOODS MATERIALS AND WORKMANSHIP MUST CONFORM WITH CURRENT BUILDING REGULATIONS, BRITISH STANDARDS AND CODES OF PRACTICE.
COPYRIGHT OF THIS DRAWING IS RETAINED BY GOULD BAXTER AND IT MUST NOT BE REPRODUCED WITHOUT WRITTEN CONSENT.

**gould baxter**

2 Lucastes Mews, Paddockhall Road,
Haywards Heath,
West Sussex, RH16 1JE

(01444) 452604
hnb@gouldbaxter.co.uk
www.gouldbaxter.co.uk

CLIENT. Mr and Mrs R. Ohlson
PROJECT. Plot 1 - Townhouse Farm, Church Lane, Ardingly, West Sussex, RH17 6UR

DRAWING. Second Floor and Roof Plan - As Proposed
--

DATE. 17/12/24	SCALE AT A1. As indicated	DRAWN BY. SM
	CHECKED BY.	-

JOB NO. GH804	DRAWING NO. PL113	REV.
------------------	----------------------	------