




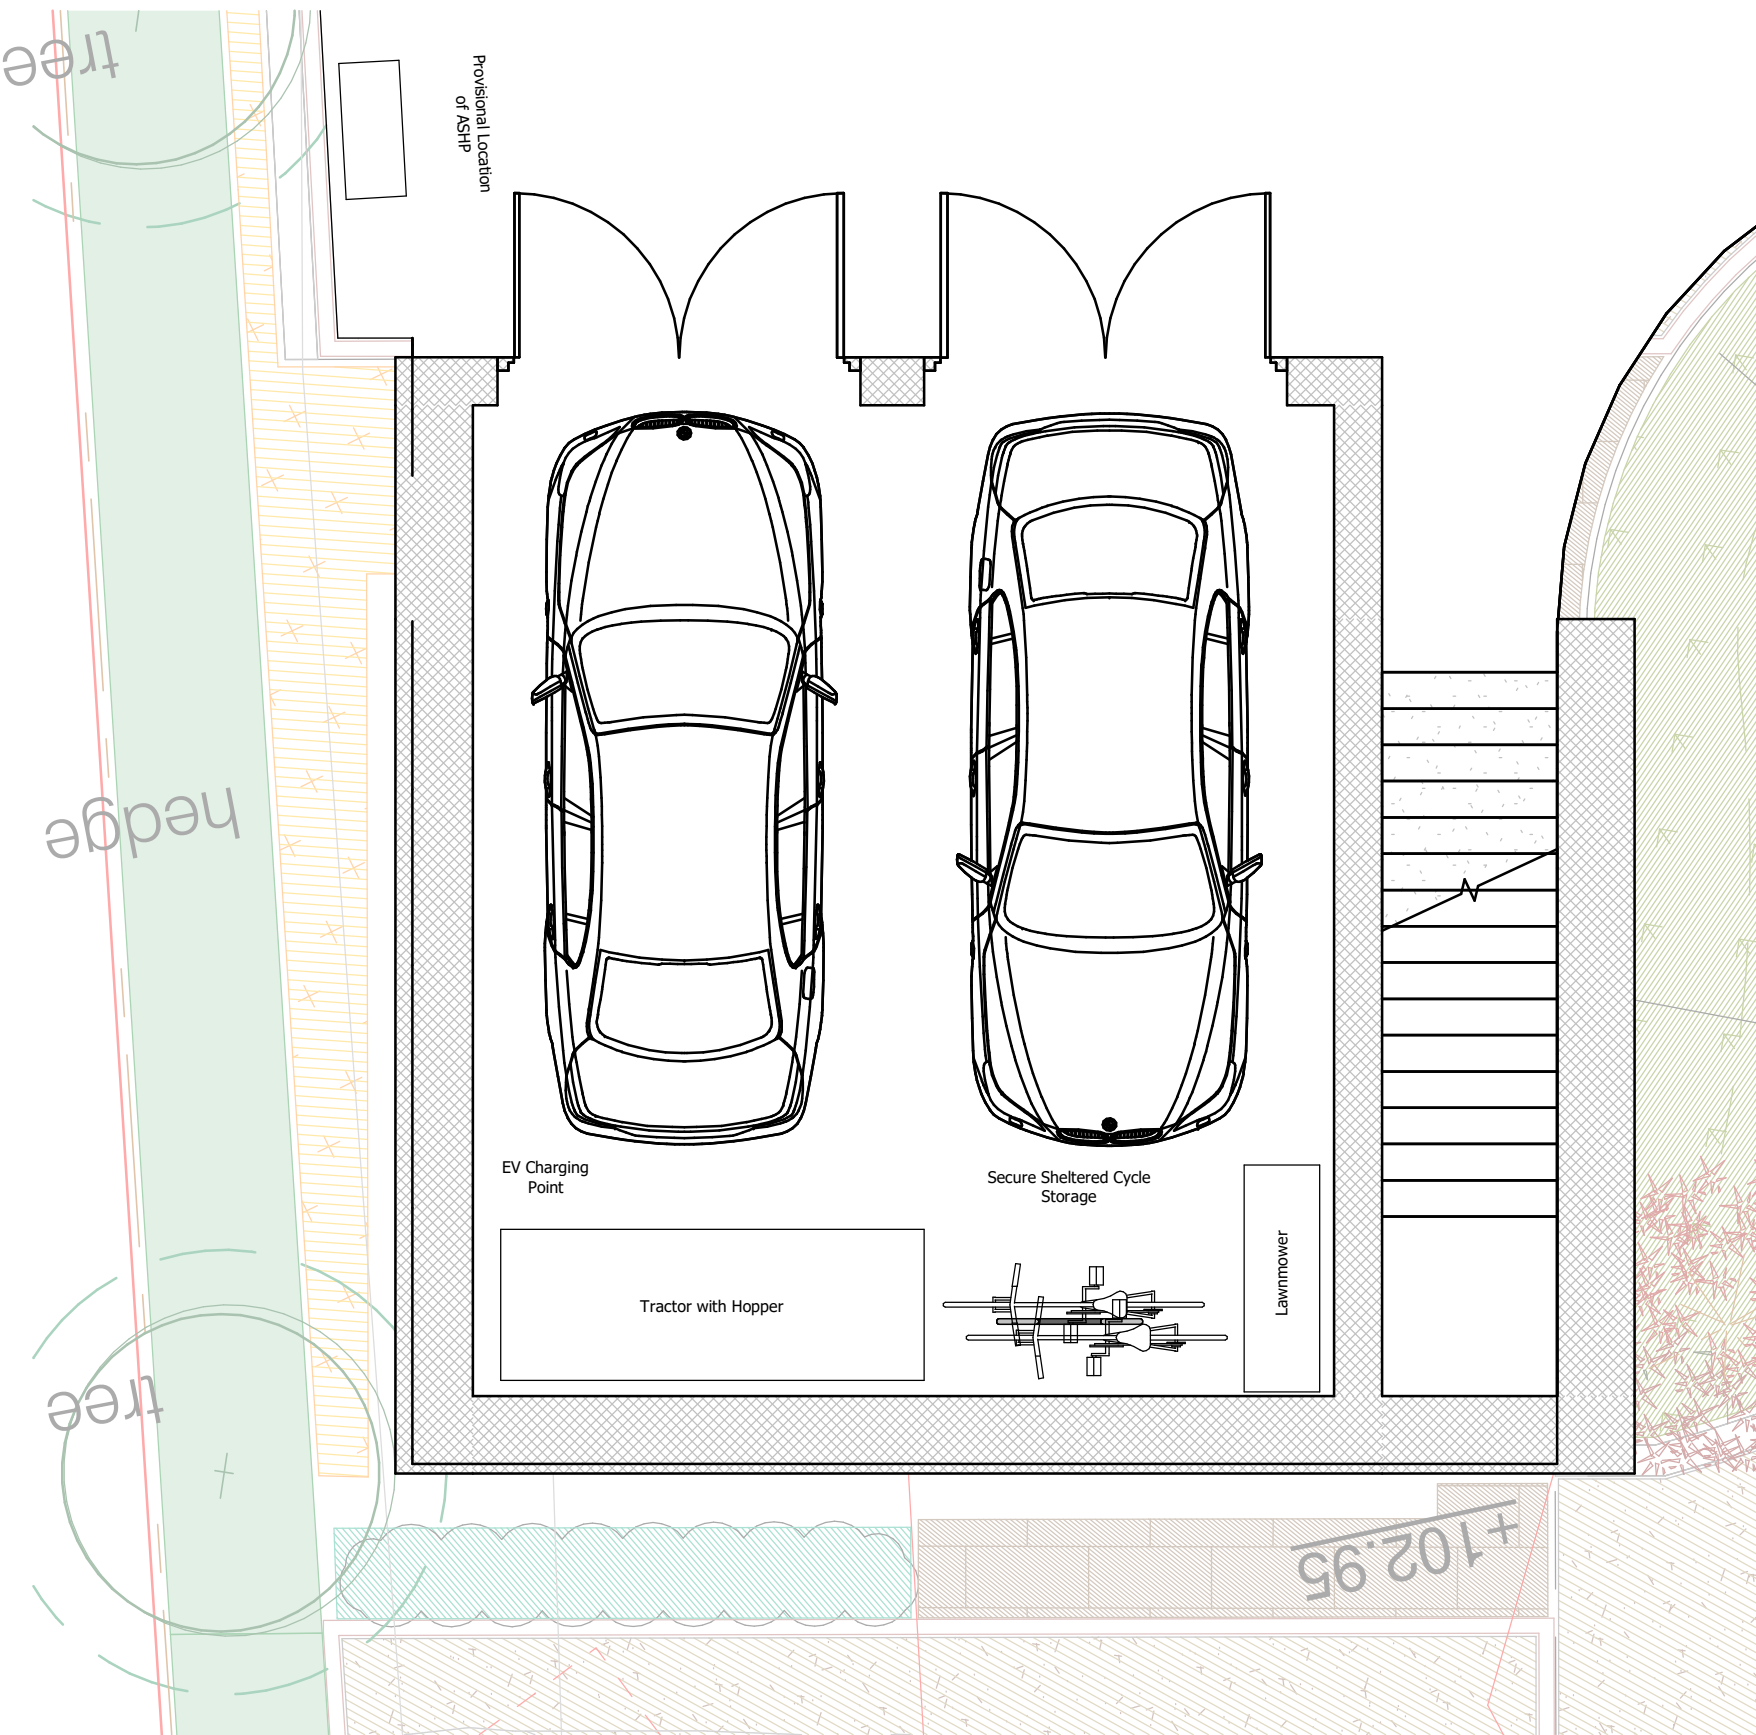


Garage Outbuilding Ground Floor
1 : 50

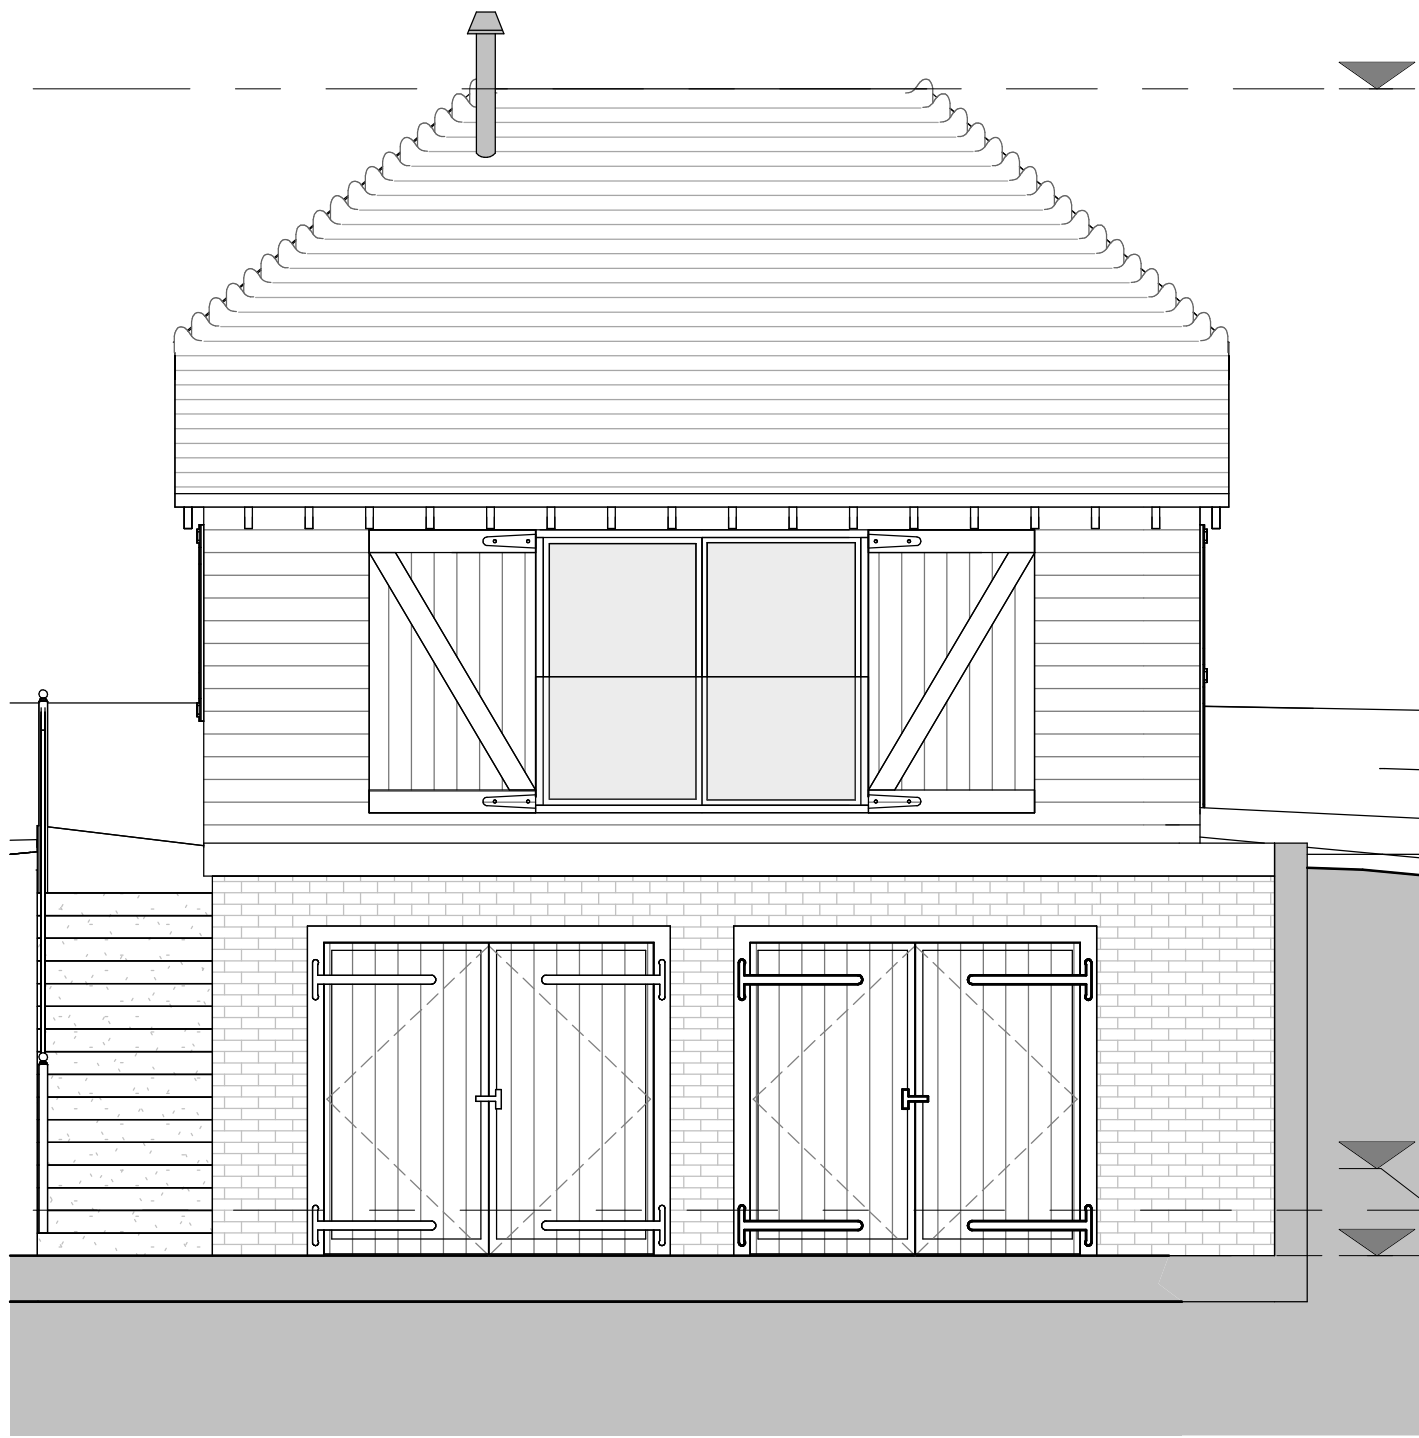


South Elevation - Garage
1 : 50

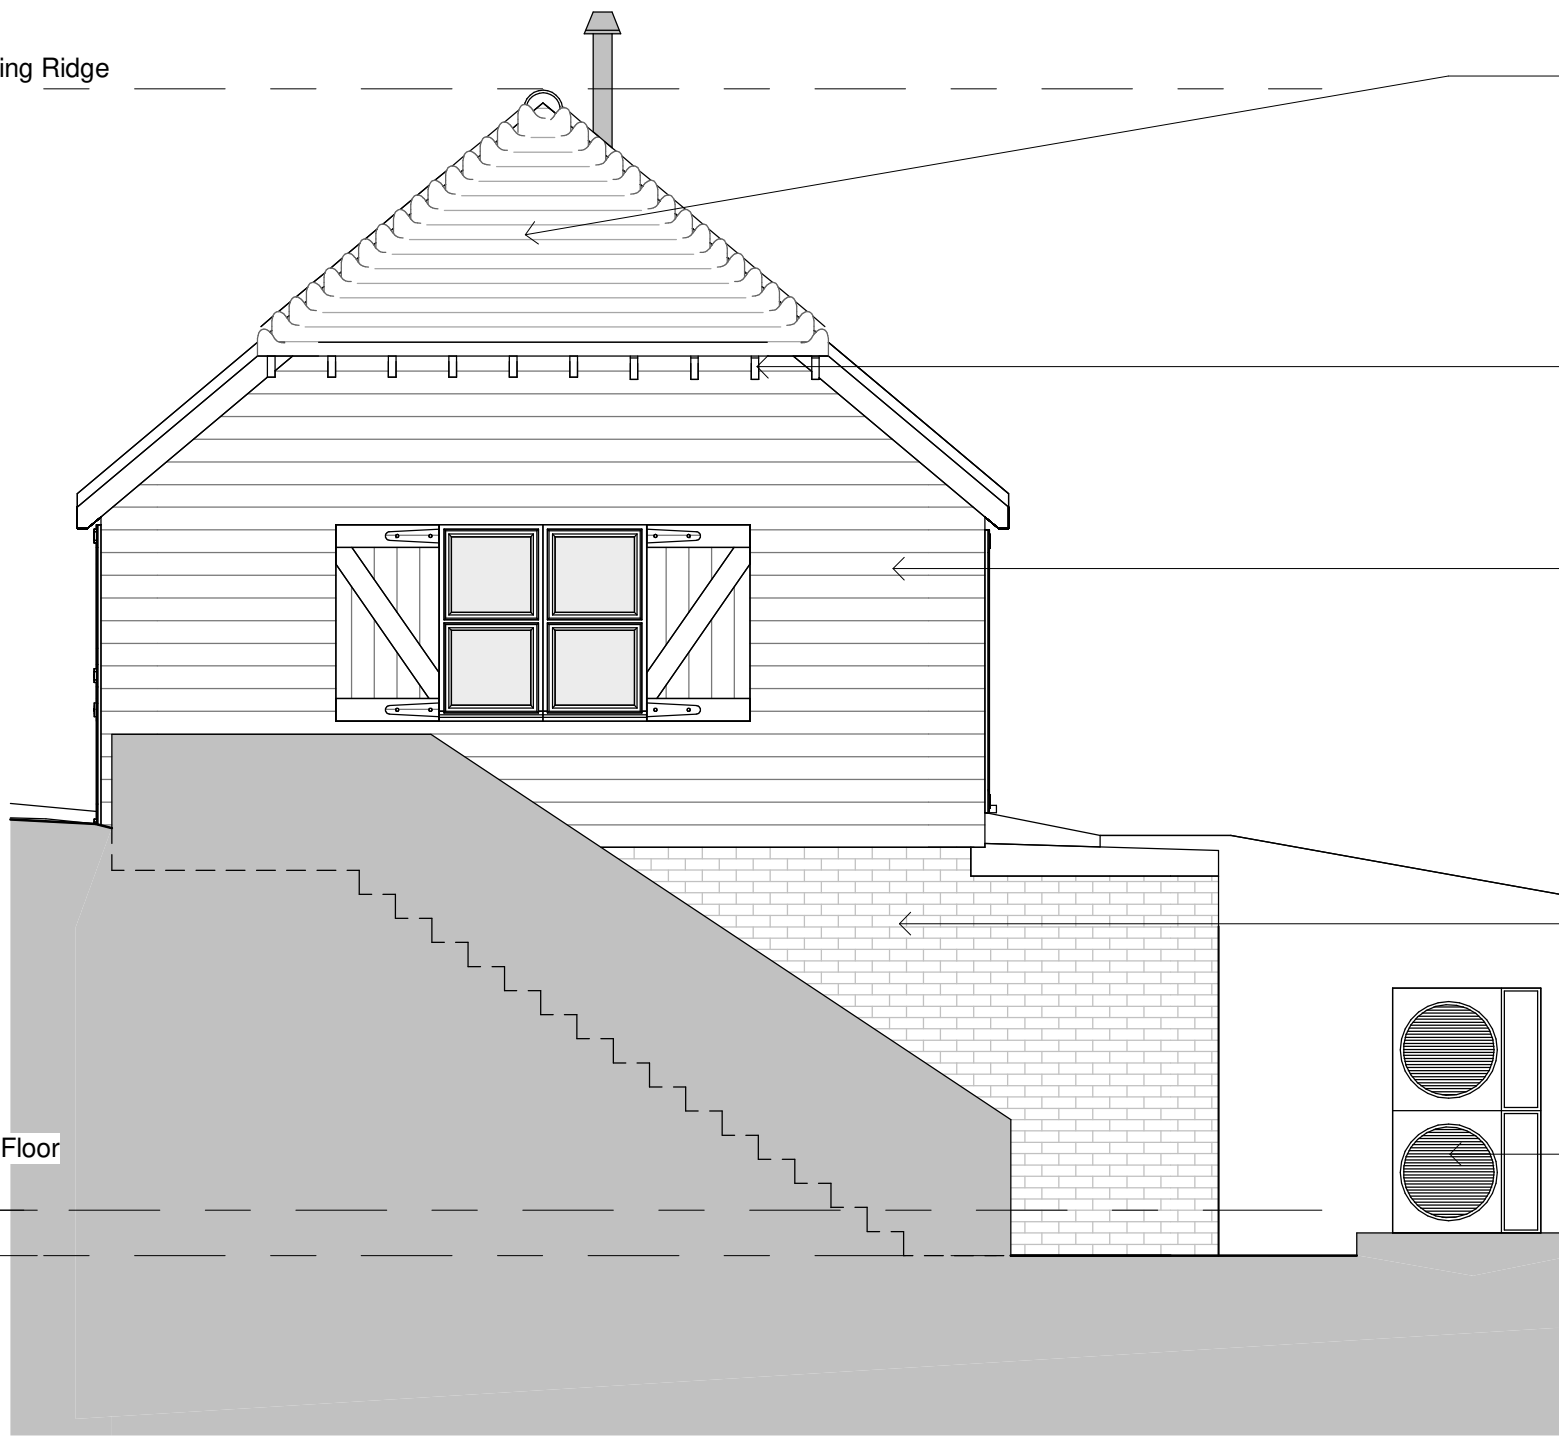


West Elevation - Garage
1 : 50

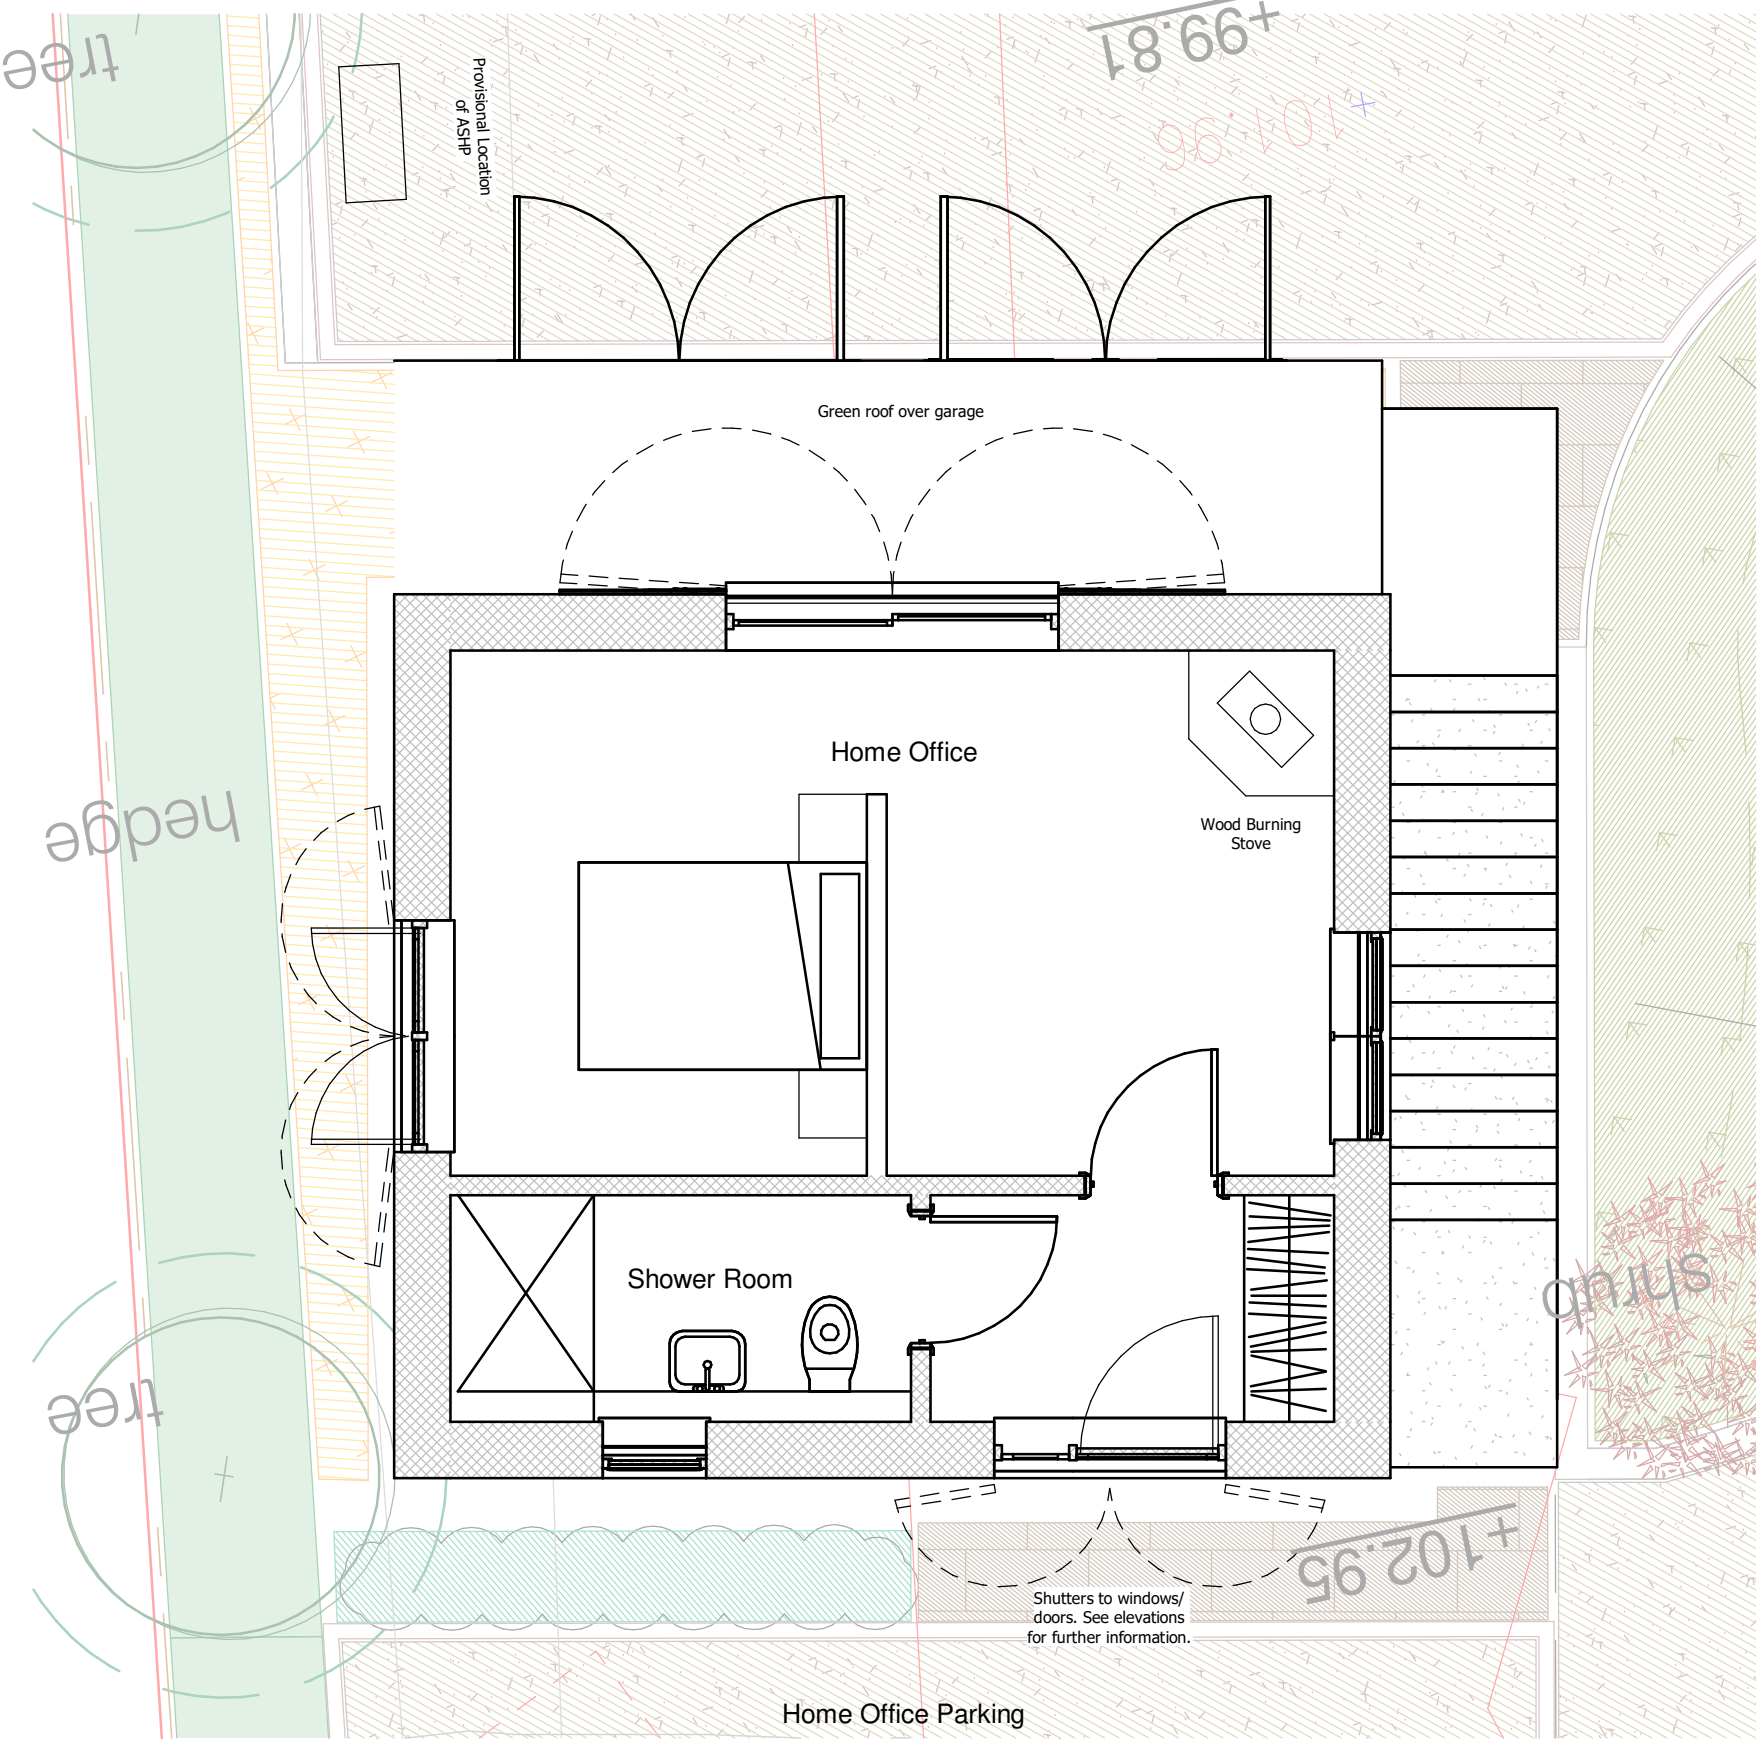



Garage Outbuilding First Floor
1 : 50

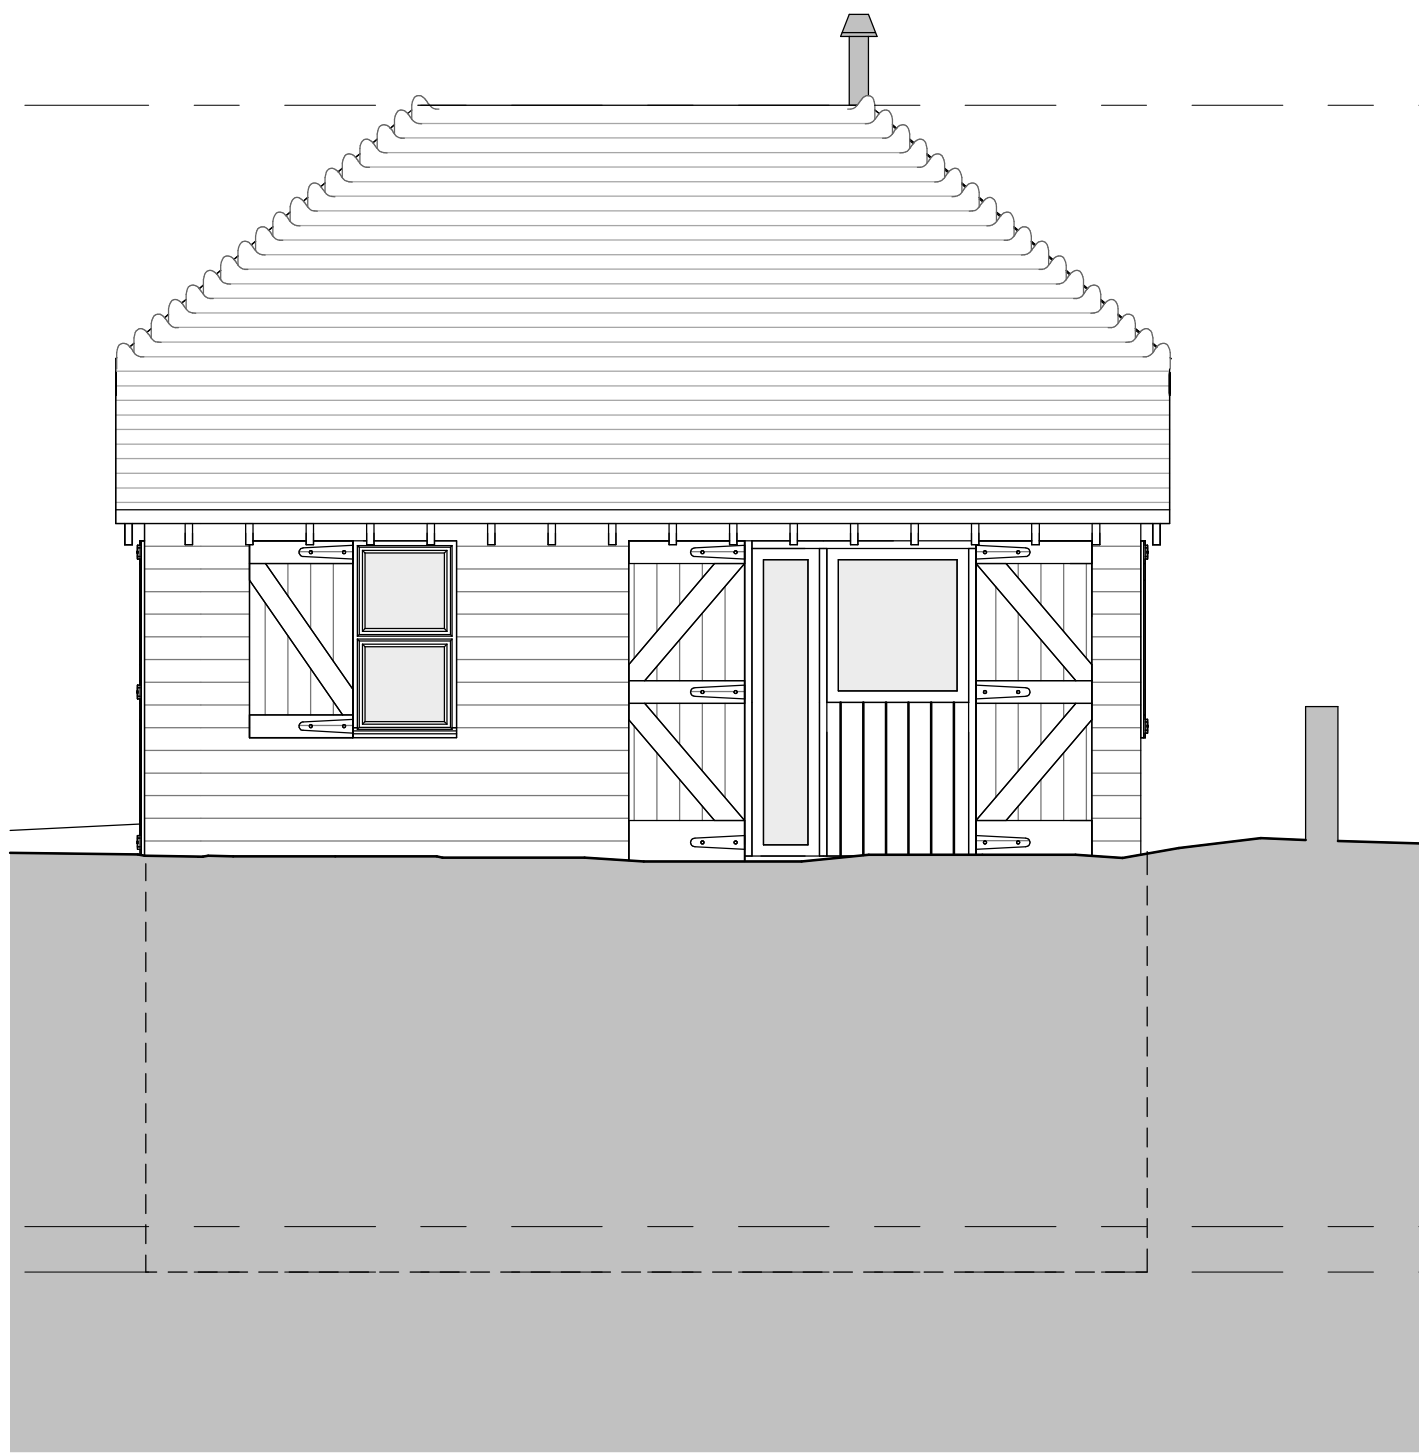

North Elevation - Garage
1 : 50

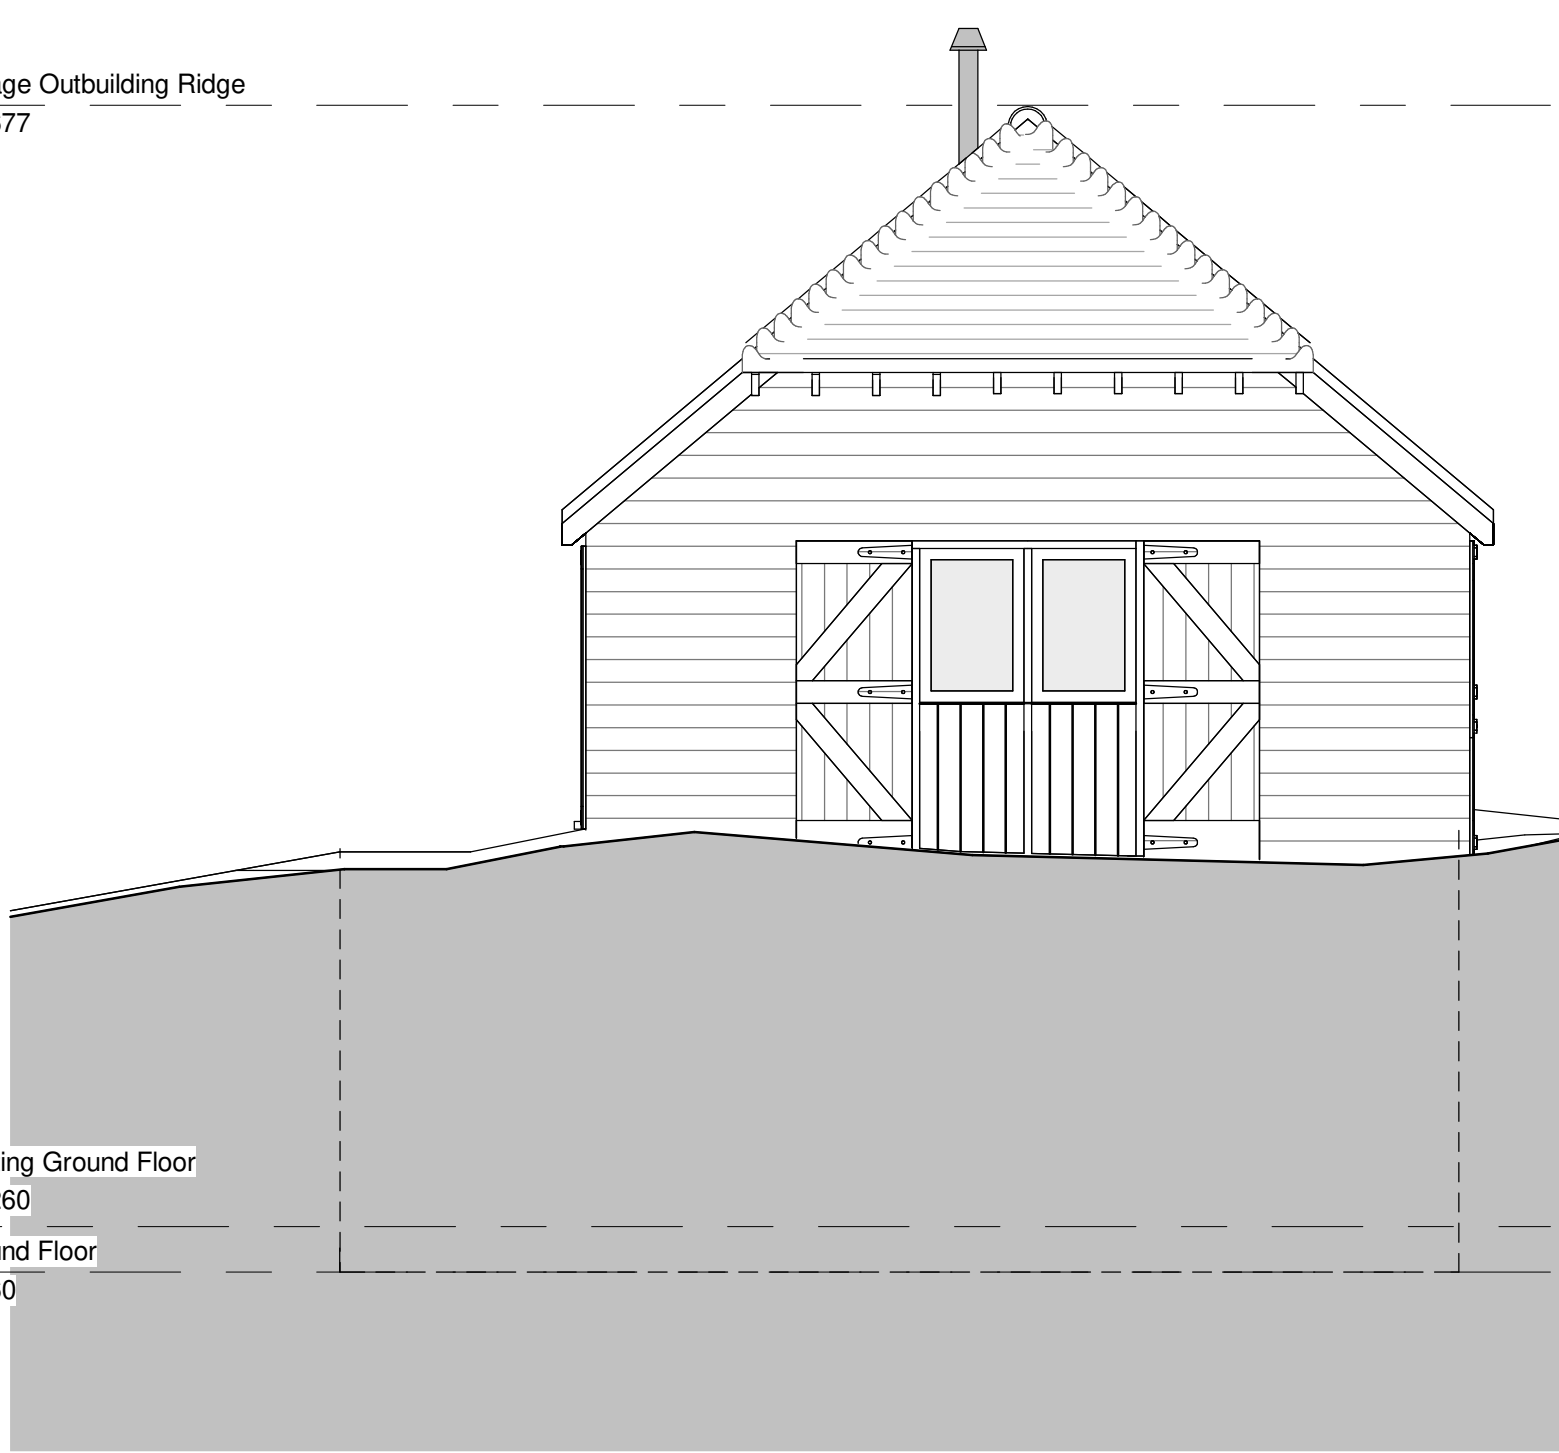

East Elevation - Garage
1 : 50

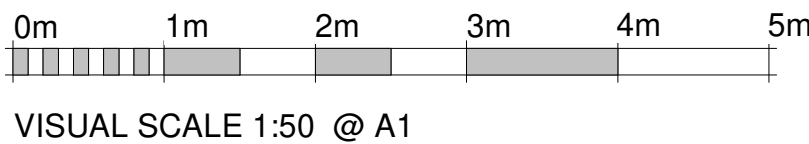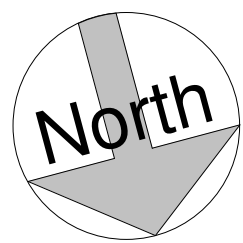

REV.	DATE.	BY.	AMENDMENT.
PLANNING			
NOTES: DO NOT SCALE OFF THIS DRAWING UNLESS FOR PLANNING PURPOSES. CHECK ALL DIMENSIONS ON SITE BEFORE ANY WORK IS COMMENCED. ALL GOODS MATERIALS AND WORKMANSHIP MUST CONFORM WITH CURRENT BUILDING REGULATIONS, BRITISH STANDARDS AND CODES OF PRACTICE. COPYRIGHT OF THIS DRAWING IS RETAINED BY GOULD BAXTER AND IT MUST NOT BE REPRODUCED WITHOUT WRITTEN CONSENT.			
			
2 Lucastes Mews, Paddockhall Road, Haywards Heath, West Sussex, RH16 1HE			
(01444) 452604 hb@gouldbaxter.co.uk www.gouldbaxter.co.uk			
CLIENT. Mr and Mrs R. Ohlson			
PROJECT. Plot 1 - Townhouse Farm, Church Lane, Ardingly, West Sussex, RH17 6UR			
DRAWING. Garage Outbuilding - Plans and Sections - As Proposed			
DATE.	SCALE AT A1.	DRAWN BY.	SM
17/12/24	1 : 50	CHECKED BY.	-
JOB NO.	DRAWING NO.	REV.	
GH804	PL116		