



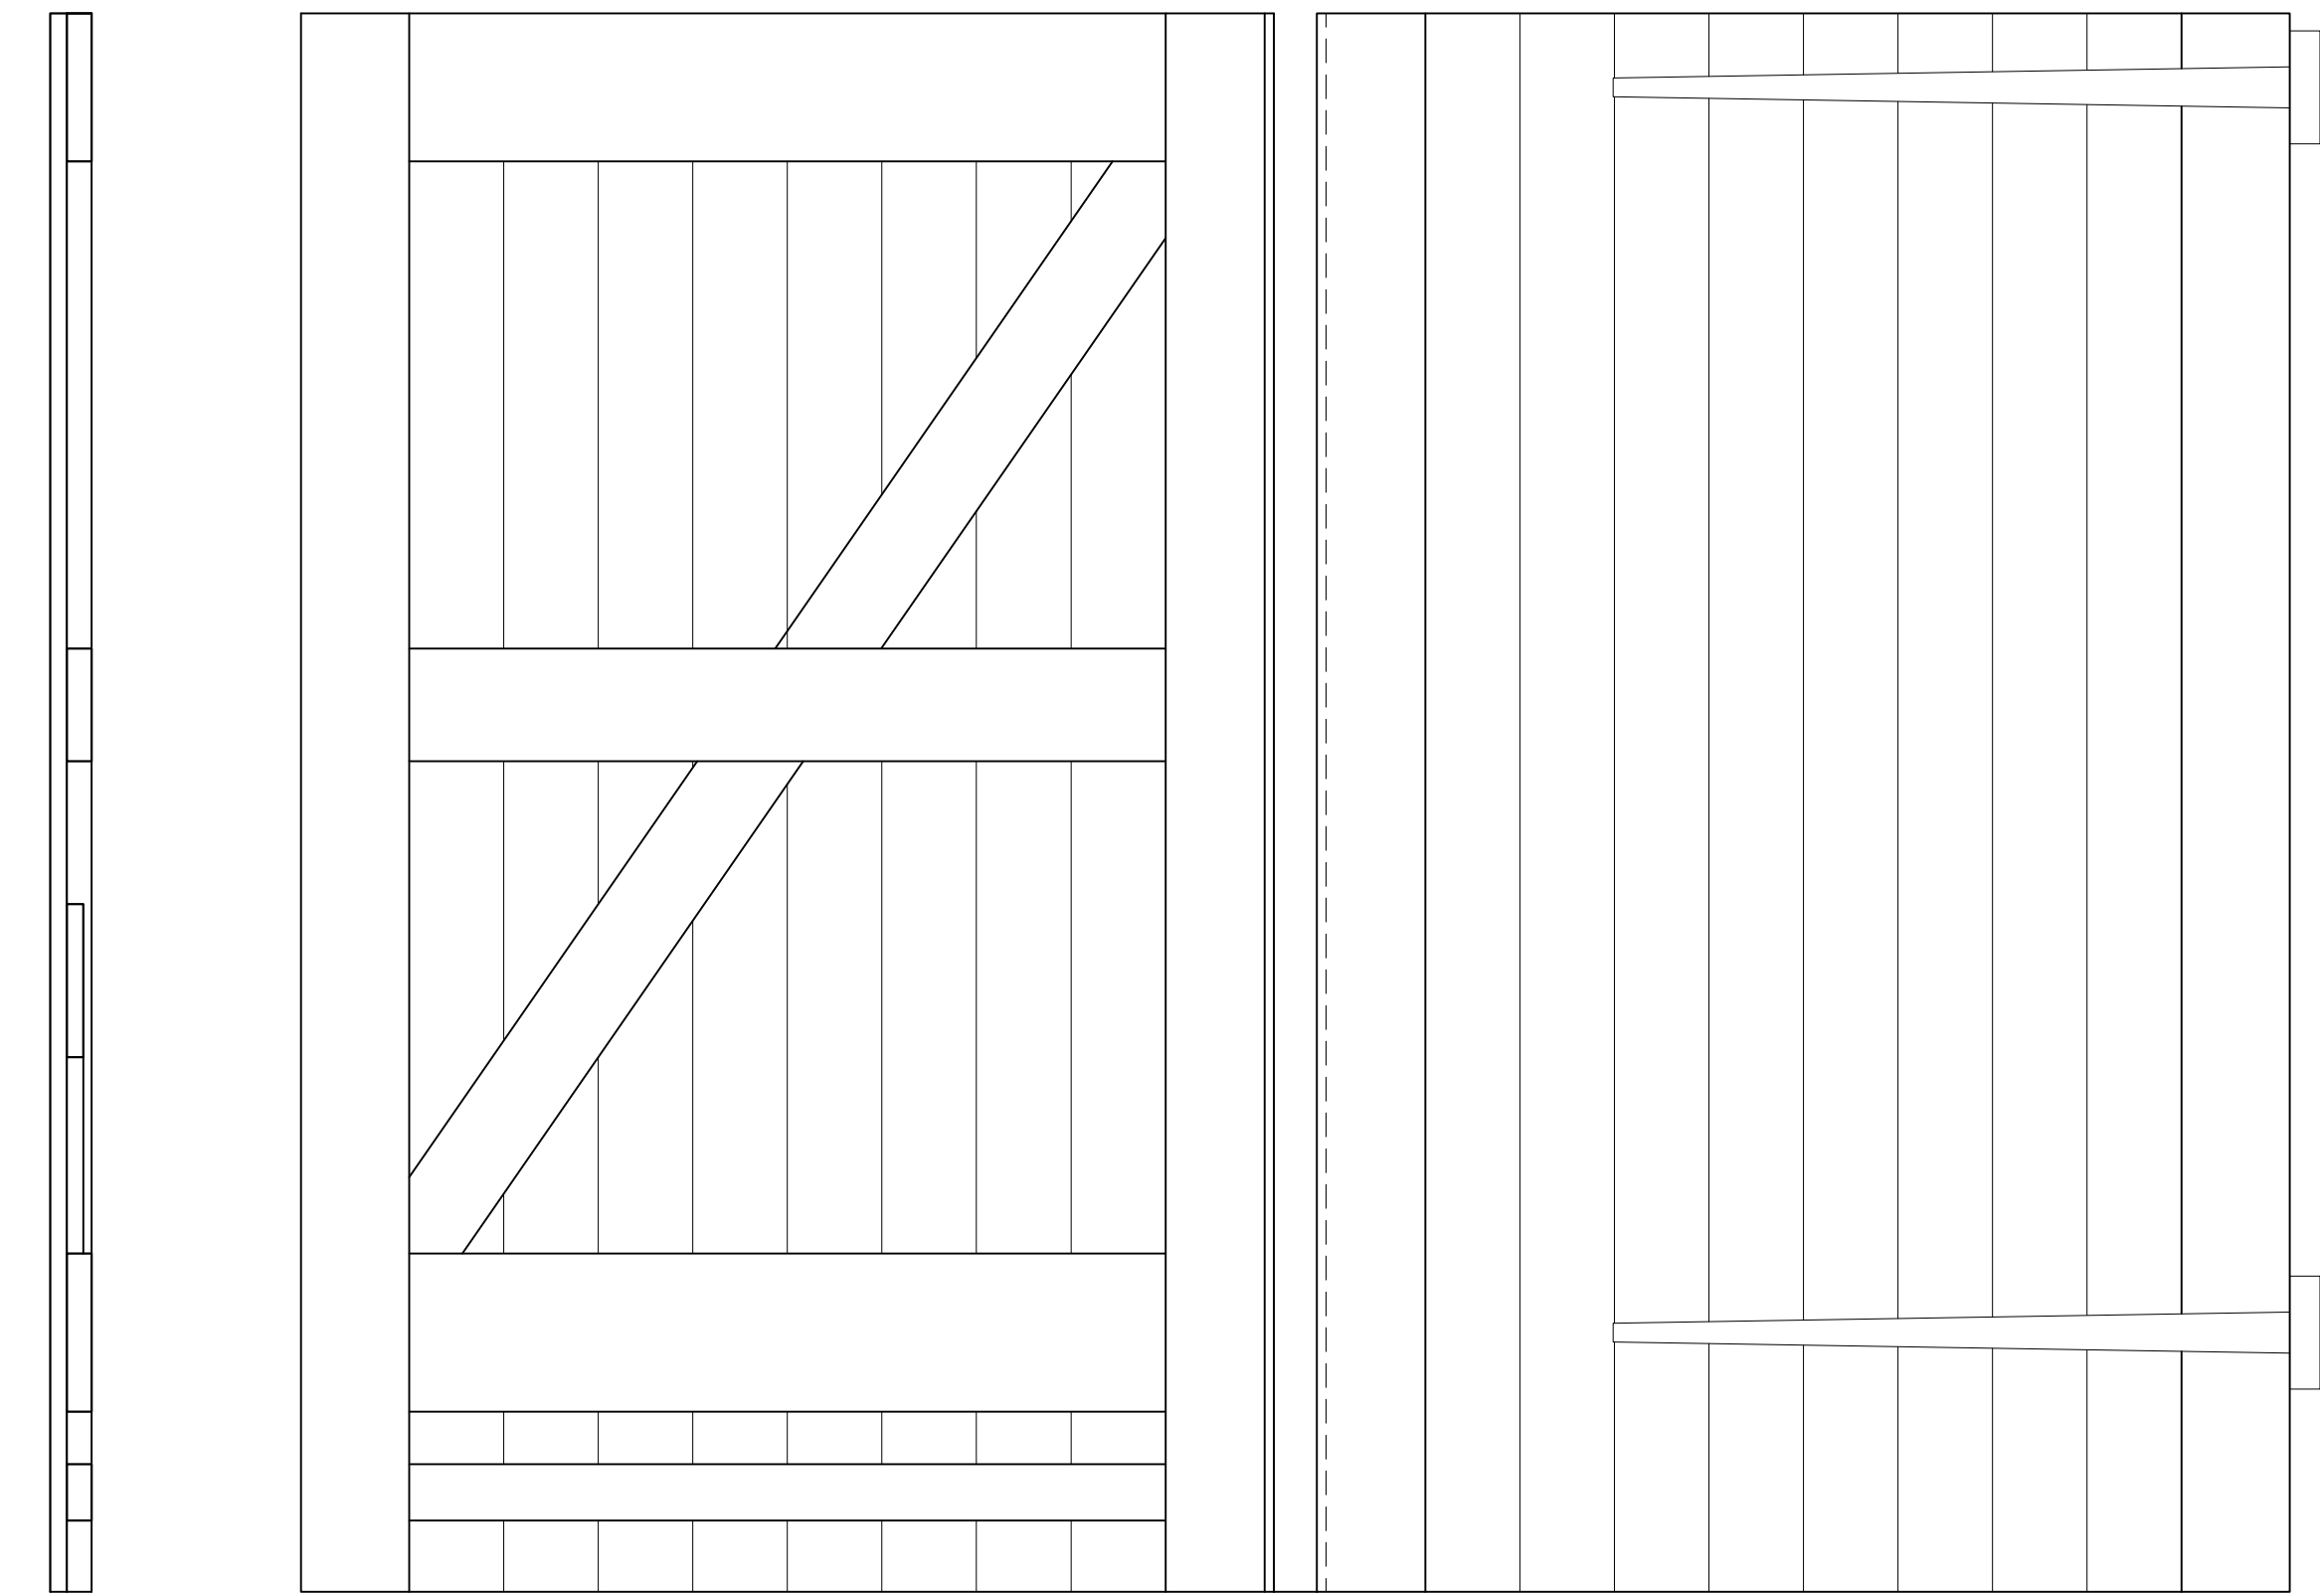


DOOR
SECTION
SCALE 1:10


GARAGE DOOR ELEVATION
SCALE 1:10

 


DOOR PLAN
SCALE 1:10

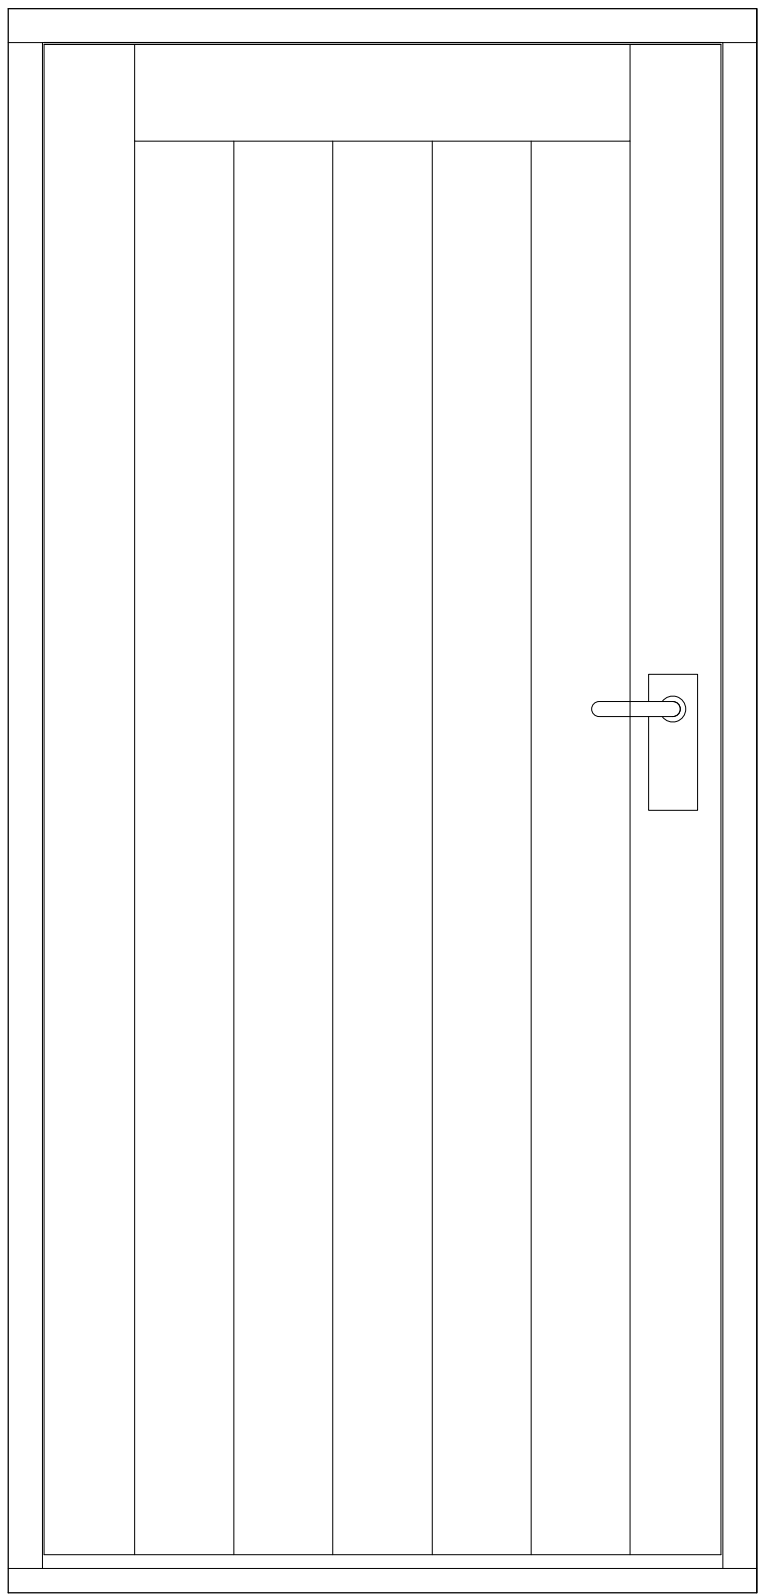


SINGLE DOOR
FRONT ELEVATION
SCALE 1:10

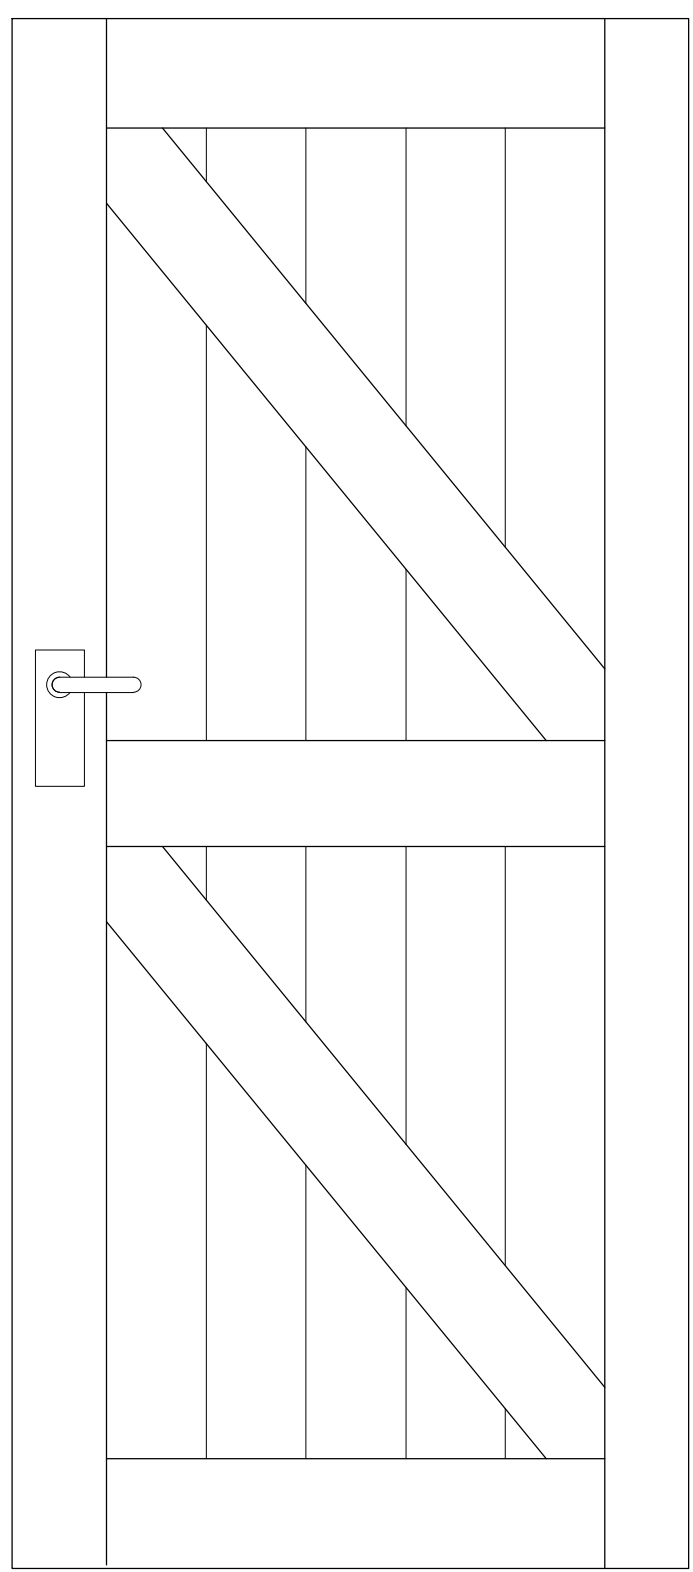


SINGLE DOOR
REAR ELEVATION
SCALE 1:10

 

DOOR PLAN
SCALE 1:10

 

FRAME
SECTION
SCALE 1:10

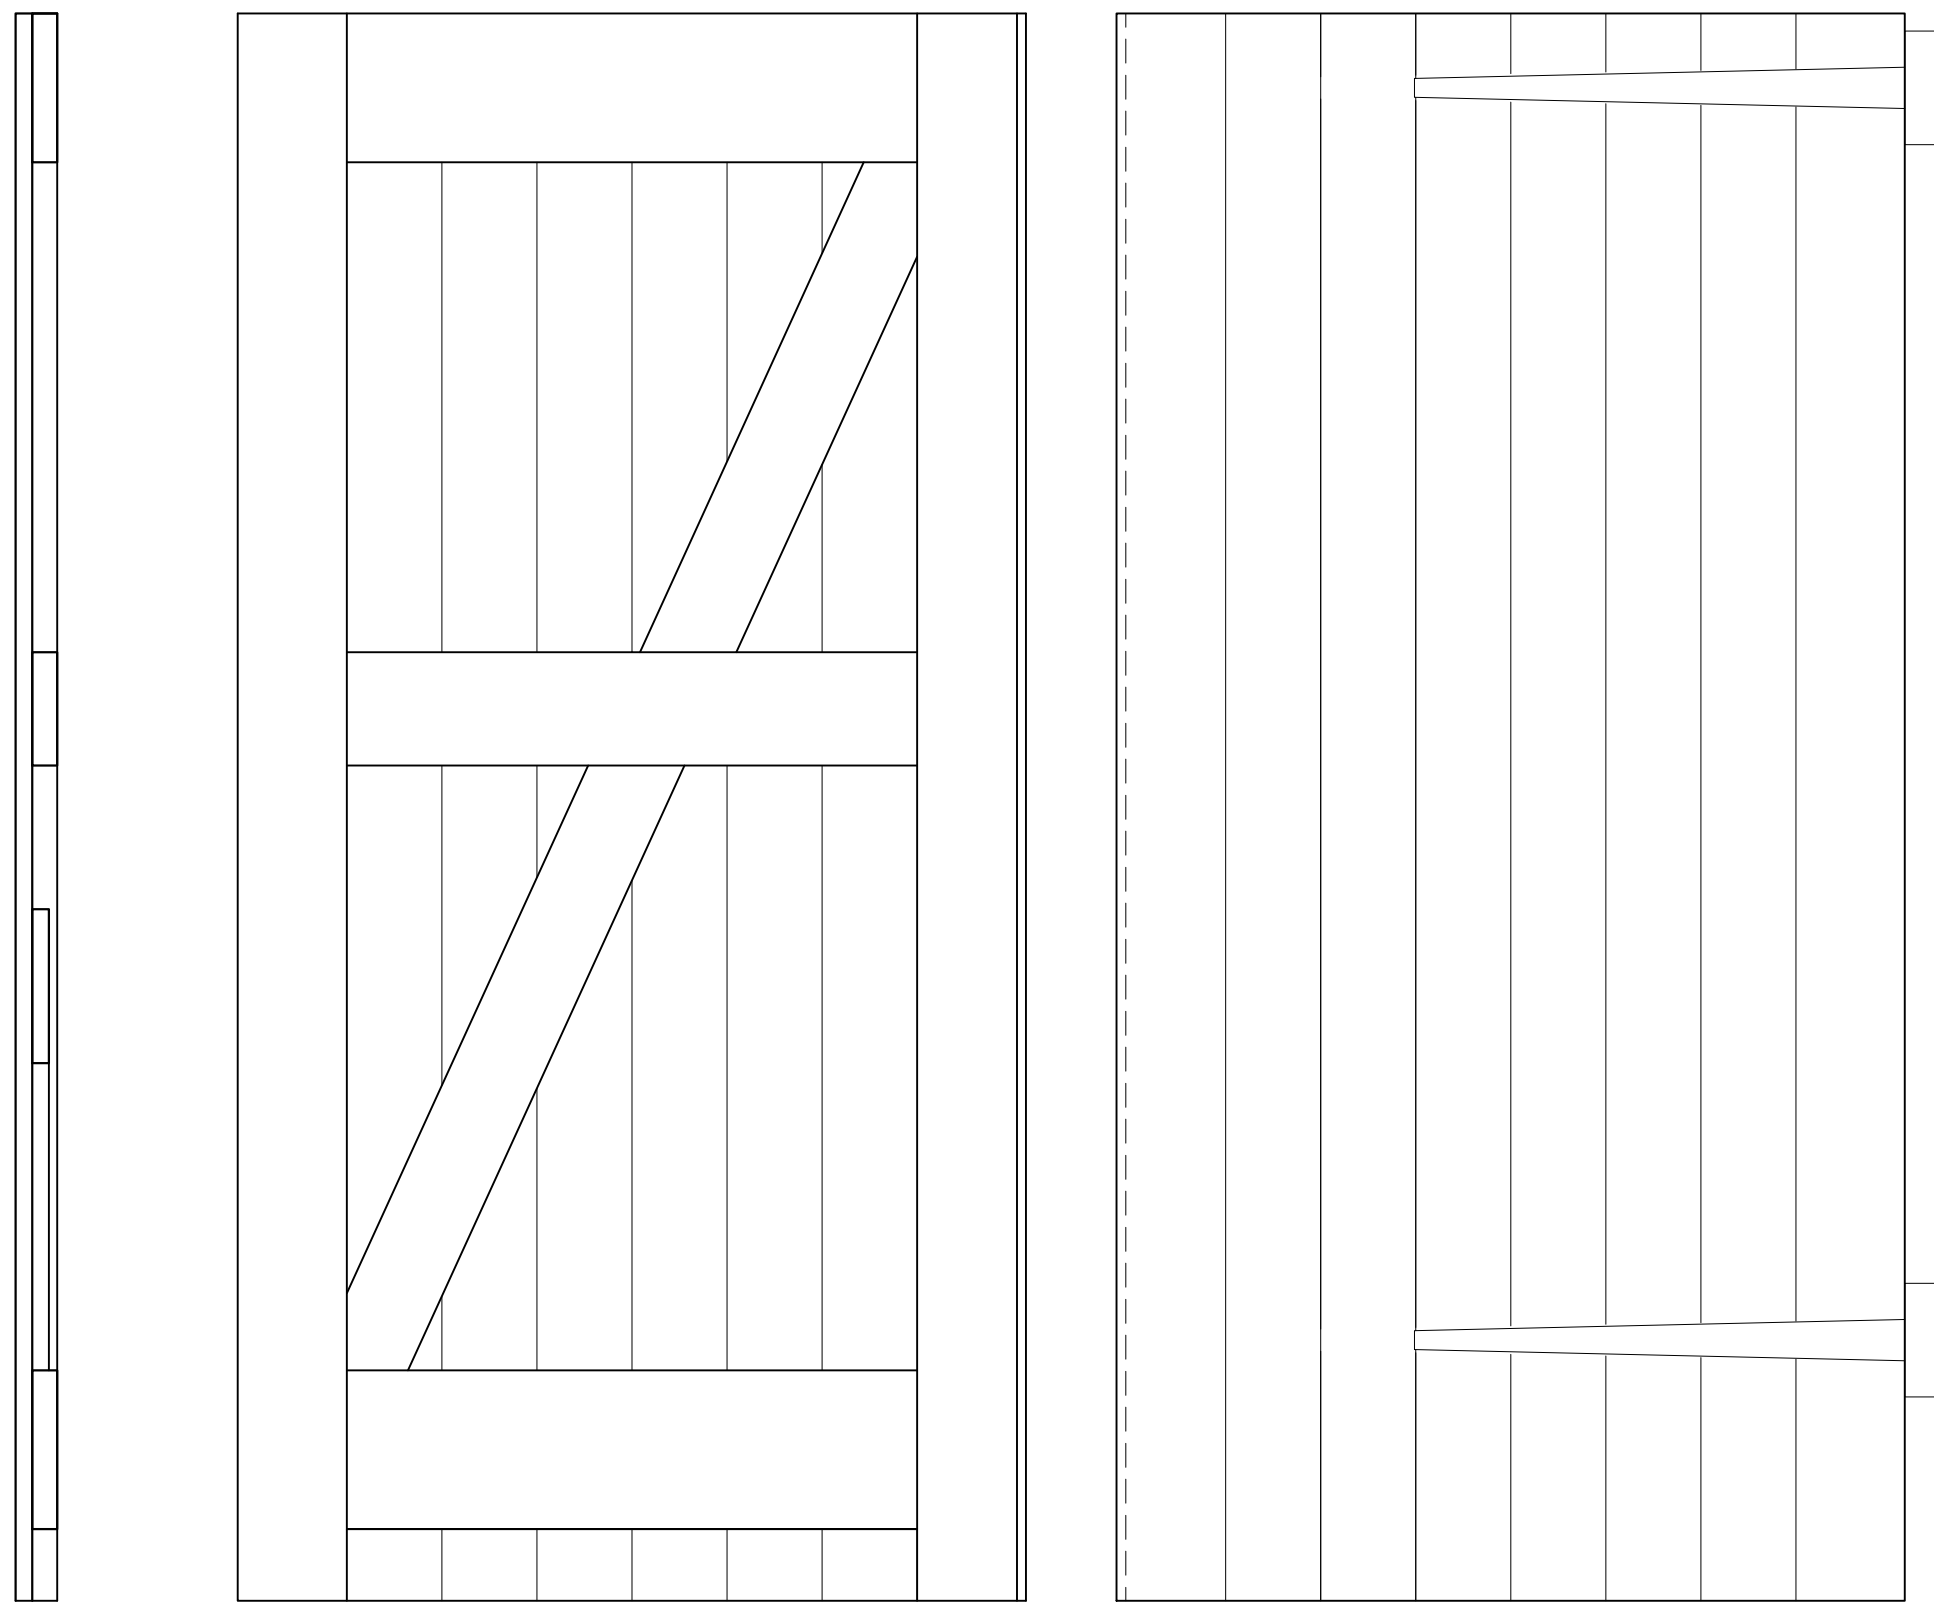


DOOR
SECTION
SCALE 1:10


STORE DOOR
FRONT ELEVATION
SCALE 1:10




DOOR PLAN
SCALE 1:10

 

Scale Bar in metres @ 1:10

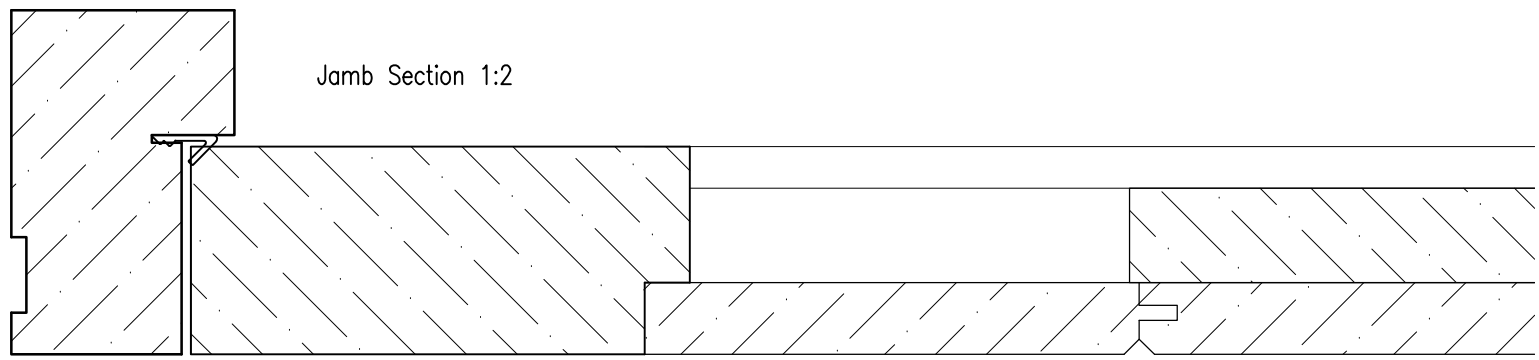


Jamb Section 1:2

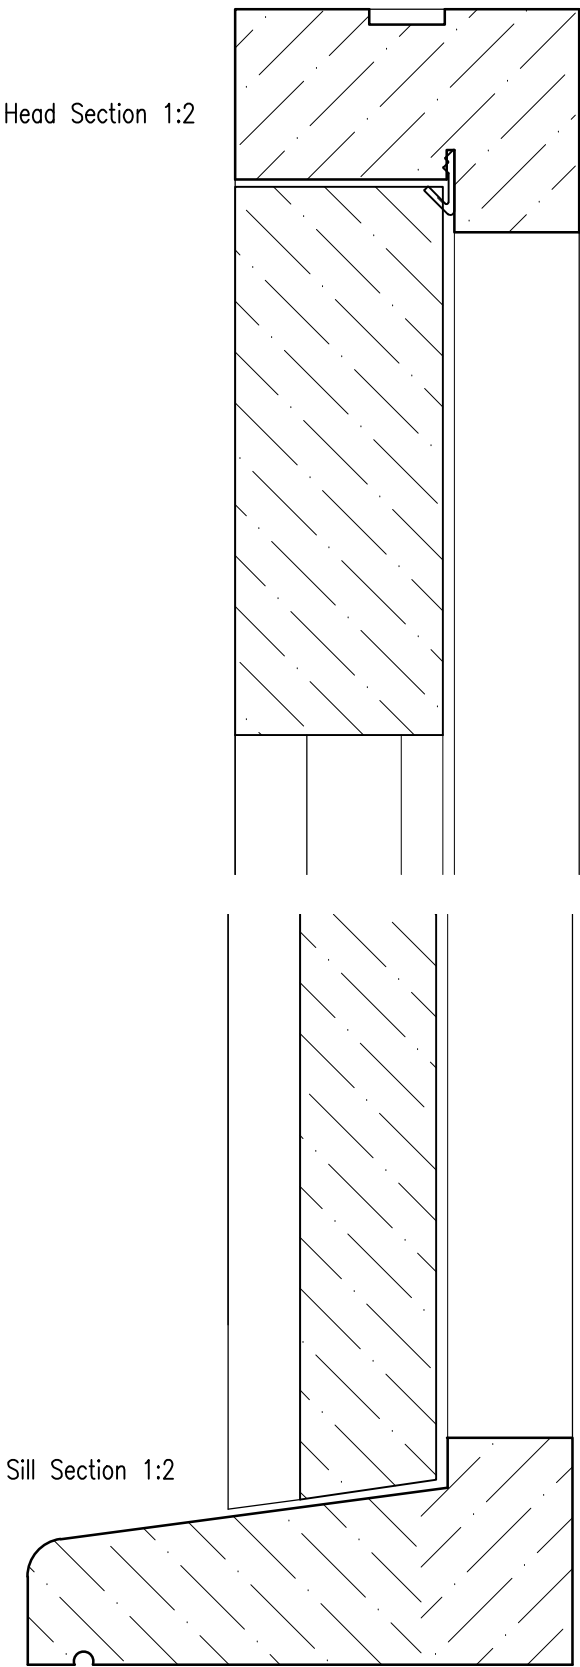

Head Section 1:2

Sill Section 1:2

 

Scale Bar in metres @ 1:2

Dimensions to be verified on site.
Figured dimensions to take preference to those scaled.
Any areas indicated on this drawing are for guidance only.
No responsibility is taken for their accuracy.
This drawing is the property of the designers.
Copyright is reserved by them and the drawing is issued on the condition that it is not copied, reproduced, retained or disclosed to any unauthorised person, either wholly or in part without the consent in writing of the designers.

REV	Description	By	Date
-----	-------------	----	------

Julian Bluck Designs Ltd
Chartered Building Surveying & Architectural Practice
Brair House • Nash Street • Golden Cross
East Sussex • BN27 4AB
Mobile 07887 850061 • Tel 01825 873553

Project **Little Lower Ease**
Cuckfield
Ansty, Haywards Heath
RH17 5AL

Drawing Title
Proposed Door
Details

Drawing No. **21** Revision

Date **March 2025**
1:2, 1:10

Computer File No. **Bate** Project No.

Drawn By **AW** Checked By **JB**

Coordinated By Approved By

Client

Mr & Mrs Bate

PLANNING