


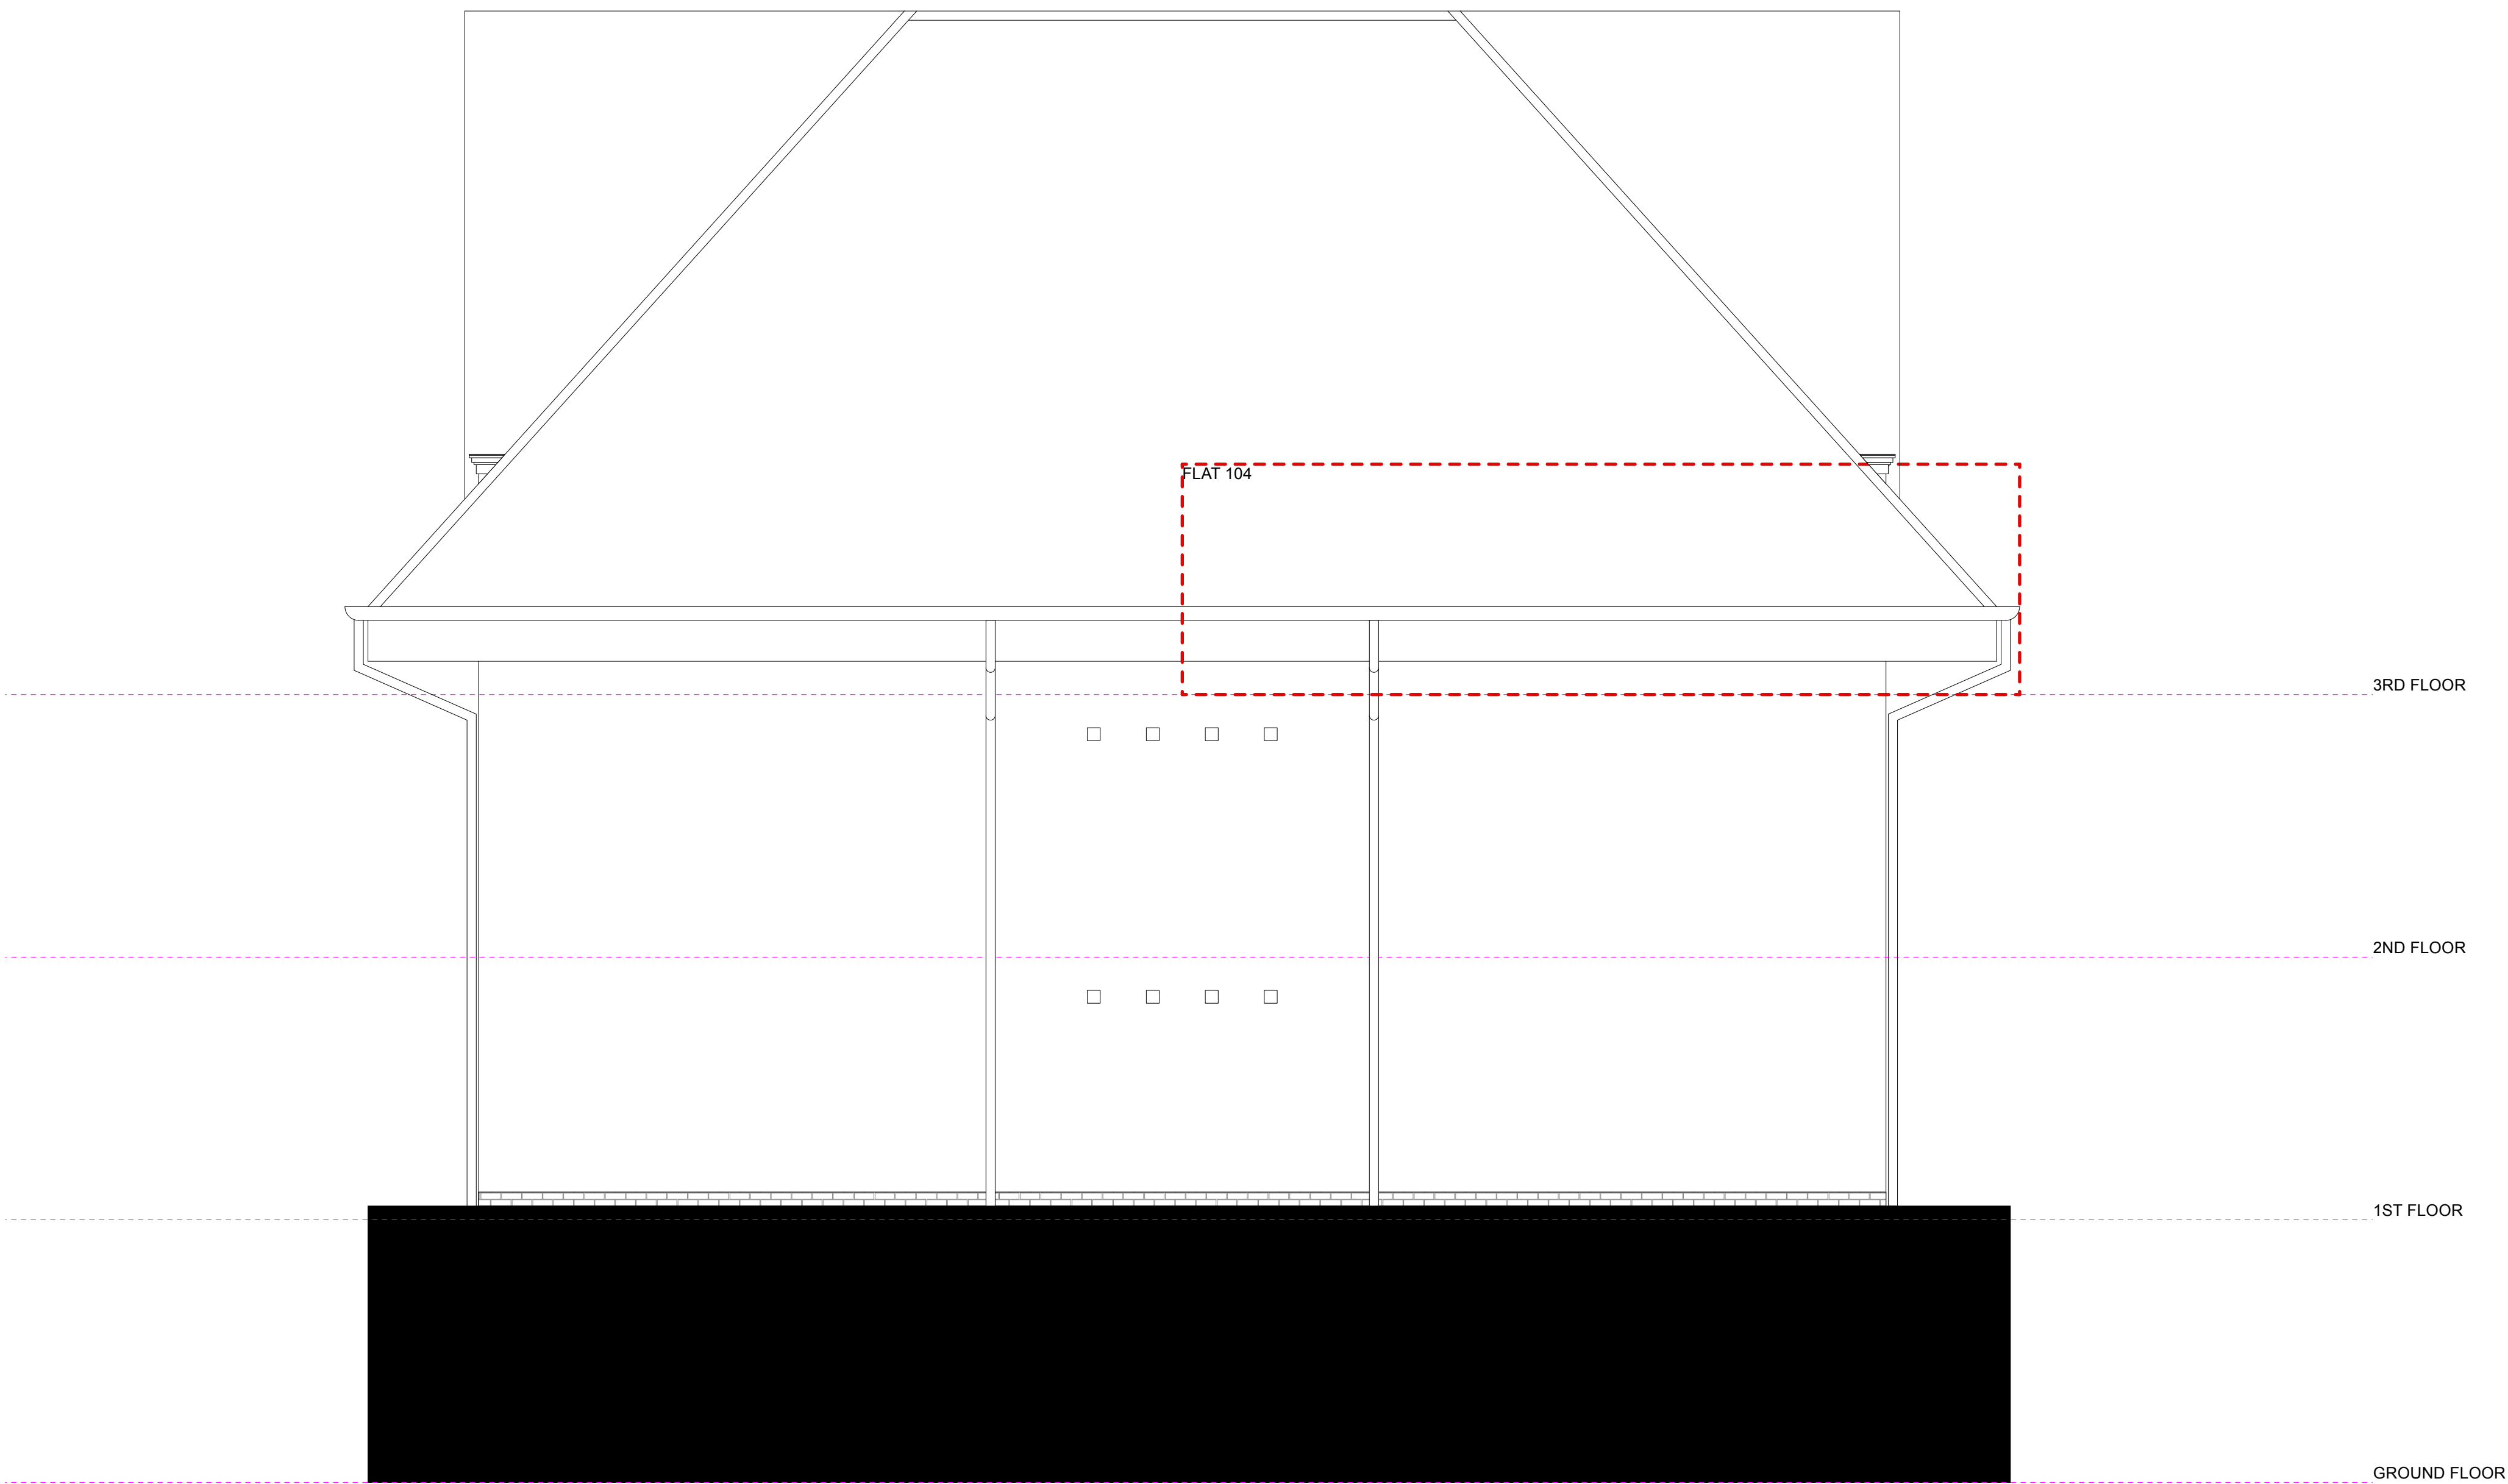

Rev	Date	Description	By	Chk
Client				
MR & MRS WOODFIELD				
Project				
104 MIDDLE VILLAGE BOLNORE VILLAGE HAYWARDS HEATH				
Drawing				
SIDE ELEVATION PROPOSED NORTH ELEVATION				
Scale	Date	Drawn	Checked	
1:50 @ A1	25/11/25	ARB	-	
Drawing No.			Revision	
002-P-		102		
Status				
PLANNING				