




GROUND FLOOR
EXISTING
1:50

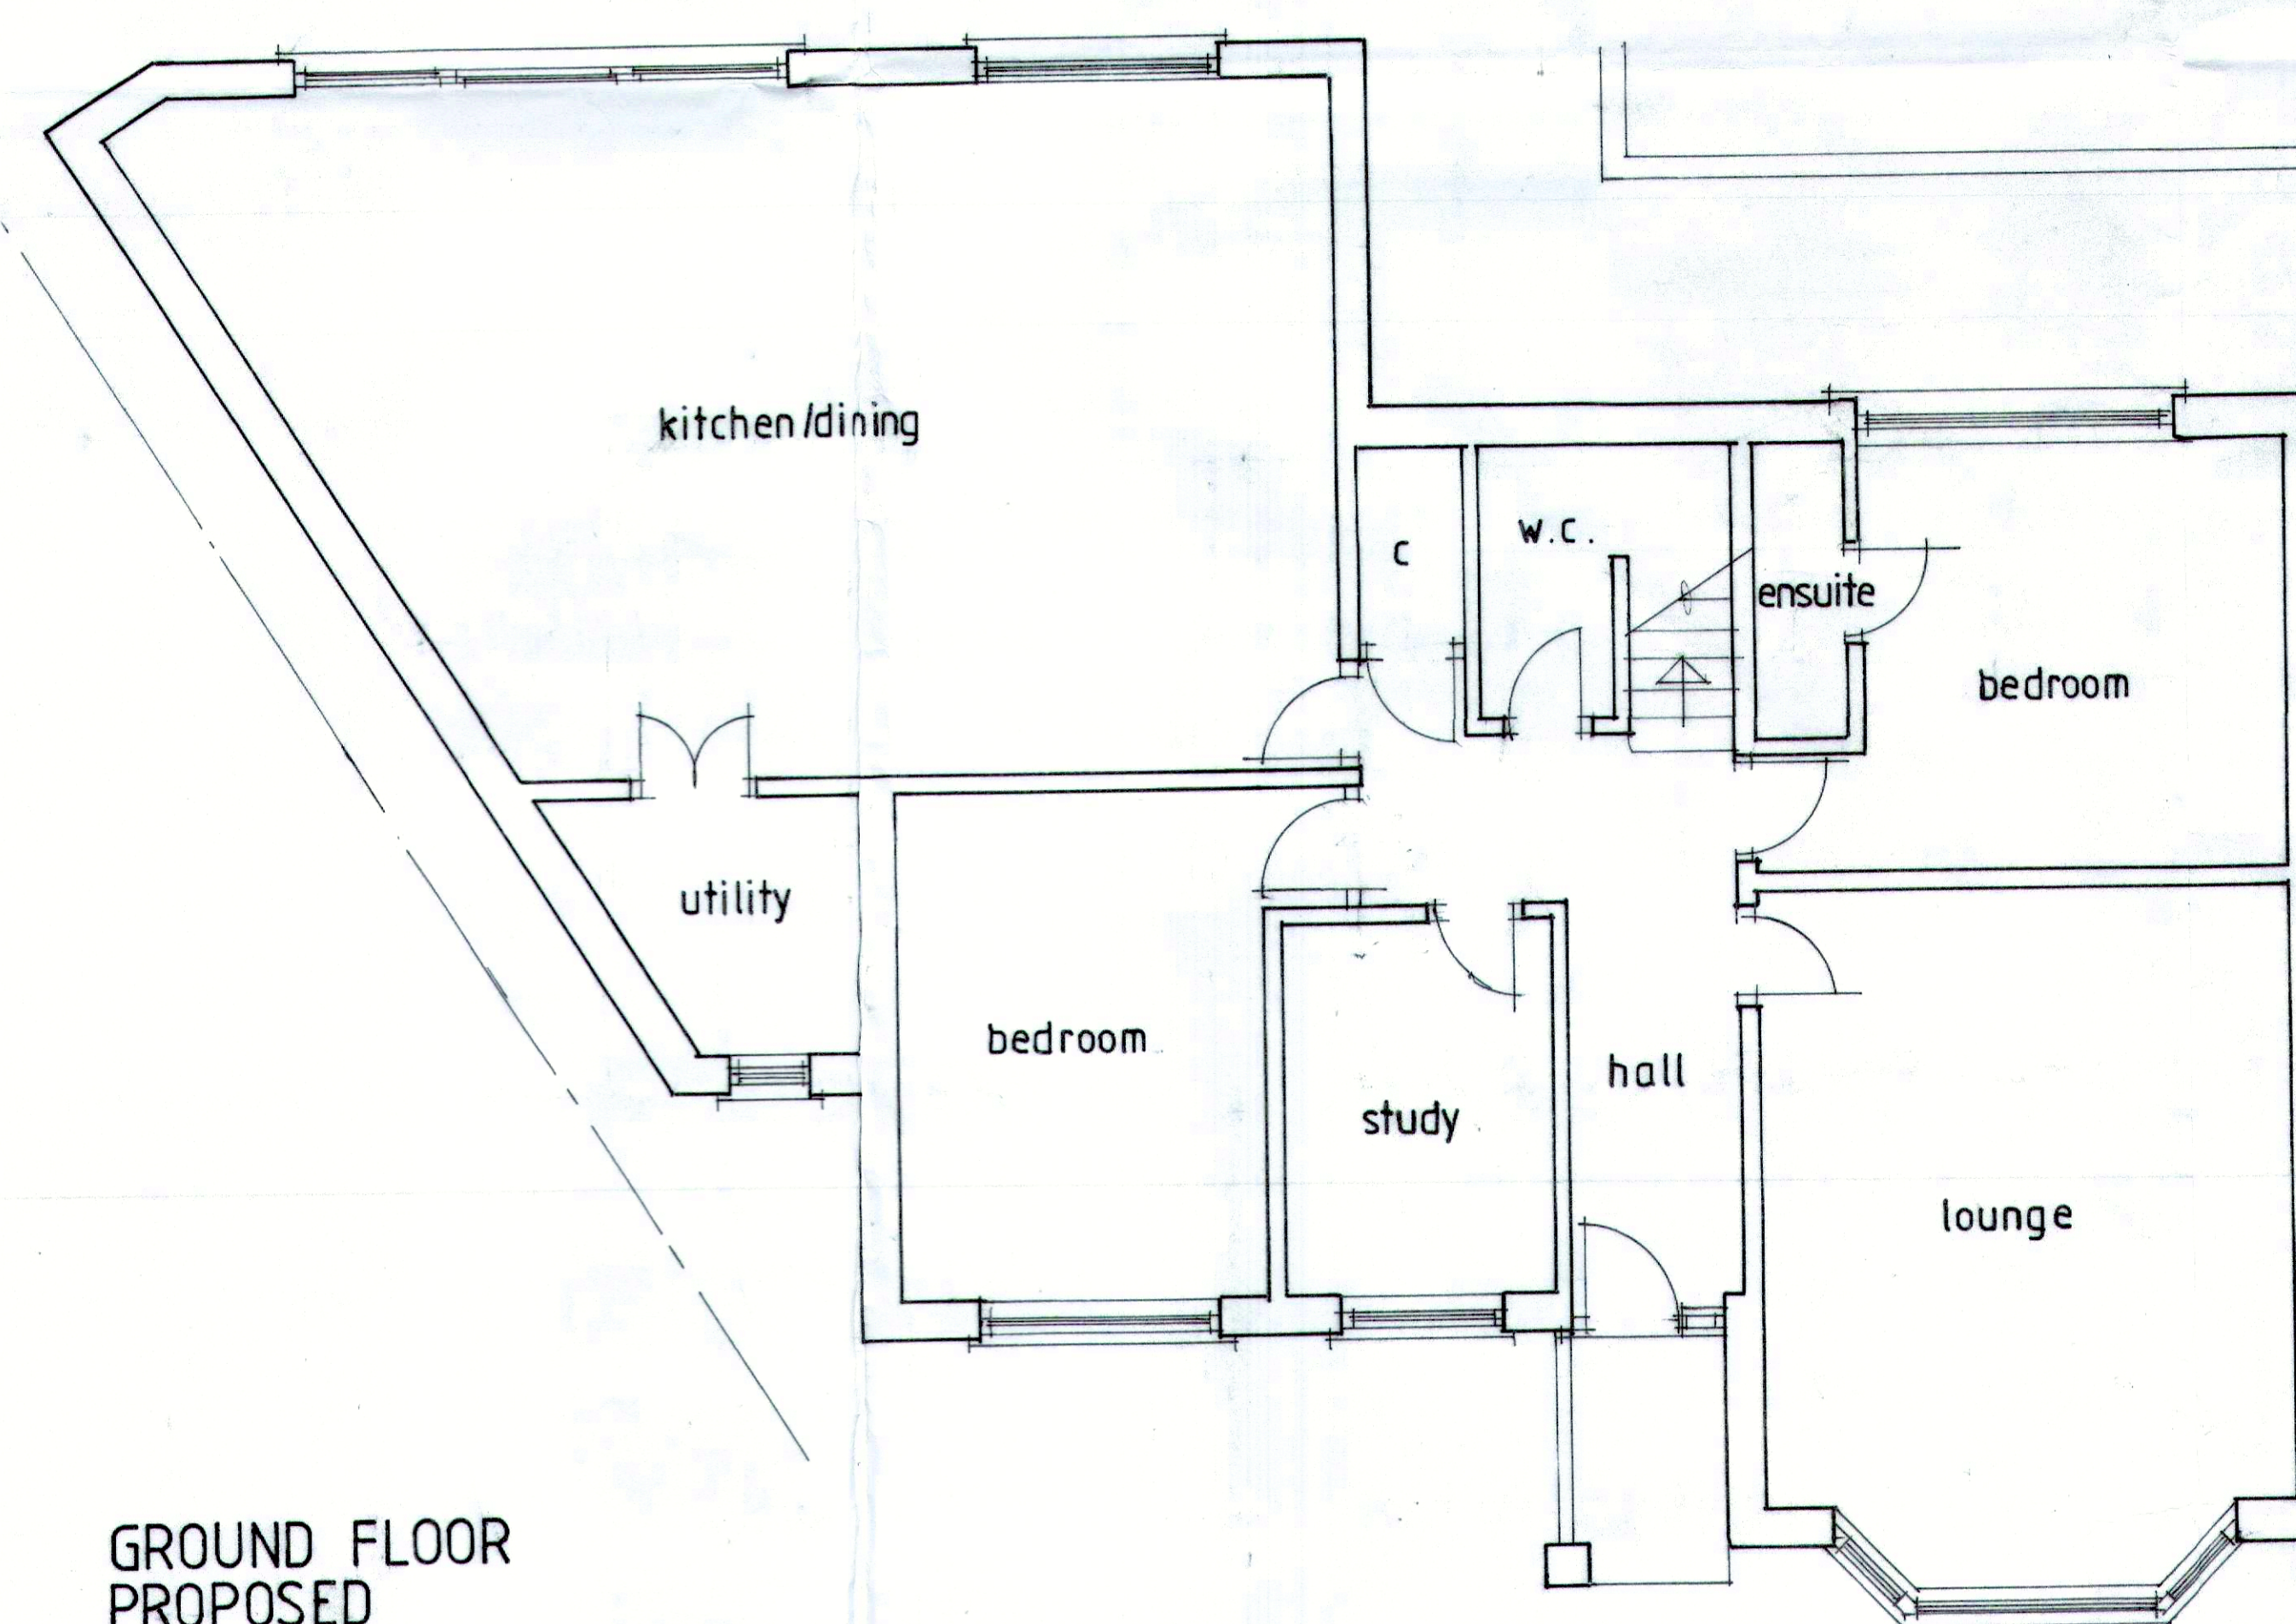


GROUND FLOOR
PROPOSED

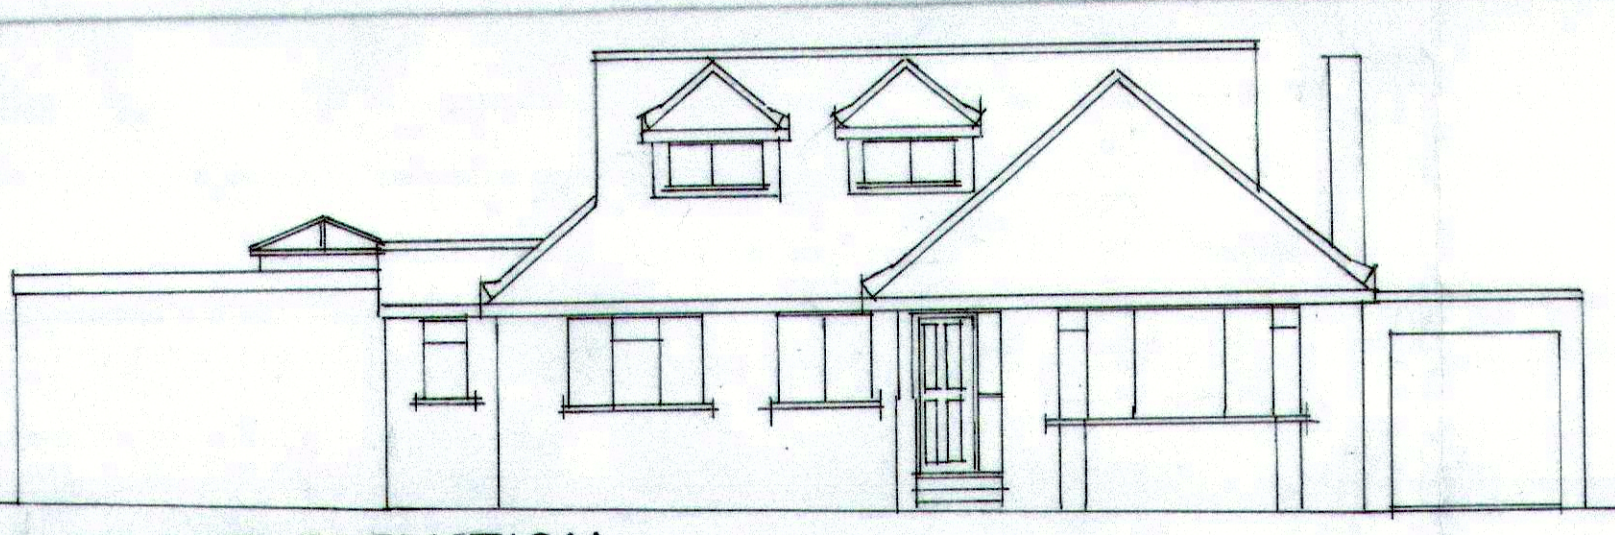



FRONT ELEVATION
EXISTING 1:100

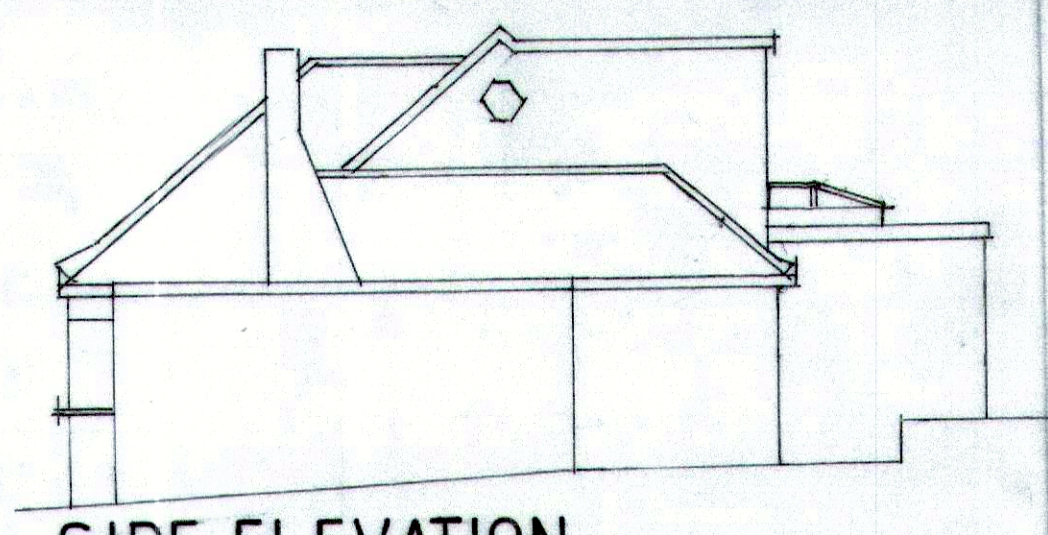


SIDE ELEVATION
EXISTING 1:100

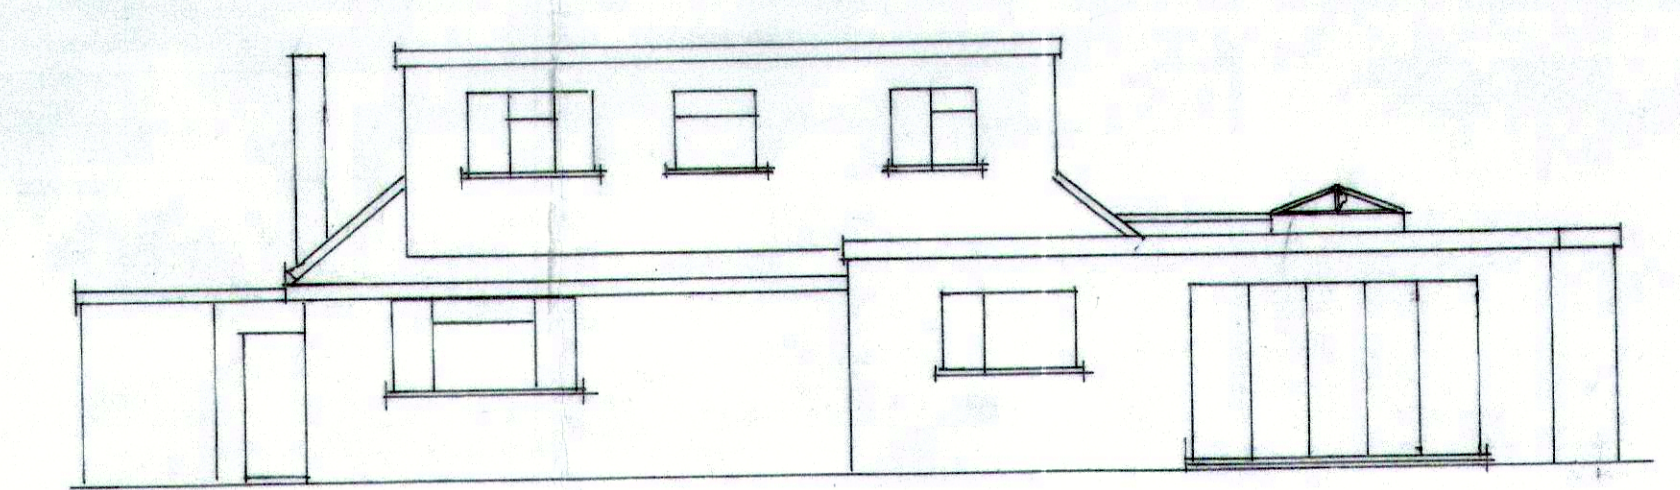


REAR ELEVATION
EXISTING 1:100

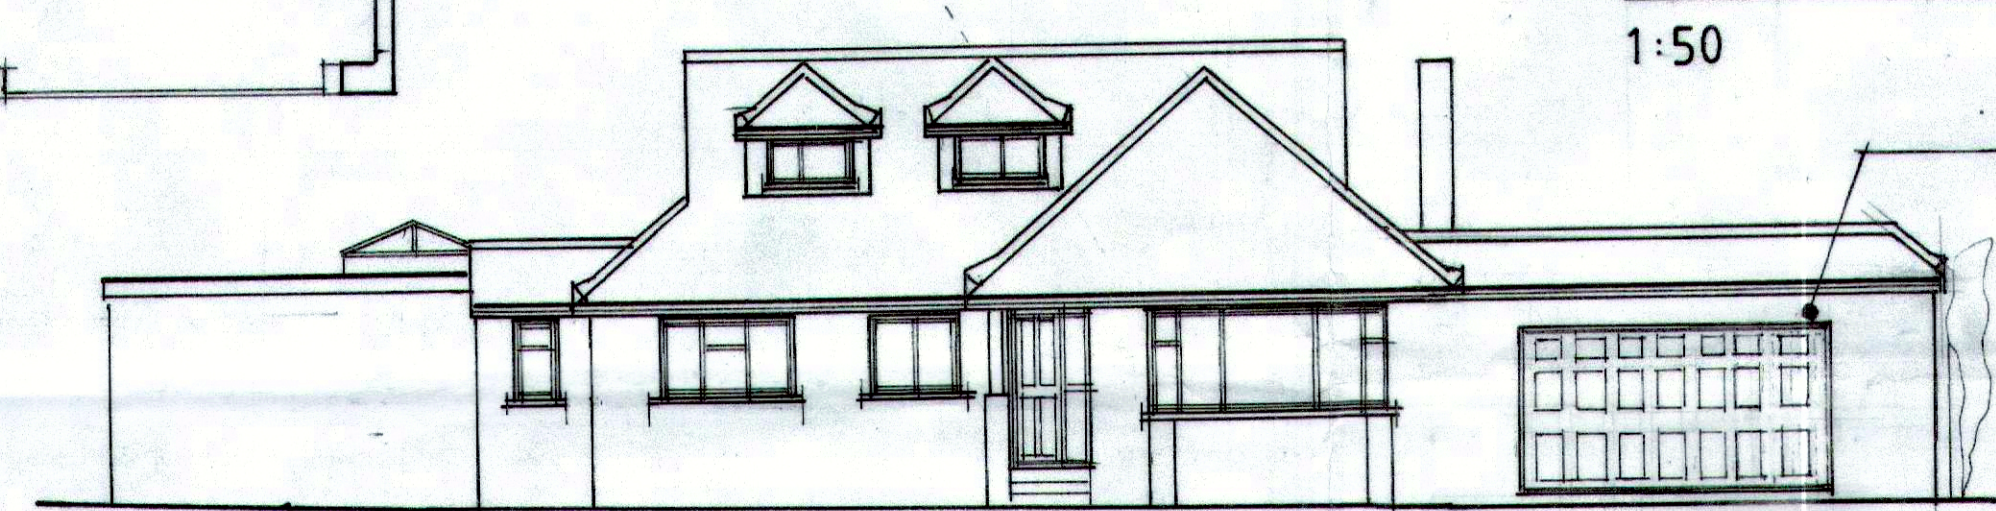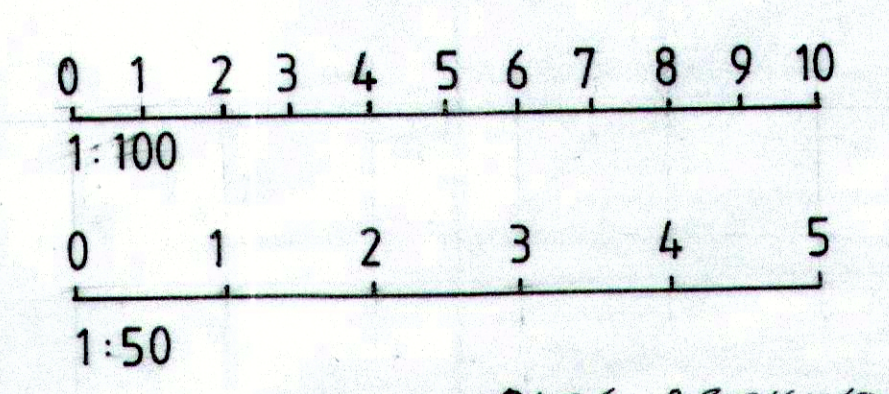

FRONT ELEVATION
PROPOSED 1:100

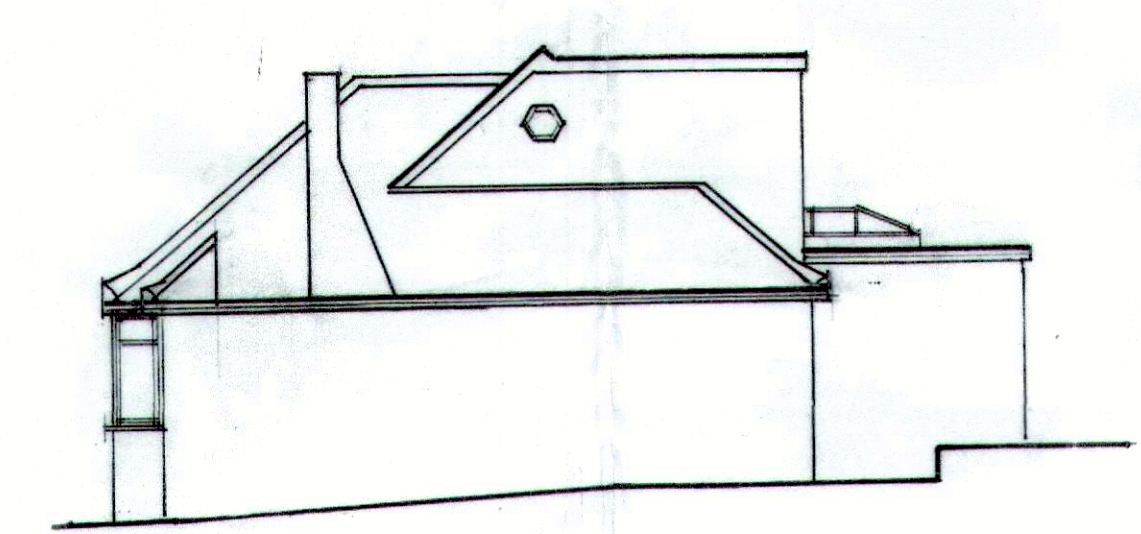

SIDE ELEVATION
PROPOSED 1:100

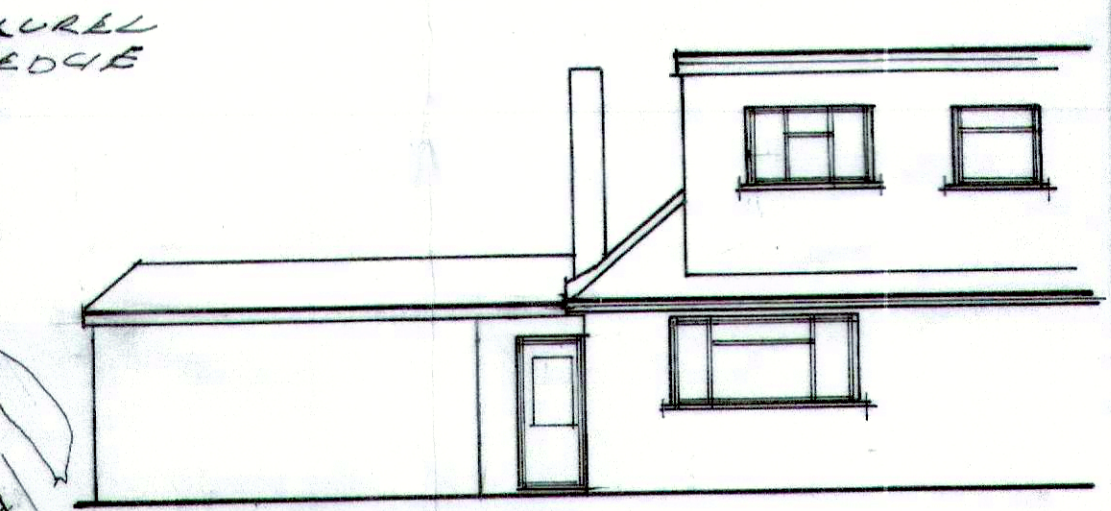

REAR ELEVATION
PROPOSED 1:100

FACED BRICKWORK TO
MATCH EXISTING
WITH BRICK
PAVING

© copyright
ROBERT ELLIS

Mob : 07778 402635

Client
MR & MRS COLLARD

Job Title
**8 RIDGEWAY
EAST GRINSTEAD
WEST SUSSEX
RH19 4BW**

Drawing Title
PROPOSED GARAGE
MID SUSSEX DC
11 JUL 2025

Scale
1:100 50 @ A1

Date
JUN 25
Drawn by
R.E

Org. No.
4442101
Rev.