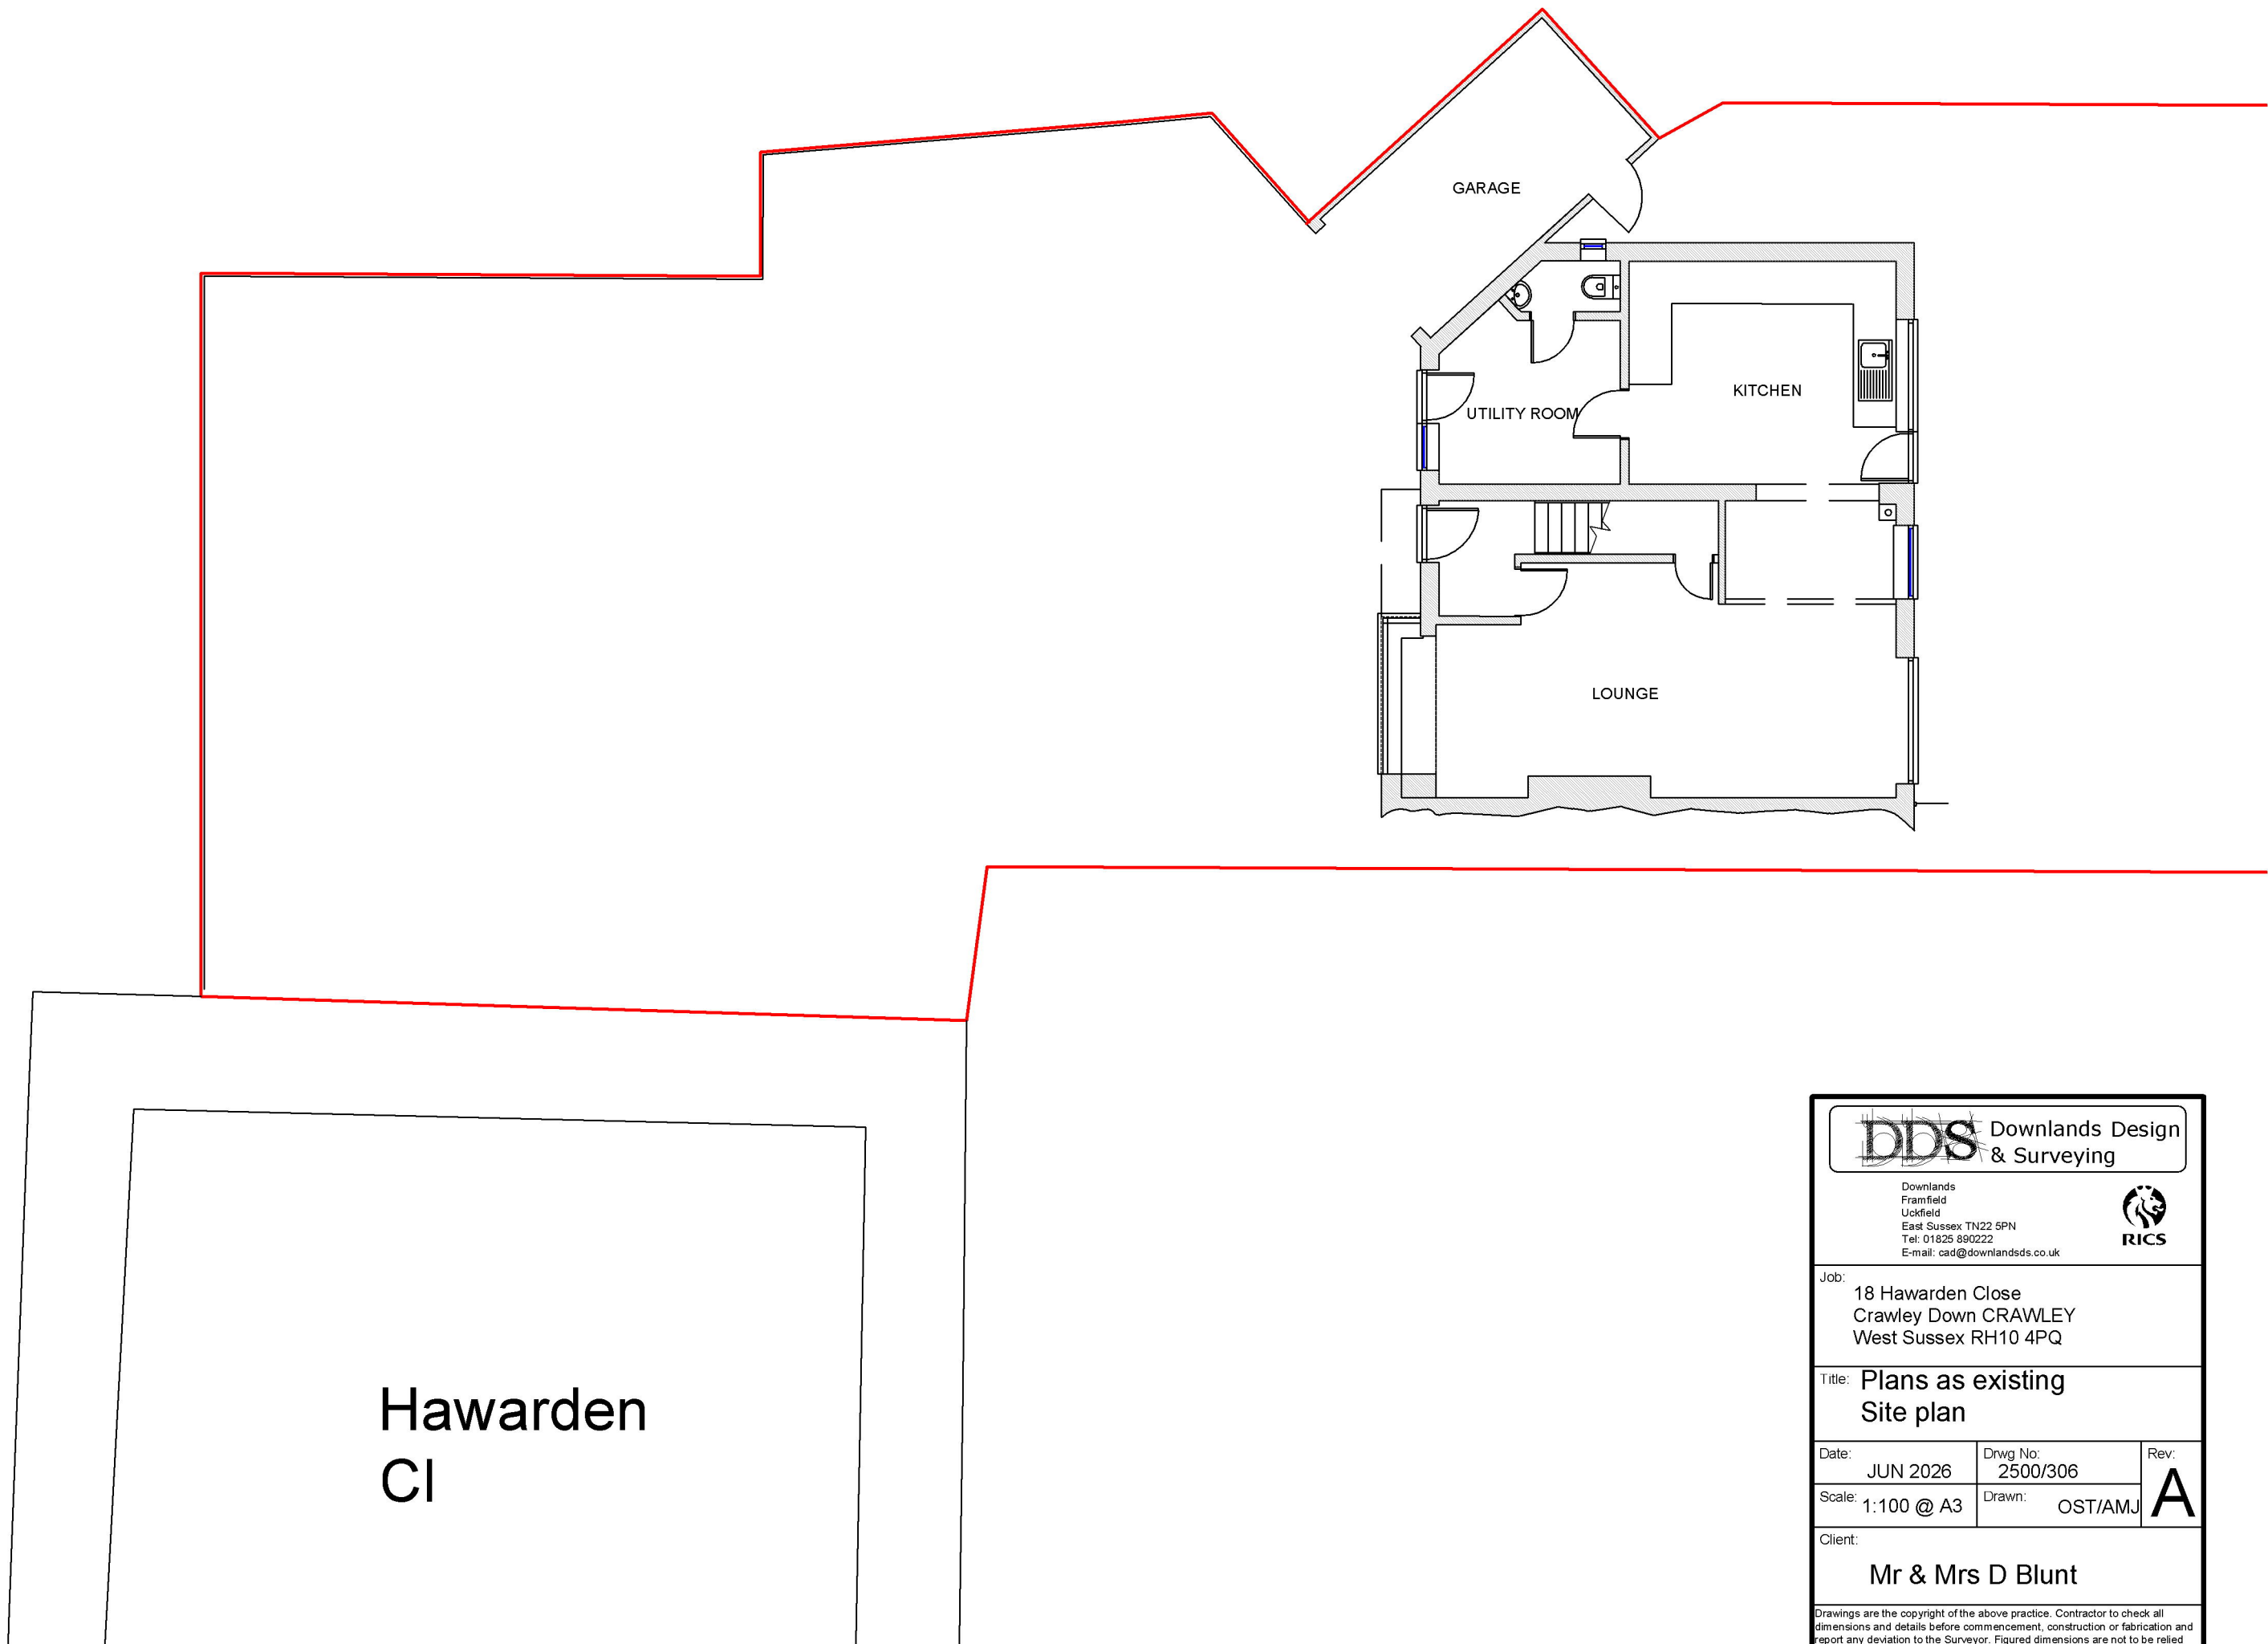


DDS Downlands Design & Surveying		
Downlands Framfield Upfield East Sussex TN22 5PN Tel: 01825 890222 E-mail: cad@downlandsds.co.uk		
		
Job: 18 Hawarden Close Crawley Down CRAWLEY West Sussex RH10 4PQ		
Title: Plans as existing Site plan		
Date: JUN 2026	Drwg No: 2500/306	Rev: A
Scale: 1:100 @ A3	Drawn: OST/AMJ	
Client: Mr & Mrs D Blunt		
Drawings are the copyright of the above practice. Contractor to check all dimensions and details before commencement, construction or fabrication and report any deviation to the Surveyor. Figured dimensions are not to be relied upon without site accuracy checking. All work to comply with current Building Regulations, BS's/CoP's & NHBC Reg.'s where applicable. Specification and Drawing contradictions must be referred to the surveyor before being acted upon.		