
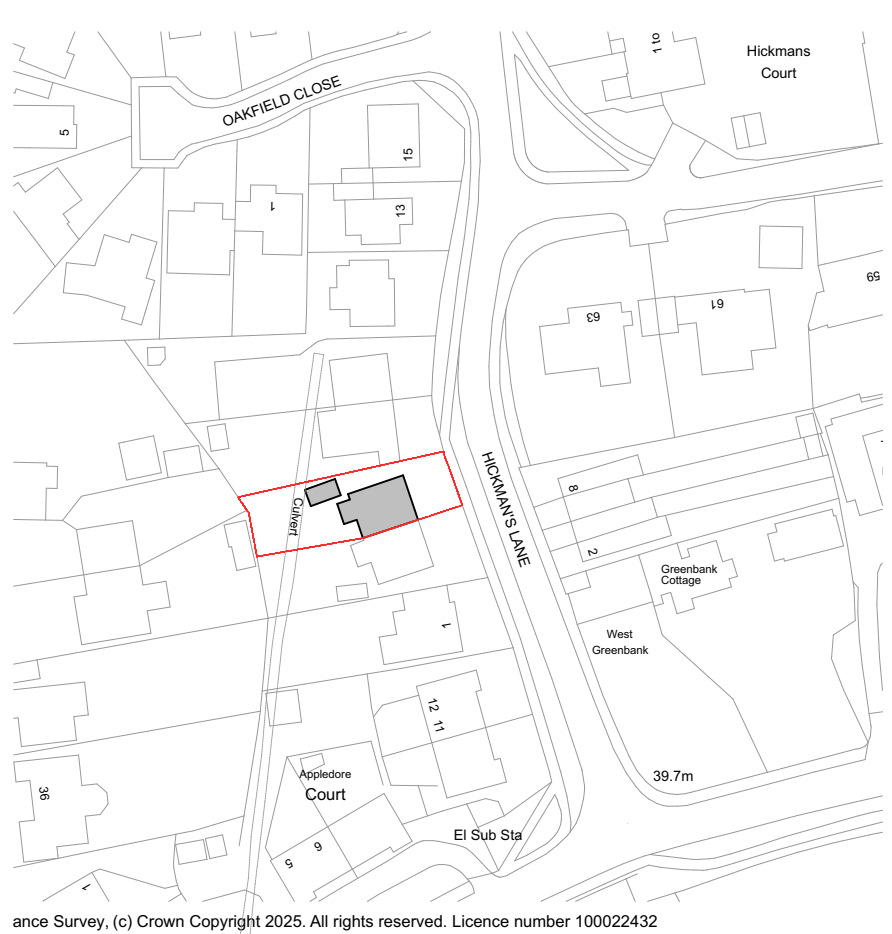


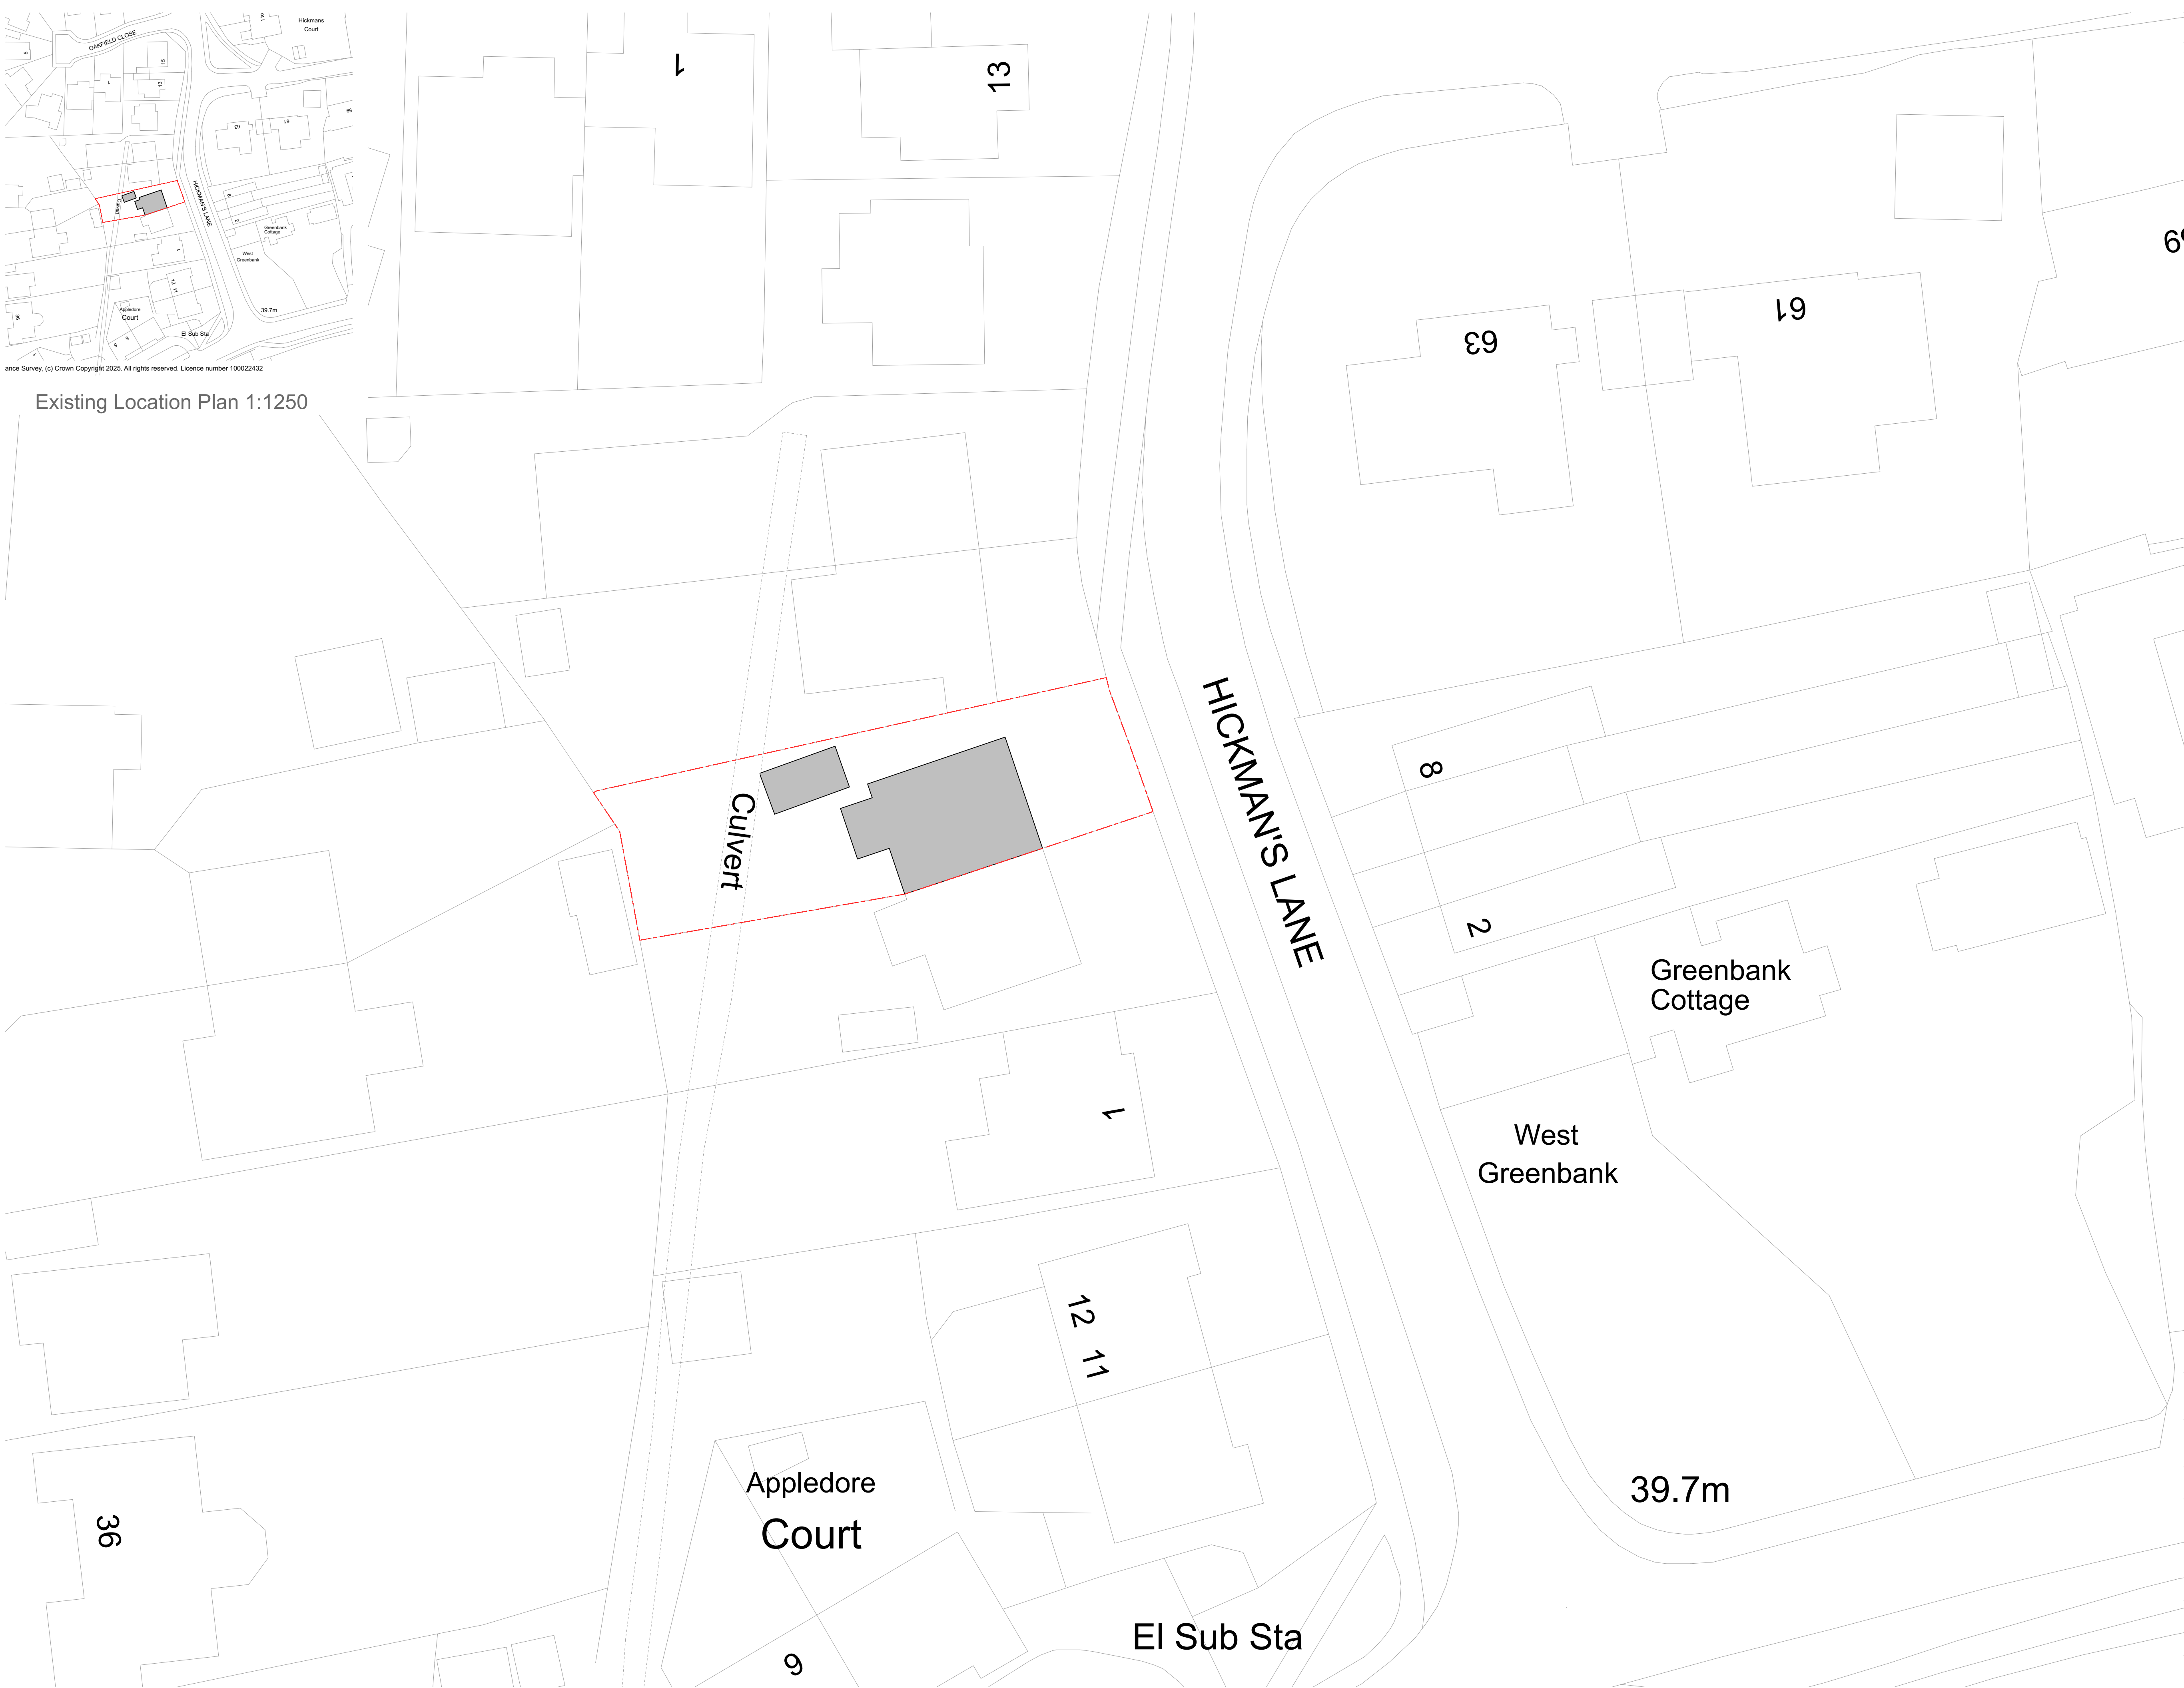




Existing Location Plan 1:1250

Existing Site Plan 1:200

Notes

- Do not scale off this drawing except for planning purposes
- Check all dimensions on site before any work commences
- All goods, materials and workmanship must conform to current building regulations, british standards and codes of practice.
- Copyright of this drawing is to be retained by Ecotecture Ltd and must not be reproduced without written consent from the practice.

Drawing to be printed A1

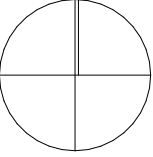  

Rev/D	Layout Comment

EXISTING



01444 416745	info@ecotecture.co.uk www.ecotecture.co.uk
31 Sussex Road West Sussex	Haywards Heath RH16 4DZ
Client:	Richard Tibbott

Address: 5
Hickmans Lane,
West Sussex.
BN2 5JH

Description: Existing Location and Site Plan

Scale: 1:1250, 1:200	Date: 09/09/2025
Drawn: BI	Checked: JS
Drawing No:	833 /100