


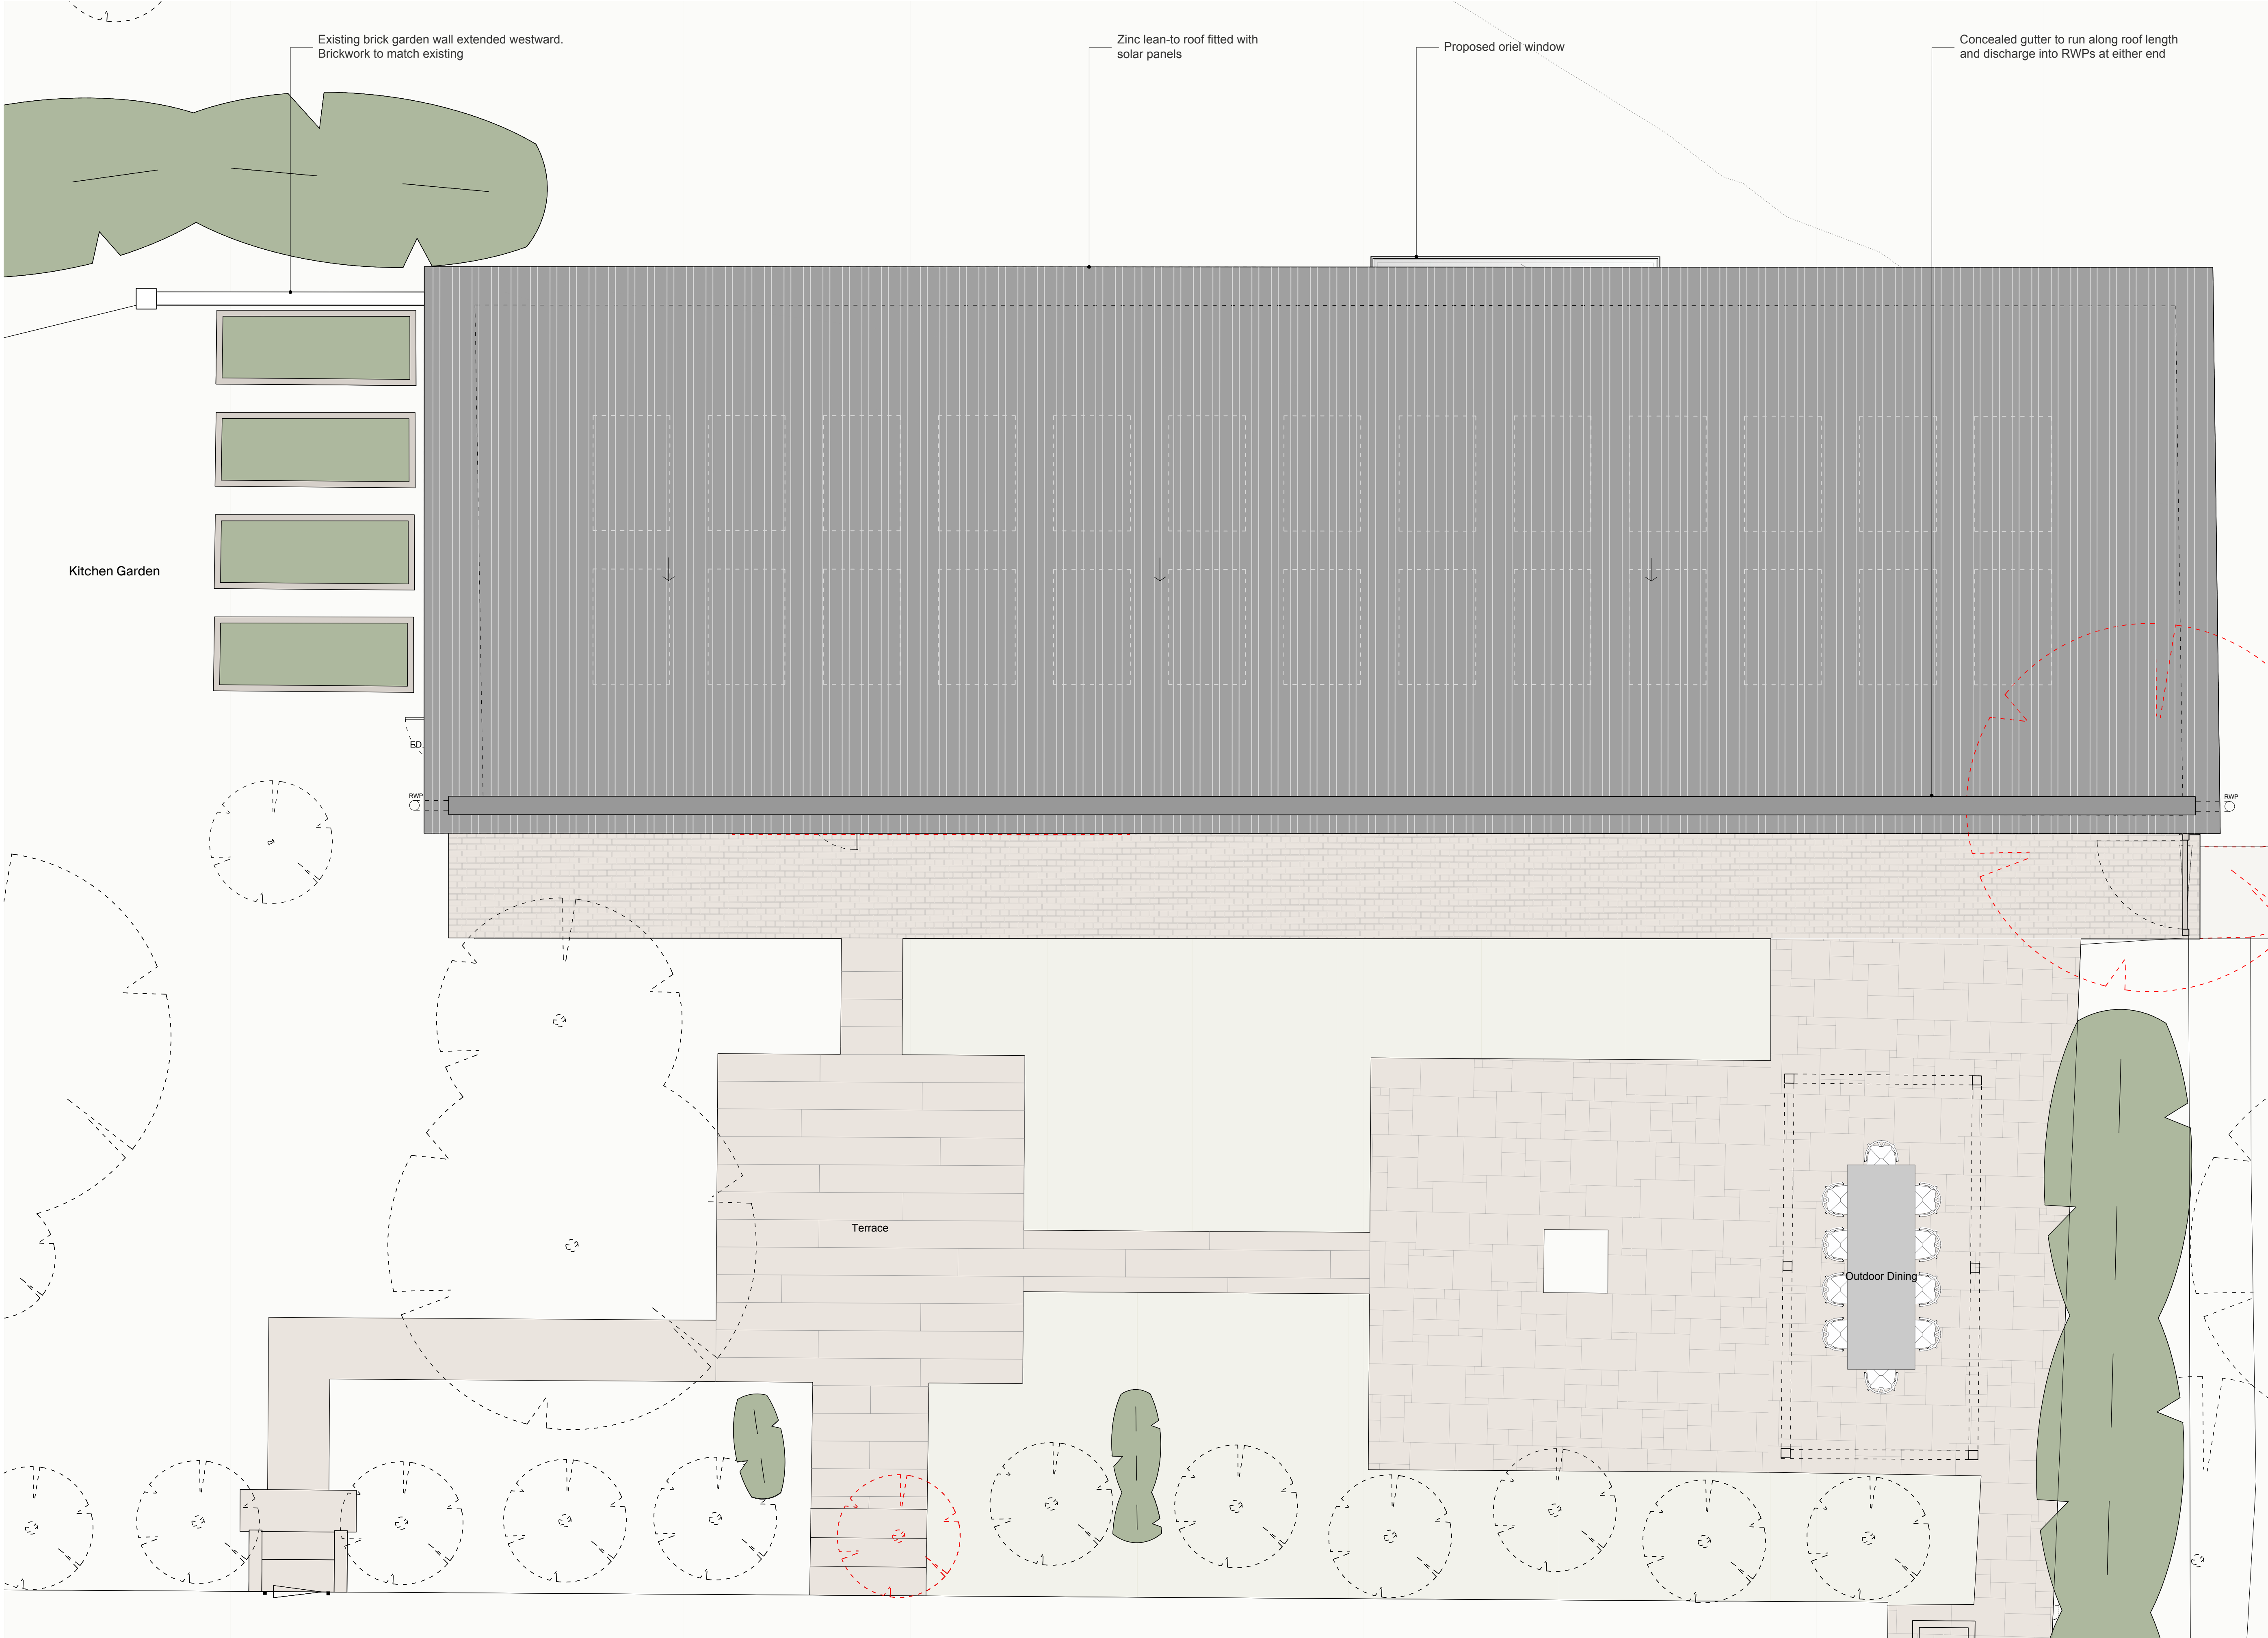

This drawing is to be used for planning purposes only.  
Not for construction.

This drawing is the property of Richard Parr Associates.  
Copyright is reserved by them and the drawing is issued  
on the condition that it is not copied, reproduced,  
retained or disclosed to any unauthorised person, either  
wholly or in part without written consent.

© Copyright Richard Parr Associates

Checked by  
.....

Drawn by  
FL .....  
Date  
.....

Description  
Rev  
.....

Job No  
335

Project  
Sunte House

Title  
Pool House Proposed Roof Plan


Drg No  
335\_PH\_DR\_00\_101

Scale  
1:50 @ A1; 1:100 @ A3

Date of First Issue  
18.06.25

Rev  
P01

Status  
Planning

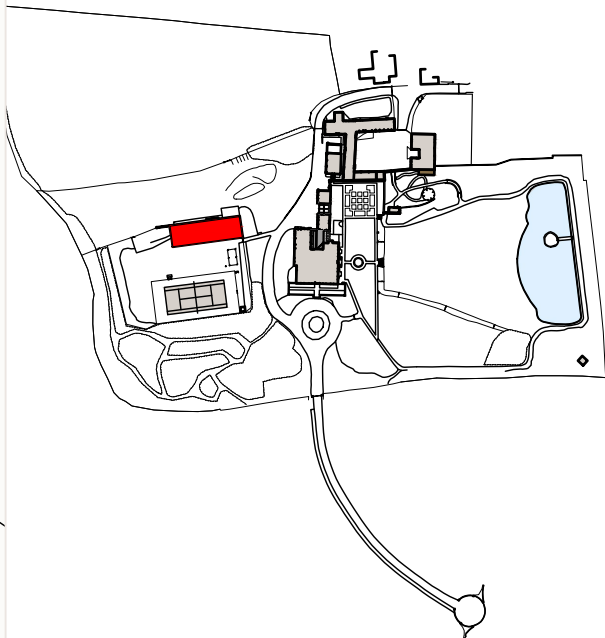

**RICHARD PARR  
ASSOCIATES**

info@richardparr.com  
+44 (0)1453 860200  
richardparr.com  
@richardparrassociates

+  
COUNTRY  
Easter Park  
Nympsfield, Stonehouse  
Gloucestershire GL10 3UL

TOWN  
Studio 126  
Great Western Studios  
65 Alfred Road  
London W2 9EU

BL Beam Level  
CL Ceiling Level  
FL Floor Level  
DP Down Pipe  
HWC Hot Water Cylinder  
SVP Soil Vent Pipe  
RWP Rain Water Pipe  
RWO Rain Water Outlet

Proposed Walls

Existing Walls

Demolition

01 Pool House Proposed Roof Plan  
1:50 @ A1; 1:100 @ A3

