



Existing Front Elevation (West) 1:100





Existing Side Elevation (South) 1:100




Existing Rear Elevation (East) 1:100



Existing Side Elevation (North) 1:100

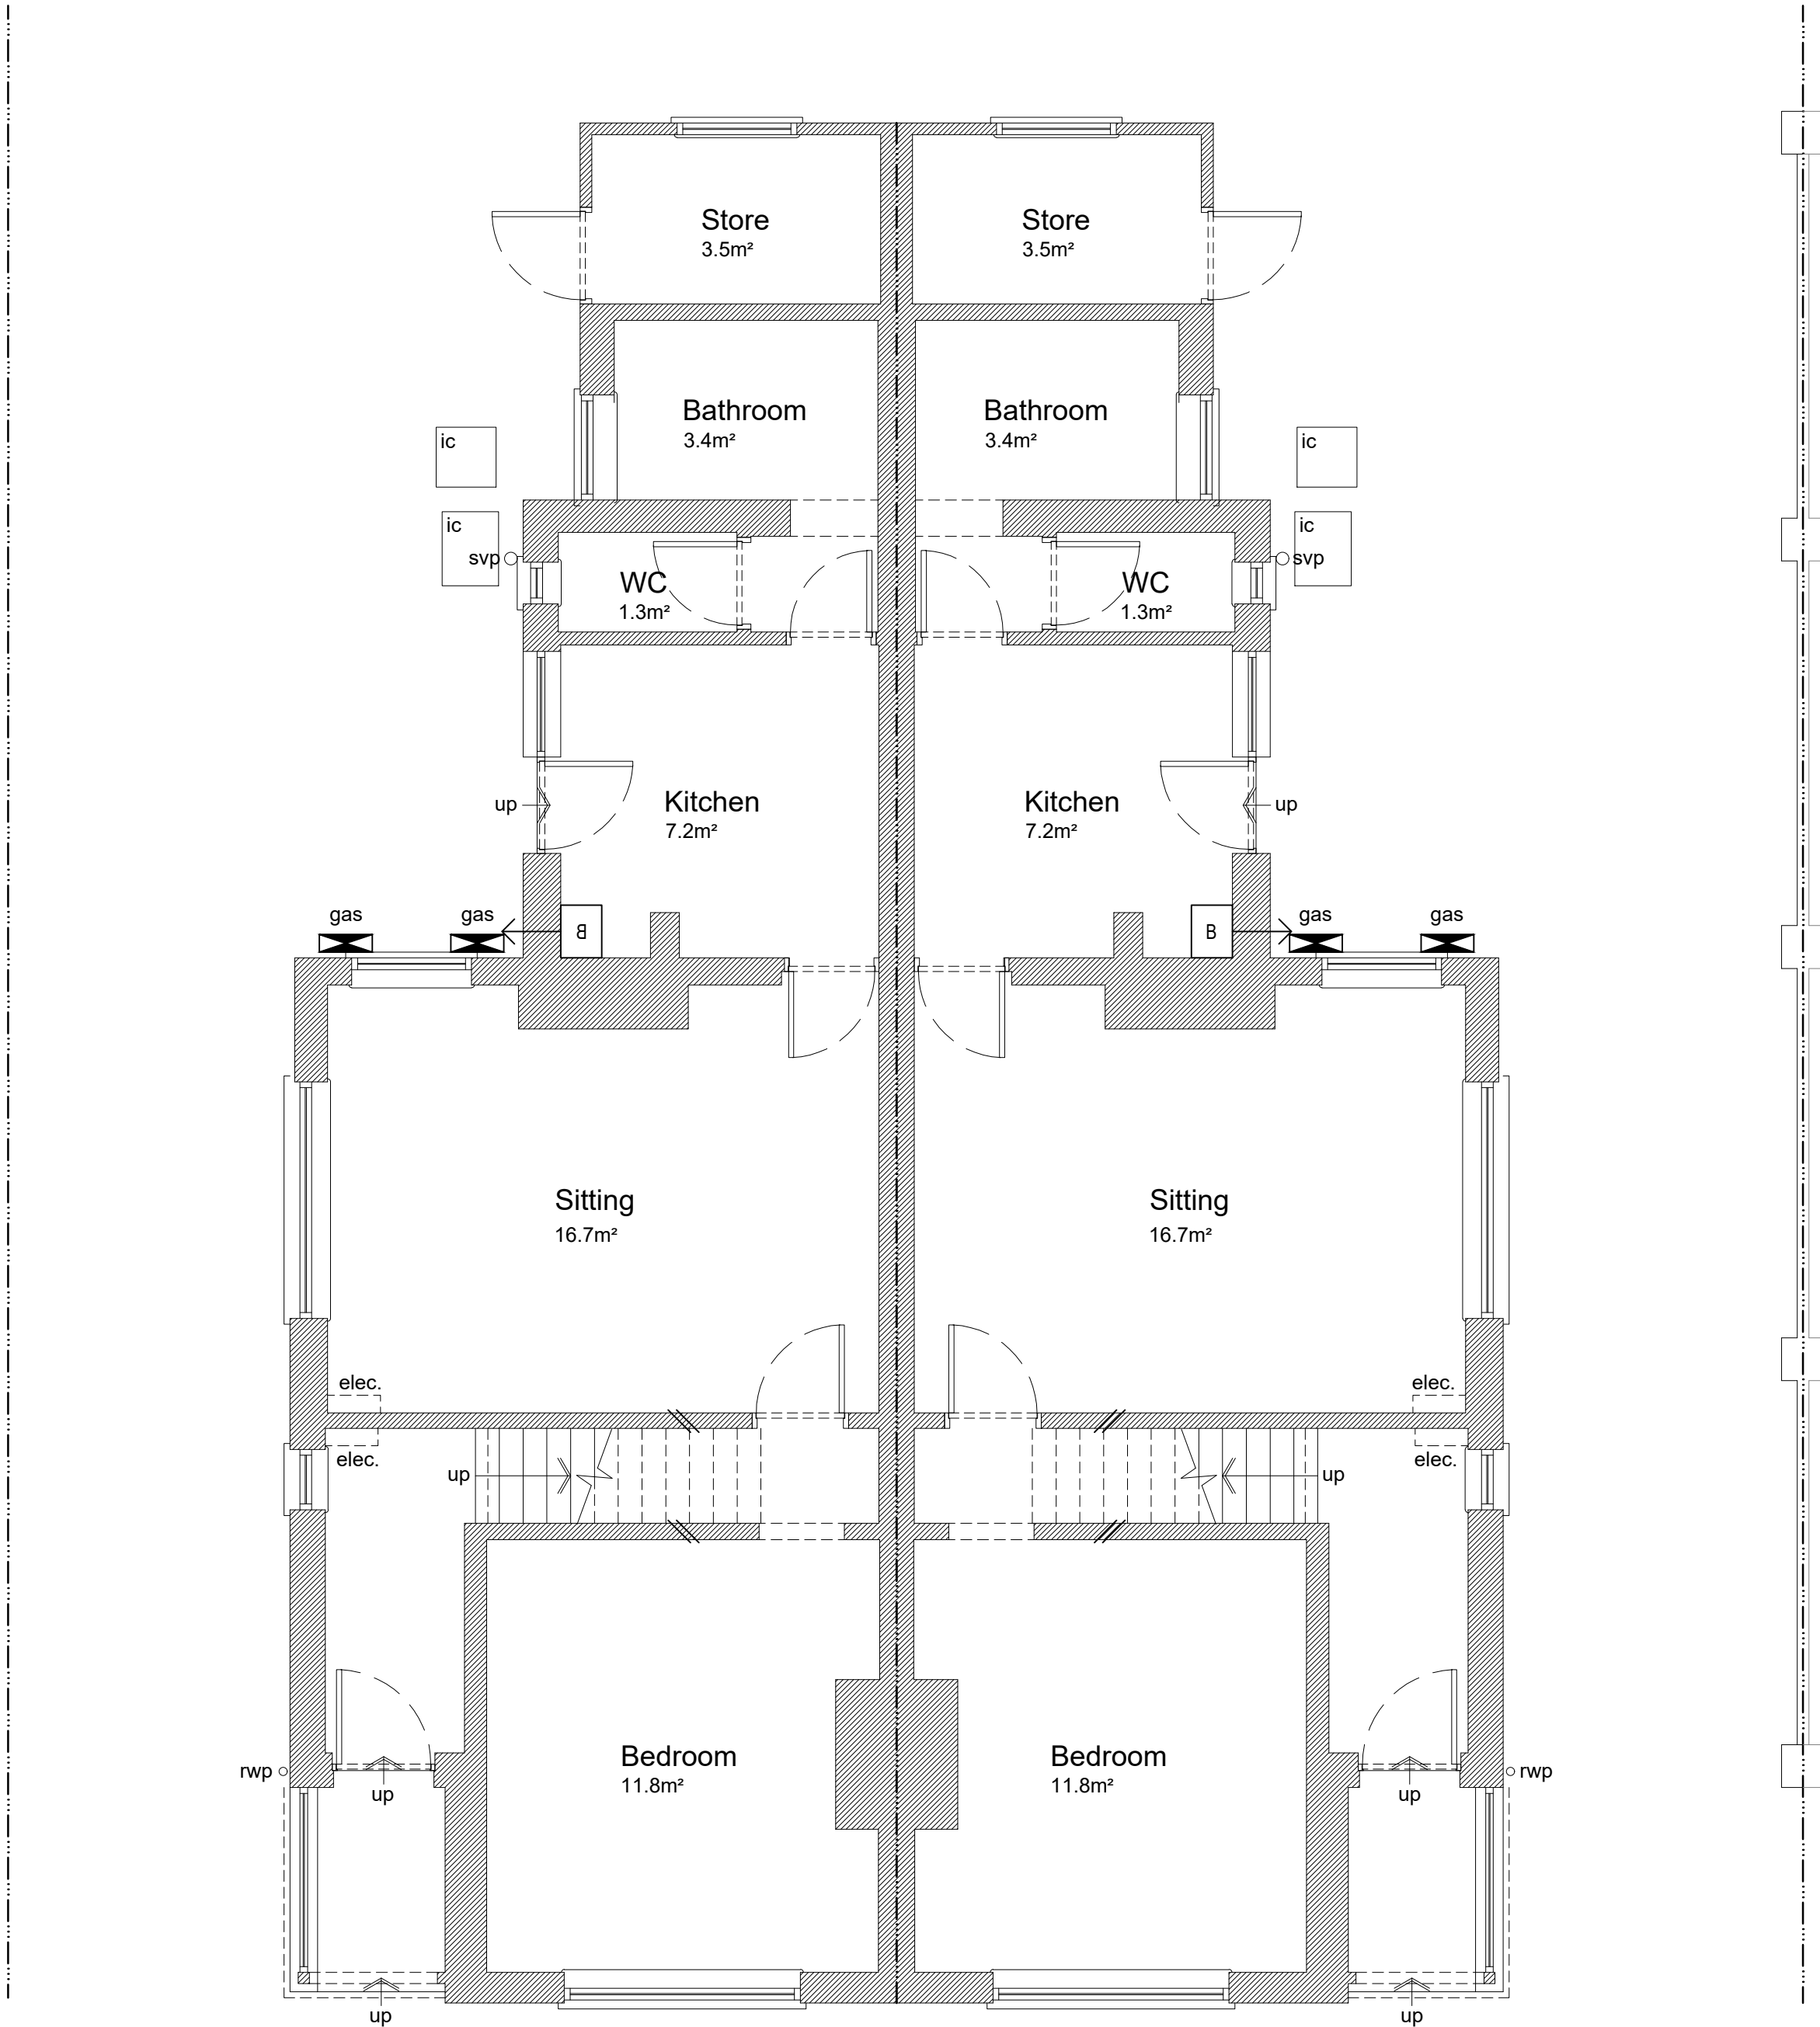 

Existing Ground Floor Plans 1:50

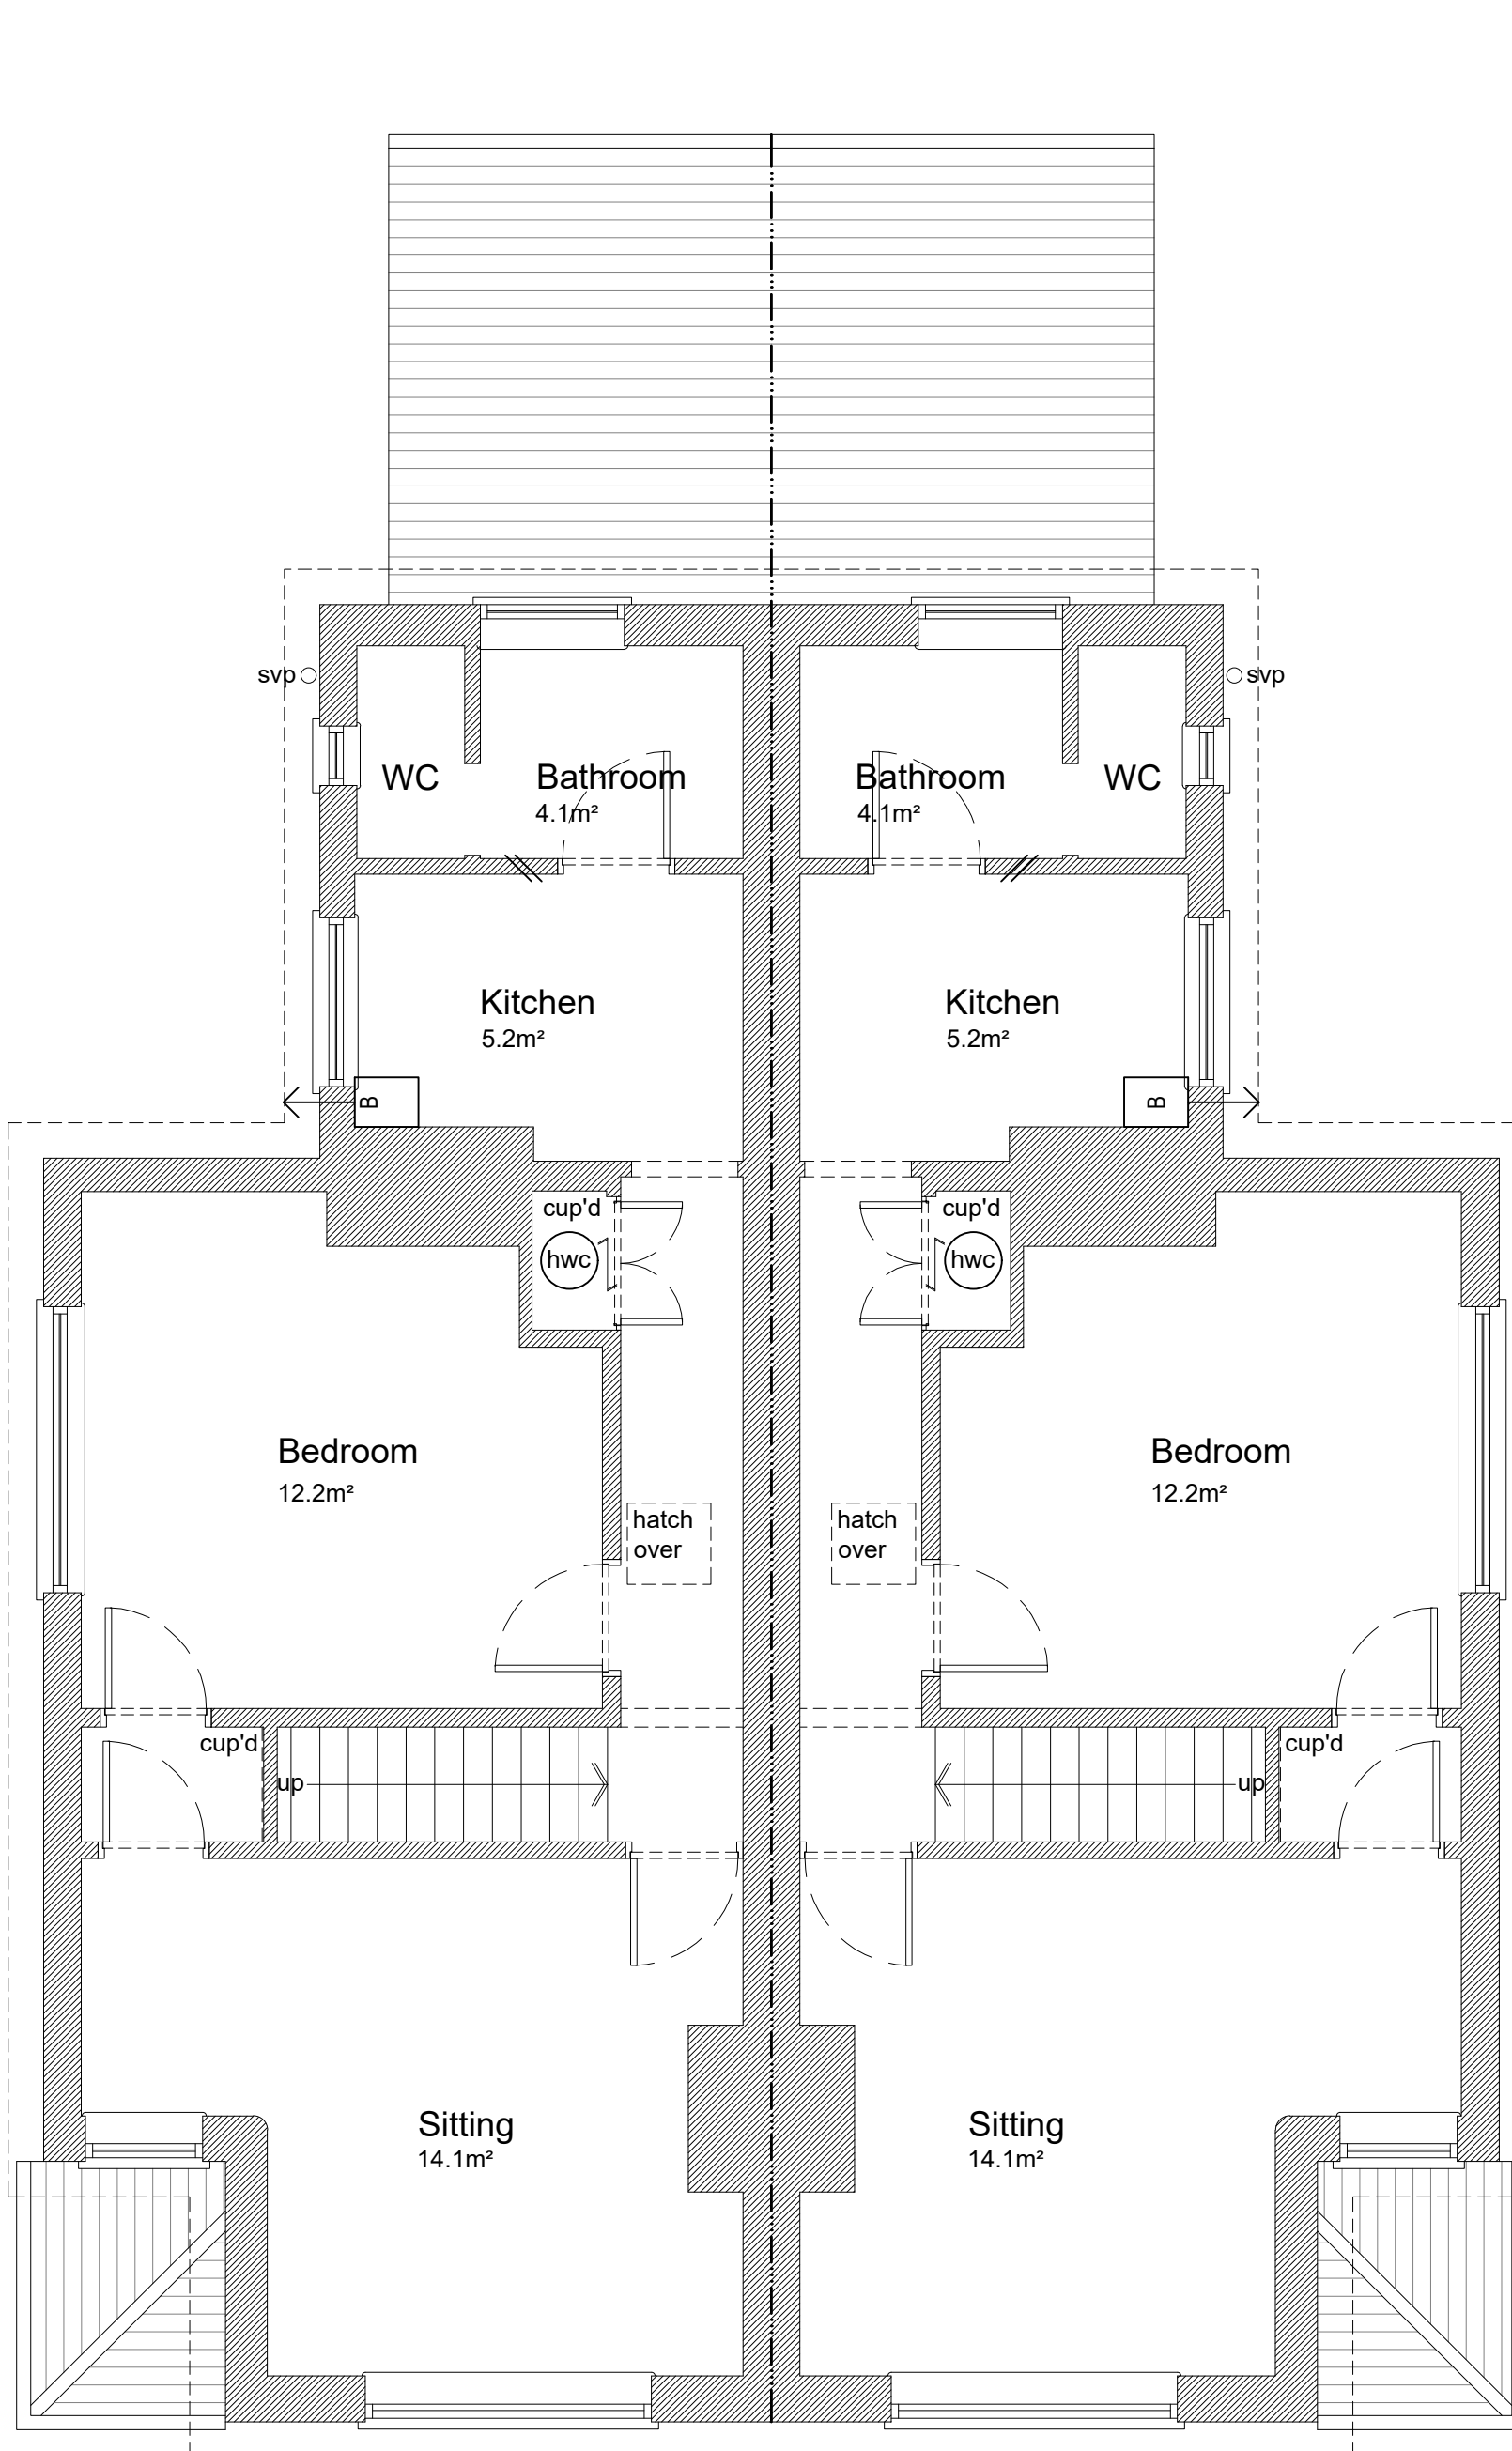


Existing First Floor Plans 1:50



Location Plan 1:1250
Scale In Metres



Block/Site Plan 1:500
Scale In Metres

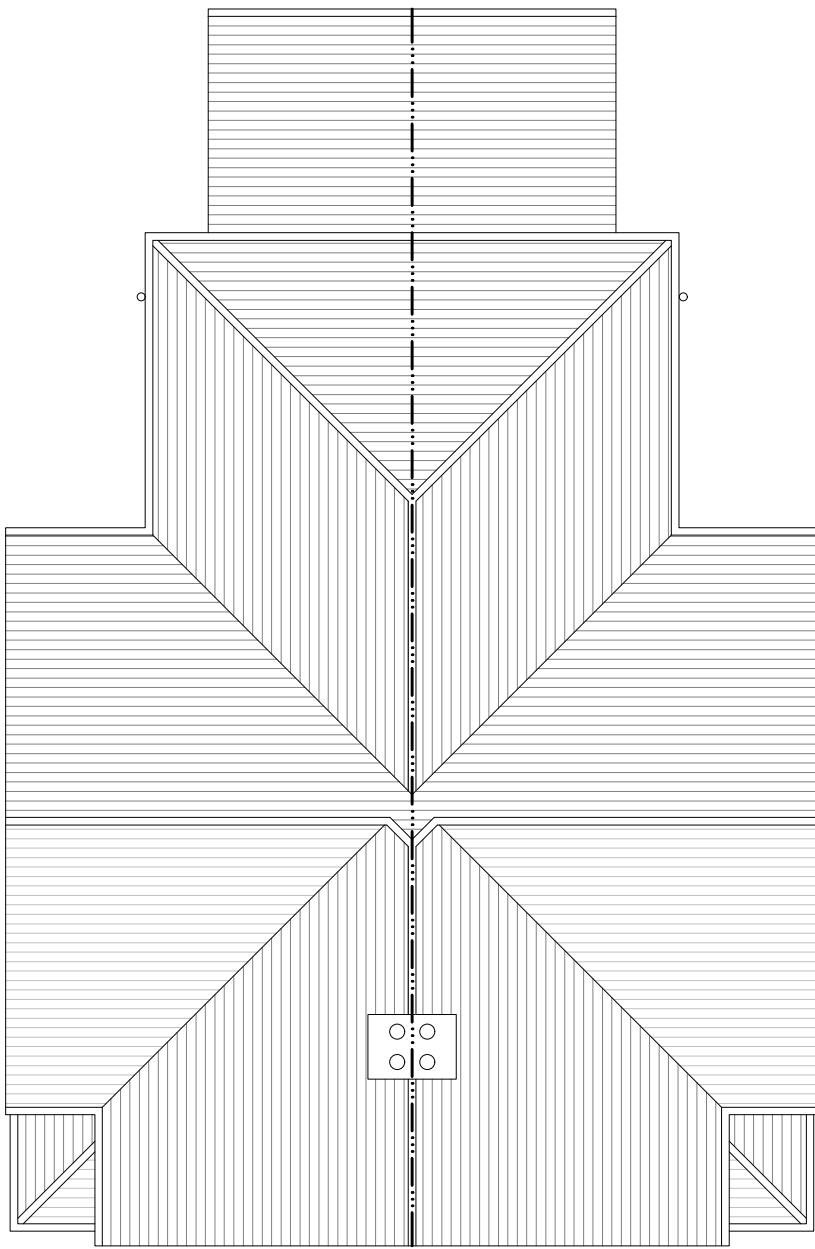

Existing Roof Plan 1:100

TIM DEACON. architect		a. 24.02.25 Title block updated.	
rev.	date	comment	
timdeacon.architect@gmail.com			
client	Wooton & Bean	dwg #	183.EX.02a
job	12 & 14 Eastern Road, Haywards Heath RH16 3NN	dwg title	Existing Plans and Elevations
		scale	Varies @ A1
		date	July 2024
		RIBA work stage	-

