

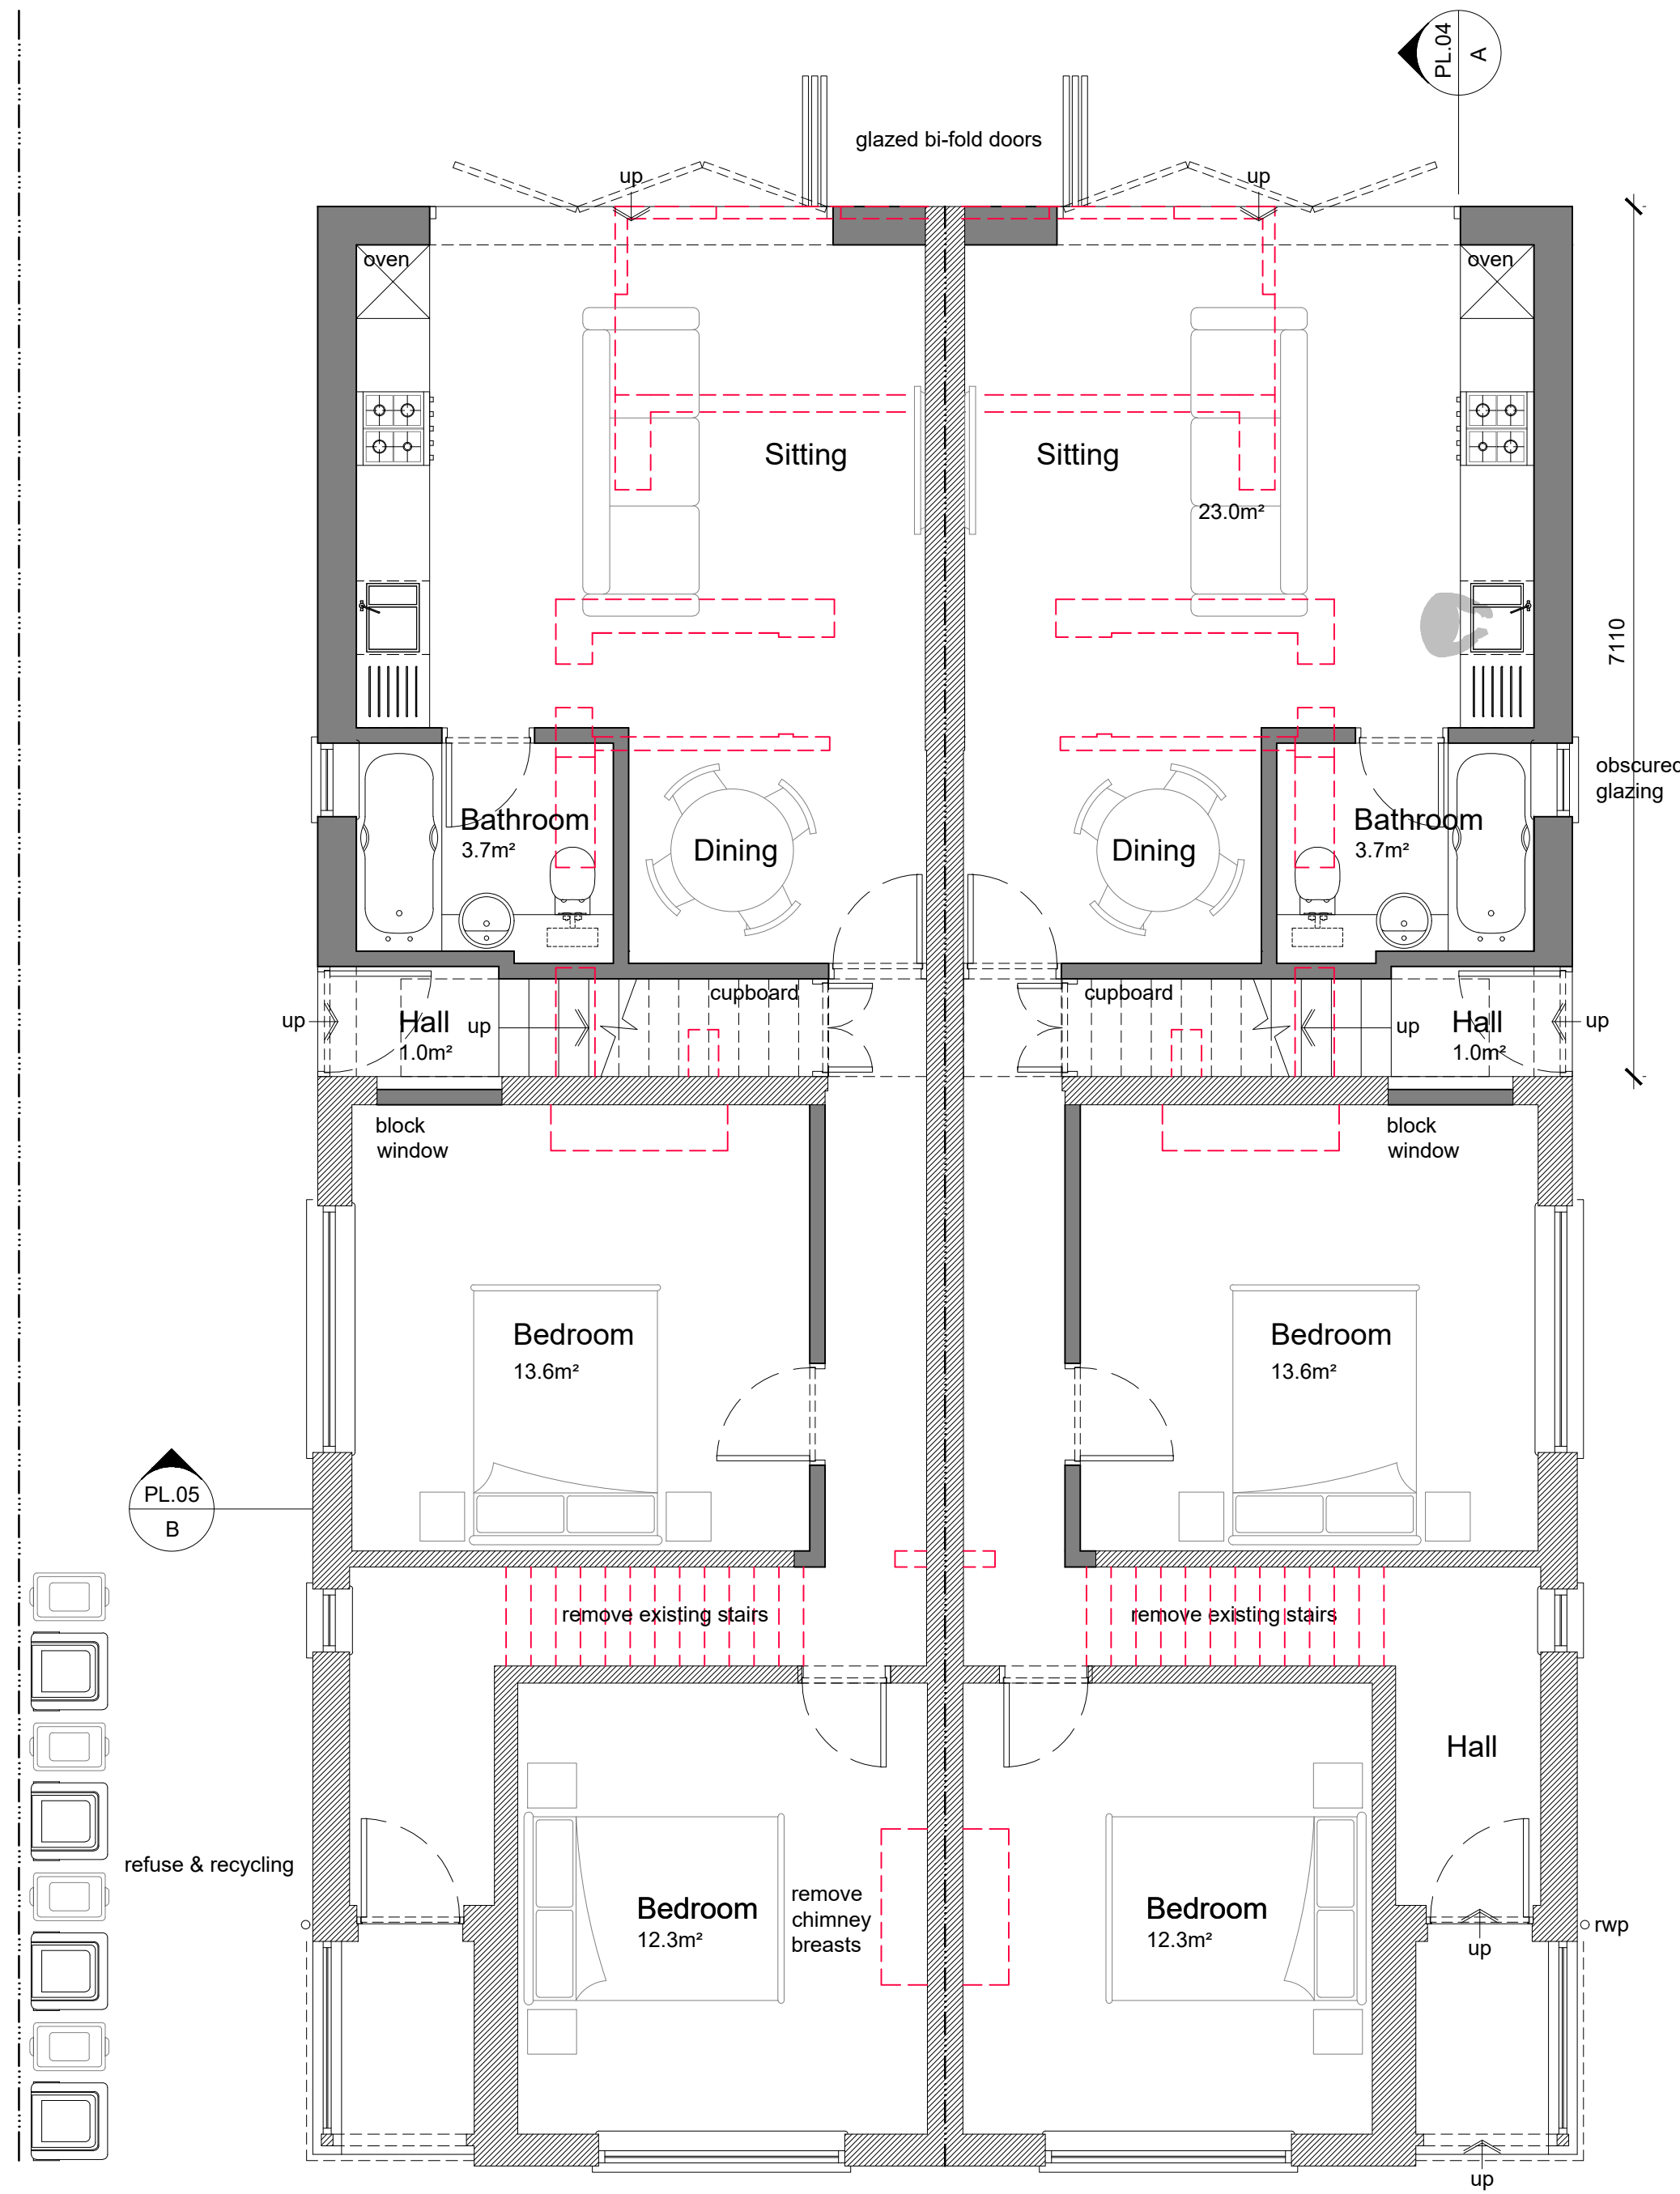


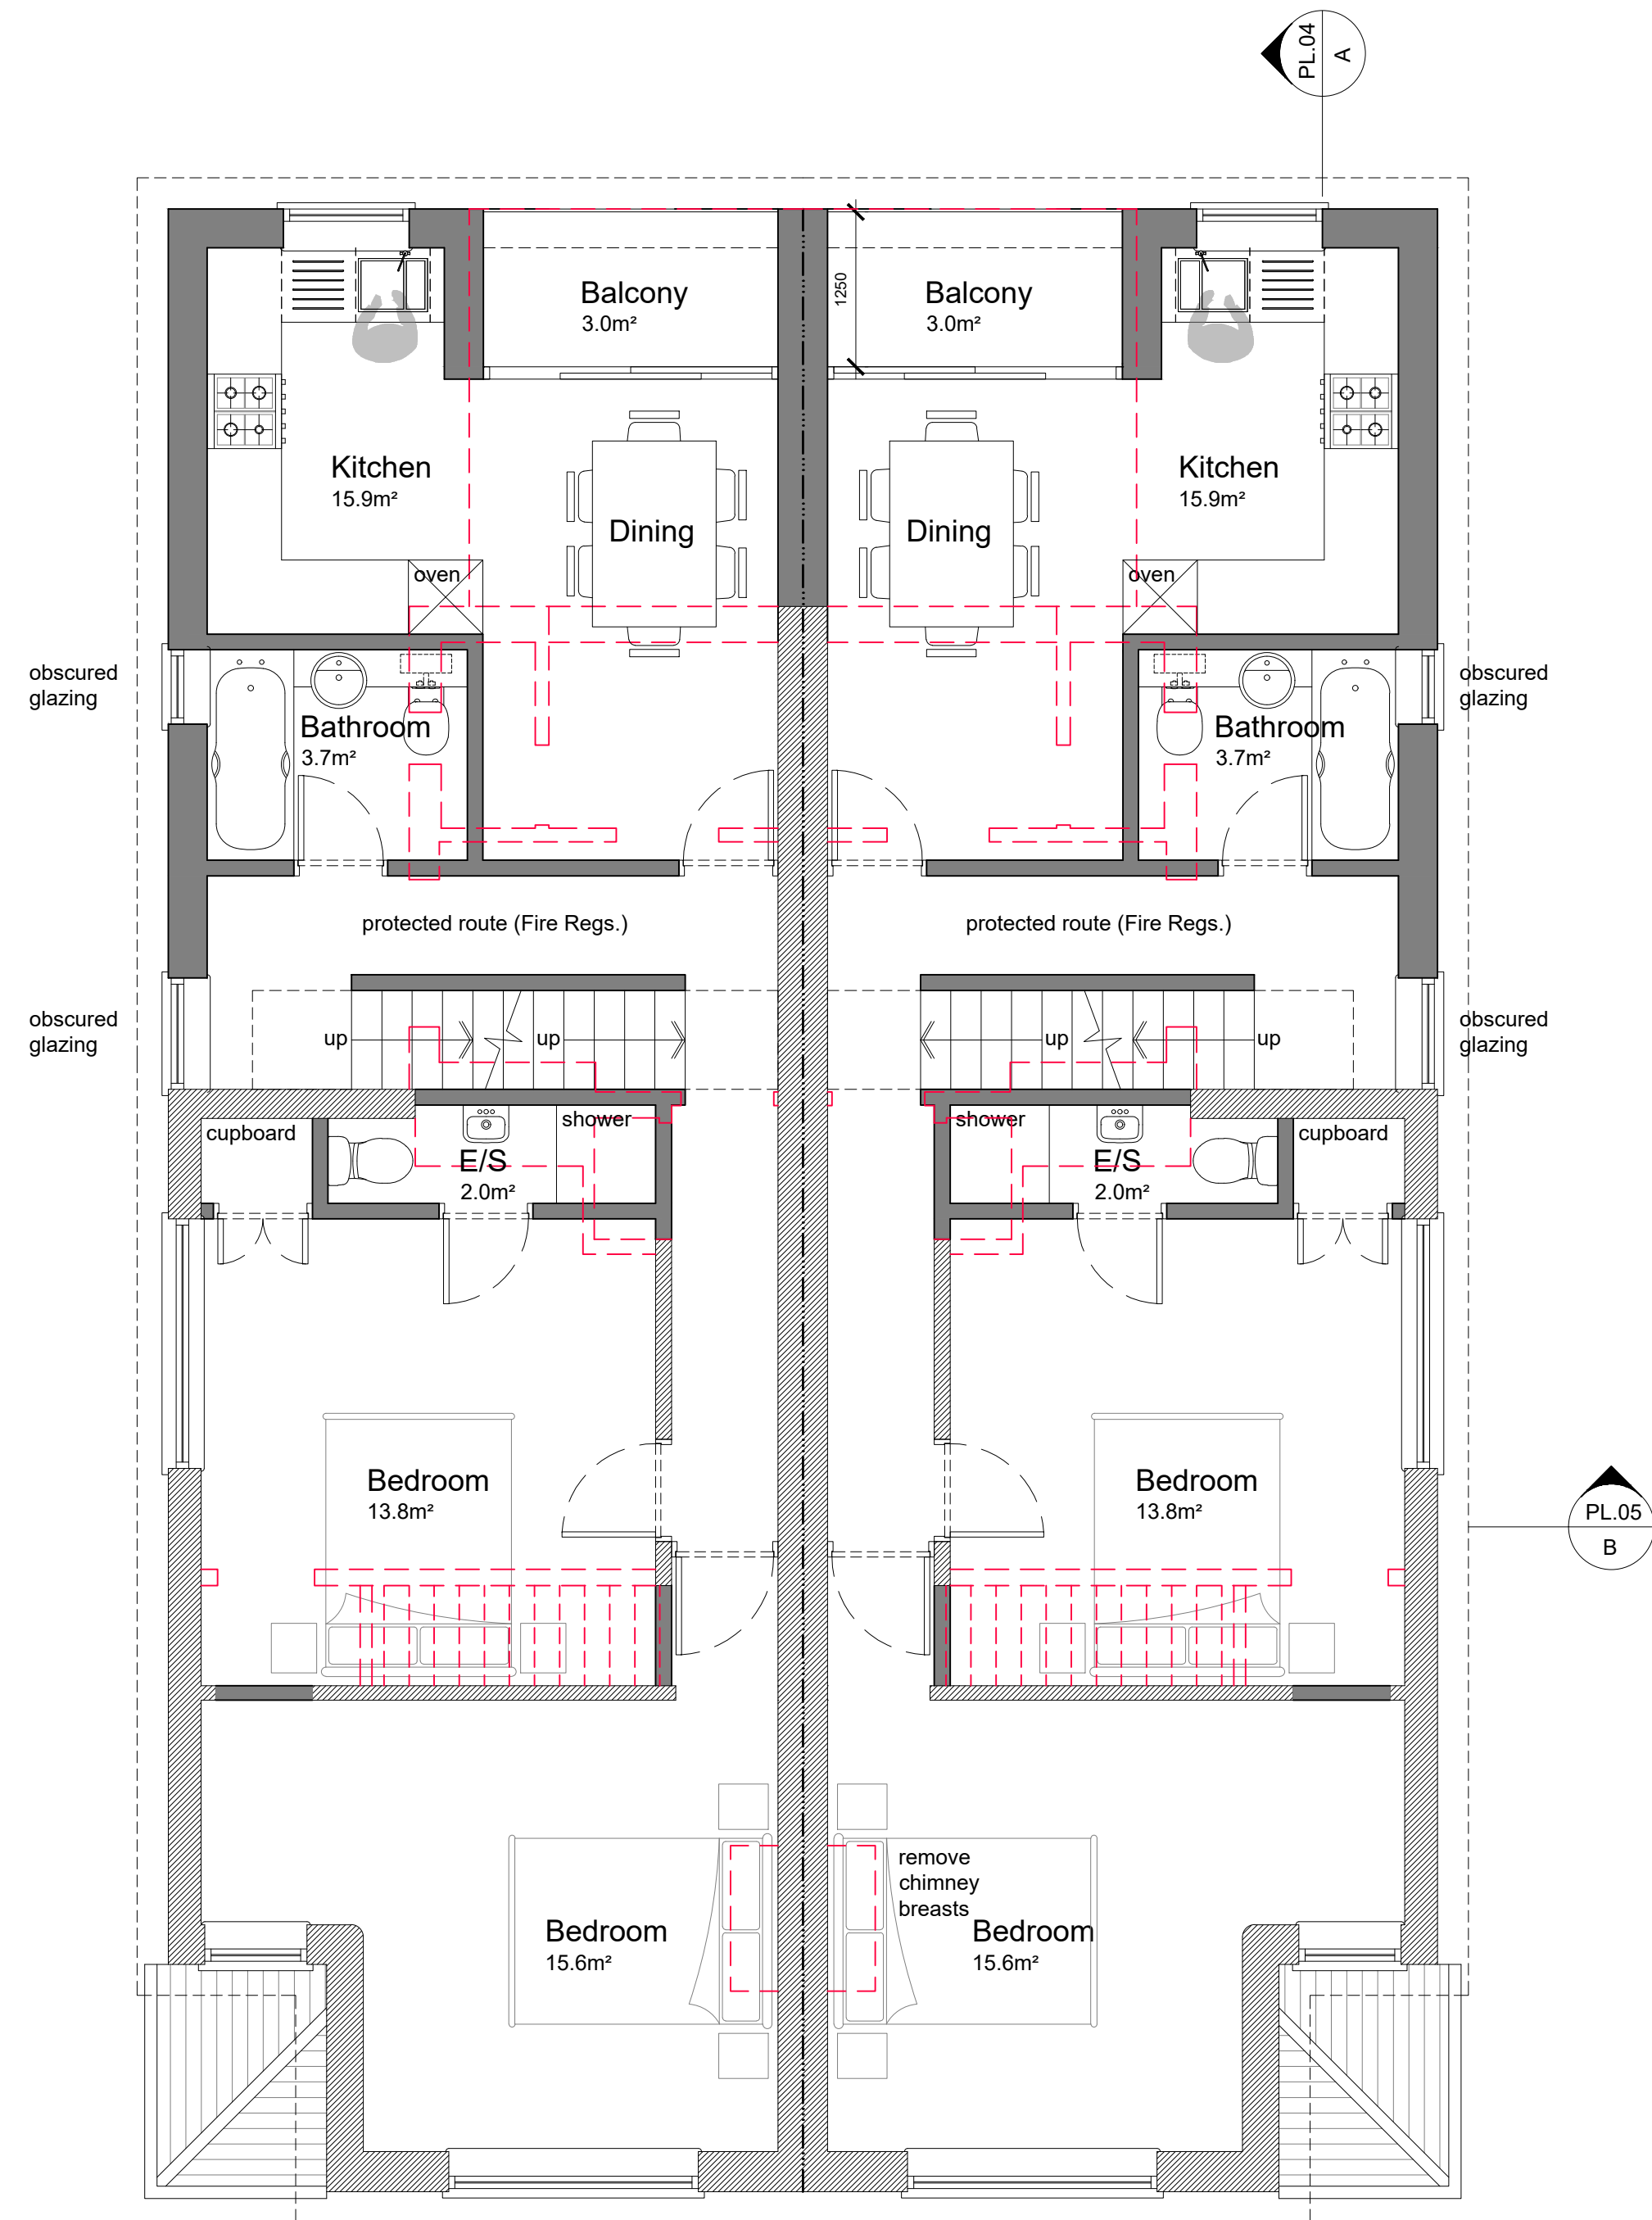

Proposed Ground Floor Plans 1:50

2no. 15.4m² rear/side extensions
Each new ground floor flat GIA: 67.4m²

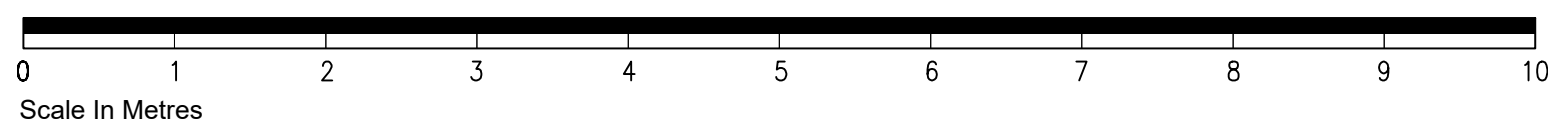


Proposed First Floor Plan 1:50



Each new maisonette GIA: 108.8m²




Block/Site Plan 1:500

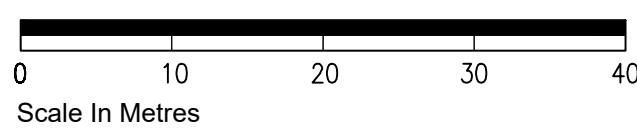

Location Plan 1:1250

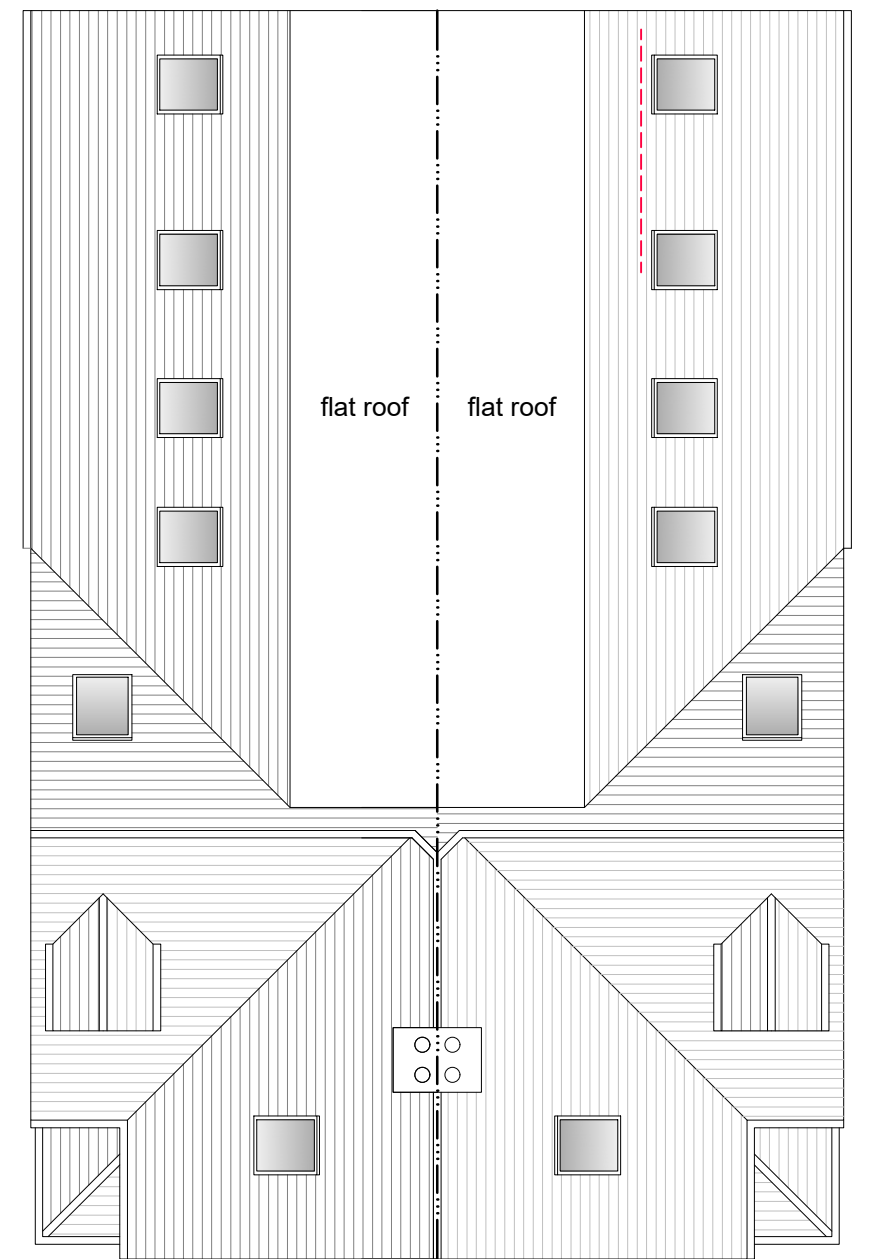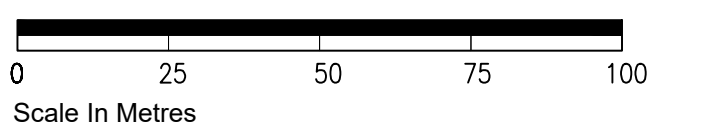

Proposed Roof Plan 1:100

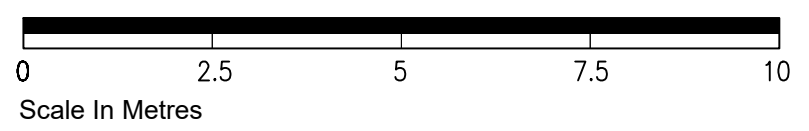

- Existing Walls
- Proposed Walls
- Demolition

T I M D E A C O N . a r c h i t e c t		a. 24.02.25 Dropped kerb width added to Block Plan.	
timdeacon.architect@gmail.com		rev.	date amendments
client	Wooton & Bean	dwg #	183.PL.03a
job	12 & 14 Eastern Road, Haywards Heath RH16 3NN	dwg title	Proposed Ground Floor, First Floor, Site and Location Plans PLANNING
Do not scale off drawing unless solely for Planning purposes. Check all dimensions on site before work commences. All goods materials workmanship to conform with current building regulations BBS and CDP's. © Copyright Tim Deacon, Architect		scale	Varies @ A1
		date	Feb' 2025
		RIBA work stage	D