

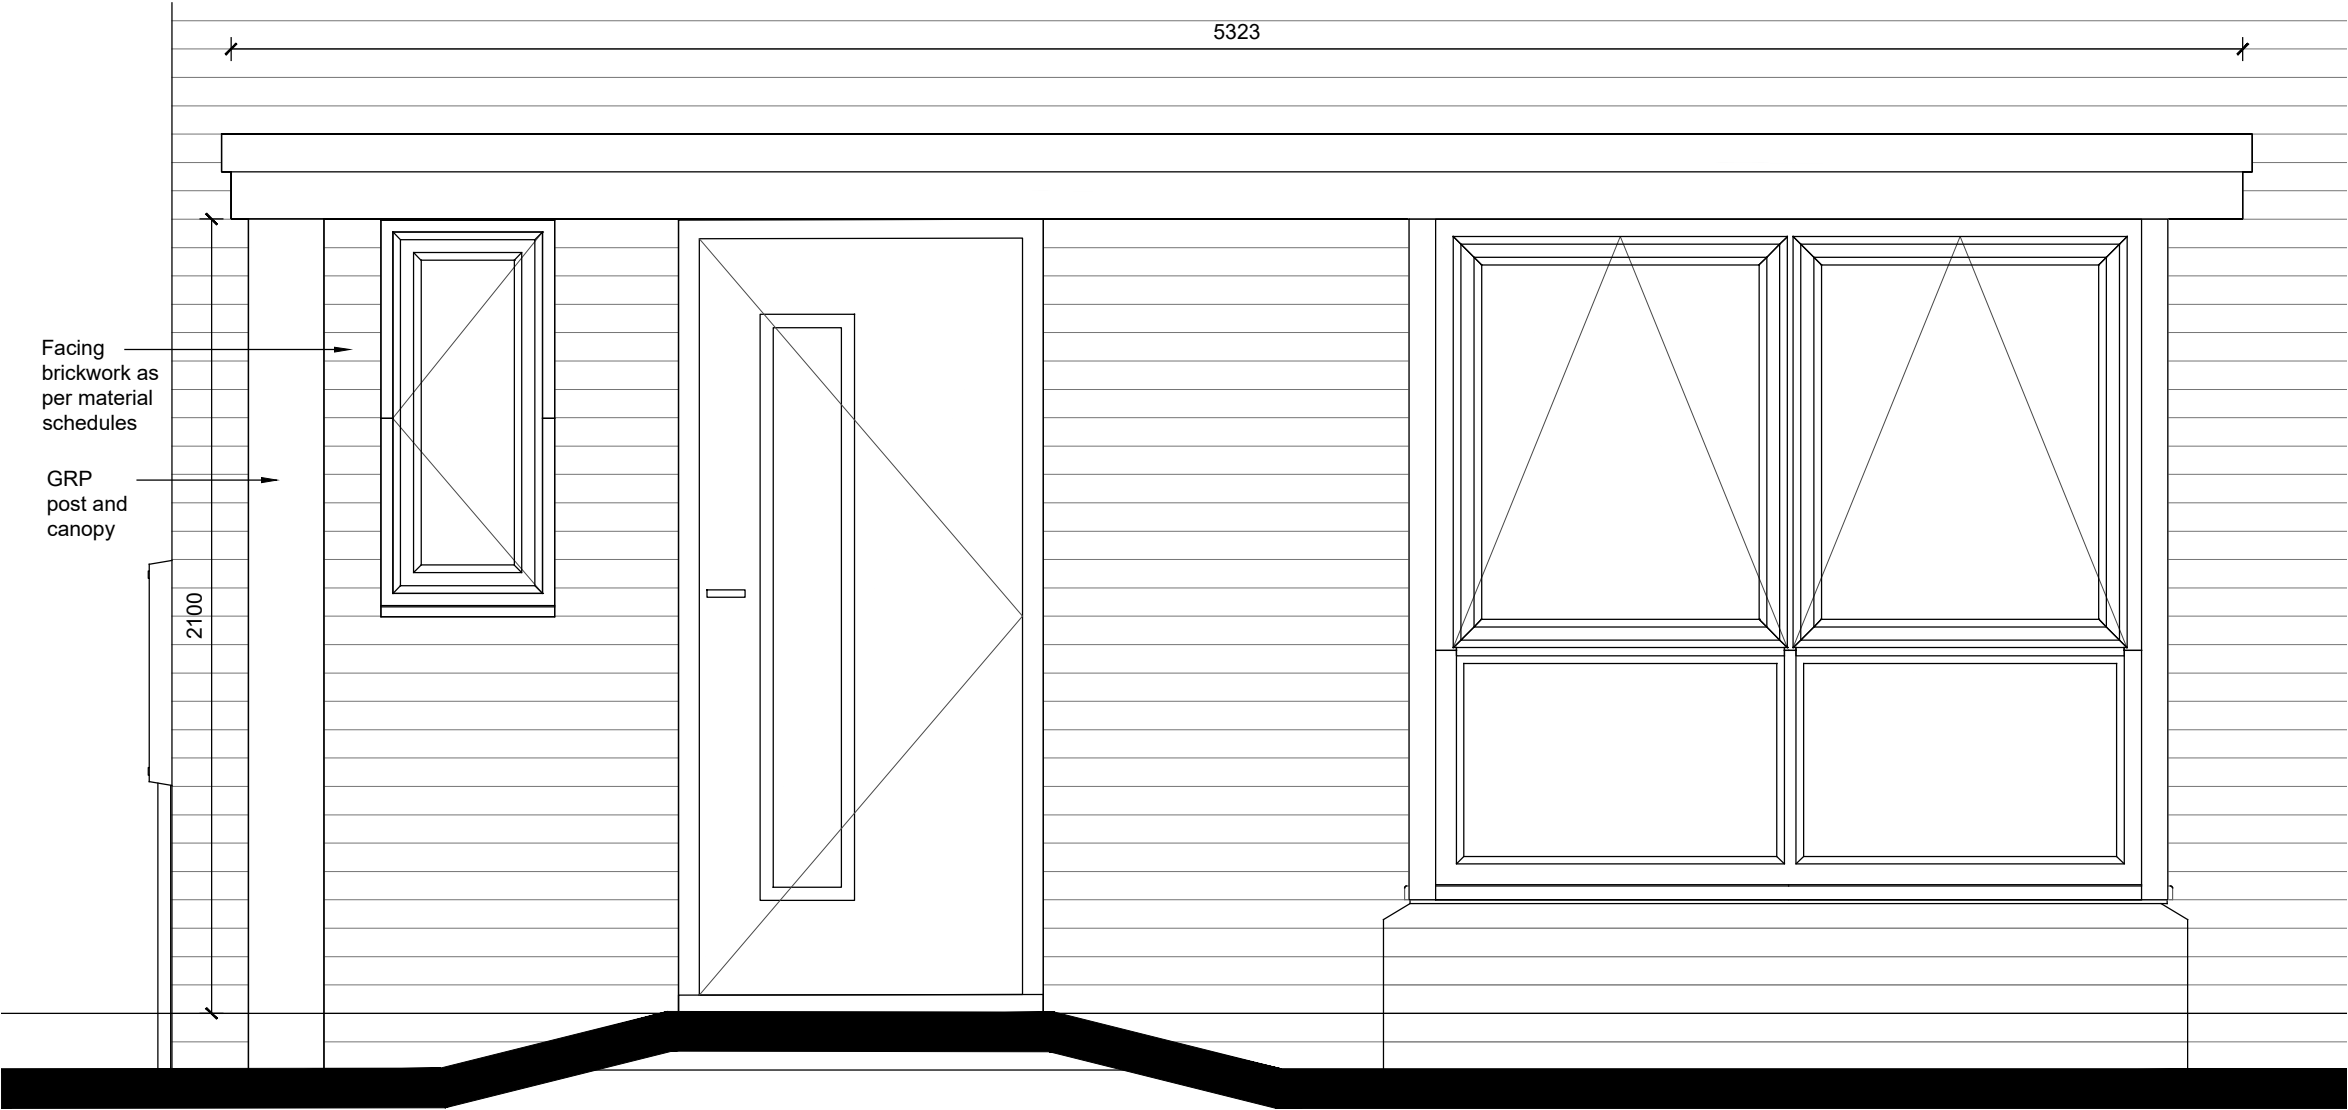


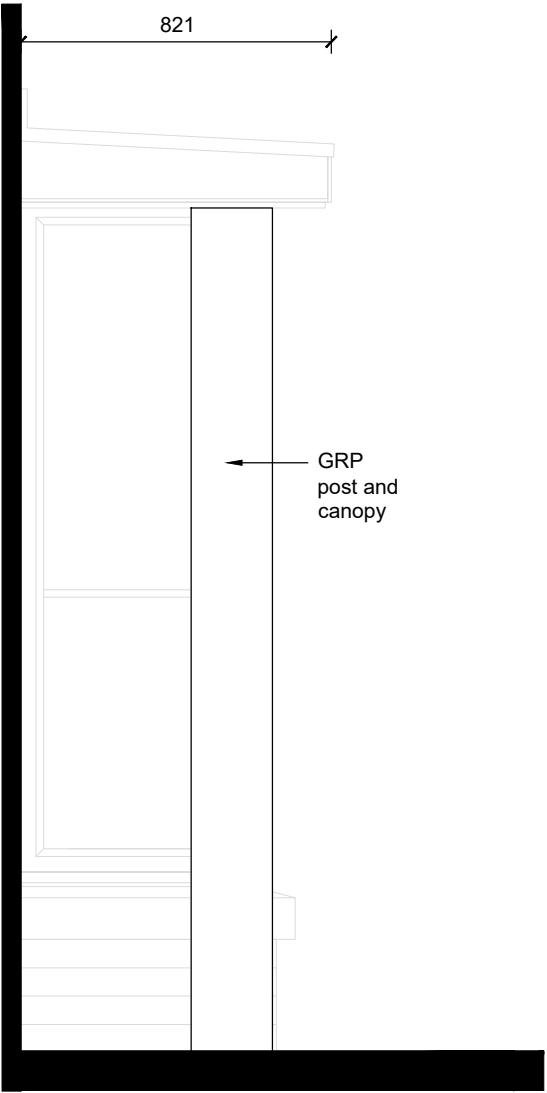

Chandler
Front elevation
Plots (as) 237,51
(h) 231,238,50

 

Side elevation

Rev	Date	Amendment	Initials
-----	------	-----------	----------

Project:
BURGESS HILL
SUSSEX

Client:
BELLWAY SOUTH LONDON

Drawing:
PLANNING DETAIL
DETAIL 18- ENTRANCE CANOPY DETAIL

Drawing no: 21.1627.PL18

Scale@A3: 1:20 Date: AUGUST 2022 Drawn: SB Checked:

FINC
ARCHITECTS & DESIGNERS

FINC Architects Ltd
61, New London Road
Chelmsford
Essex
CM2 0ND
T +44 (0)1245 933988
www.fincarchitects.com

Disclaimer: All dimensions and measurements to be checked on site.
© FINC Architects Limited holds the copyright to all the information contained within this document and their written consent must be obtained before copying or using the data other than for the purpose it was originally supplied.
Do not scale from this drawing.