


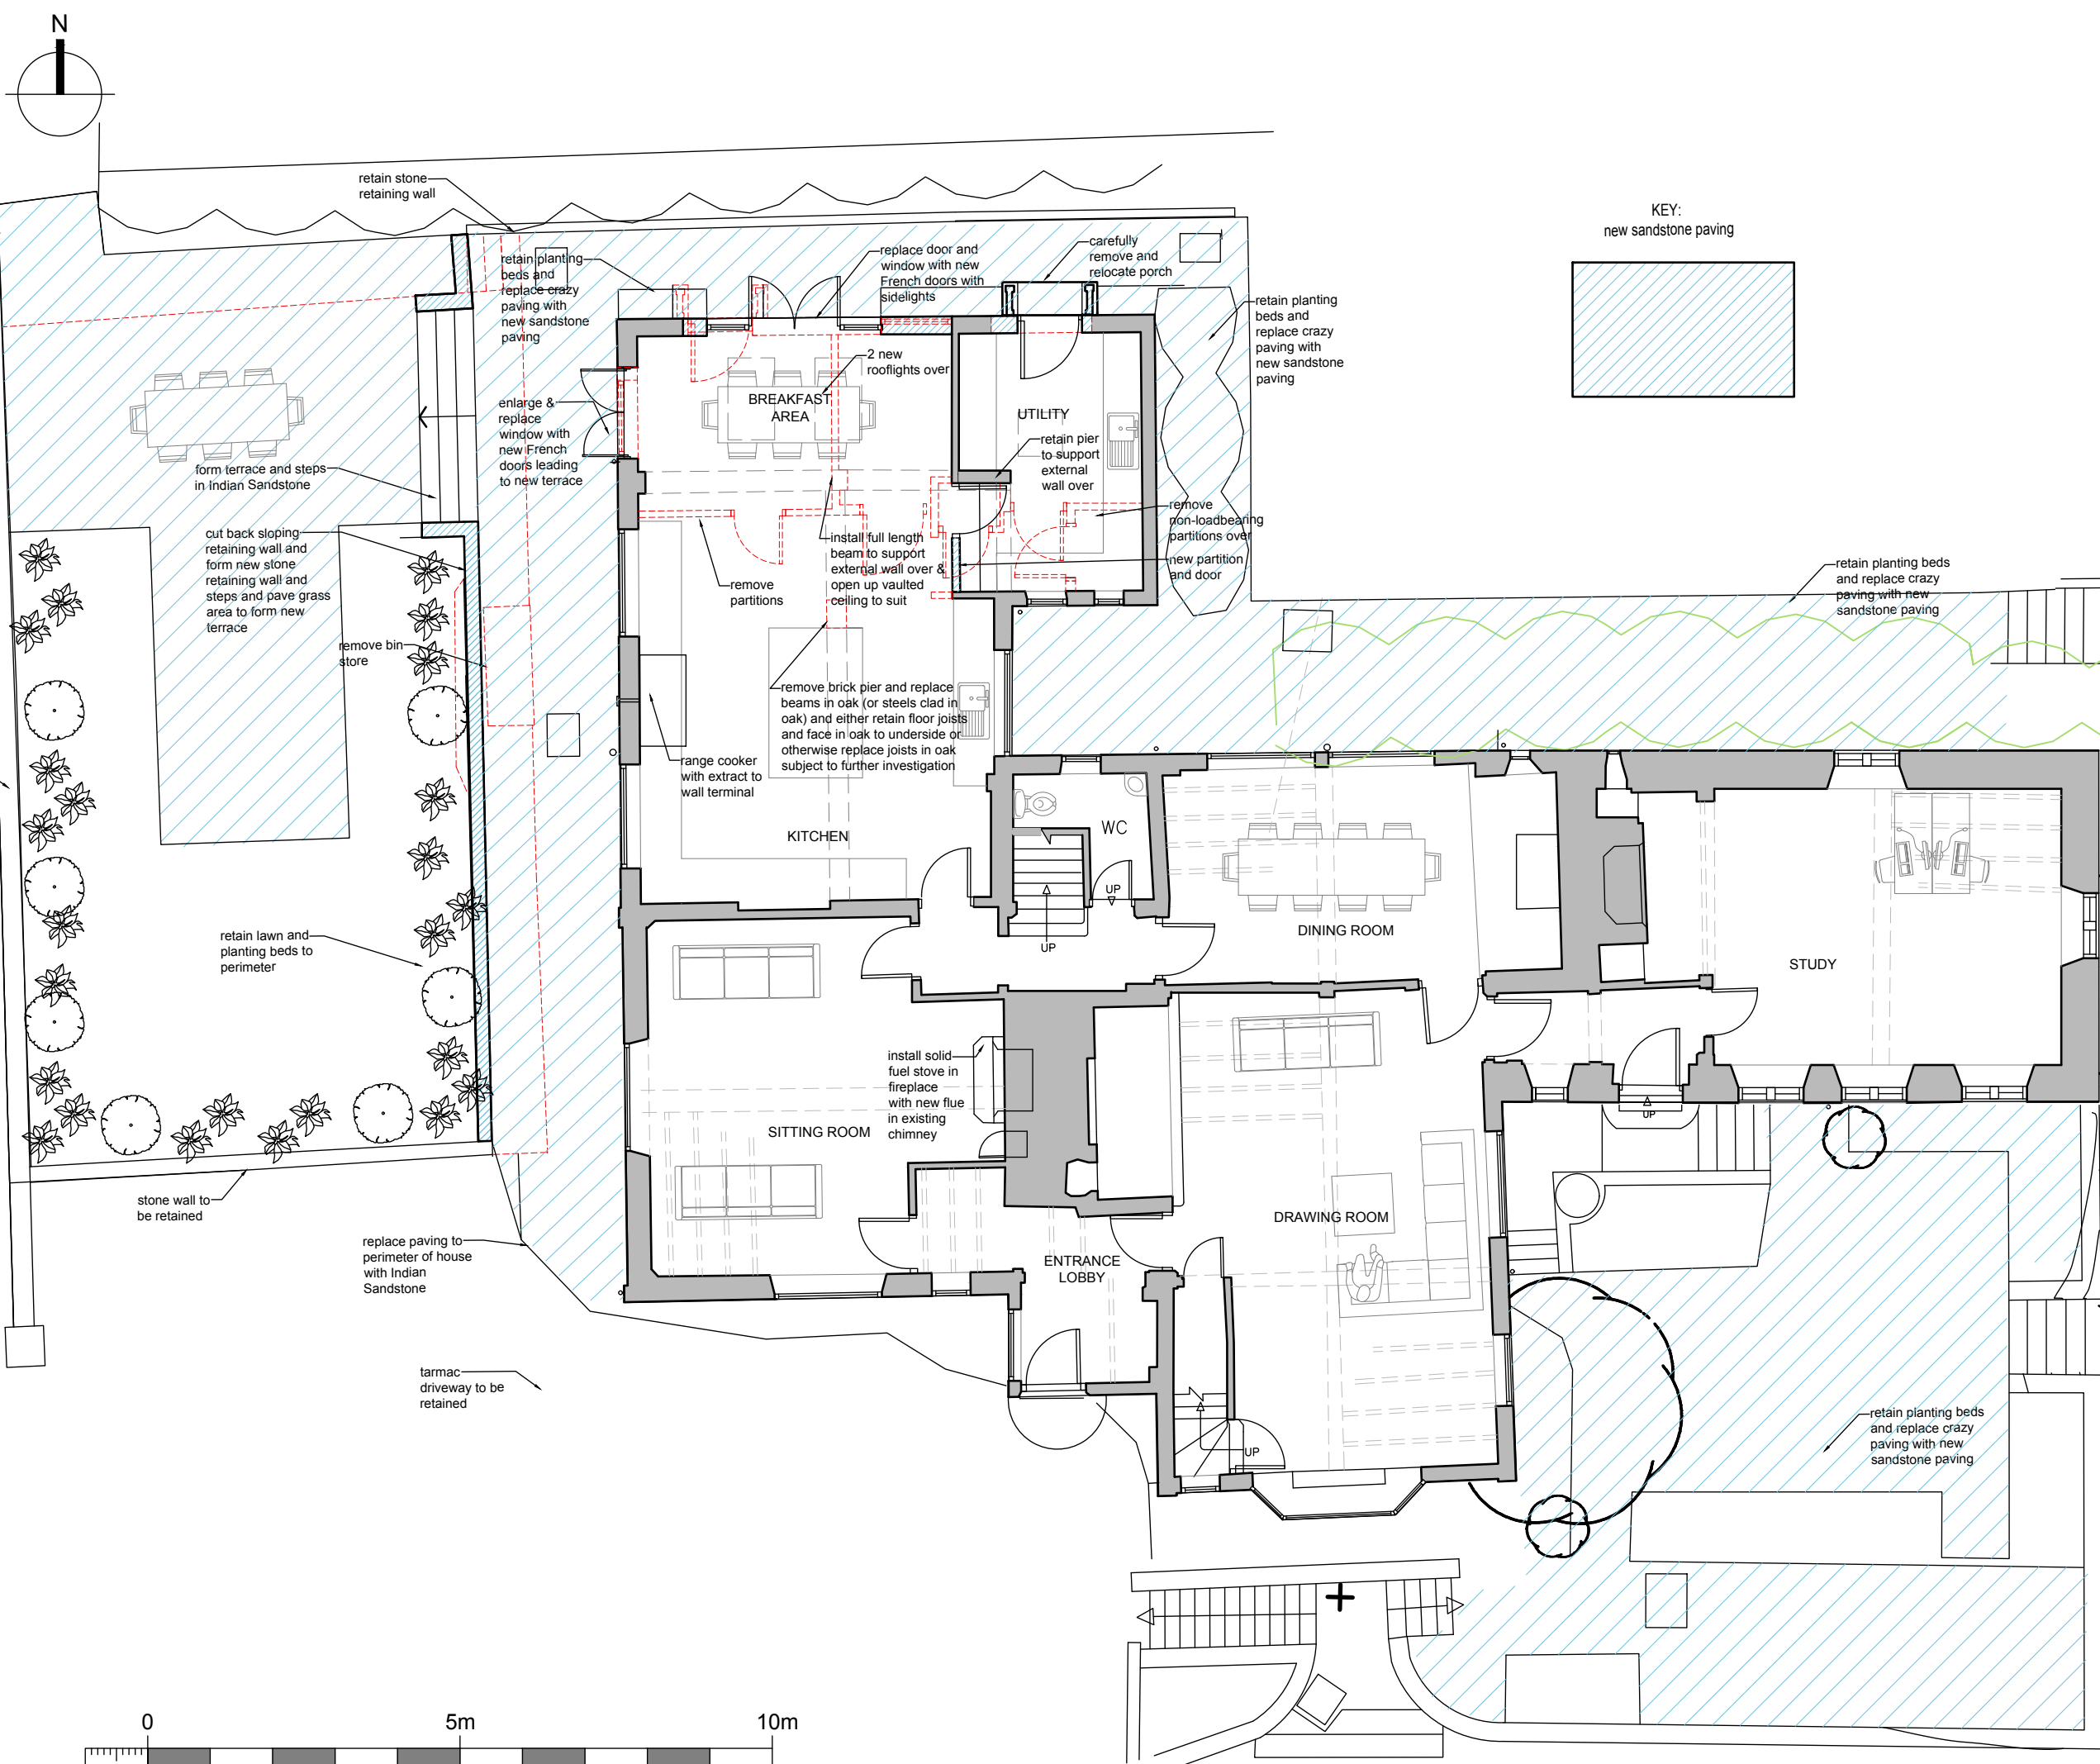

NOTES:

Report all discrepancies, errors and omissions.

Verify all dimensions on site before commencing any work on site or preparing shop drawings.

All materials, components and workmanship are to comply with the relevant British Standards, Codes of Practice and appropriate manufacturers recommendations.

See relevant drawings for all specialist work.

This drawing and design are copyright of James Clague Architects Ltd, company registration number 8664802

Rev	Date	Description
A	Feb 2025	amends based on opening up to kitchen
B	Mar 2025	remove pier to kitchen, courtyard added
C	May 2025	wine fridge omitted, courtyard amended
D	June 2025	courtyard amended further

Project Title
**Tanyard Manor
Alterations to Existing**

Horsted Lane
Sharpthorne
East Grinstead
RH19 4HY

Drawing Description
Proposed Ground Floor Plan

Scale
1:100 at A3

Date
February 2025

Drawn By
JC

JAMES CLAGUE
ARCHITECTS

Latchmere House, 26 Watling Street,
Canterbury, Kent CT1 2UD
T: 01227 649 073
E: info@jamesclague.co.uk
W: jamesclague.co.uk

Drawing Number	Revision
27900_PL_11	D