


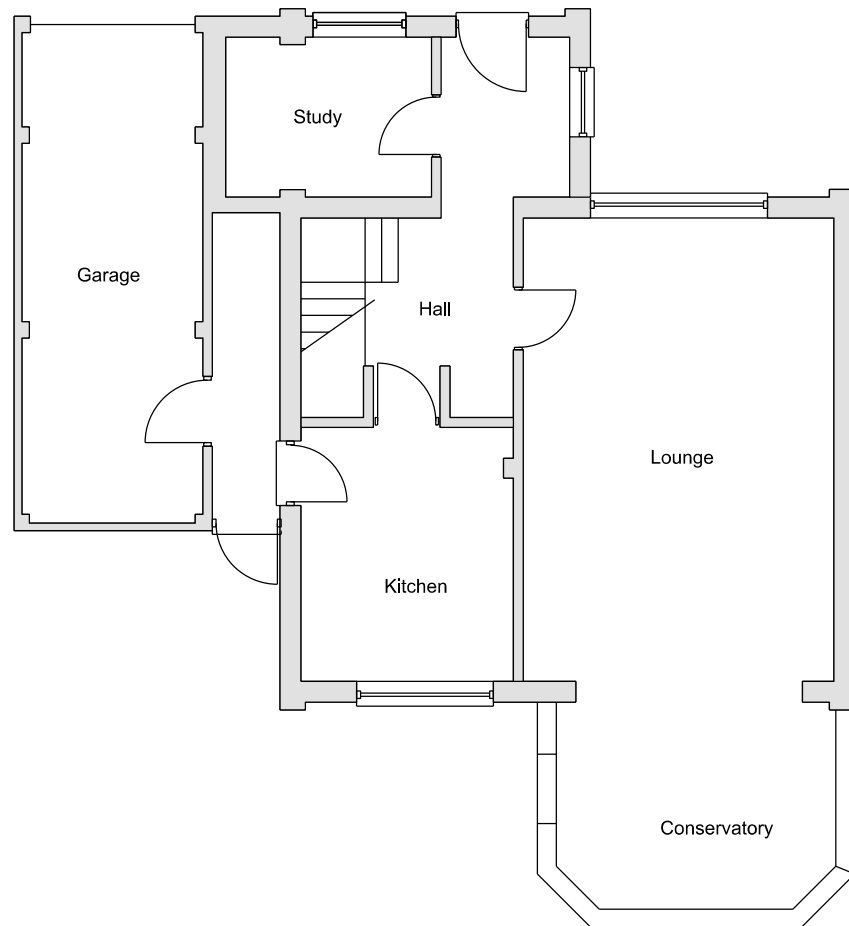


Existing Ground Floor Plan

Scale 1:100




Existing Rear Elevation

Scale 1:100

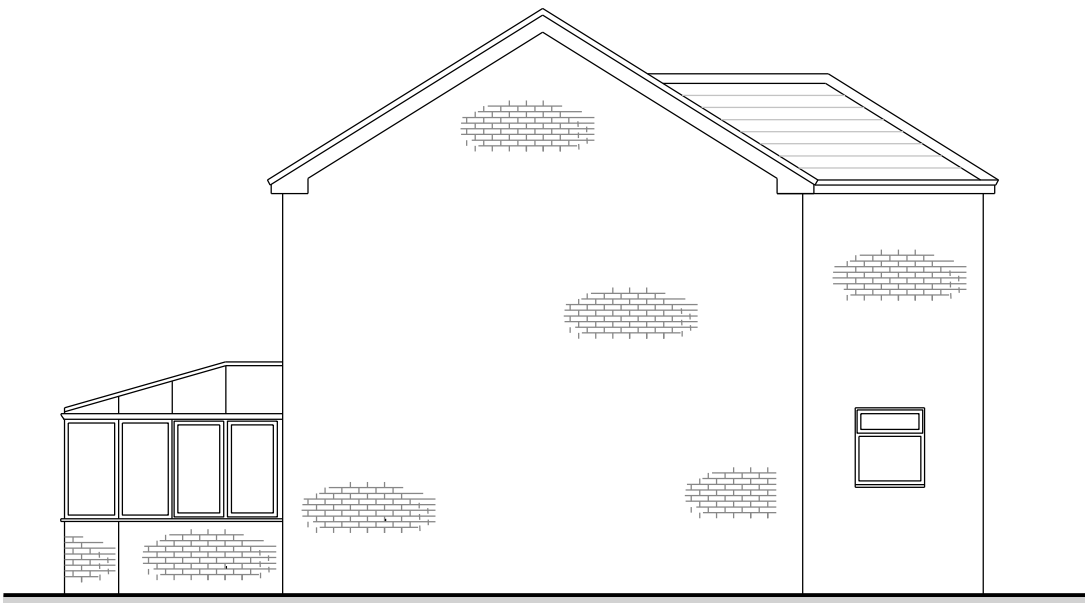

Existing Side Elevation 1

Scale 1:100

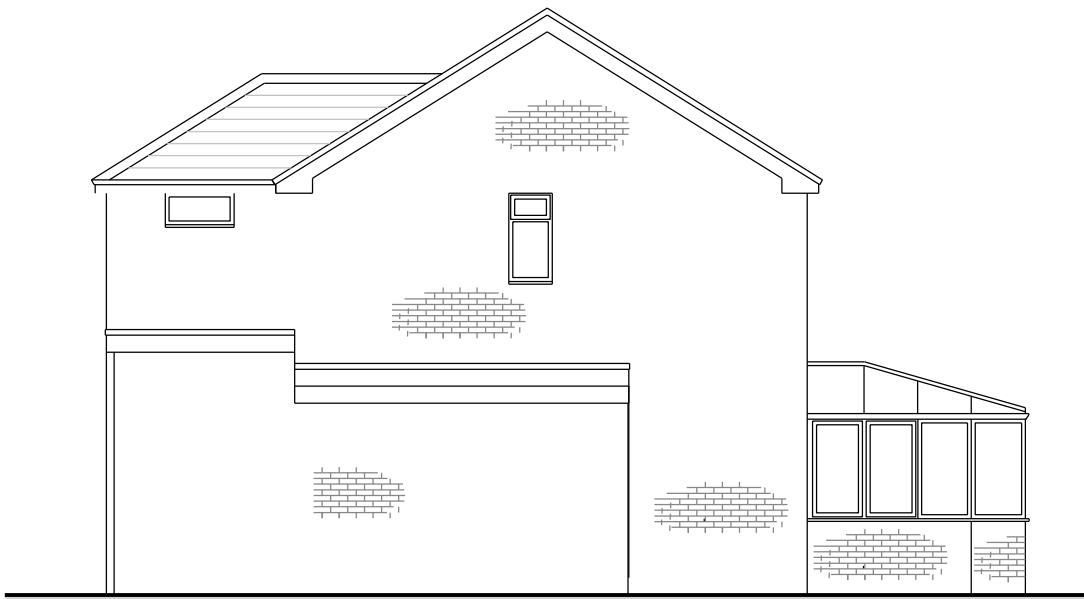

Existing Side Elevation 2

Scale 1:100

	Client Mr Harris	Title Demolition of Existing Conservatory and Proposed Erection of a Single Storey Rear and Side Extension Existing Plans & Elevations	Drawn By	Date 20/02/25
	Title 9 The Blytons, East Grinstead, West Sussex, RH19 1RY		Drawing Number JBD/RH19/1RY/051	Rev A