


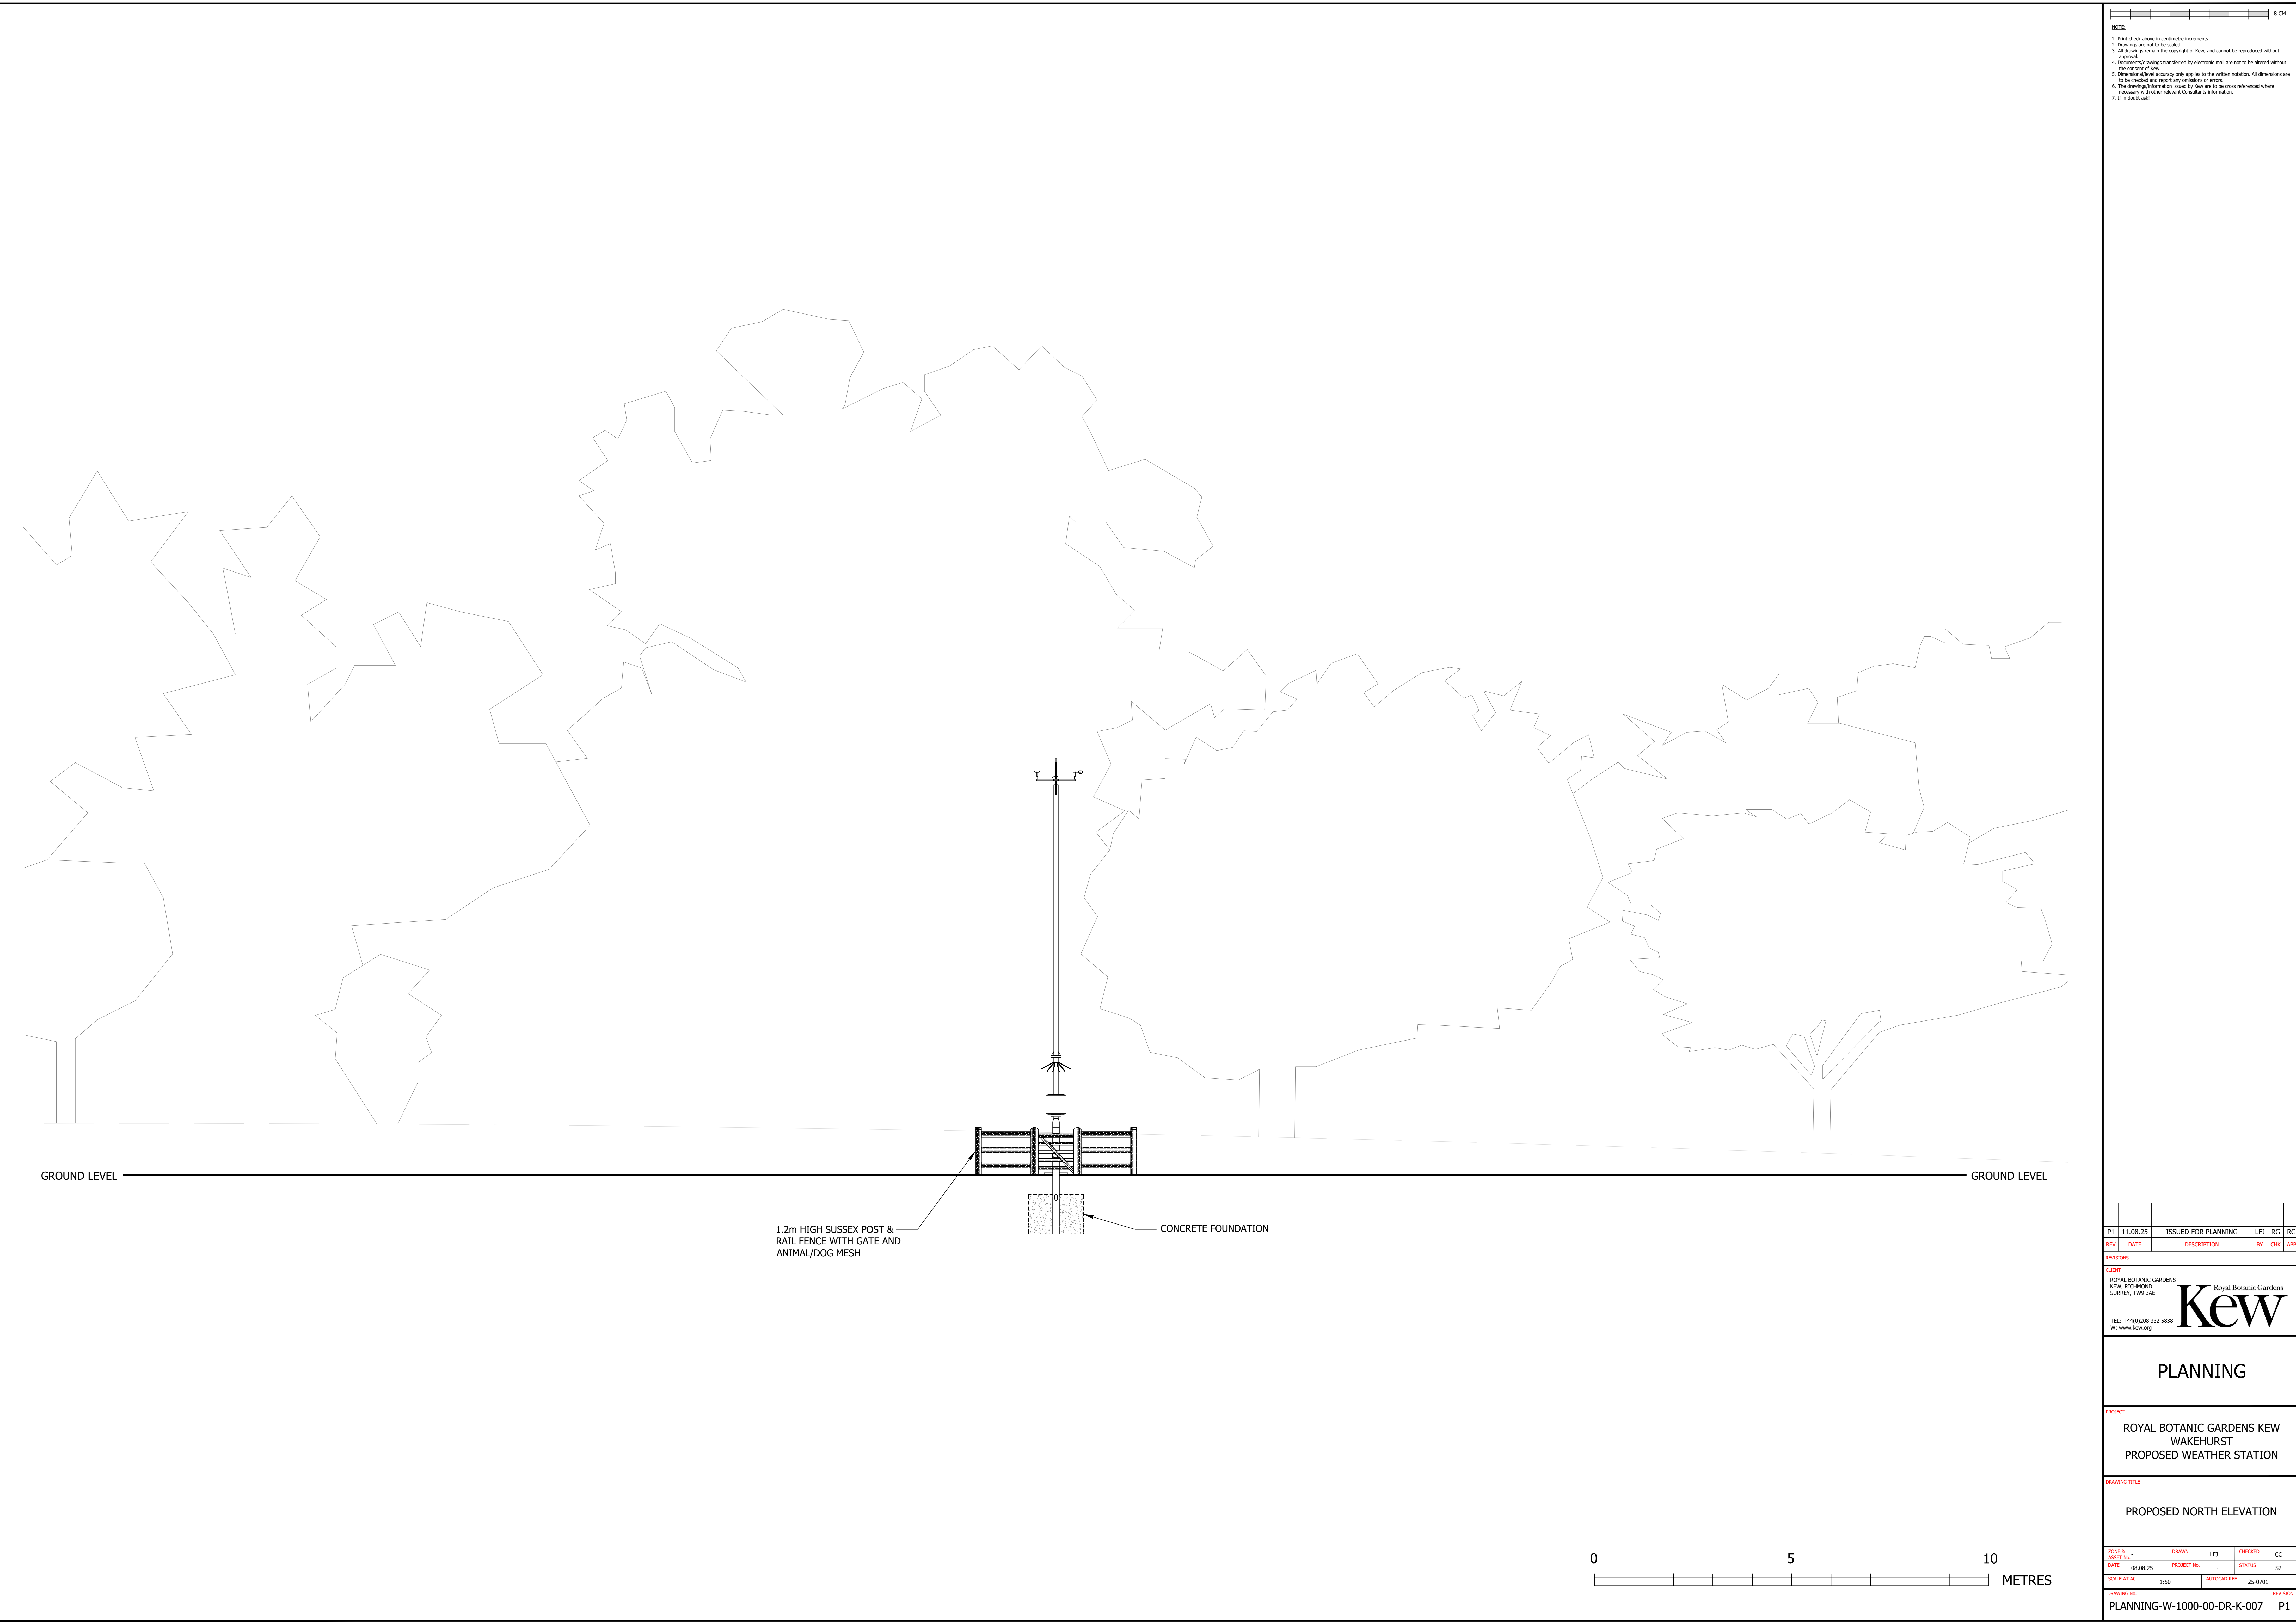

8 CM

NOTE:

1. Print check above in centimetre increments.
2. Drawings are not to be scaled.
3. All drawings remain the copyright of Kew, and cannot be reproduced without approval.
4. Documents/drawings transferred by electronic mail are not to be altered without the consent of Kew.
5. Dimensional/level accuracy only applies to the written notation. All dimensions are to be checked and report any omissions or errors.
6. The drawings/information issued by Kew are to be cross referenced where necessary with other relevant Consultants information.
7. If in doubt ask!

P1	11.08.25	ISSUED FOR PLANNING	LFJ	RG	RG
REV	DATE	DESCRIPTION	BY	CHK	APP

REVISIONS

CLIENT

ROYAL BOTANIC GARDENS KEW, SURREY, TW9 3AE

ROYAL BOTANIC GARDENS SURREY, TW9 3AE

TEL: +44(0)208 332 5838

W: www.kew.org

Kew

PLANNING

PROJECT

ROYAL BOTANIC GARDENS KEW WAKEHURST PROPOSED WEATHER STATION

DRAWING TITLE

PROPOSED NORTH ELEVATION

ZONE A	DRAWN	LFJ	CHECKED	CC
ASSET No. *	PROJECT No.	-	STATUS	S2
DATE	08.08.25			
SCALE AT A0	1:50	AUTOCAD REF.	25-0701	REVISION
DRAWING No.	PLANNING-W-1000-00-DR-K-007			P1