


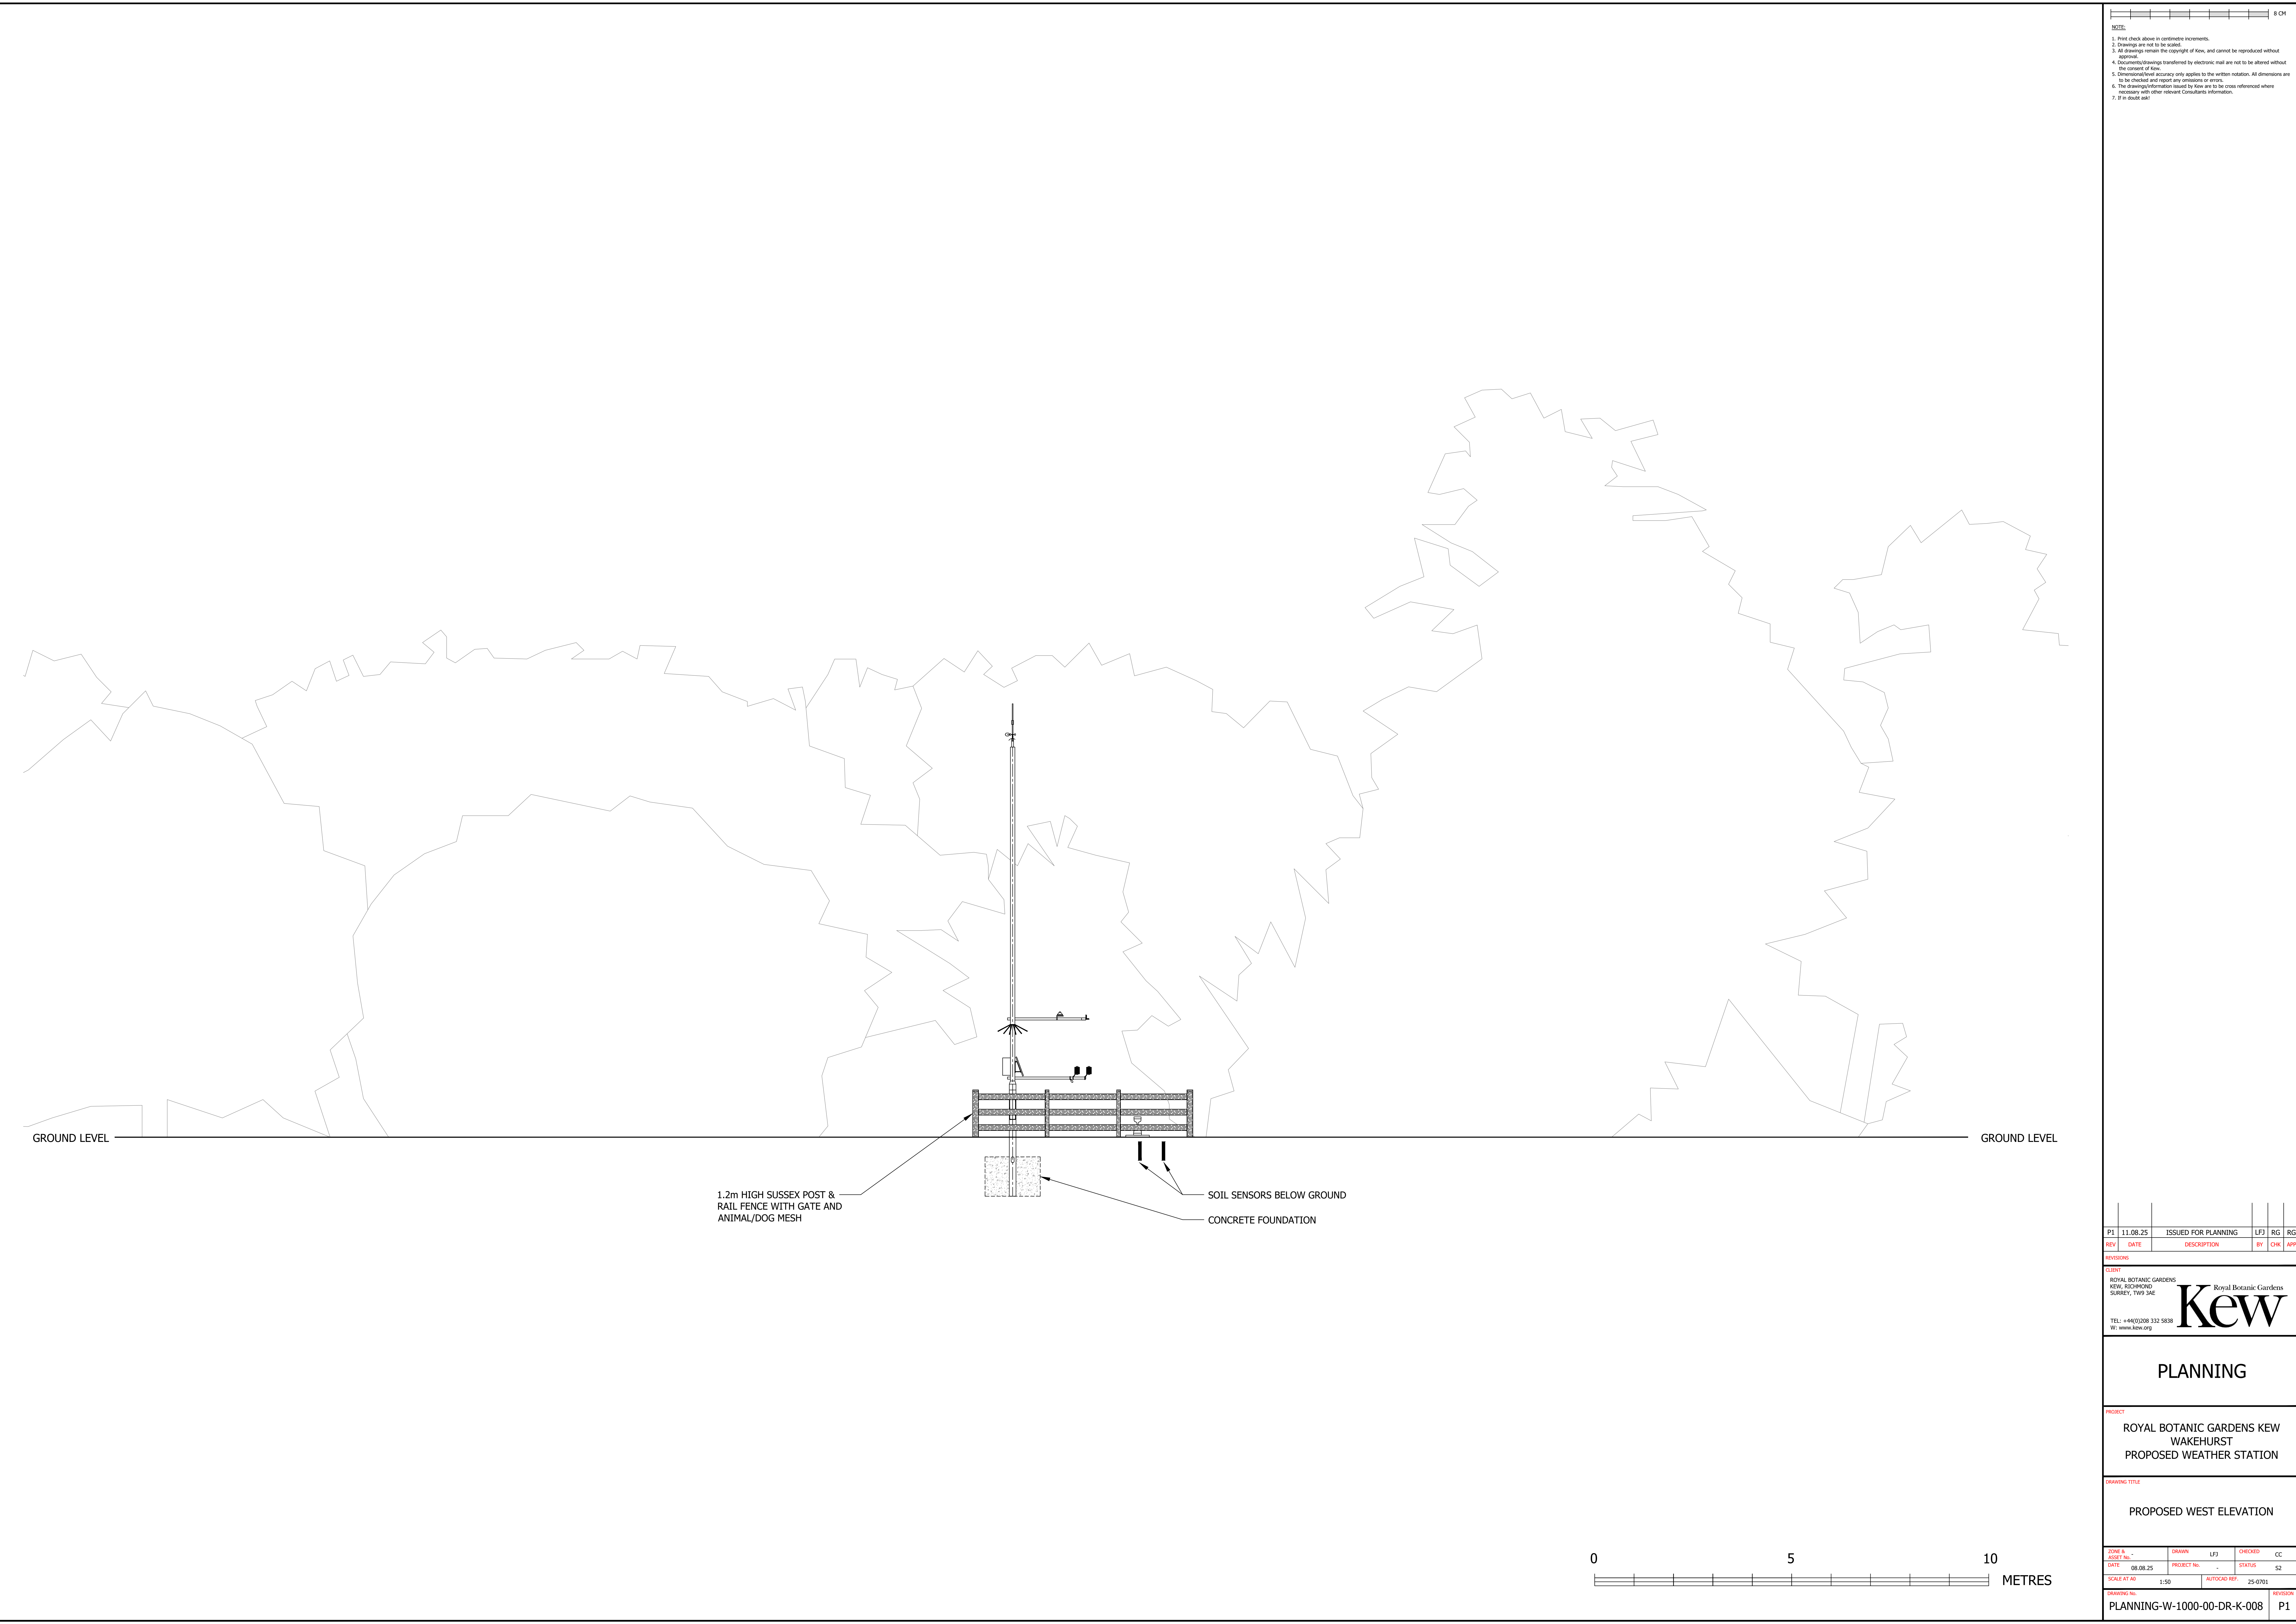

8 CM

**NOTE:**

1. Print check above in centimetre increments.
2. Drawings are not to be scaled.
3. All drawings remain the copyright of Kew, and cannot be reproduced without approval.
4. Documents/drawings transferred by electronic mail are not to be altered without the consent of Kew.
5. Dimensional/level accuracy only applies to the written notation. All dimensions are to be checked and report any omissions or errors.
6. The drawings/information issued by Kew are to be cross referenced where necessary with other relevant Consultants information.
7. If in doubt ask!

|     |          |                     |     |     |     |
|-----|----------|---------------------|-----|-----|-----|
| P1  | 11.08.25 | ISSUED FOR PLANNING | LF3 | RG  | RG  |
| REV | DATE     | DESCRIPTION         | BY  | CHK | APP |

REVISIONS

CLIENT

ROYAL BOTANIC GARDENS  
KEW, RICHMOND  
SURREY, TW9 3AE

TEL: +44(0)208 332 5838  
W: www.kew.org

Royal Botanic Gardens  
**Kew**

PLANNING

PROJECT

ROYAL BOTANIC GARDENS KEW  
WAKEHURST  
PROPOSED WEATHER STATION

DRAWING TITLE

PROPOSED WEST ELEVATION

|                    |                             |              |         |          |
|--------------------|-----------------------------|--------------|---------|----------|
| WORK & ASSET No. * | DRAWN                       | LF3          | CHECKED | CC       |
| DATE               | 08.08.25                    | PROJECT No.  | -       | STATUS   |
| SCALE AT A0        | 1:50                        | AUTOCAD REF. | 25-0701 | REVISION |
| DRAWING No.        | PLANNING-W-1000-00-DR-K-008 | P1           |         |          |