





1 EXISTING FIRST FLOOR PLAN
SCALE 1:100

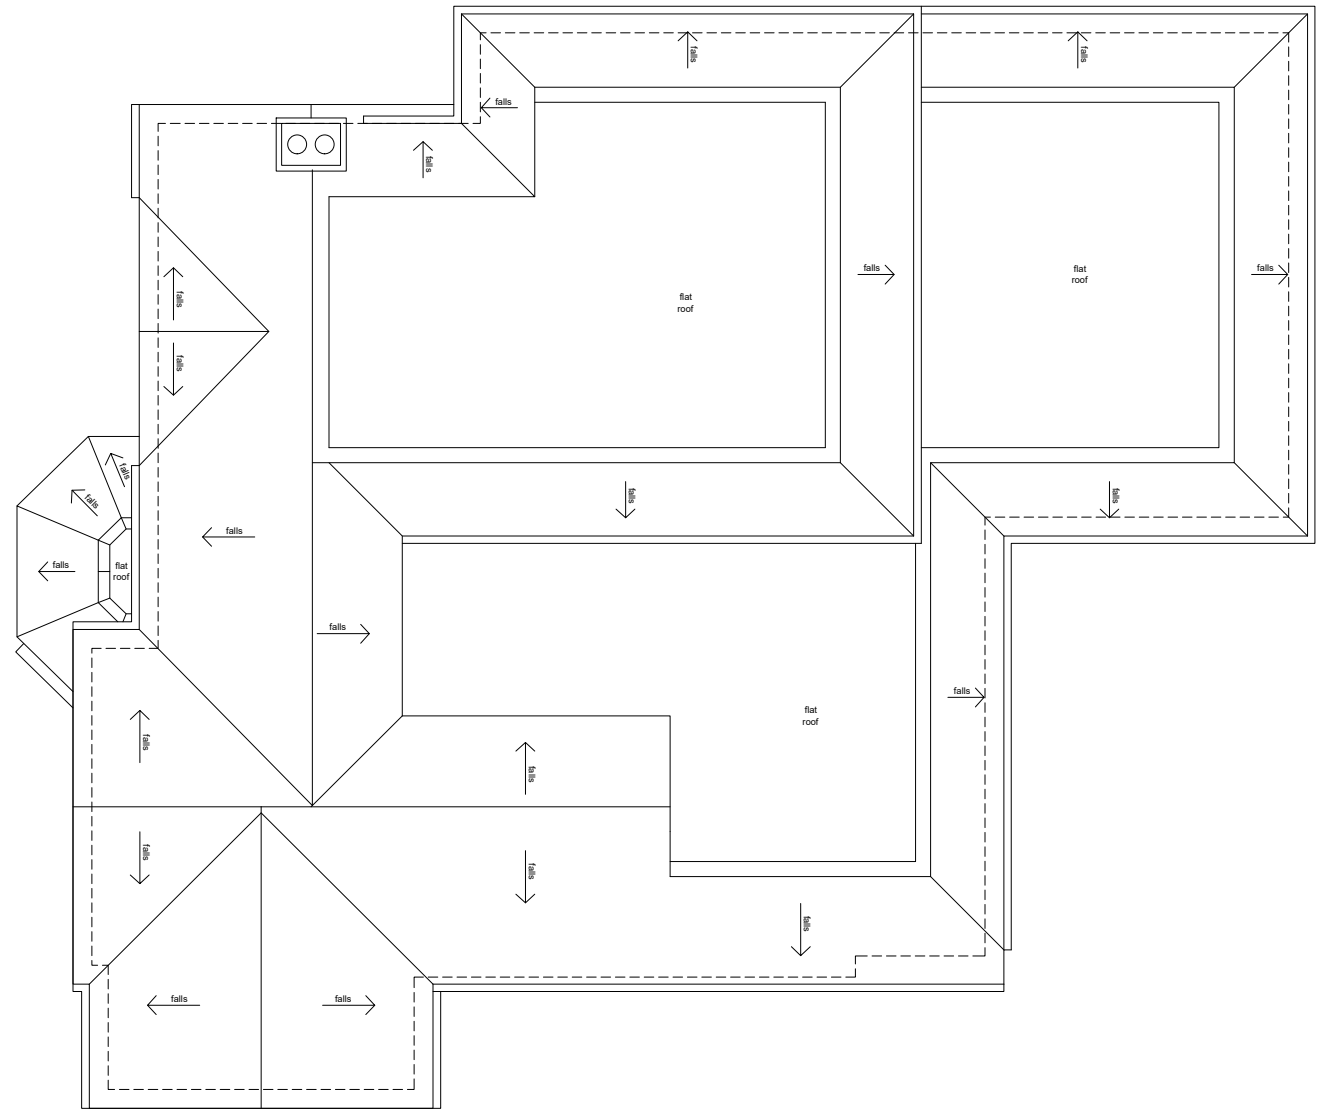

2 EXISTING ROOF PLAN
SCALE 1:100

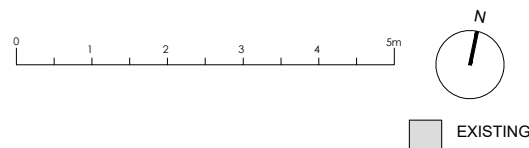

REVISIONS

STATUS EXISTING	PROJECT 2 ST HILL GREEN			VICTORIA MUSTARD ARCHITECT	
	TITLE EXISTING FIRST & ROOF PLANS			135 Crawley Down Road, Felbridge, East Grinstead RH19 2PS Mob 07779 245 093 vicki@victoriarmustardarchitects.com	
	SCALE 1:100	DATE 2025.01.06	DRAWING NUMBER 003	REV *	