




1 EXISTING FRONT ELEVATION
SCALE 1:100



2 EXISTING REAR ELEVATION
SCALE 1:100



3 EXISTING SIDE ELEVATION
SCALE 1:100

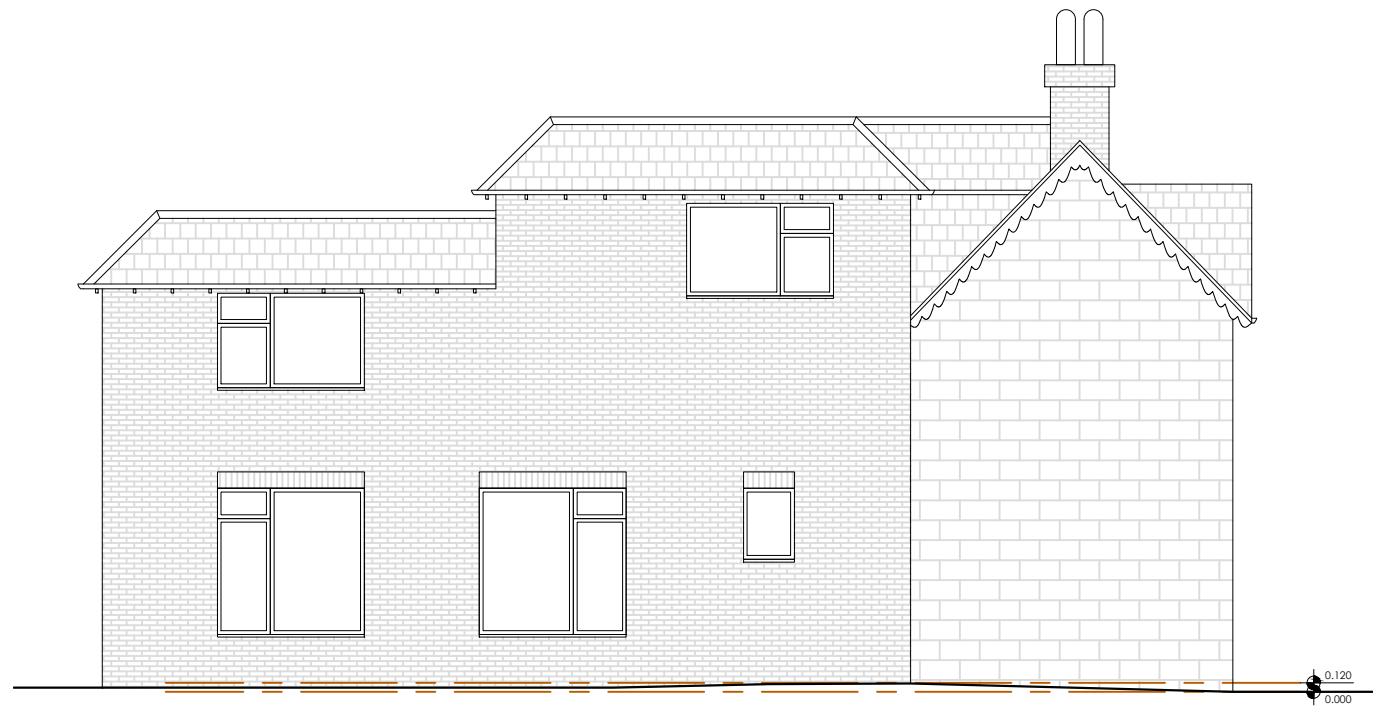

4 EXISTING SIDE ELEVATION
SCALE 1:100



REVISIONS

• •

STATUS
EXISTING

PROJECT
2 ST HILL GREEN

TITLE
EXISTING ELEVATIONS

SCALE
1:100

DATE
2025.01.06

DRAWING NUMBER
004

REV
*

VICTORIA MUSTARD ARCHITECT

135 Crawley Down Road, Felbridge, East Grinstead RH19 2PS
Mob 07779 245 093 vicki@victoriarmustardarchitects.com