




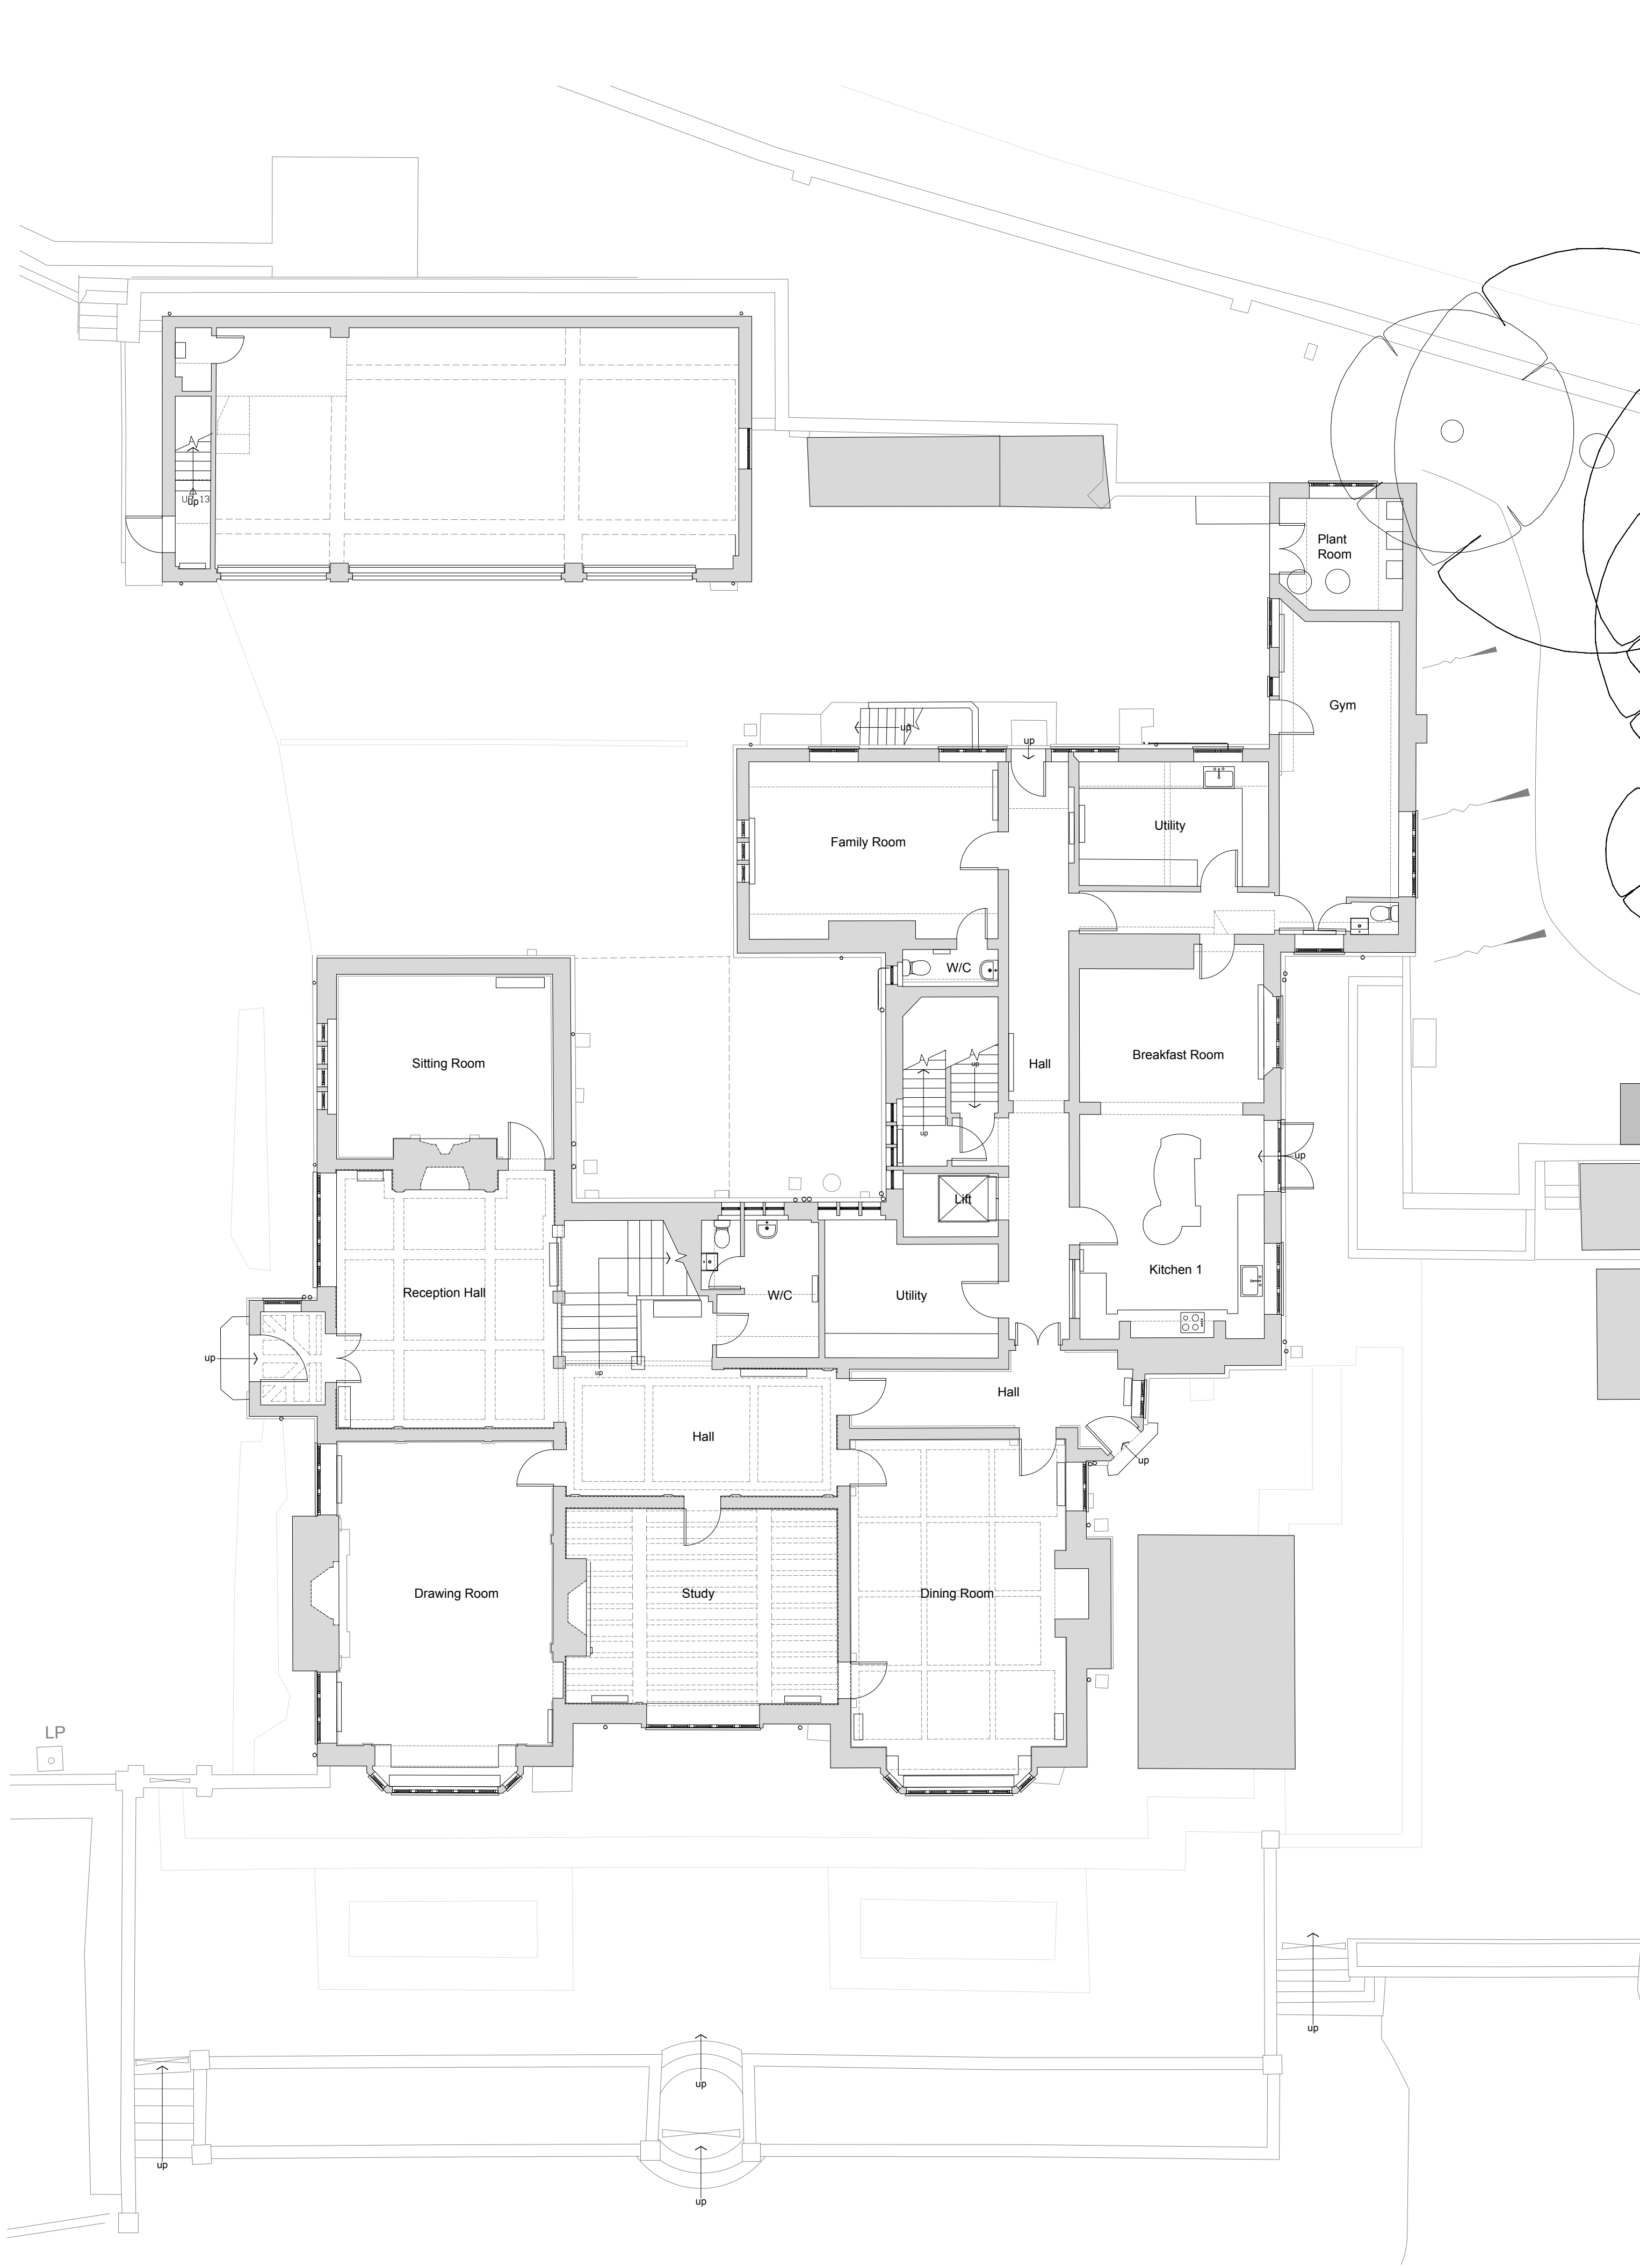

Existing Ground Floor Plan 1:100

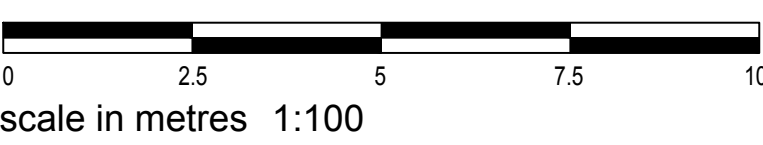

amendments			auth.	chkd.
rev.	date	comment		
-	-	-	-	-

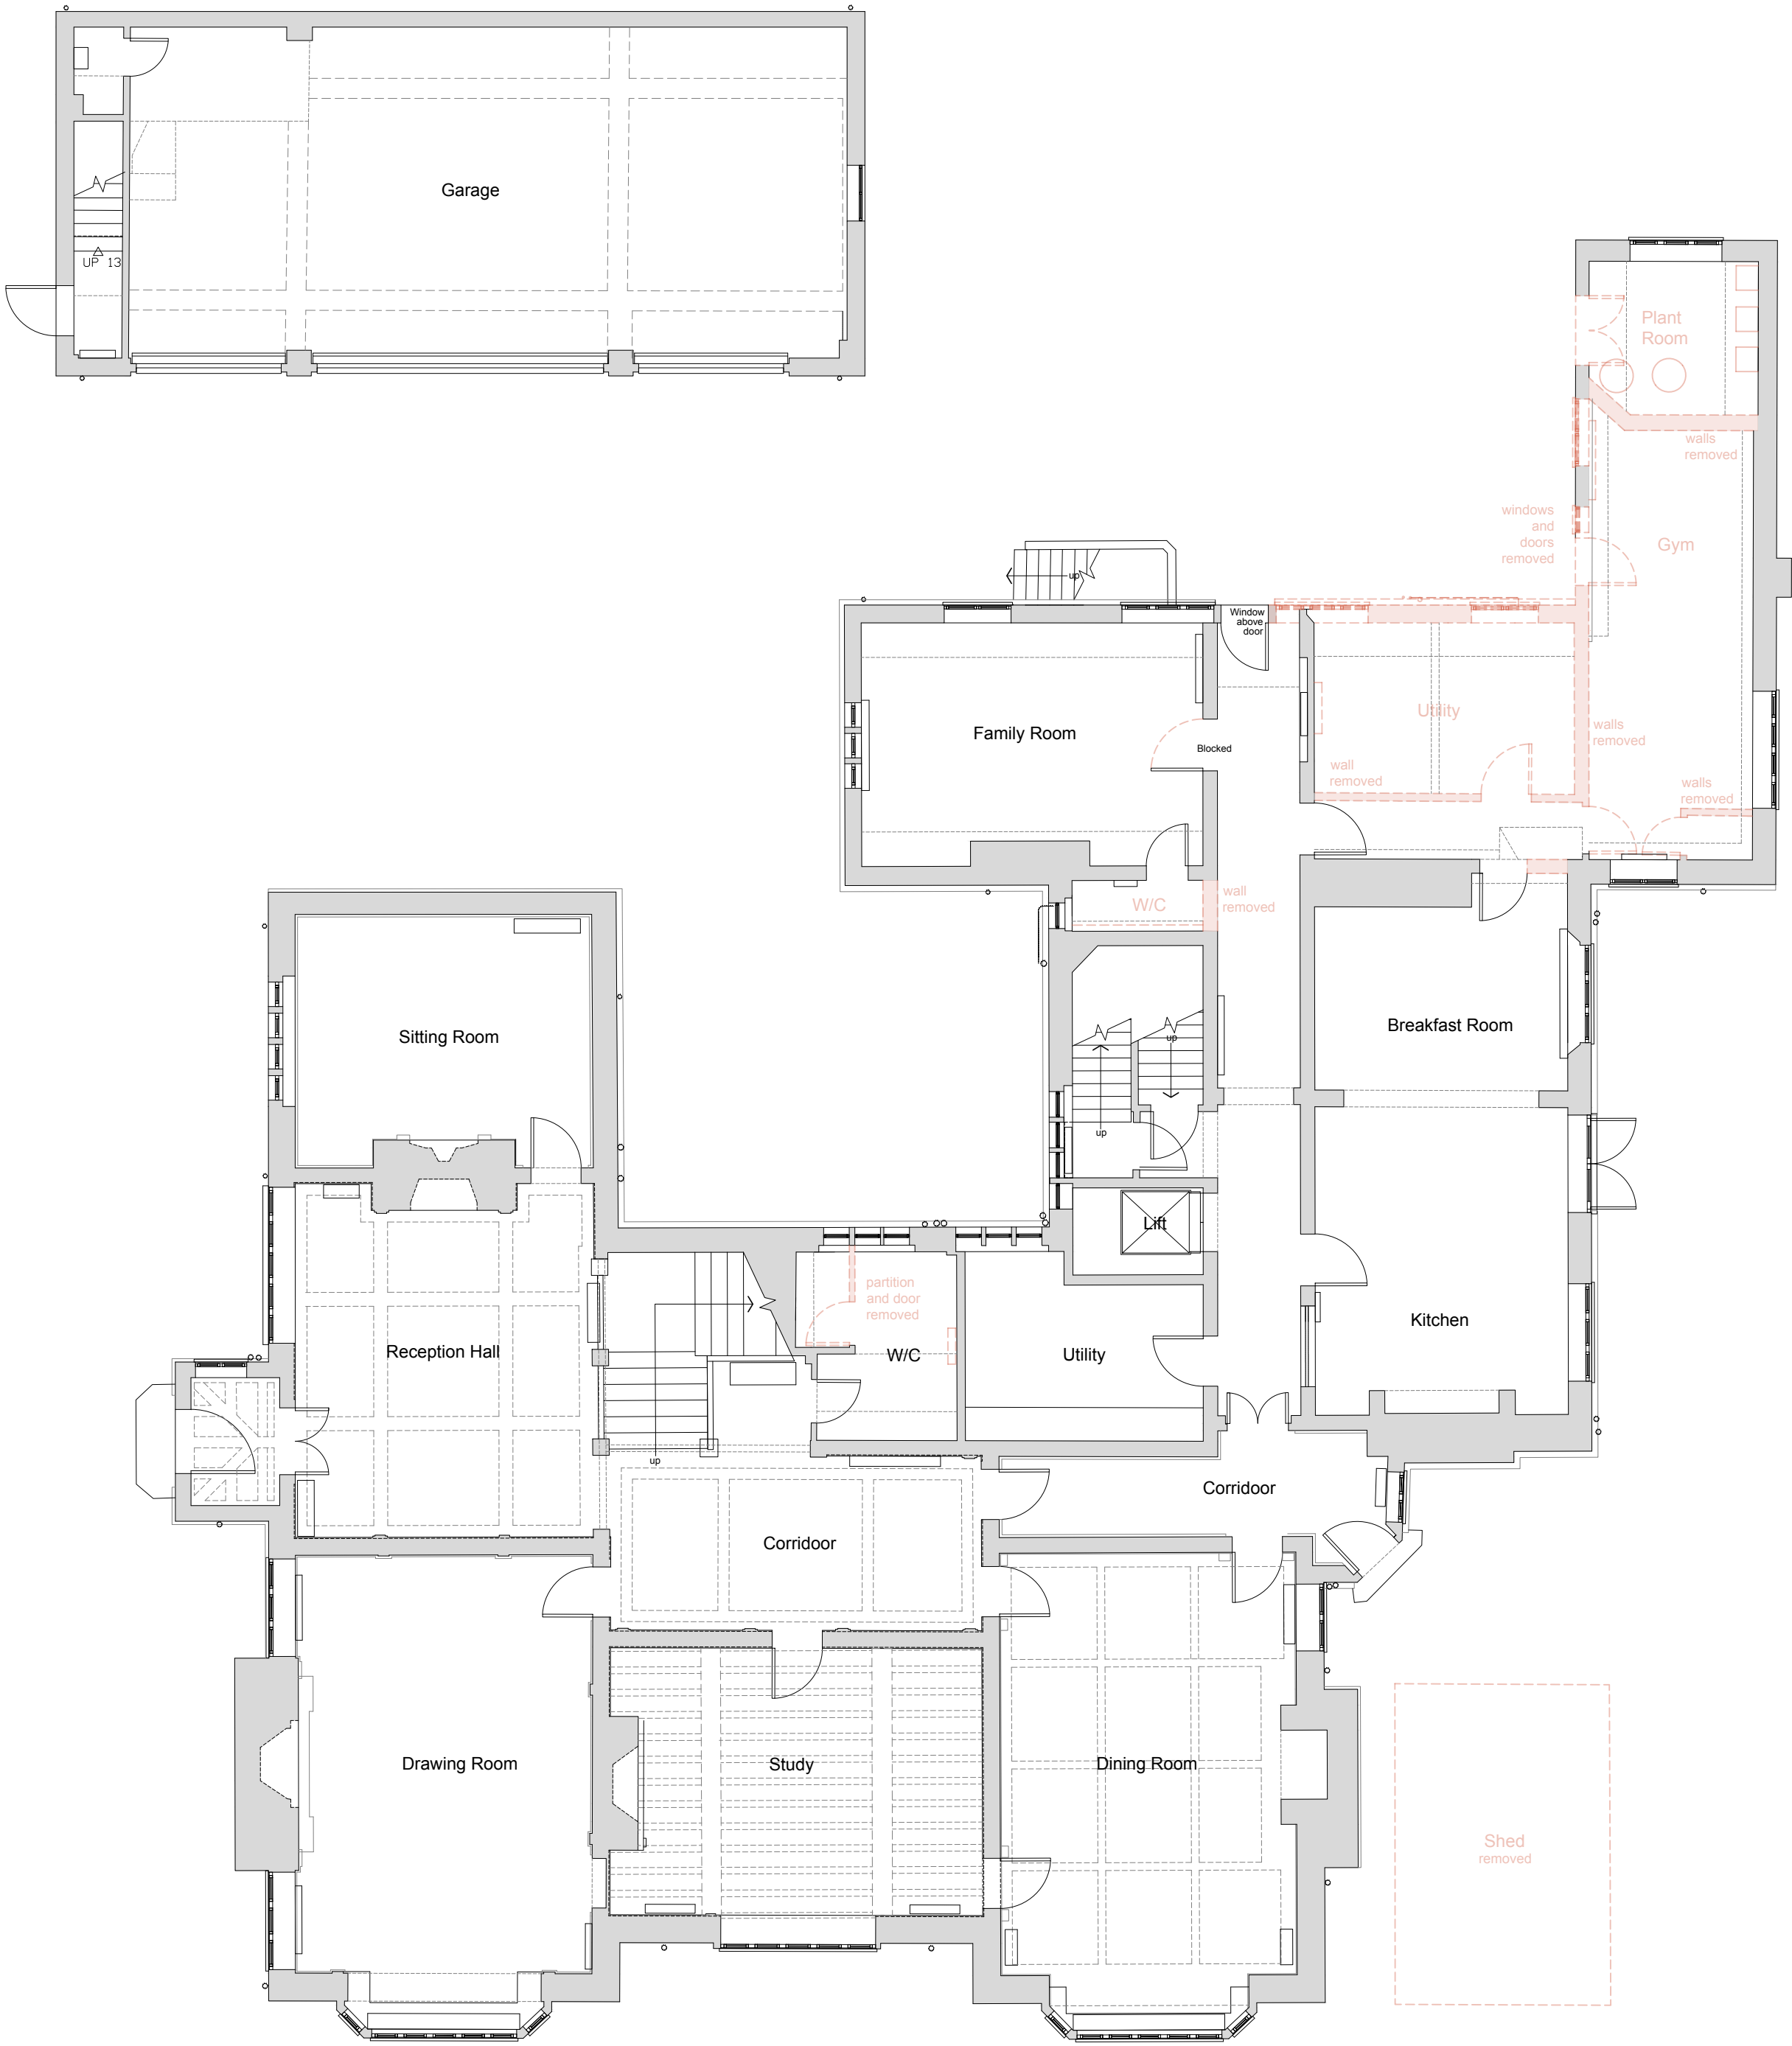

Proposed Removal Ground Floor Plan 1:100

client	RCM Partnership LLP	drawing number	0603.DEMO.1500	revision	—
project	Chownes Mead, Chownes Mead Lane, Haywards Heath, RH16 4BS	drawing title	Existing and Proposed Removal Ground Floor Plans Measured Survey (by others)		
drawn by	Others/ES	checked by	MR	riba work stage	3
				date	Feb '26
				scale/original sheet size	1:100 @ A1
www.abir.co.uk studio@abirarchitects.co.uk Unit 1, Bala House, St John's Road, Hove, BN2 2FX, United Kingdom Hove +44 (0)1273 724 384 Company No 06877117 VAT No 971 4147 17			© ABIR Architects Ltd. Check all dimensions on site before work is undertaken. All goods, materials and workmanship to conform with current building regulations, BSS and COP's.		

ABIR Architects

RIBA
Chartered Practice