


SURVEY STATIONS			
Name	Easting	Northing	Height
1STN	531503.234	124026.395	89.670
2STN	531537.466	124046.155	88.715

Note :
All drawings are based upon site information supplied by third parties and as such their accuracy cannot be guaranteed. All features are approximate and subject to clarification by a detailed topographical survey, statutory service enquiries and confirmation of the legal boundaries.
Reproduction of this drawing in whole or in part is prohibited without the prior permission of Places Architects Ltd.
Do not scale the drawing. Use figured dimensions in all cases. Check all dimensions on site.
This drawing shows design intent only. For actual construction refer to sub contractors details.
CDM Regulations 2015
In accordance with CDM Regulations 9(2), (3) & Appendix 1 Section 10, current drawings are to be read in conjunction with project information and associated design hazard information.

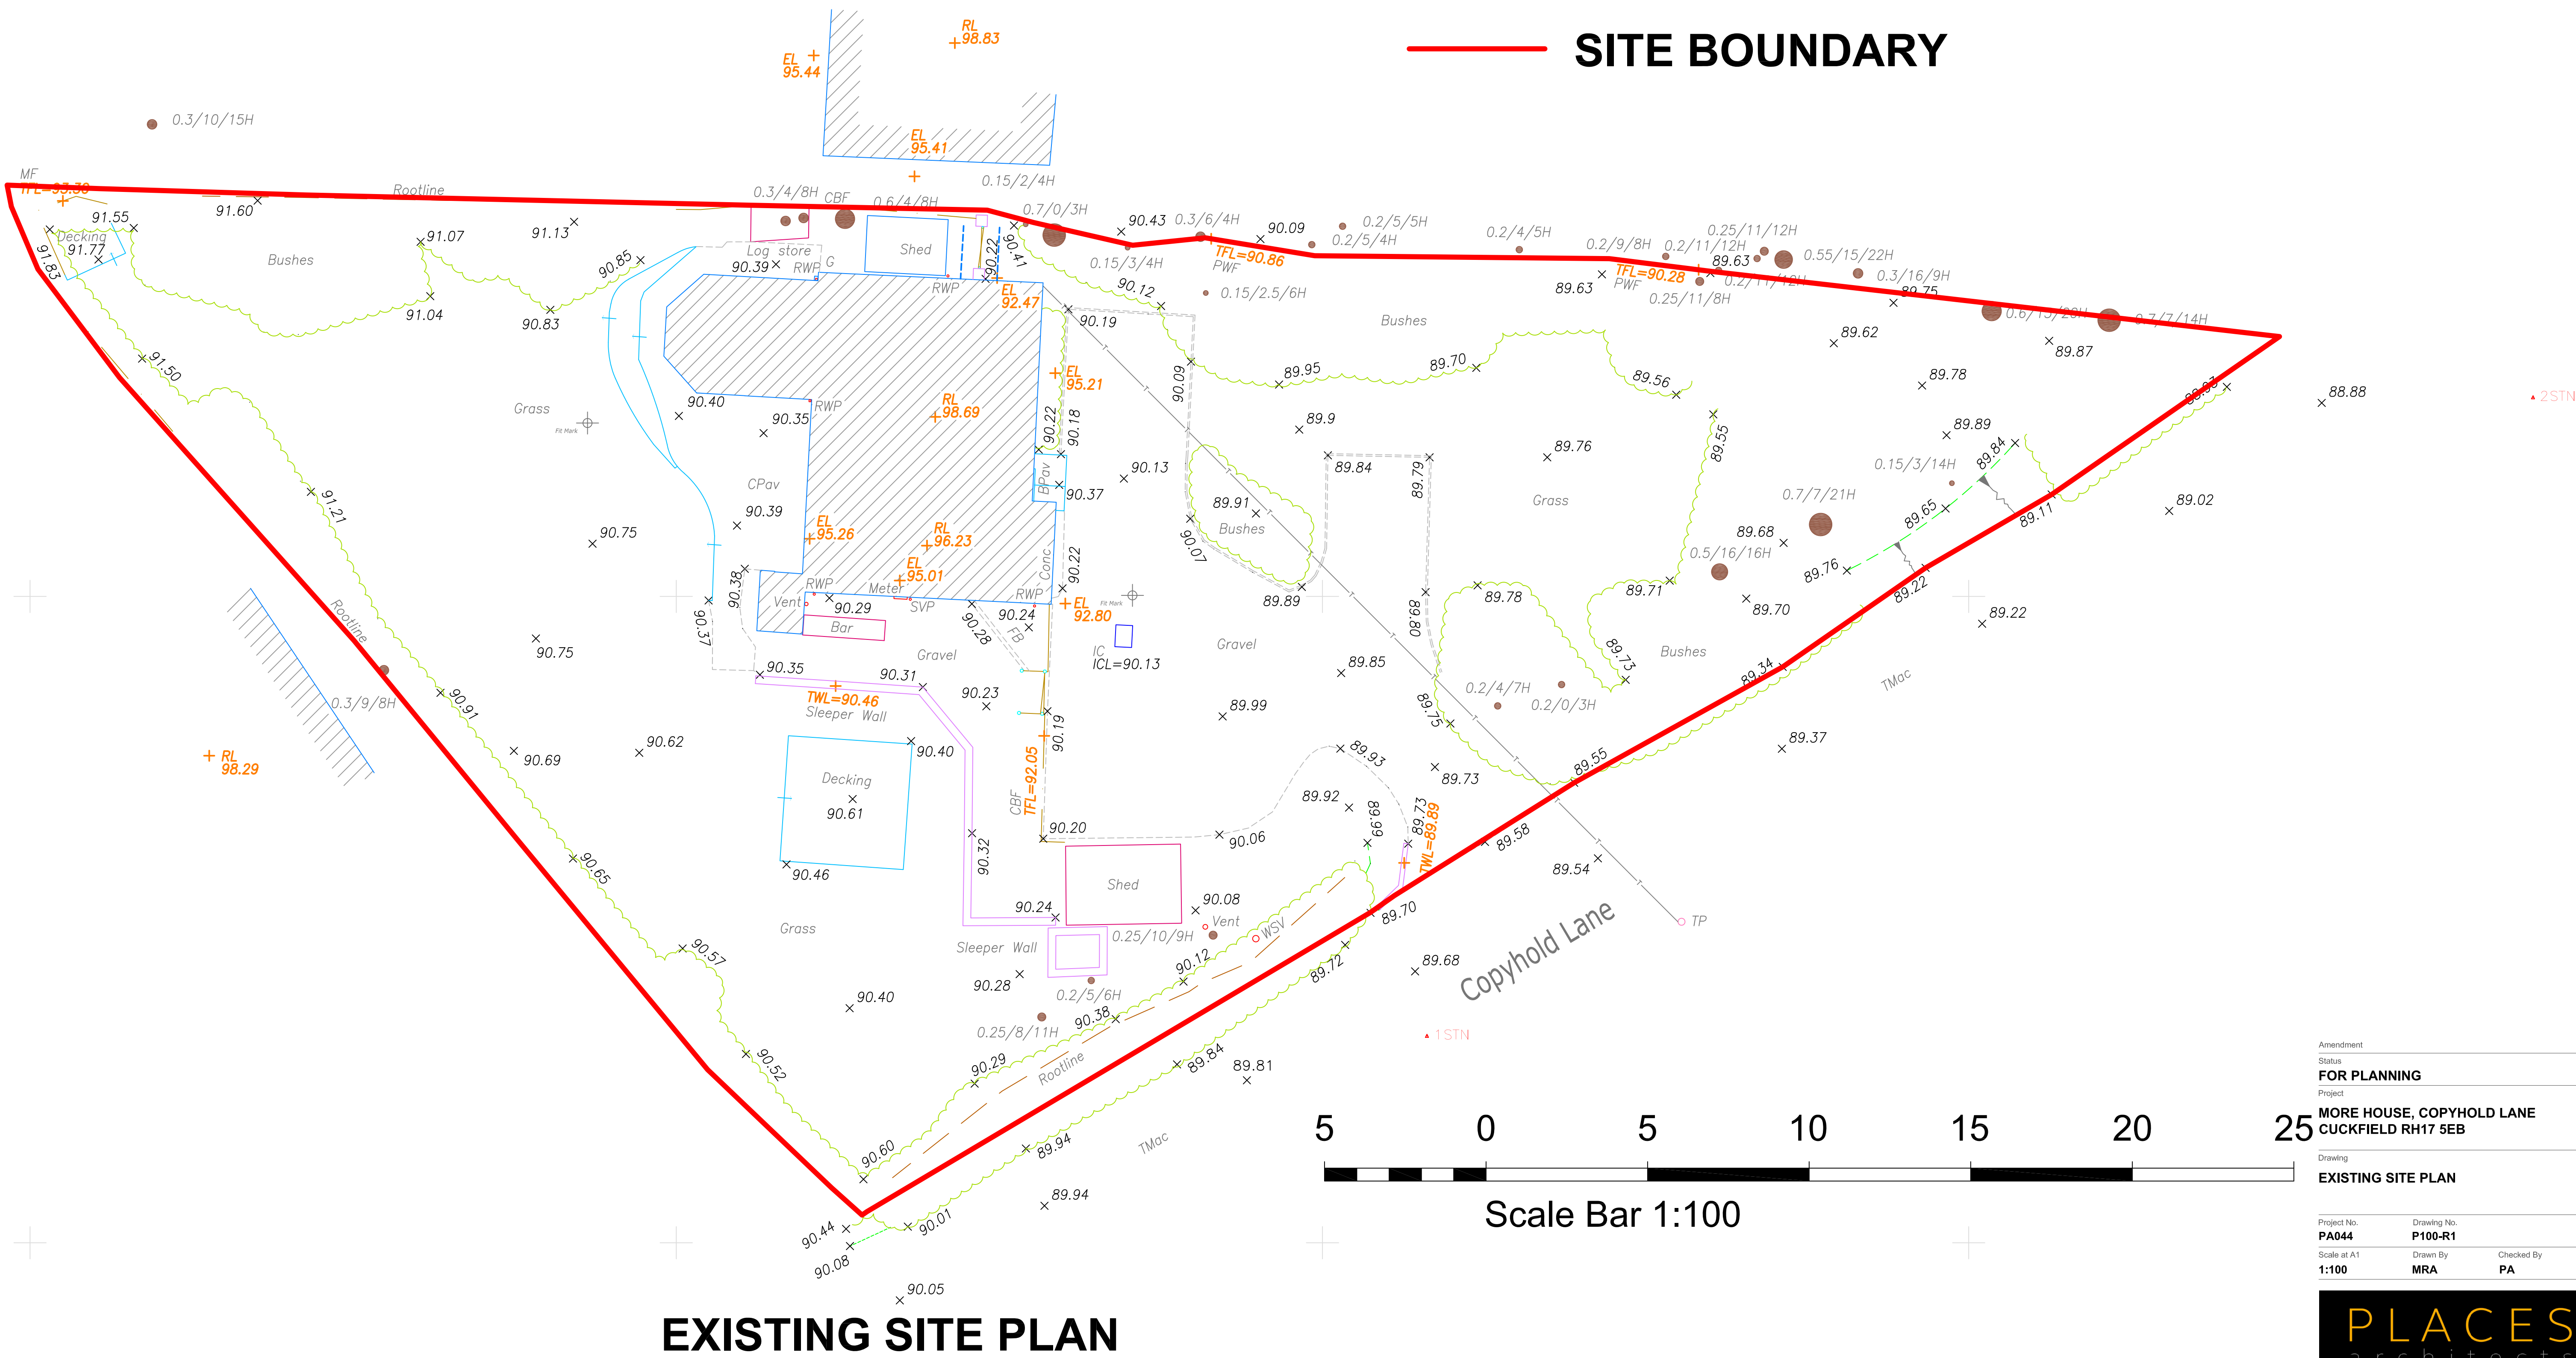

EXISTING SITE PLAN

Amendment		
Status	FOR PLANNING	
Project	MORE HOUSE, COPYHOLD LANE CUCKFIELD RH17 5EB	
Drawing	EXISTING SITE PLAN	
Project No.	PA044	Drawing No. P100-R1
Scale at A1	1:100	Drawn By MRA Checked By PA