



Note :
All drawings are based upon site information supplied by third parties and as such their accuracy cannot be guaranteed. All features are approximate and subject to clarification by a detailed topographical survey, statutory service enquiries and confirmation of the legal boundaries.
Reproduction of this drawing in whole or in part is prohibited without the prior permission of Places Architects Ltd.
Do not scale the drawing. Use figured dimensions in all cases. Check all dimensions on site.
This drawing shows design intent only. For actual construction refer to sub contractors details.
CDM Regulations 2015
In accordance with CDM Regulations 9(2), (3) & Appendix 1 Section 10, current drawings are to be read in conjunction with project information and associated design hazard information.


GROUND FLOOR AREA
77.48m2

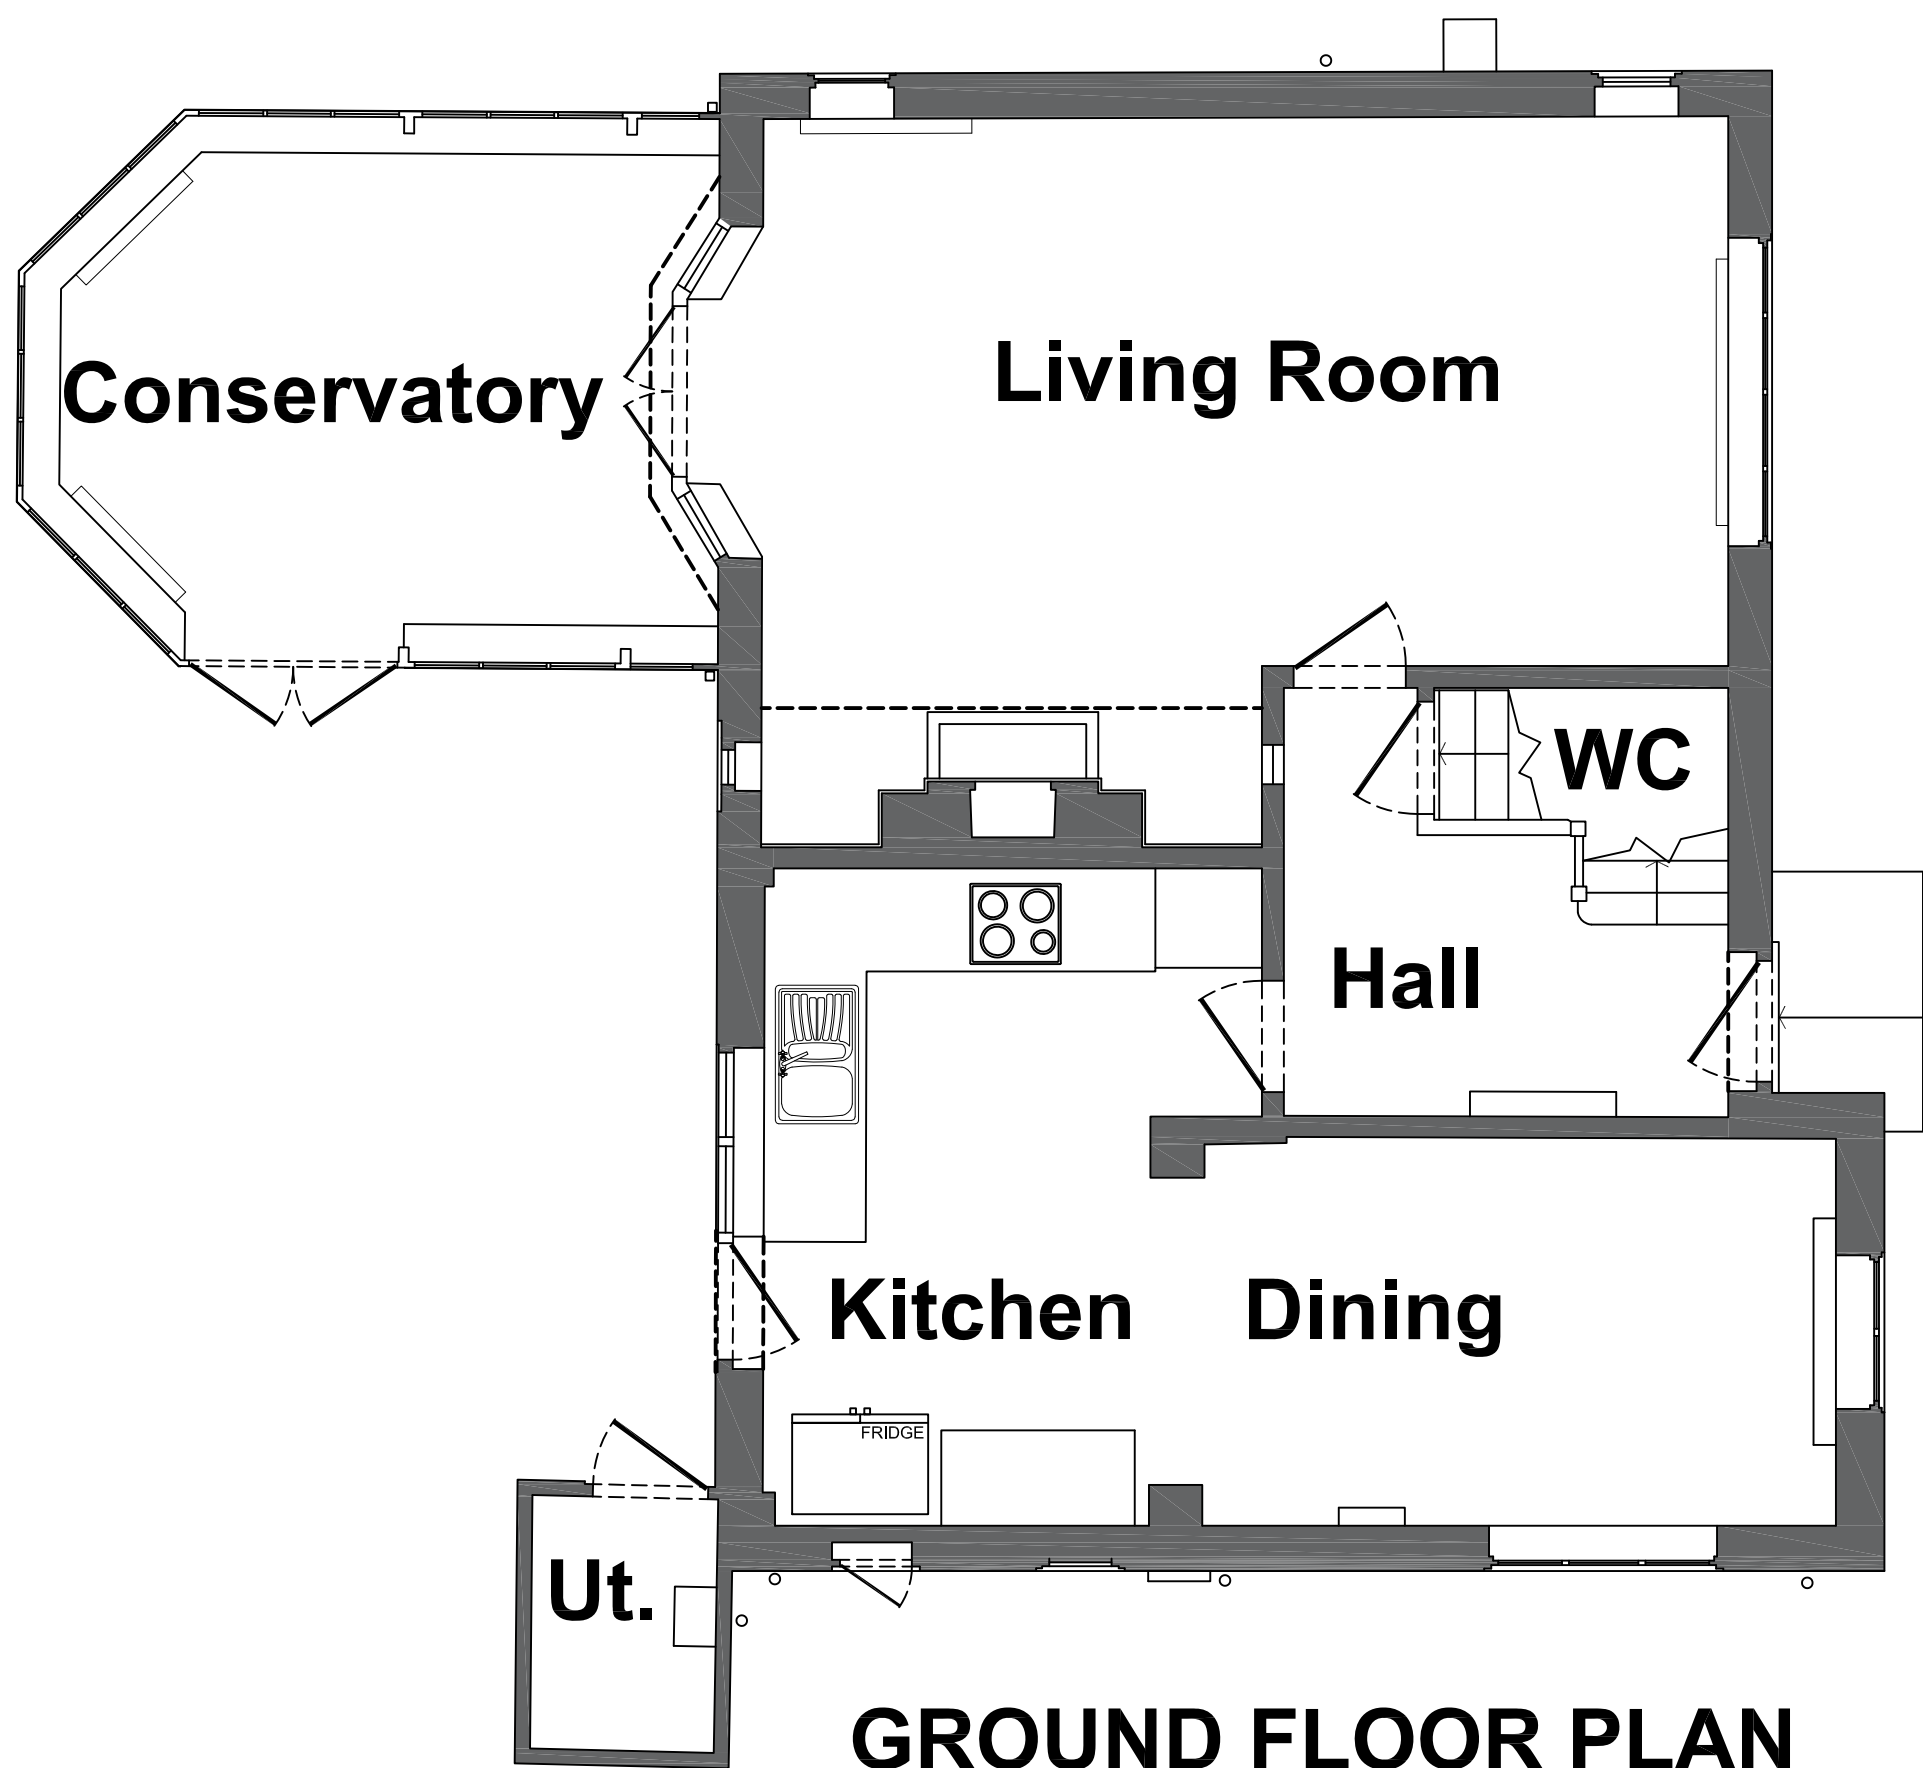



GROUND FLOOR PLAN

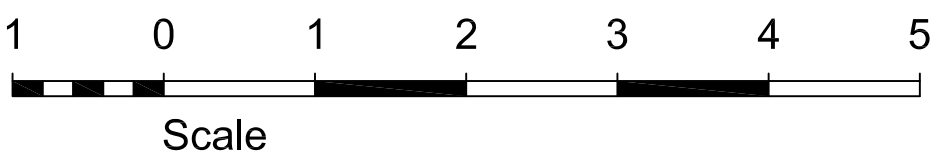


FIRST FLOOR AREA
53.45m2

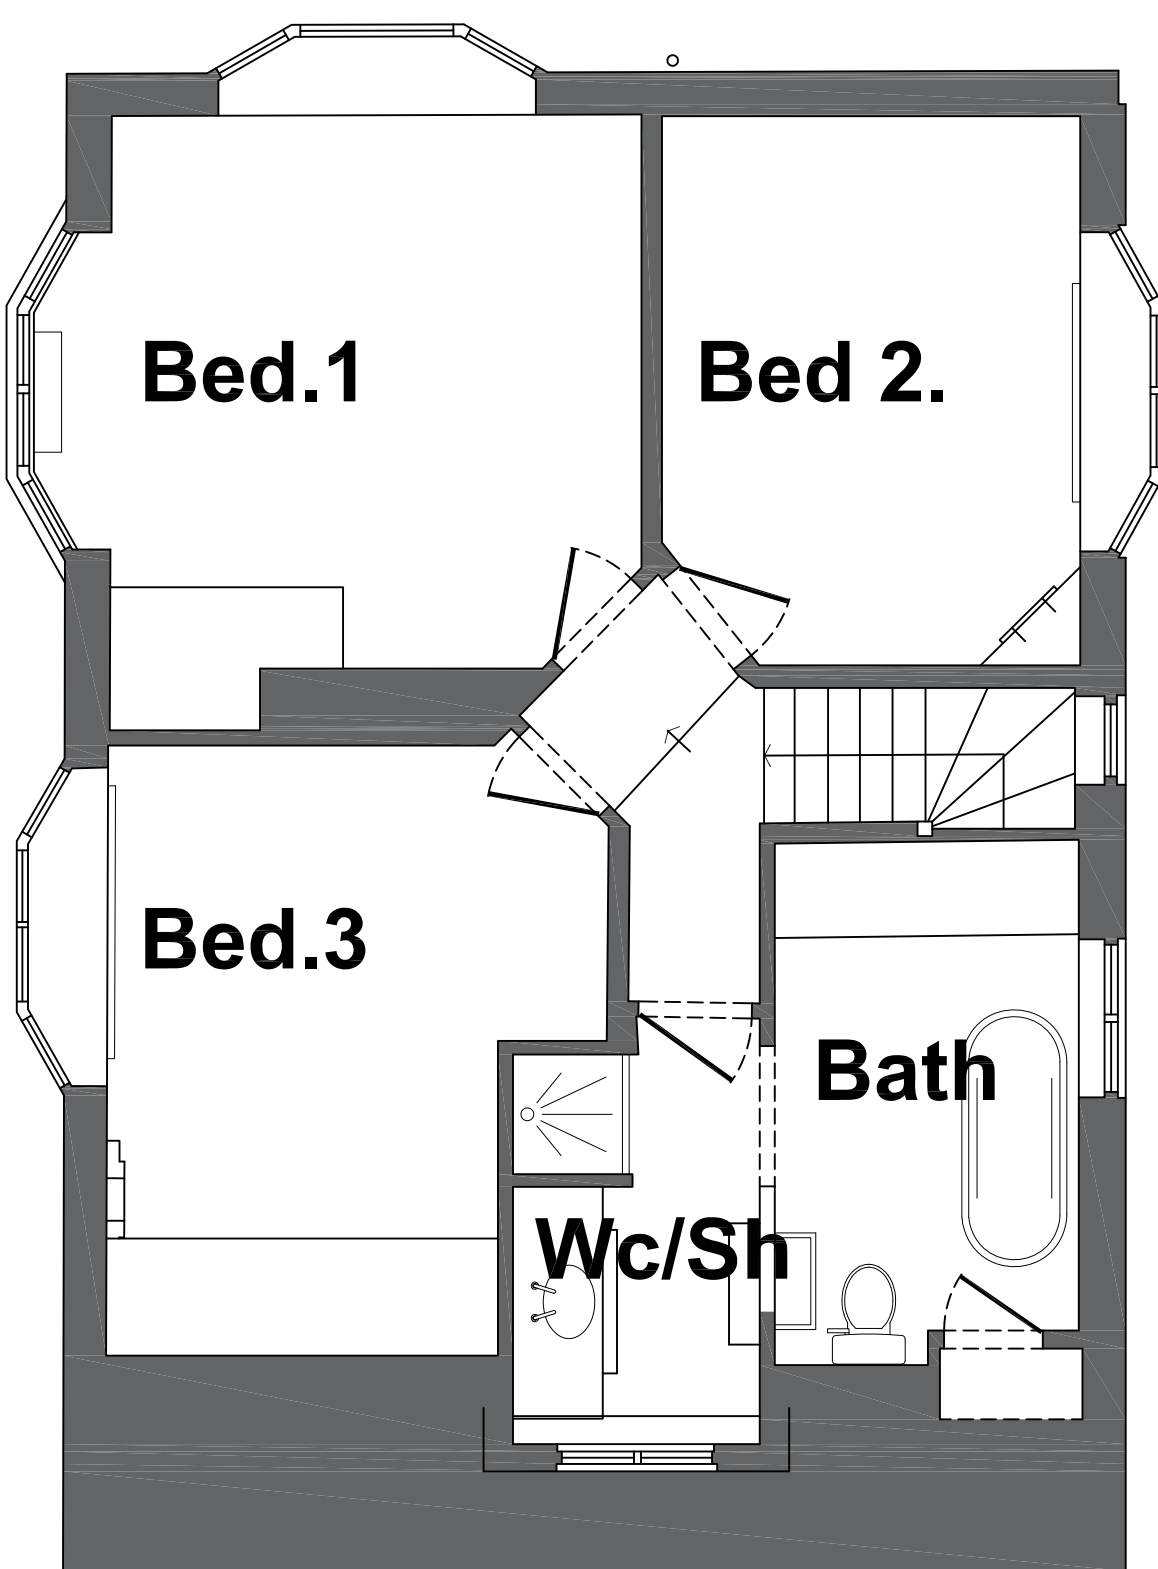

FIRST FLOOR PLAN

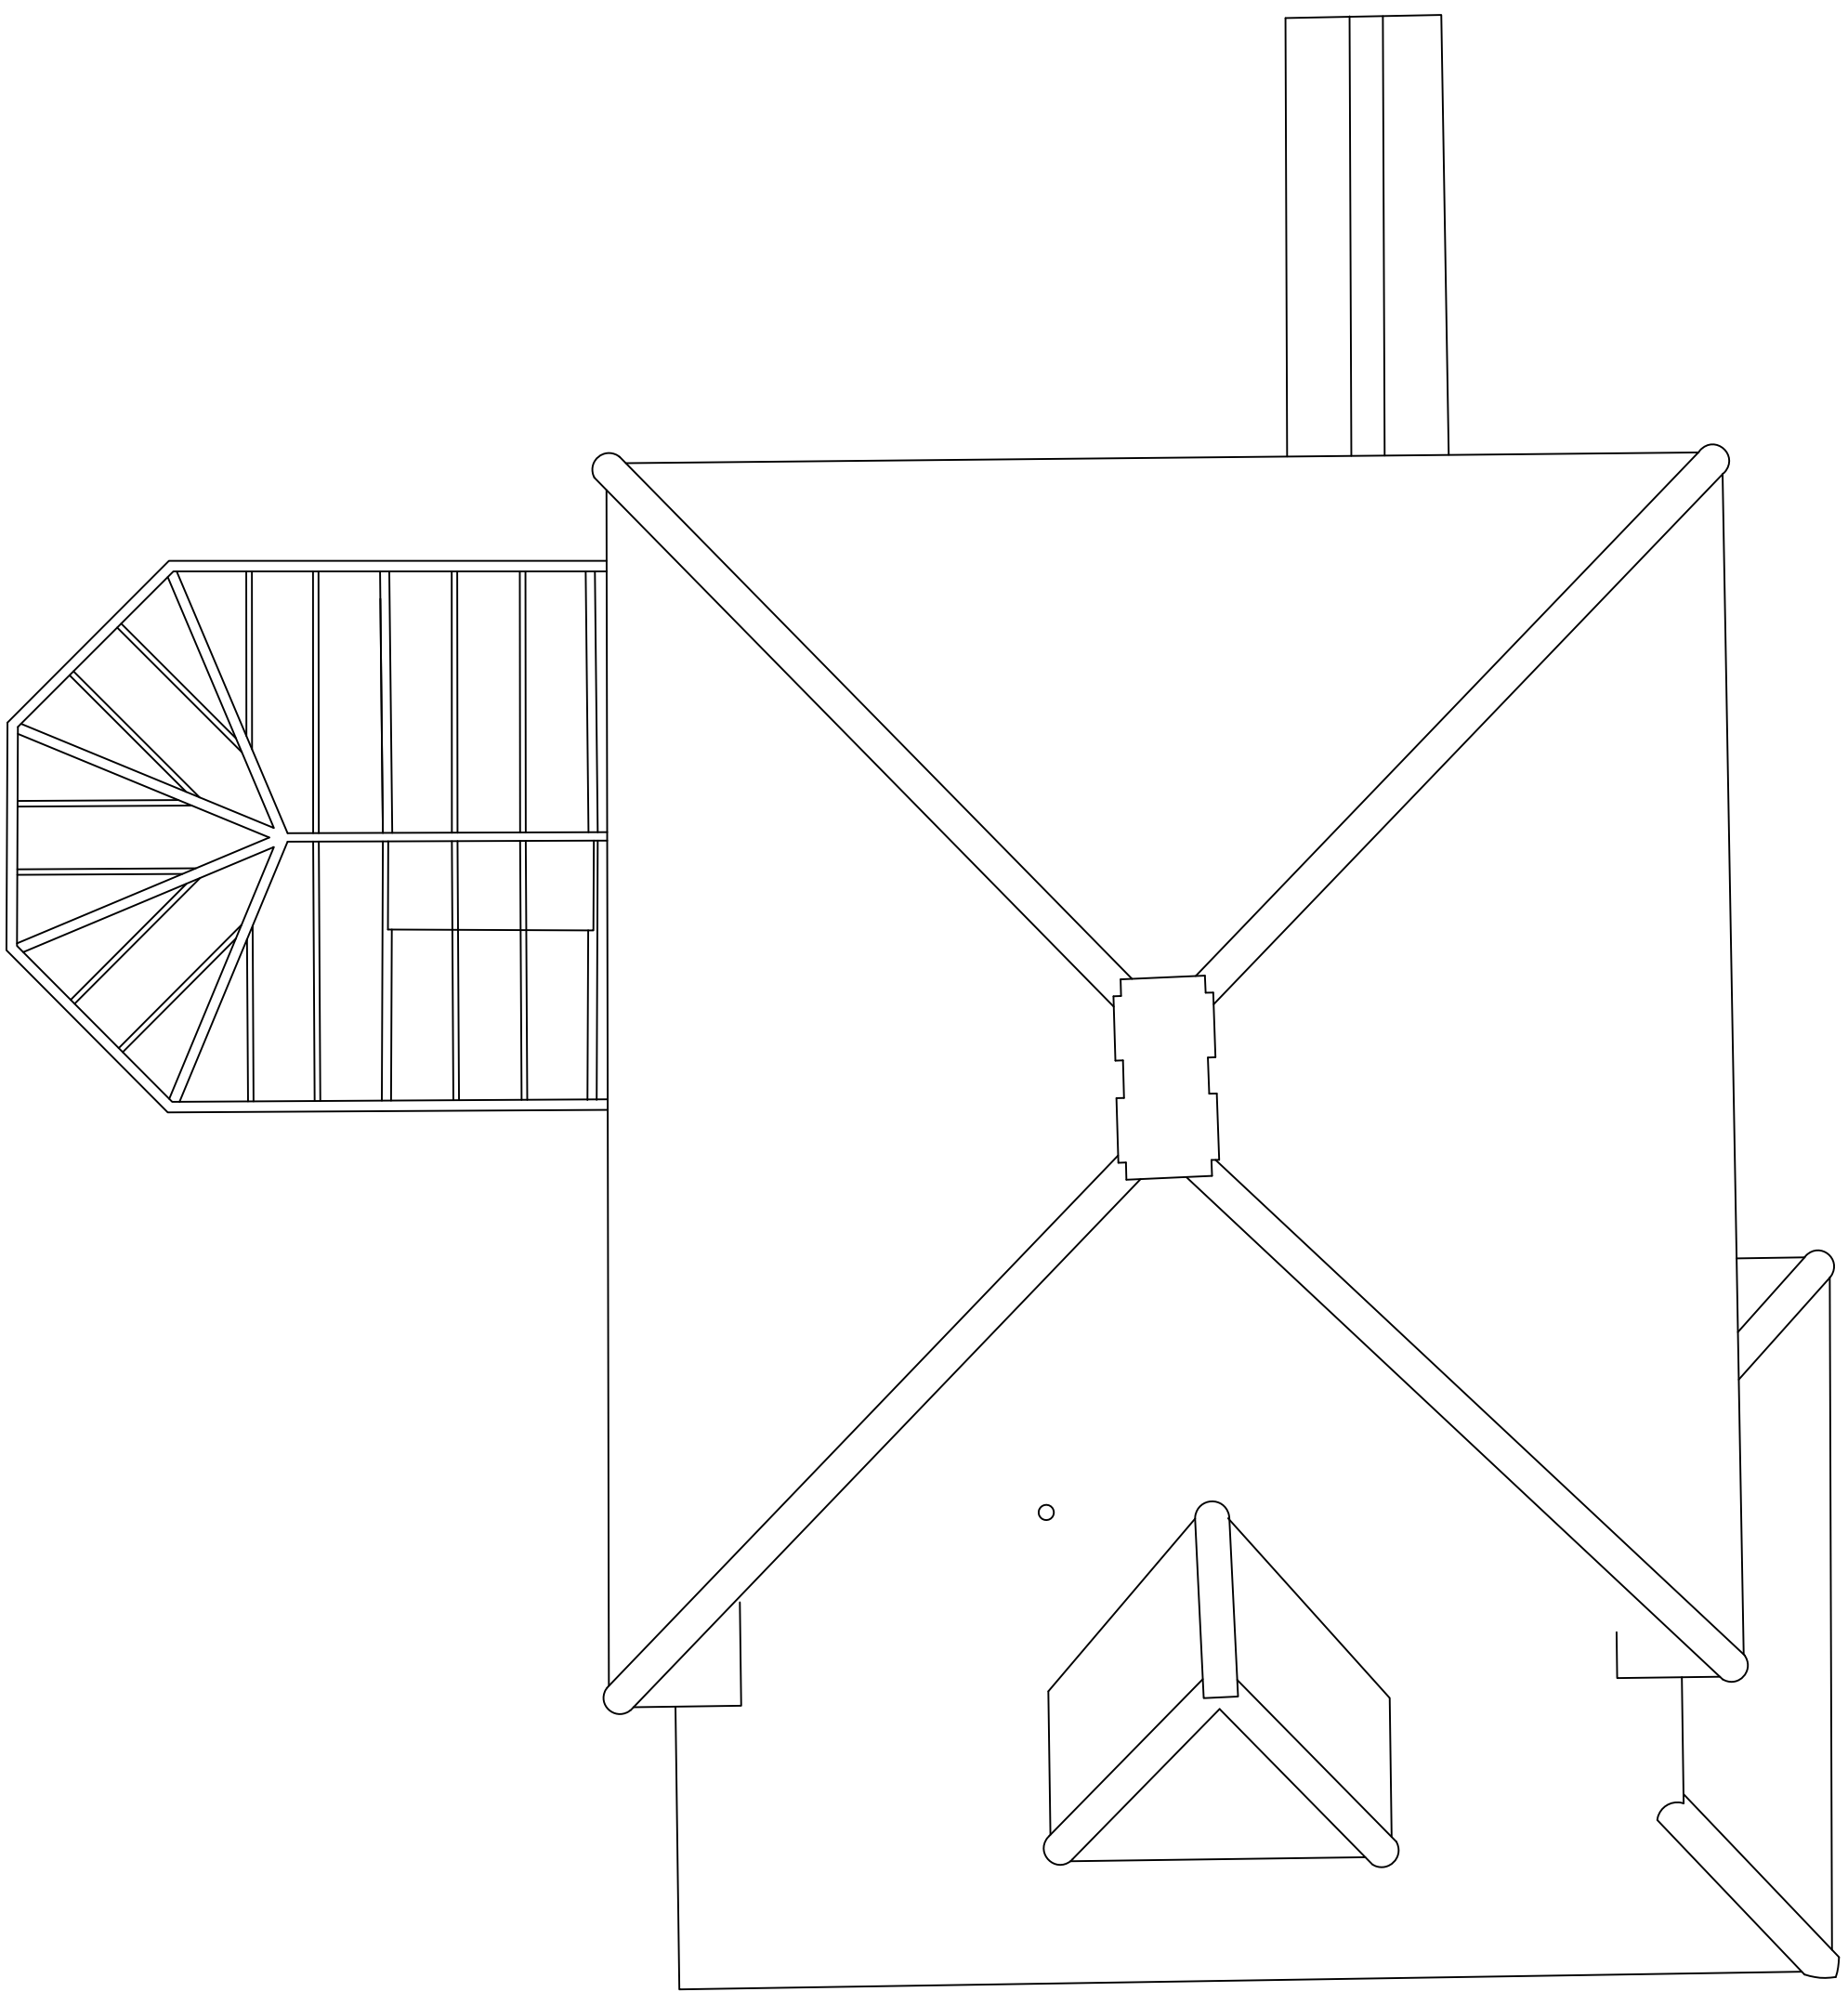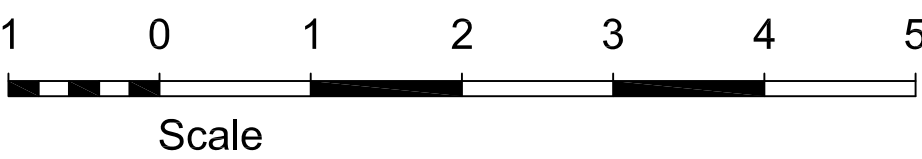

ROOF PLAN

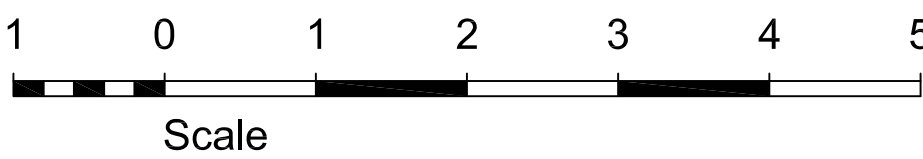

Amendment		
Status		
FOR PLANNING		
Project		
MORE HOUSE, COPYHOLD LANE CUCKFIELD RH17 5EB		
Drawing		
EXISTING PLANS		
Project No. PA044	Drawing No. P11-R1	
Scale at A1 1:100	Drawn By MRA	Checked By PA