



Note :
All drawings are based upon site information supplied by third parties and as such their accuracy cannot be guaranteed. All features are approximate and subject to clarification by a detailed topographical survey, statutory service enquiries and confirmation of the legal boundaries.
Reproduction of this drawing in whole or in part is prohibited without the prior permission of Places Architects Ltd.
Do not scale the drawing. Use figured dimensions in all cases. Check all dimensions on site.
This drawing shows design intent only. For actual construction refer to sub contractors details.
CDM Regulations 2015
In accordance with CDM Regulations 9(2), (3) & Appendix 1 Section 10, current drawings are to be read in conjunction with project information and associated design hazard information.

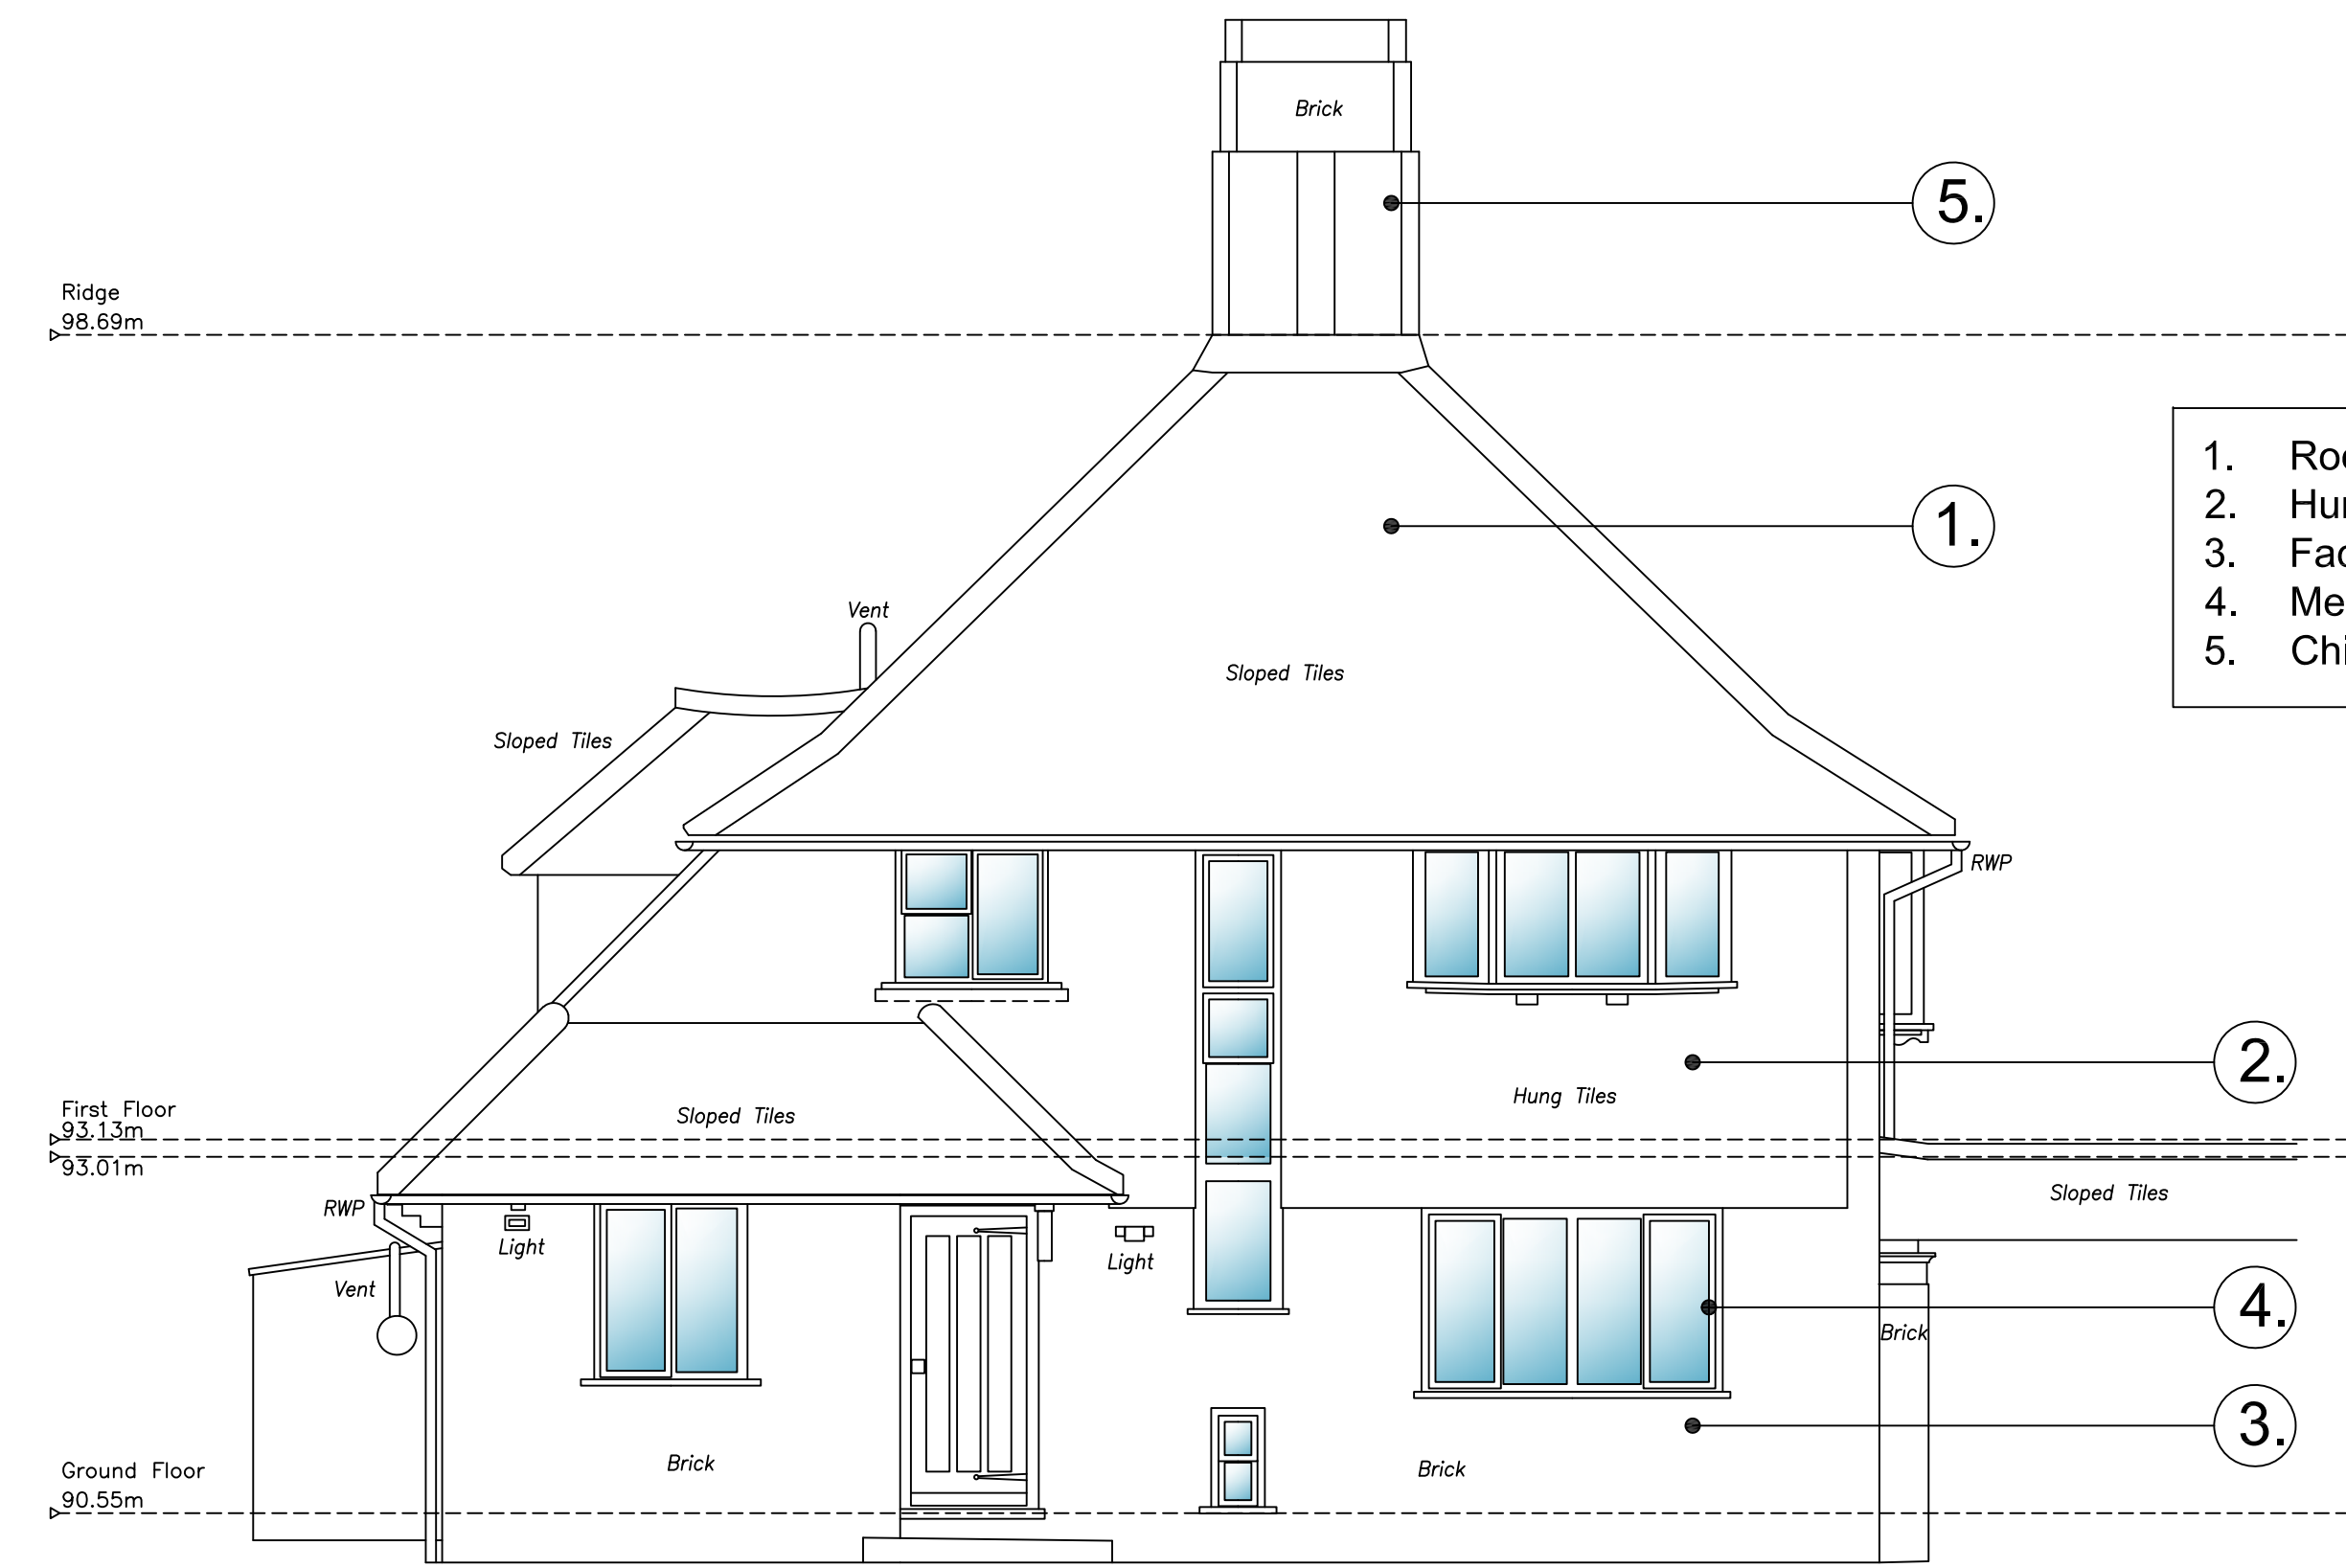


Datum 89.00m

EAST ELEVATION


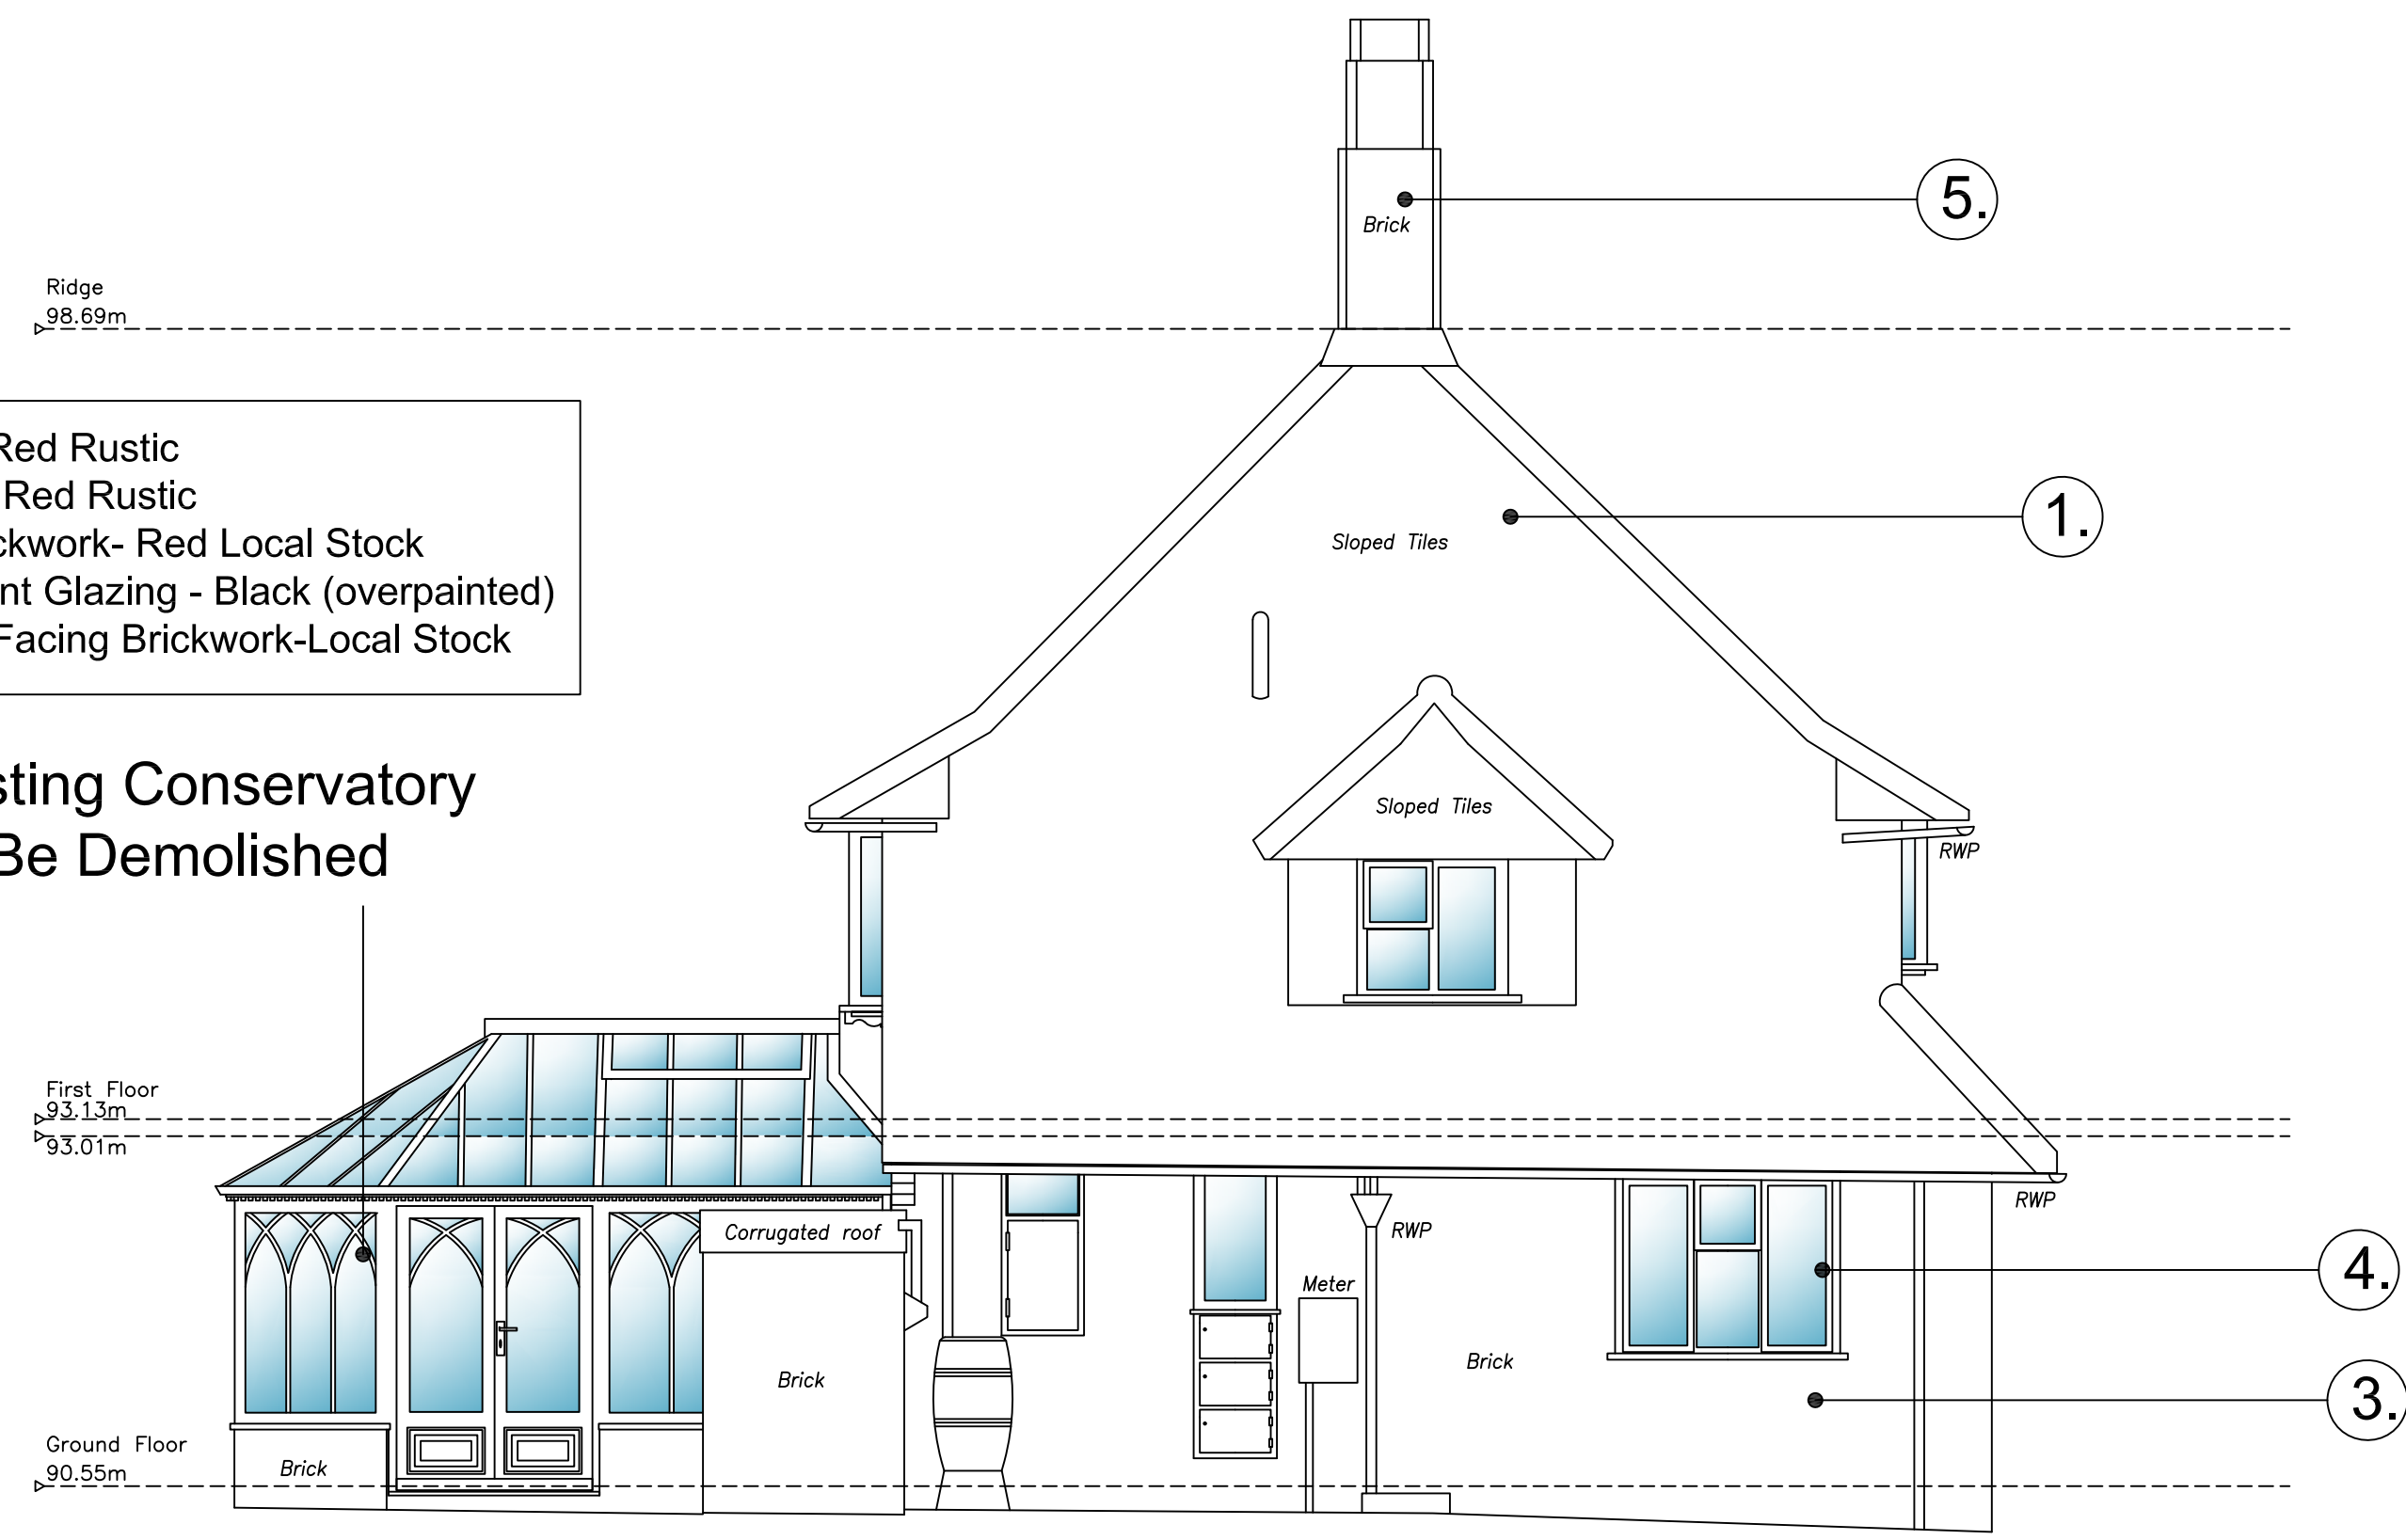


Datum 89.00m

SOUTH ELEVATION

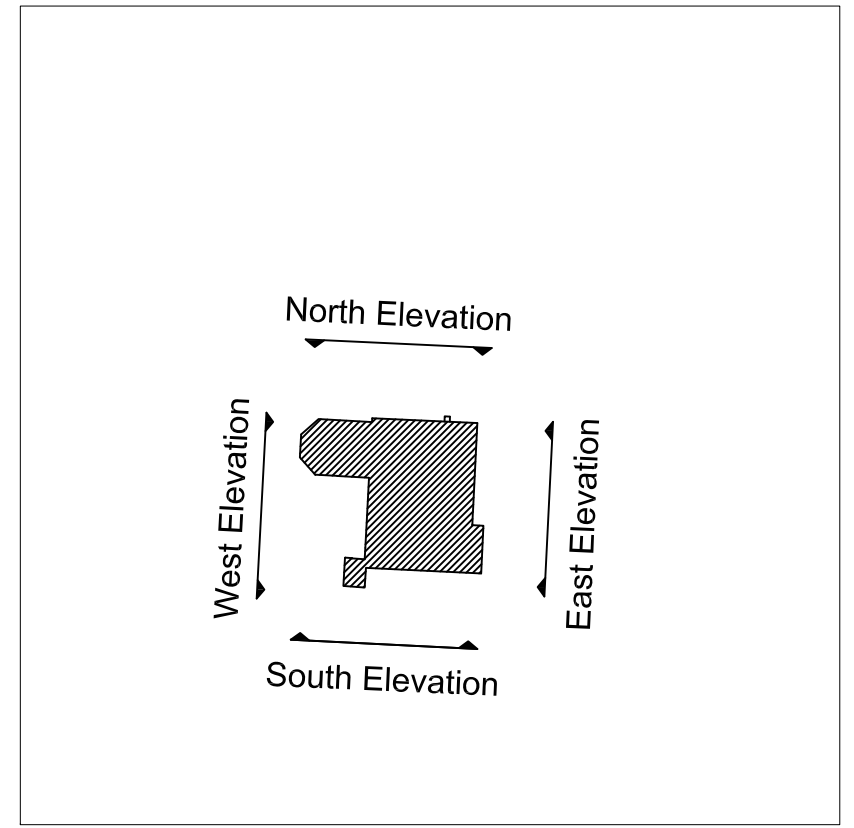


KEY PLAN

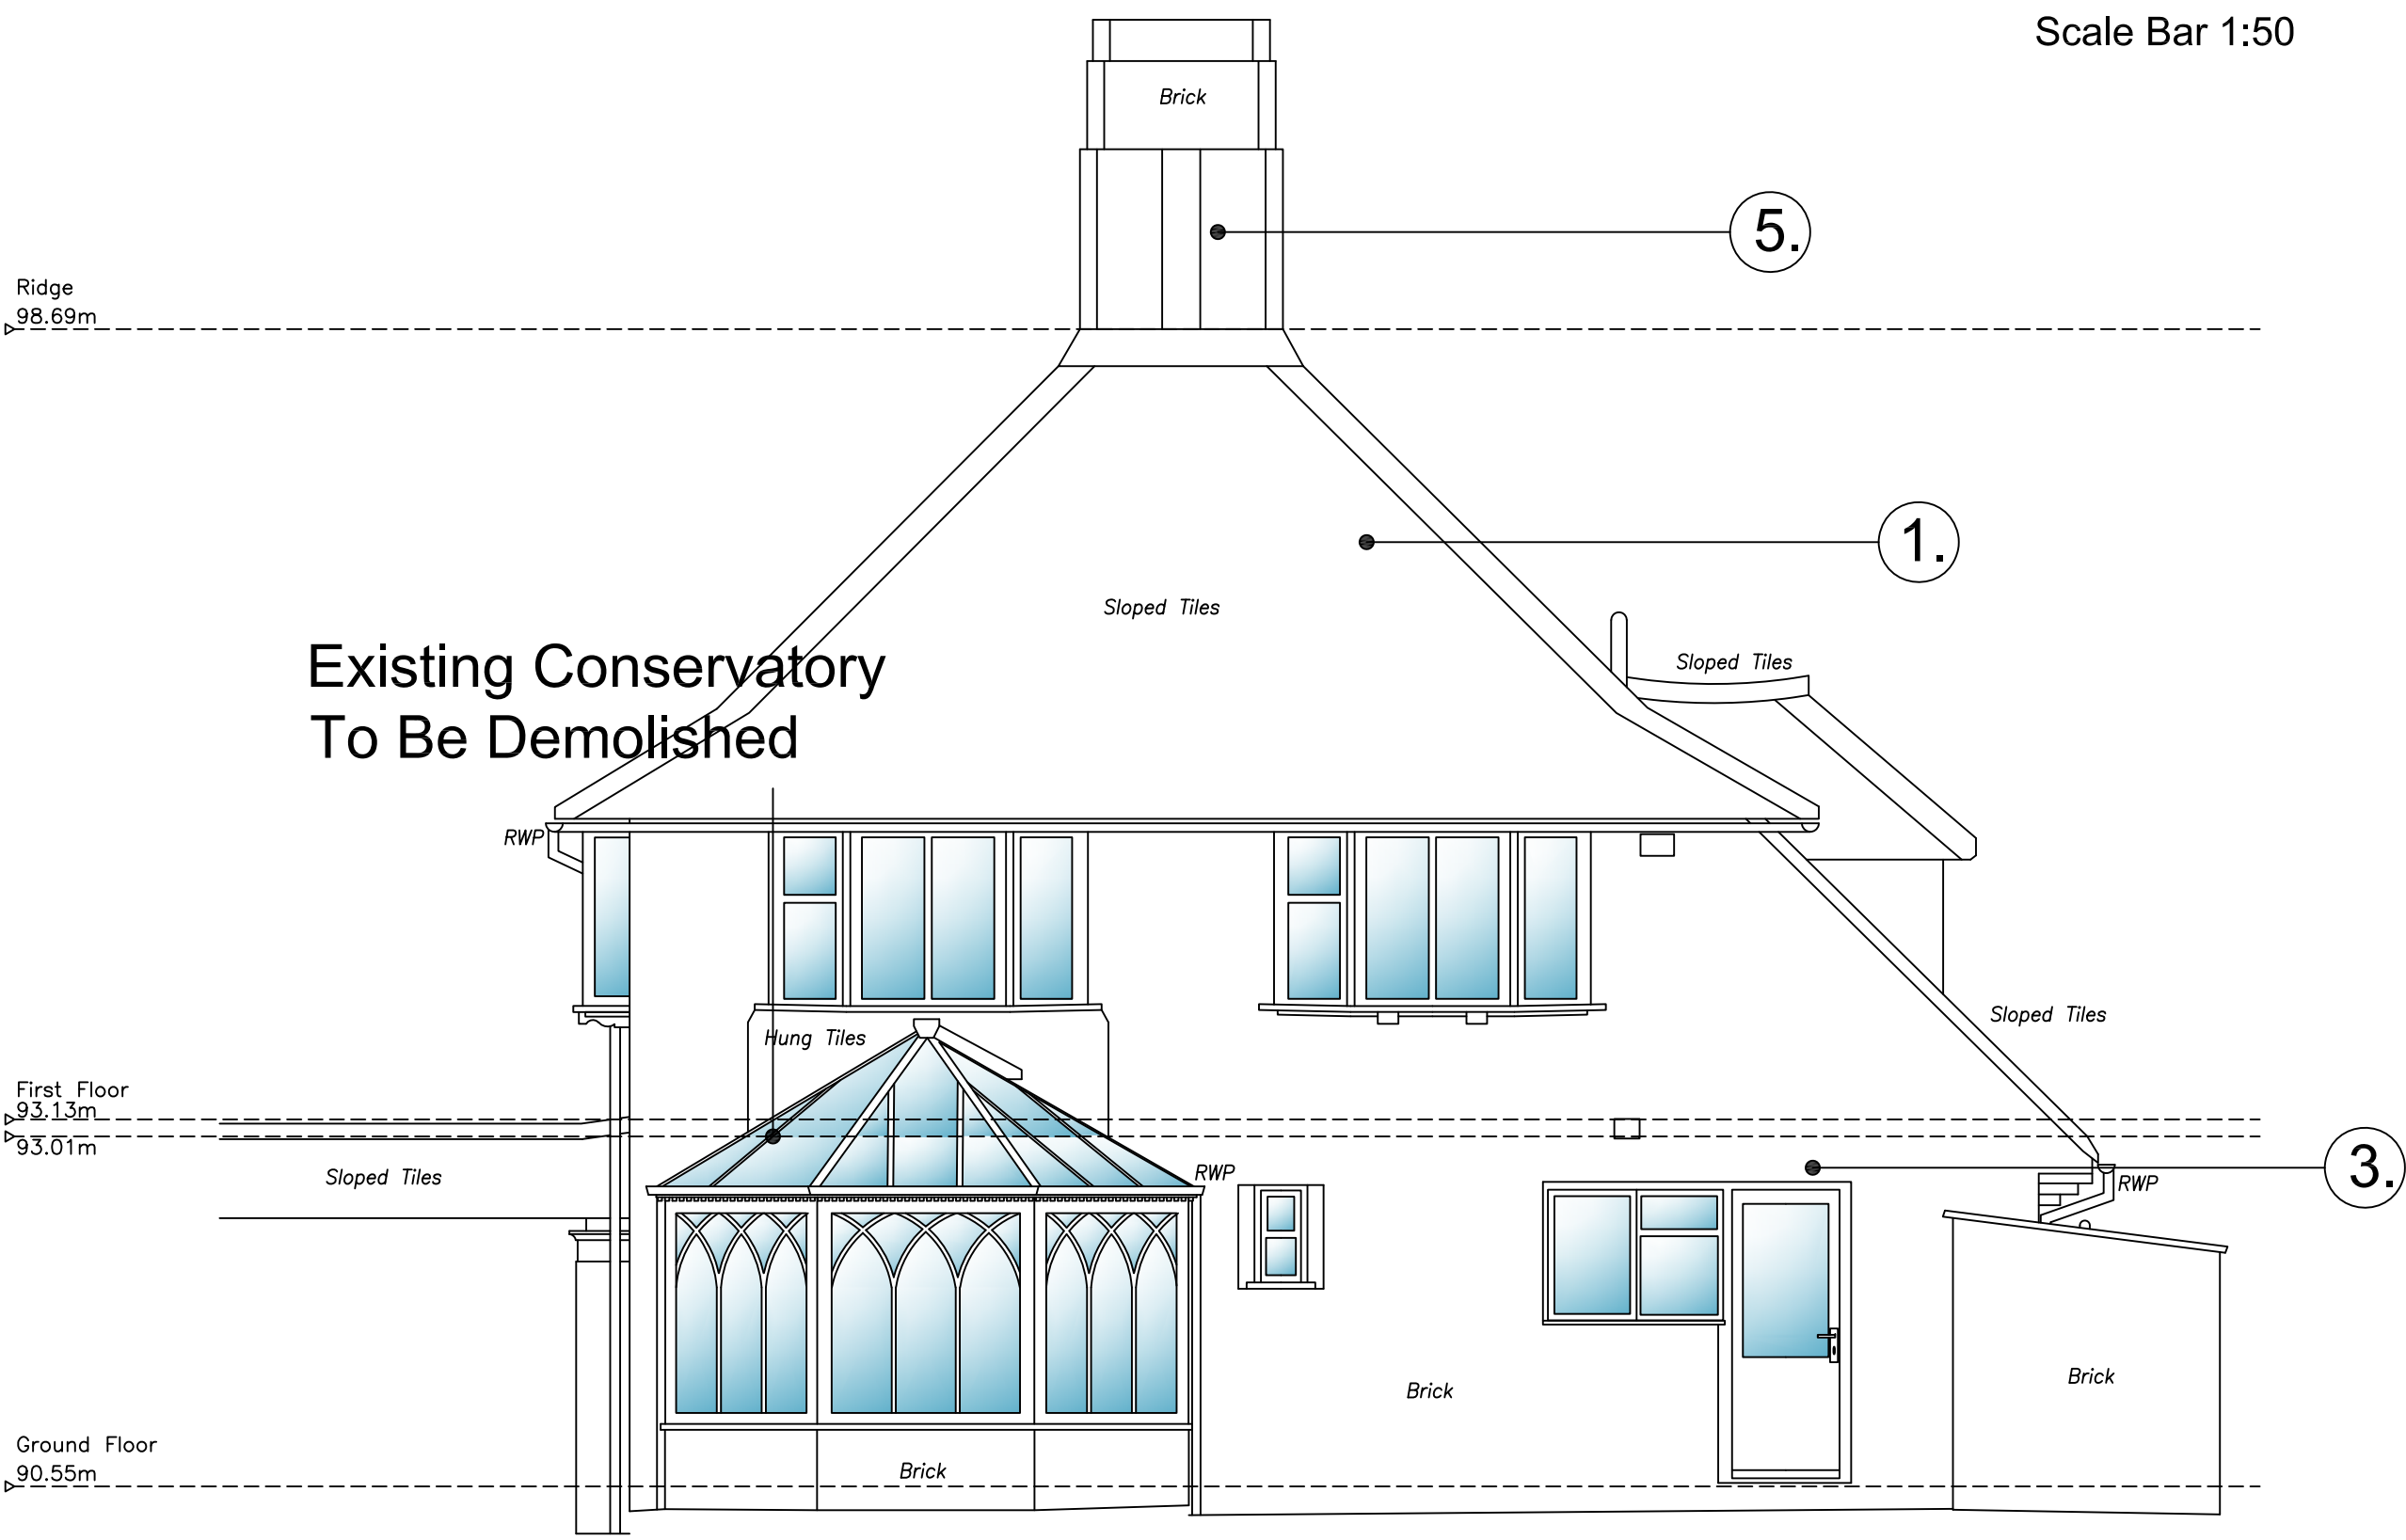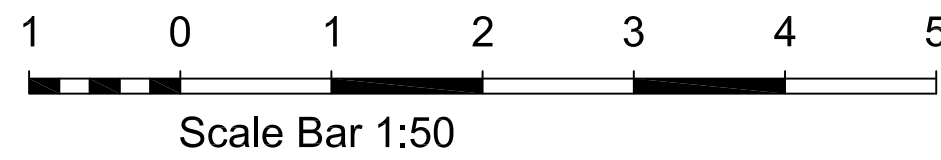

Datum 89.00m

WEST ELEVATION

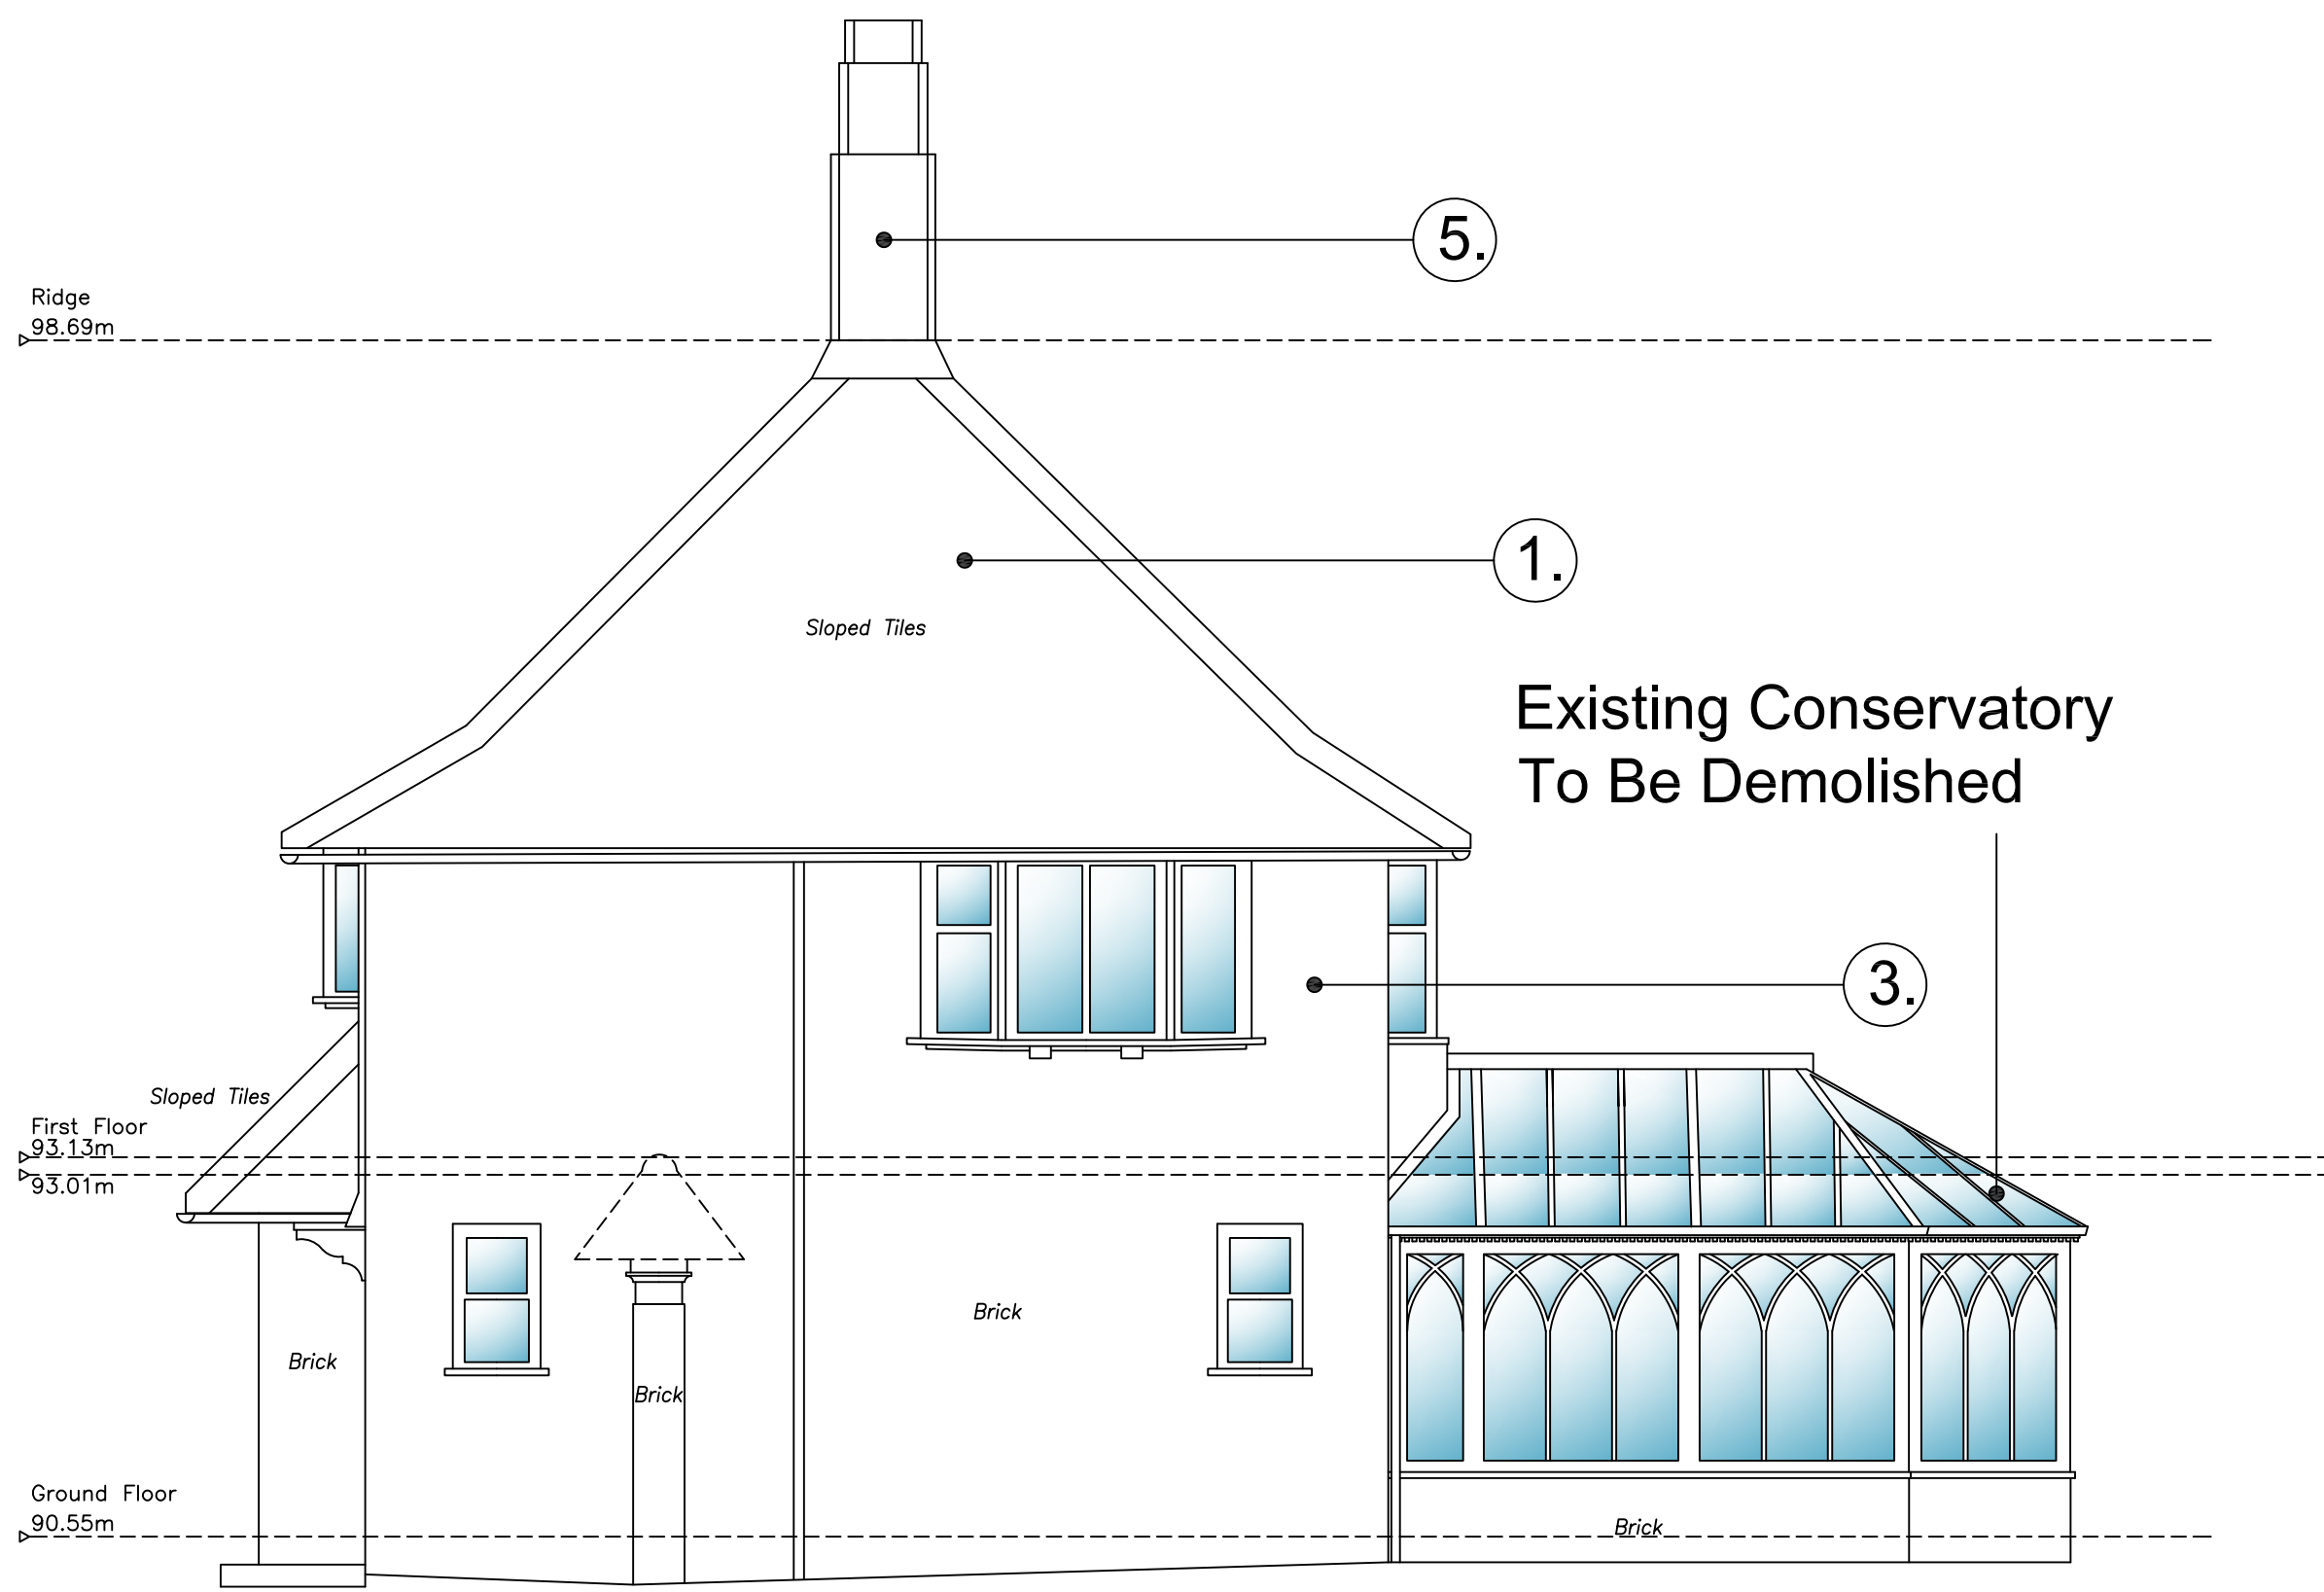

Datum 89.00m

NORTH ELEVATION

Amendment	
Status	FOR DISCUSSION
Project	MORE HOUSE, COPYHOLD LANE CUCKFIELD RH17 5EB
Drawing	EXISTING ELEVATIONS
Project No. PA044	Drawing No. P12-R1
Scale at A1 1:100	Drawn By MRA
	Checked By PA