


Note :
All drawings are based upon site information supplied by third parties and as such their accuracy cannot be guaranteed. All features are approximate and subject to clarification by a detailed topographical survey, statutory service enquiries and confirmation of the legal boundaries.
Reproduction of this drawing in whole or in part is prohibited without the prior permission of Places Architects Ltd.
Do not scale the drawing. Use figured dimensions in all cases. Check all dimensions on site.
This drawing shows design intent only. For actual construction refer to sub contractors details.
CDM Regulations 2015
In accordance with CDM Regulations 9(2), (3) & Appendix 1 Section 10, current drawings are to be read in conjunction with project information and associated design hazard information.

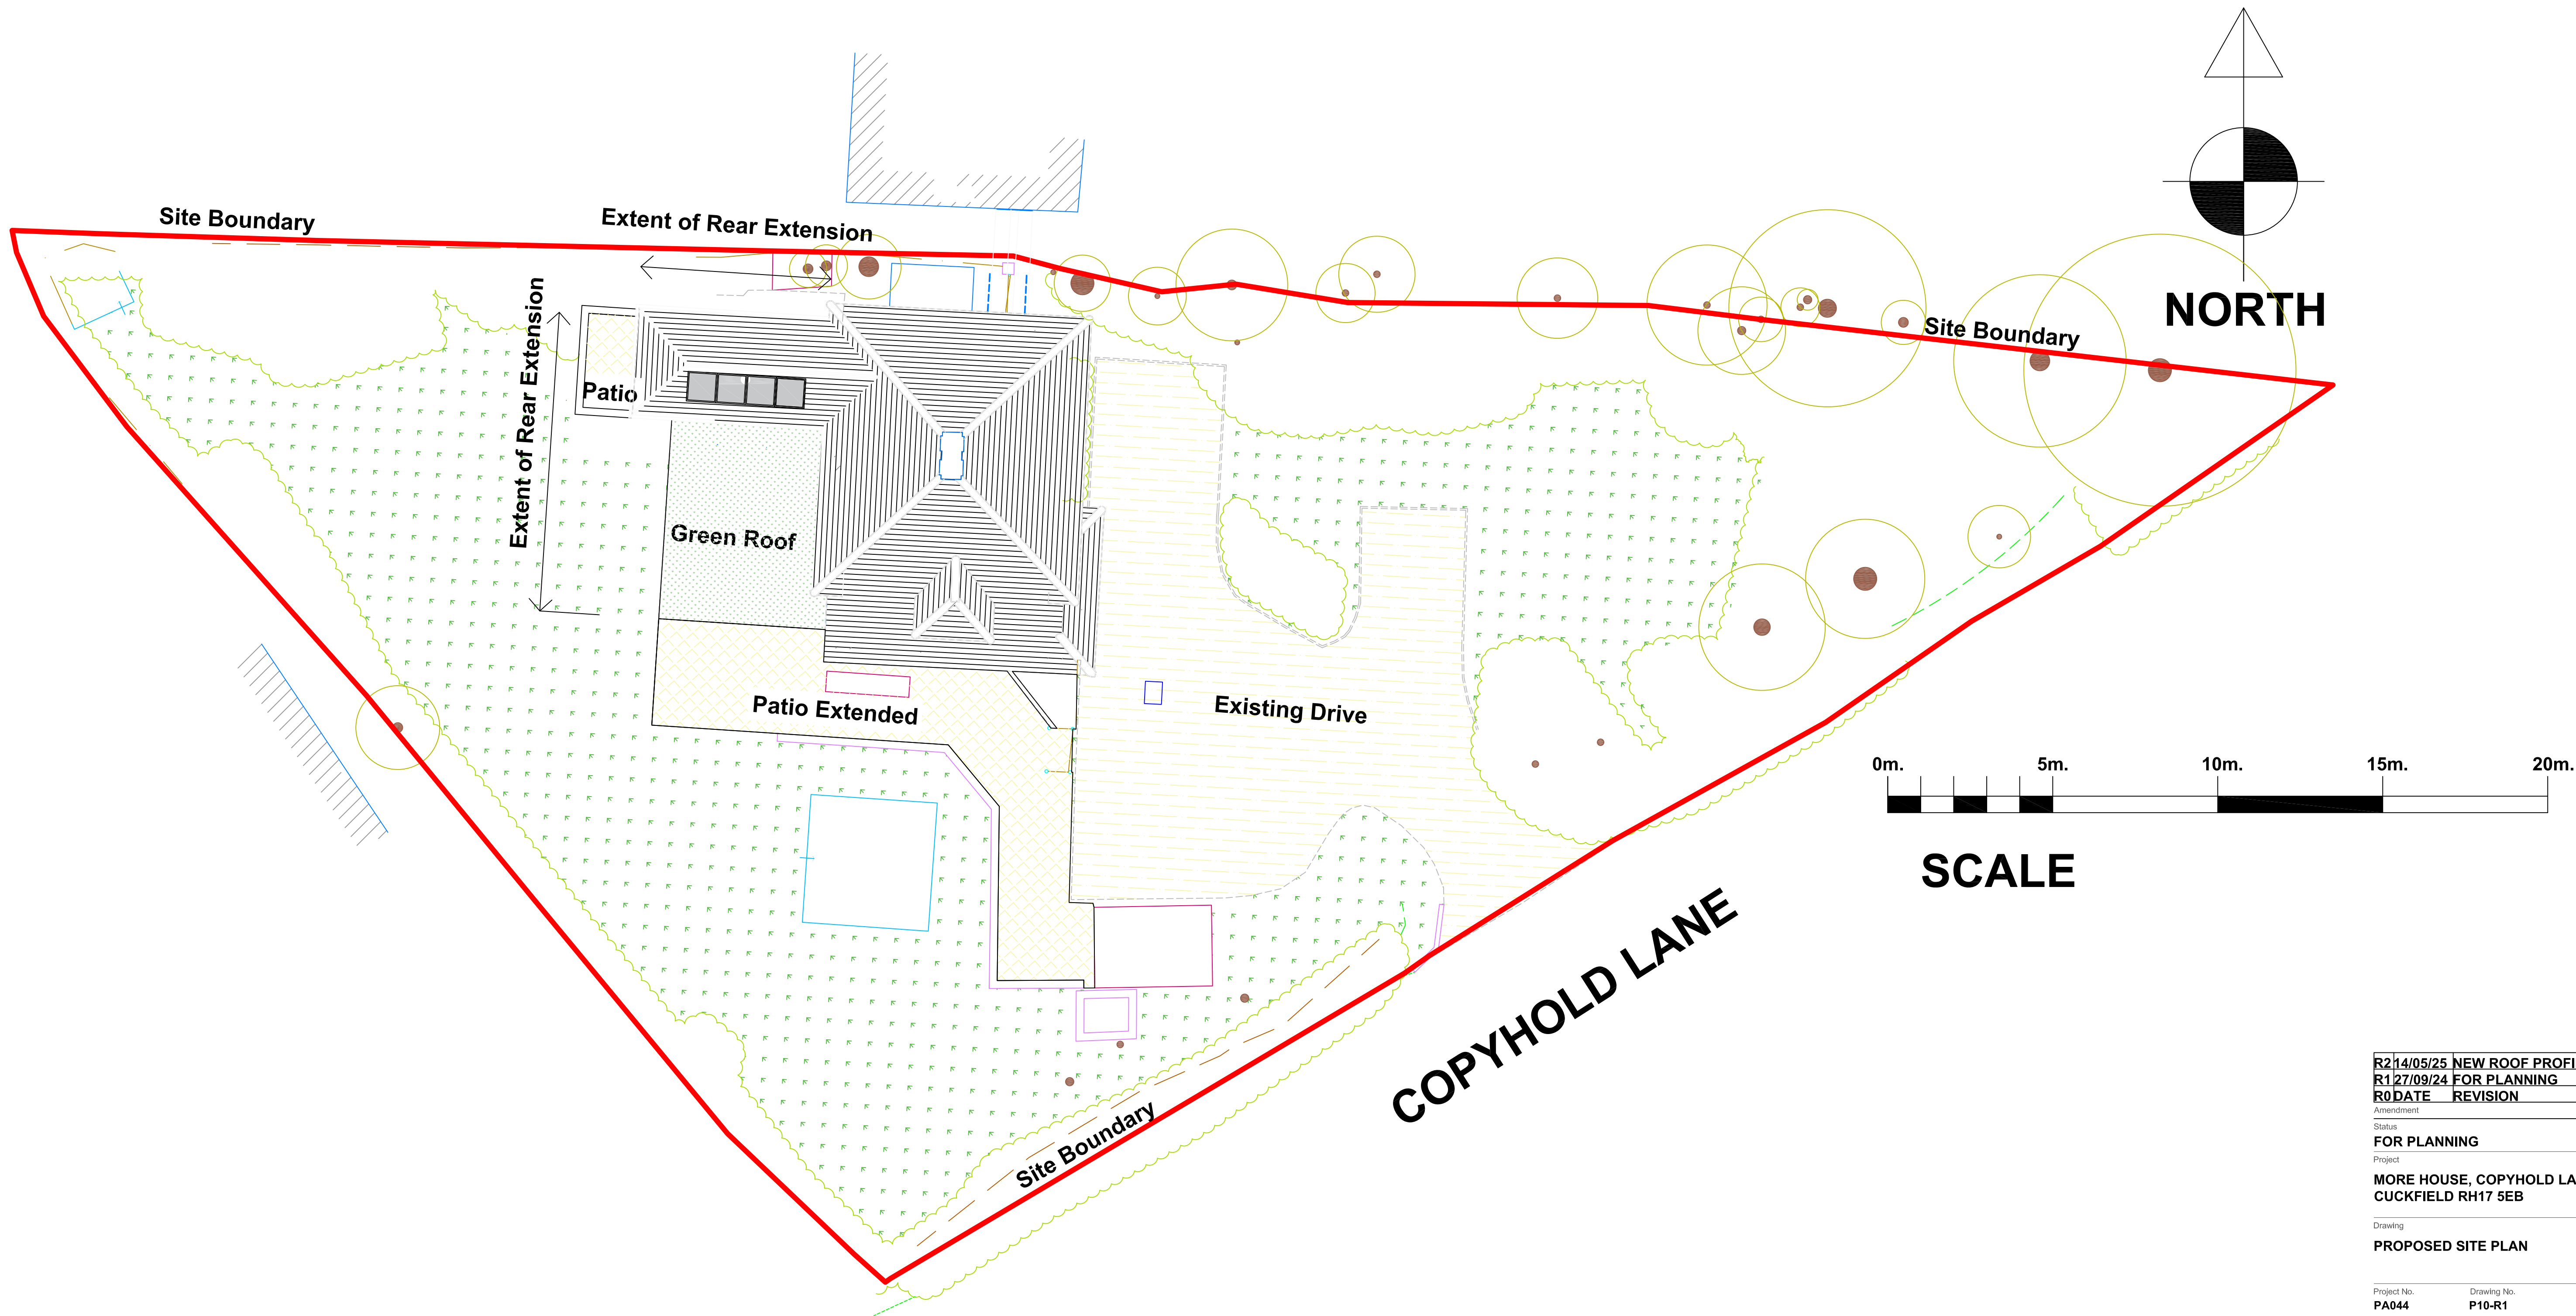

PROPOSED SITE LAYOUT

R214/05/25	NEW ROOF PROFILE	MRAPA
R127/09/24	FOR PLANNING	MRAPA
R0DATE	REVISION	BY CH.

Amendment

Status

FOR PLANNING

Project

MORE HOUSE, COPYHOLD LANE

CUCKFIELD RH17 5EB

Drawing

PROPOSED SITE PLAN

Project No.

PA044

Drawing No.

P10-R1

Scale at A1

1:100

Drawn By

MRA

Checked By

PA

PLACES
architects

Lone Oak, Broad Street, Cuckfield, West Sussex

RH17 5DX

T: 01444 682110 | M: 07793 416687

E: mavery@placesarchitects.co.uk