




Note :
All drawings are based upon site information supplied by third parties and as such their accuracy cannot be guaranteed. All features are approximate and subject to clarification by a detailed topographical survey, statutory service enquiries and confirmation of the legal boundaries.
Reproduction of this drawing in whole or in part is prohibited without the prior permission of Places Architects Ltd.
Do not scale the drawing. Use figured dimensions in all cases. Check all dimensions on site.
This drawing shows design intent only. For actual construction refer to sub contractors details.
CDM Regulations 2015
In accordance with CDM Regulations 9(2), (3) & Appendix 1 Section 10, current drawings are to be read in conjunction with project information and associated design hazard information.

GROUND FLOOR AREA
101.5m2

FIRST FLOOR AREA
68.5m2

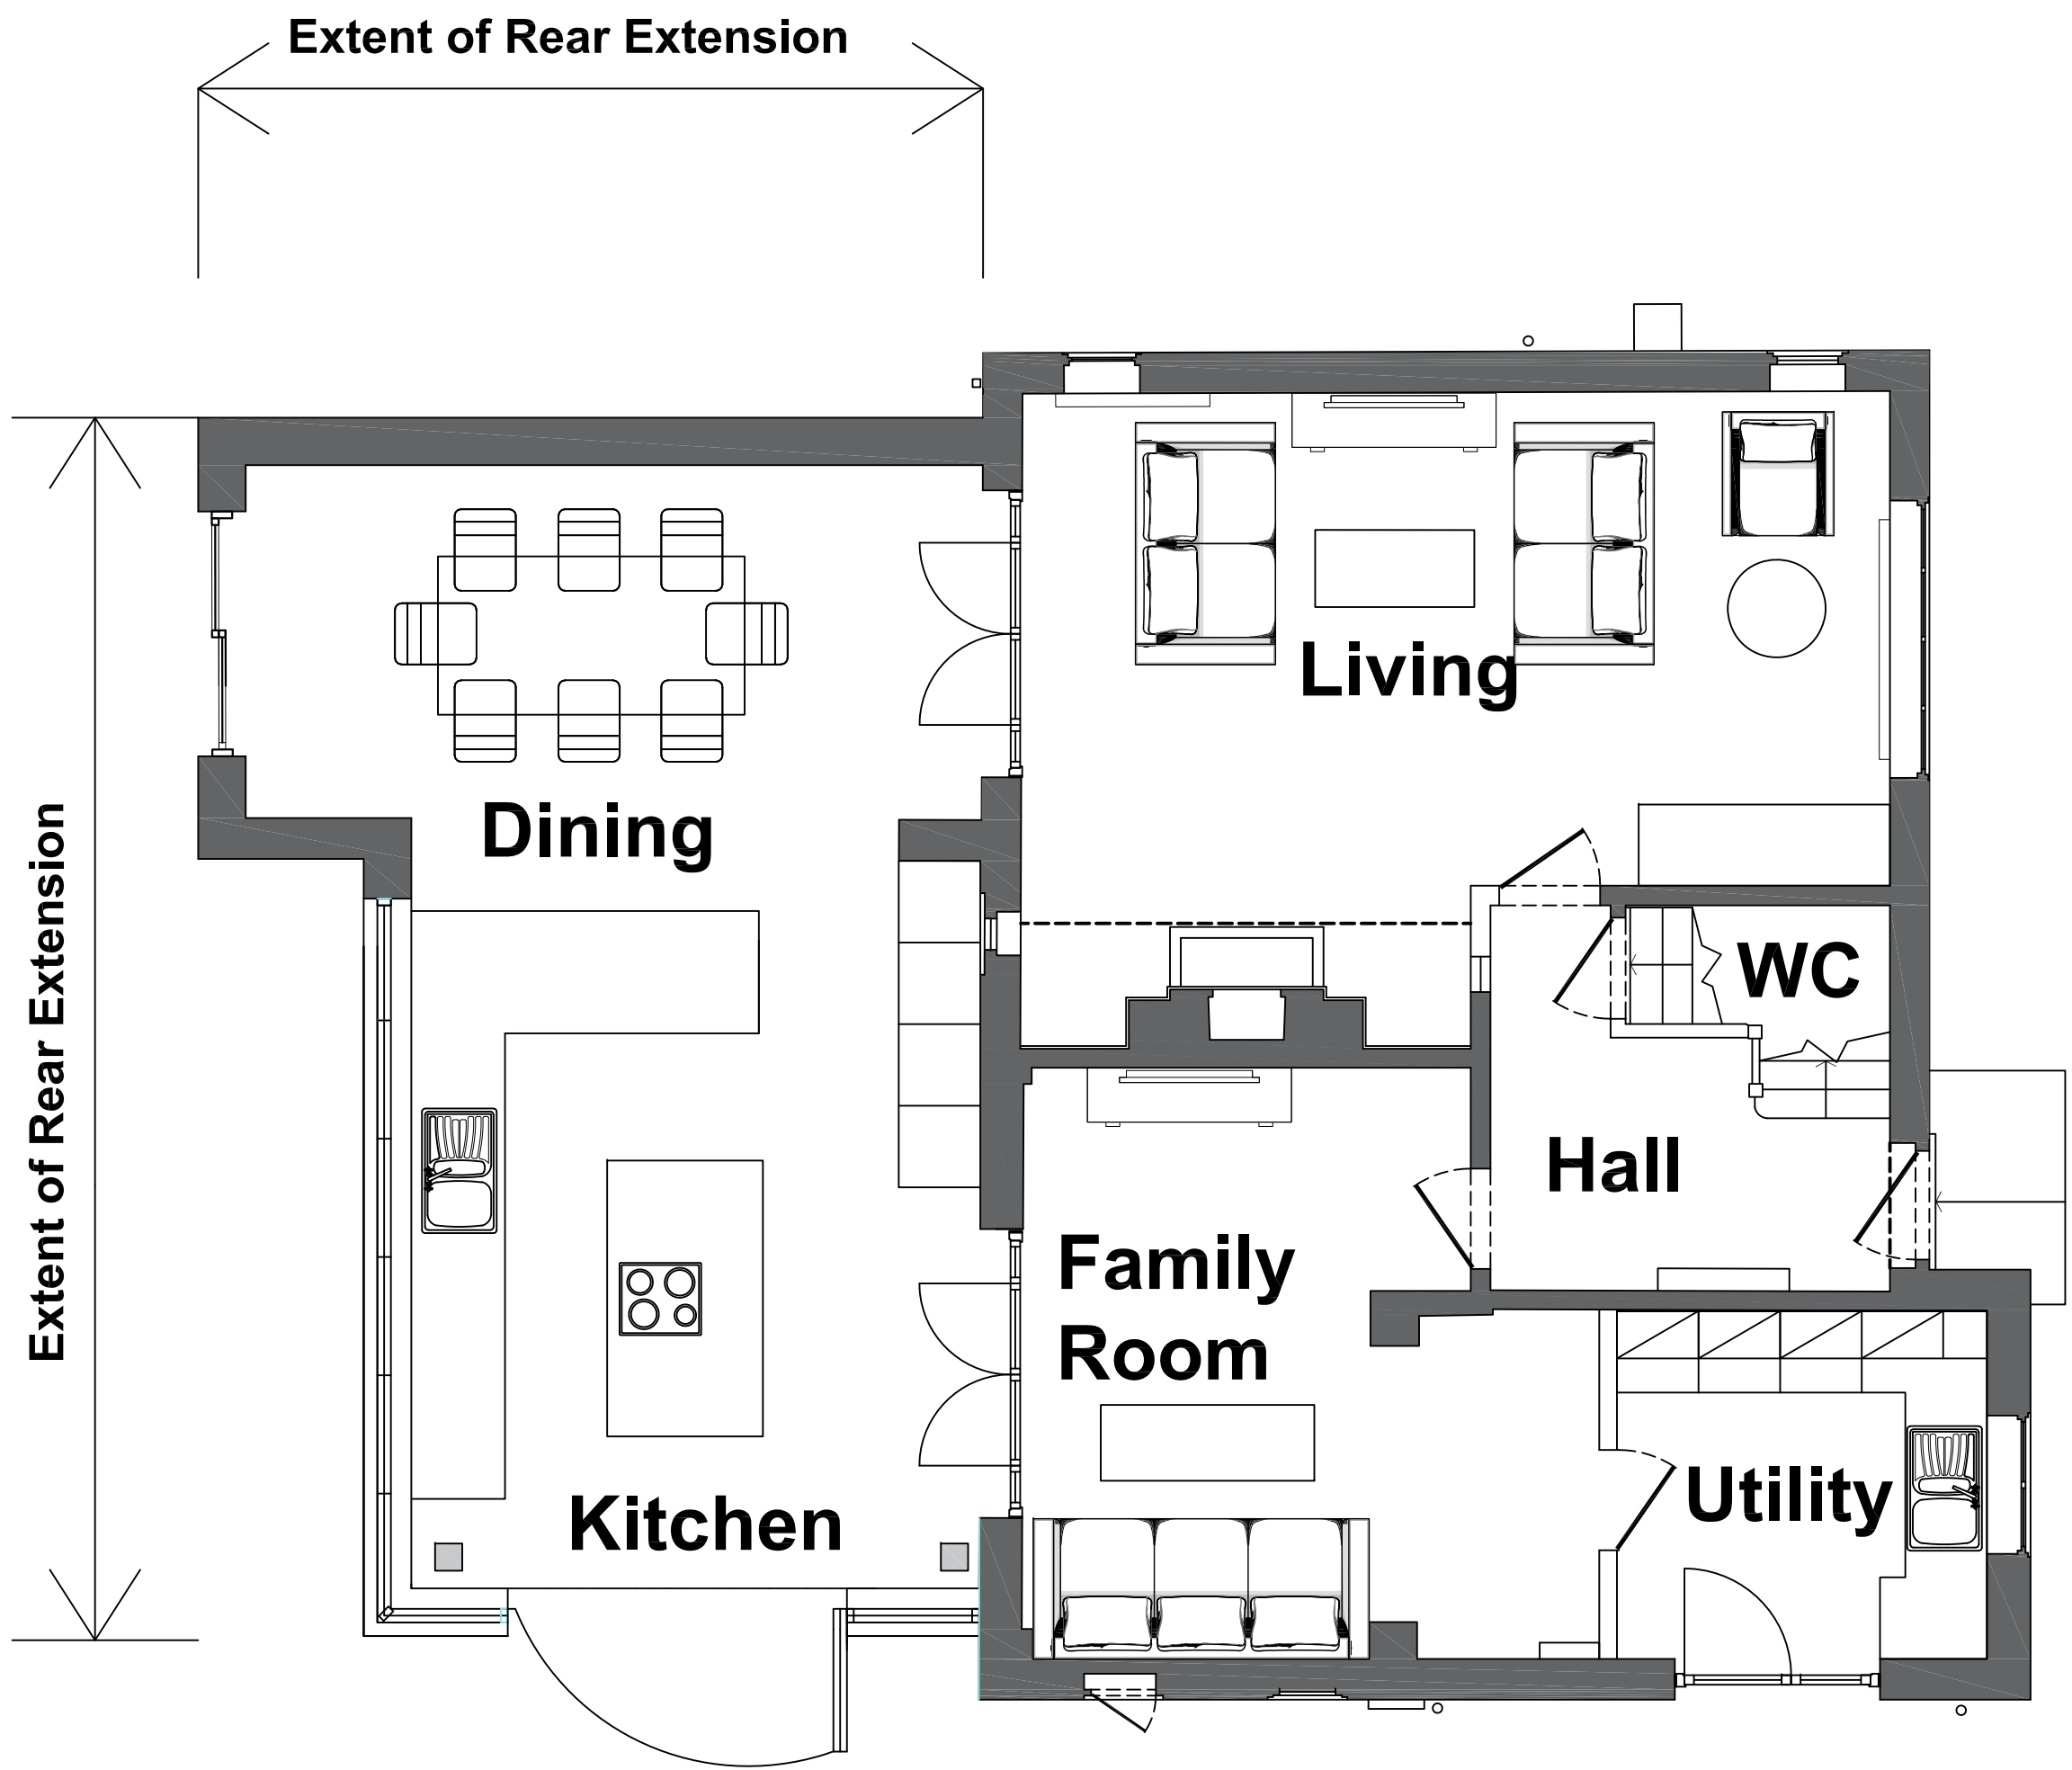

GROUND FLOOR PLAN

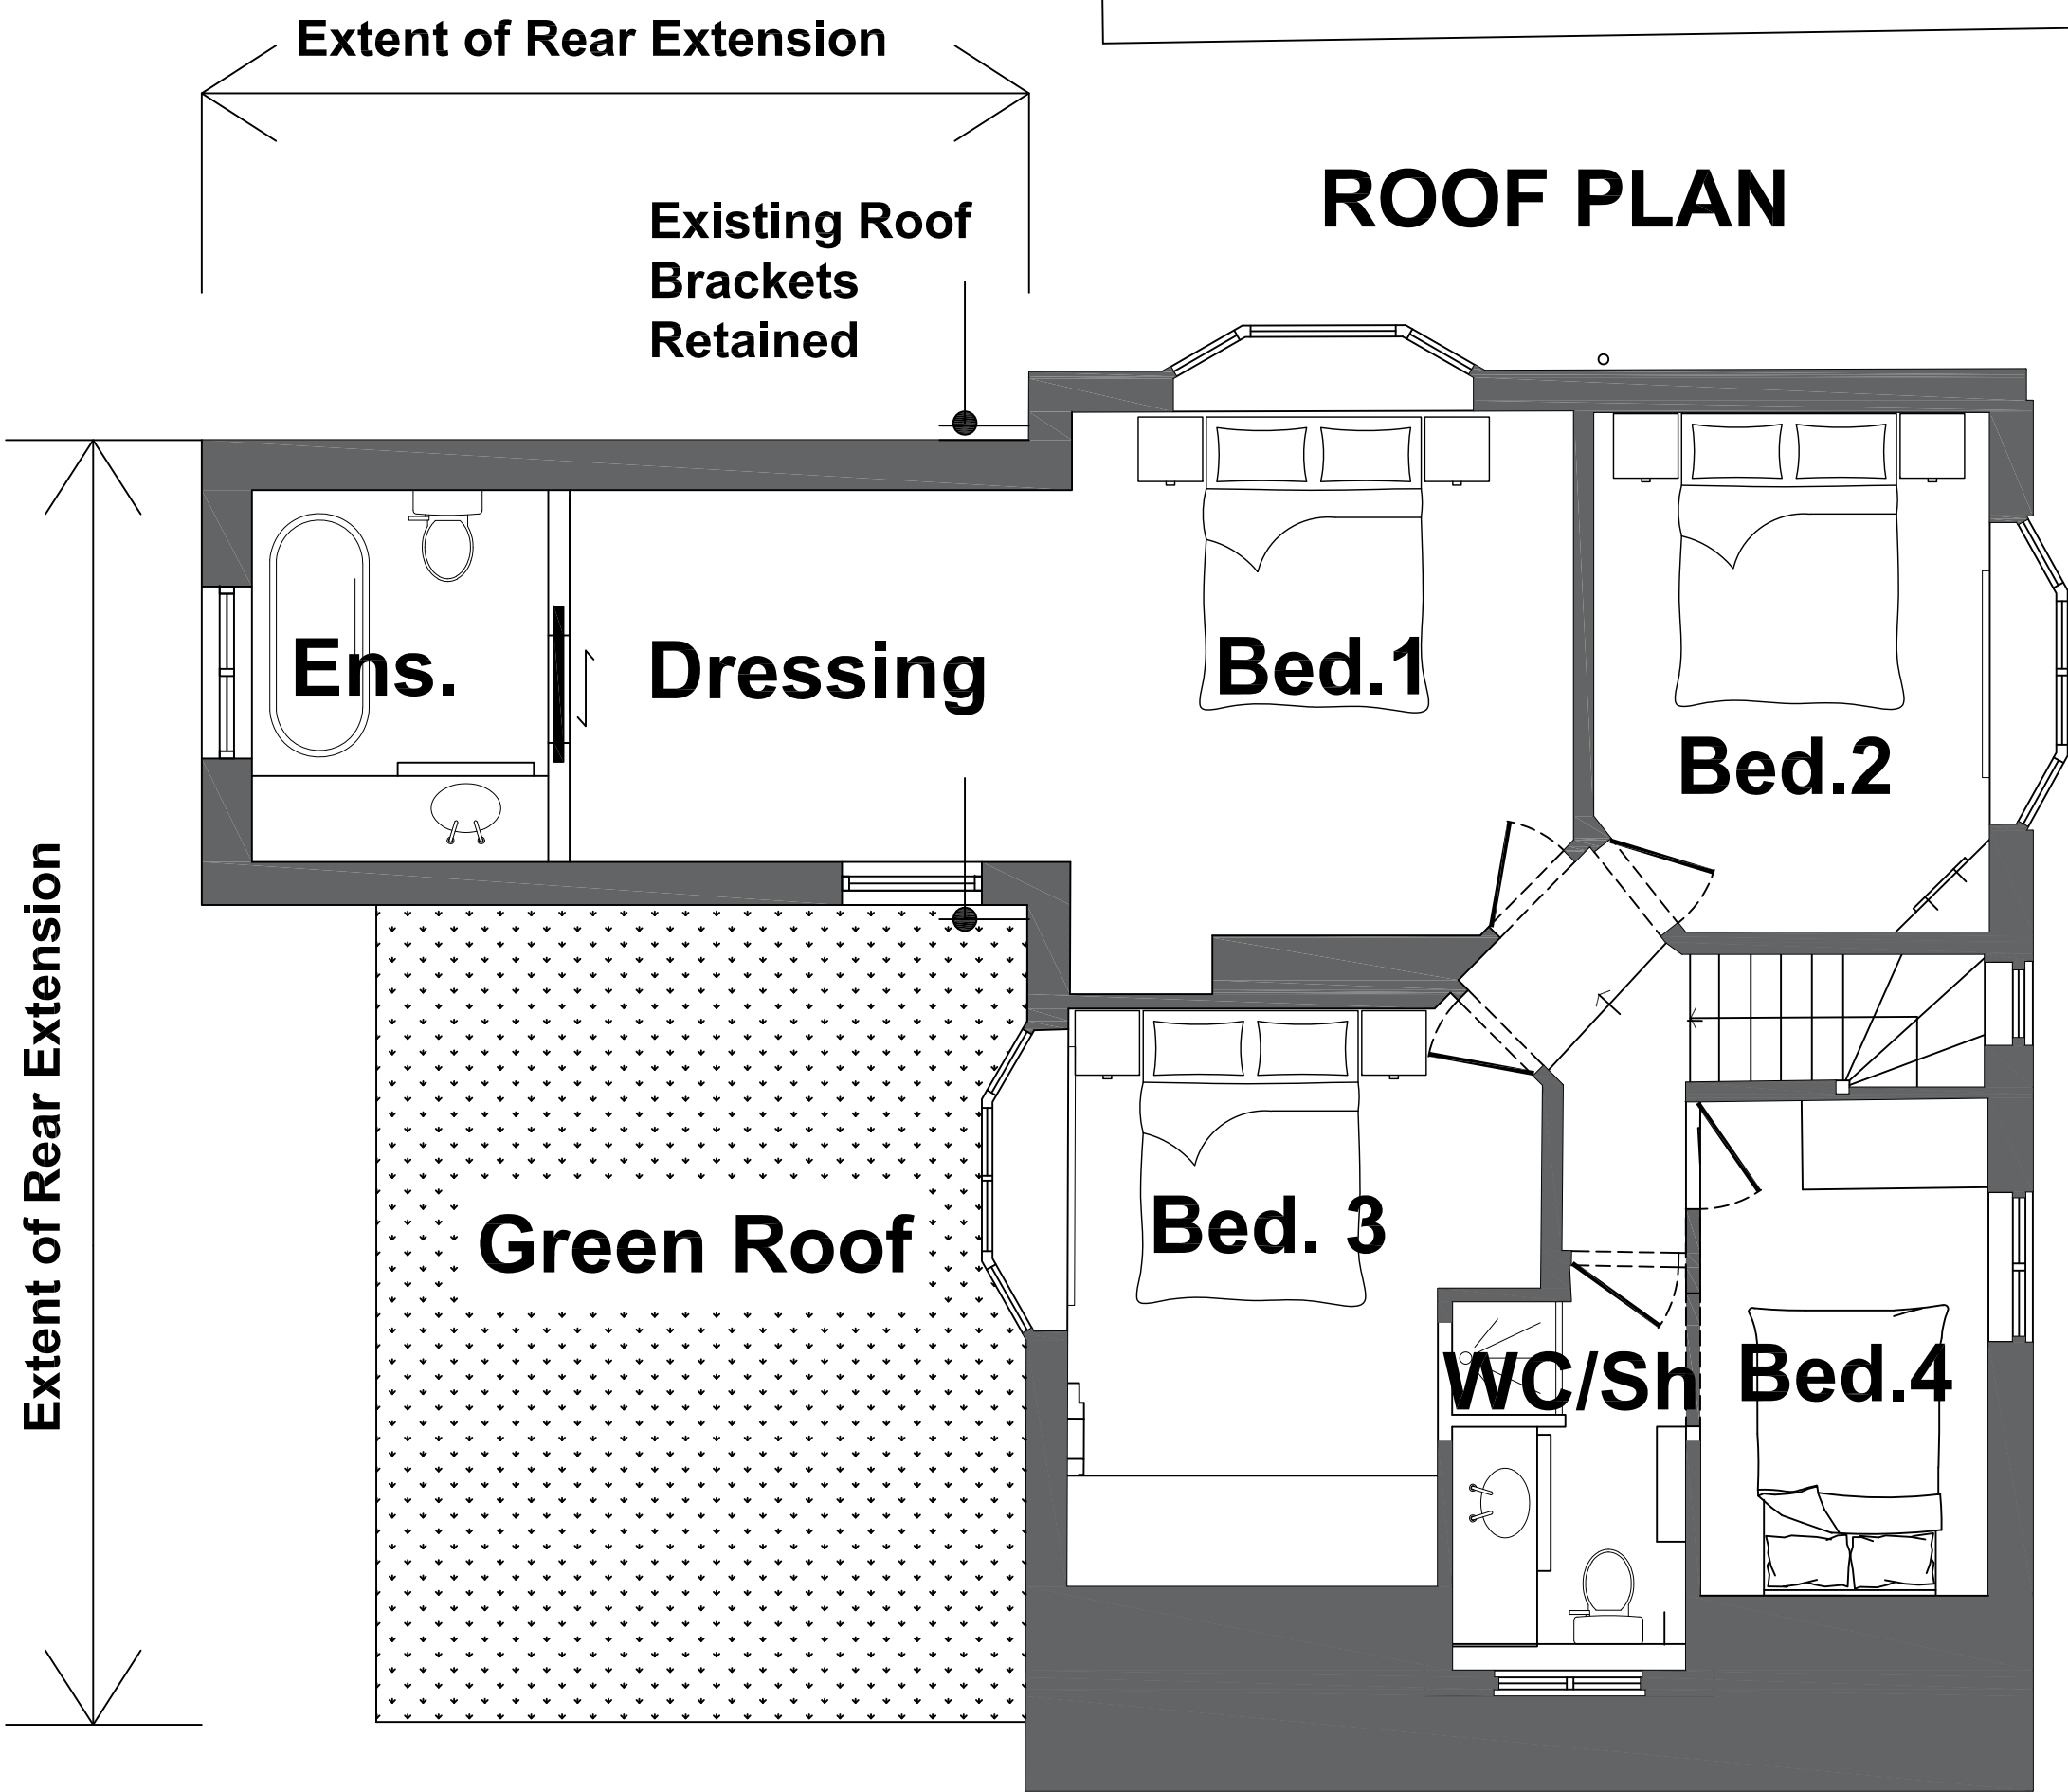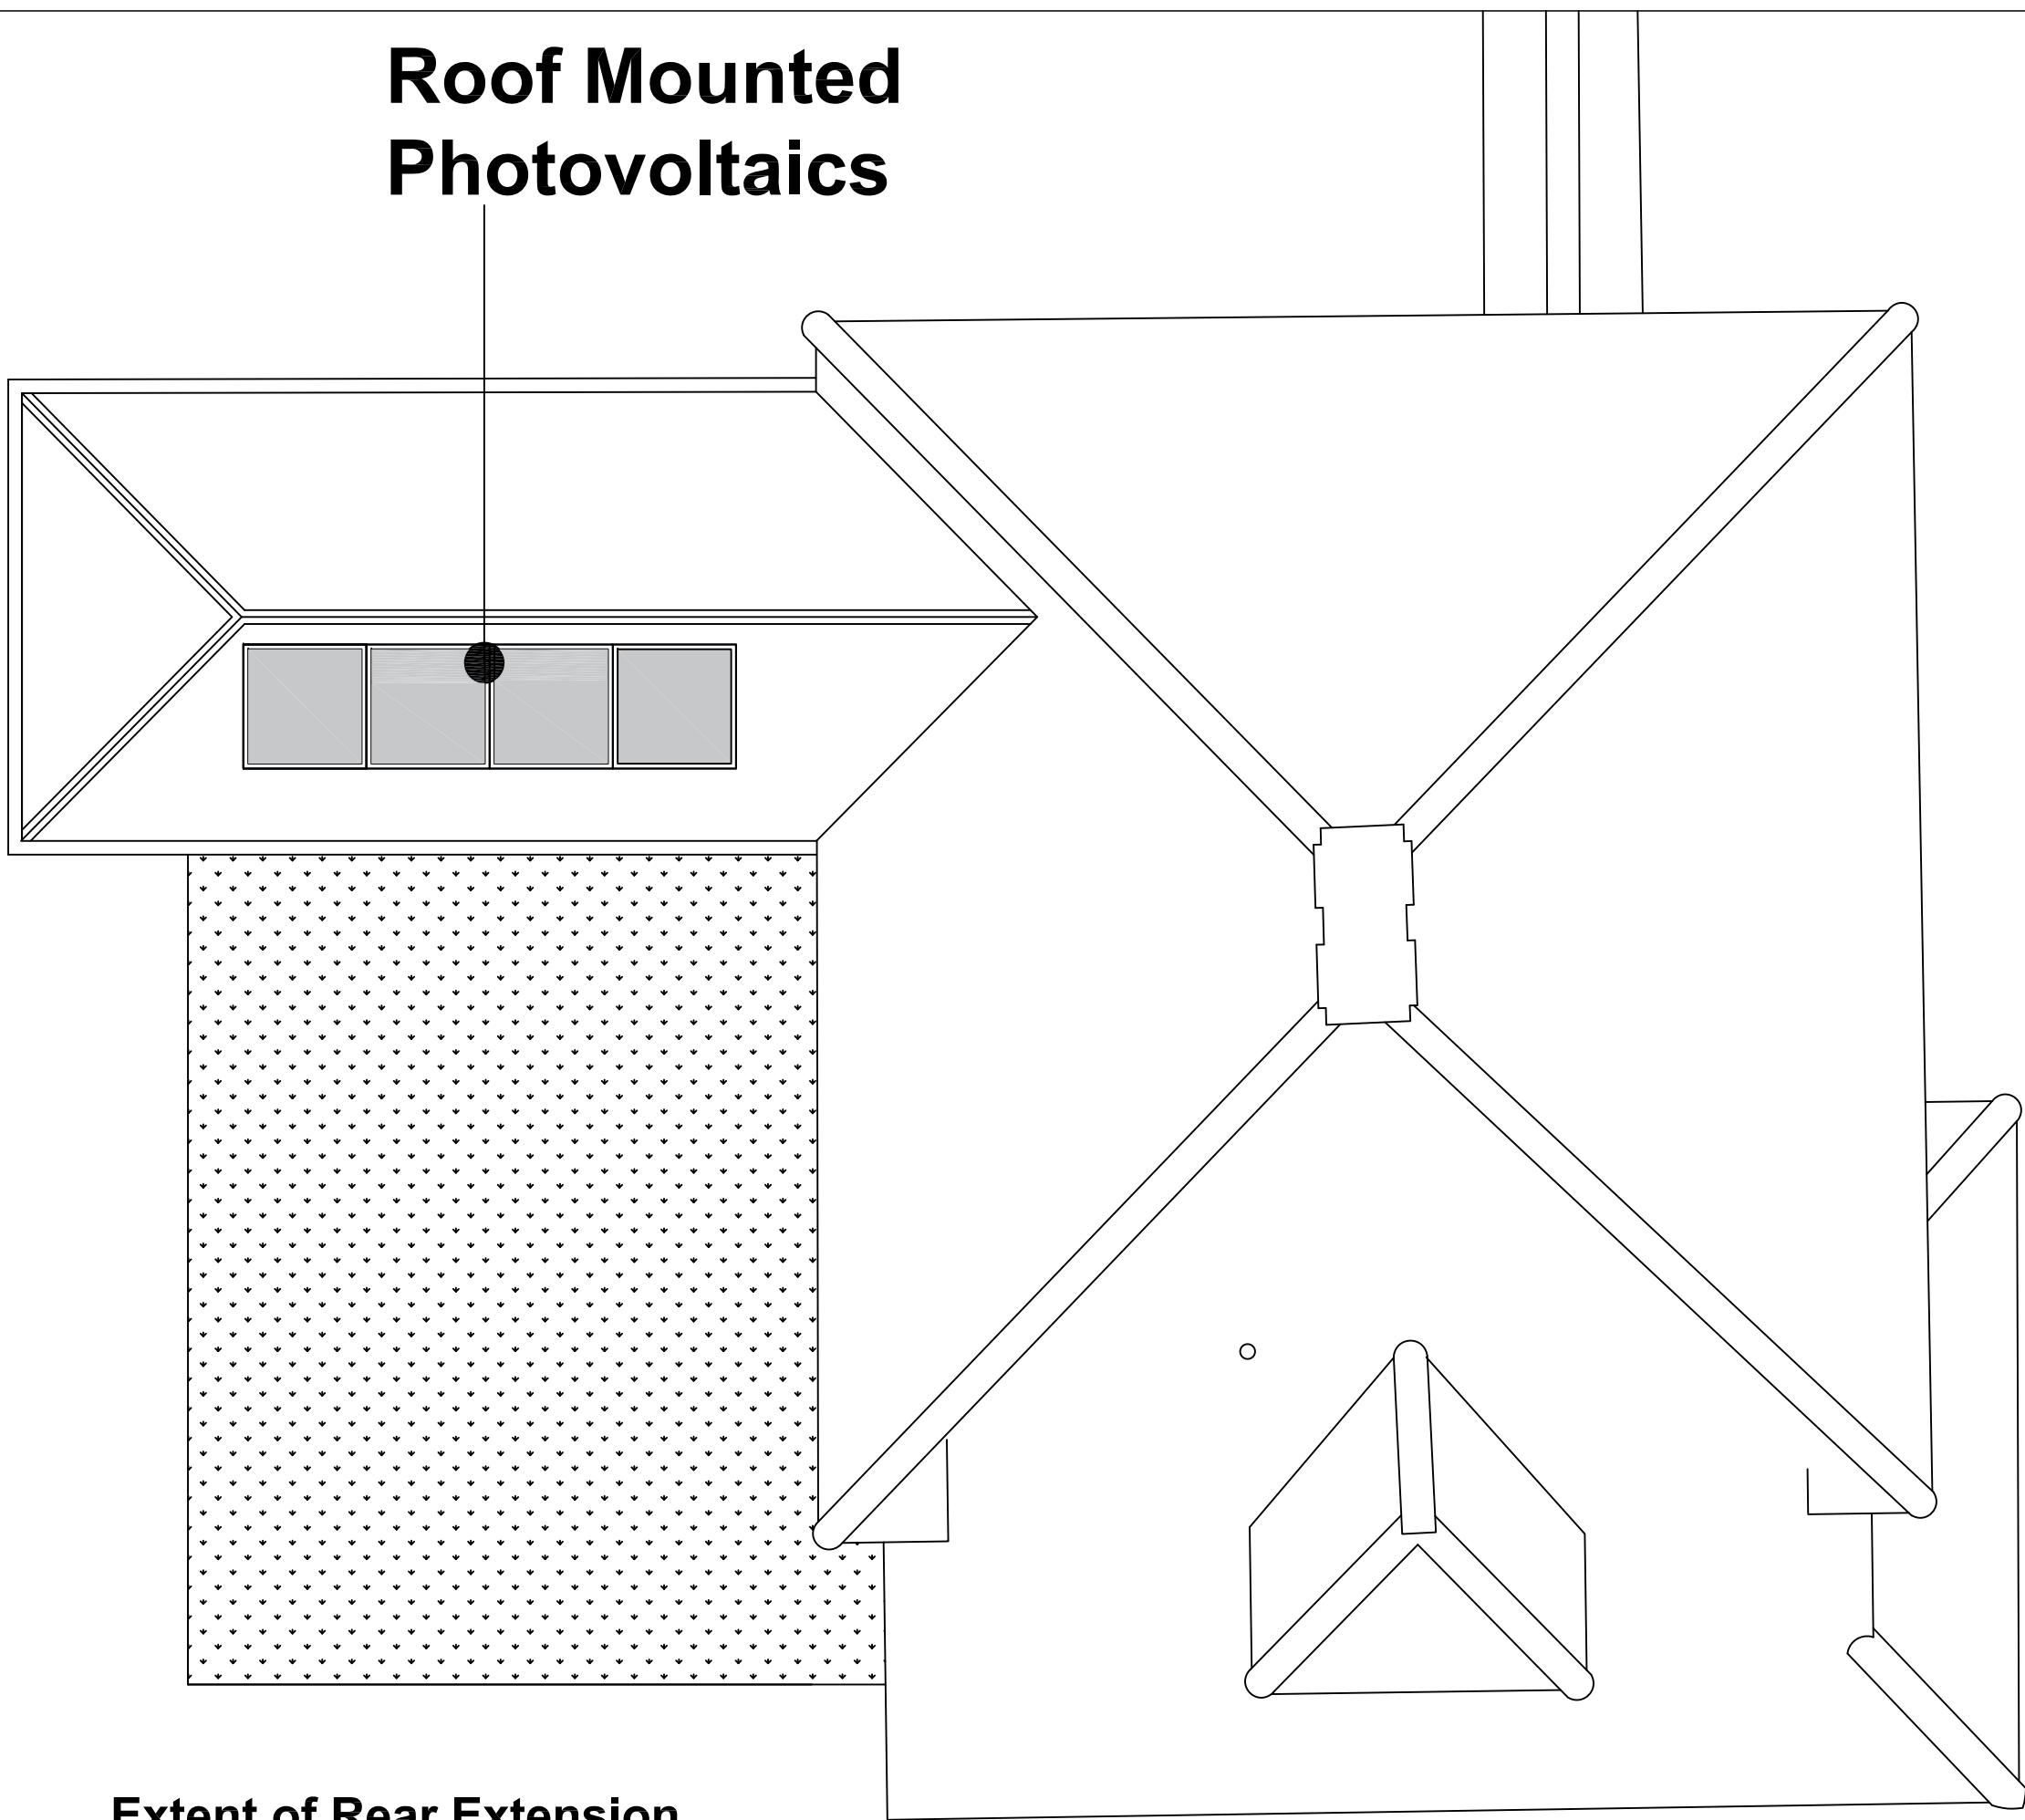

FIRST FLOOR PLAN

ROOF PLAN

R4	22/01/25	CLIENT AMENDMENTS	MRA
R3	07/01/25	PLANNING AMENDMENTS	MRA
R2	08/08/24	CLIENT AMENDMENTS	MRA
R1	24/04/24	FOR DISCUSSION	MRA
REV	DATE	REVISION	BY

Amendment

Status

FOR DISCUSSION

Project

MORE HOUSE, COPYHOLD LANE
CUCKFIELD RH17 5EB

Drawing

PROPOSED PLANS

Project No.

PA044

Drawing No.

P21-R4

Scale at A1

1:50

Drawn By

MRA

Checked By

PA

PLACES
architects

Lone Oak, Broad Street, Cuckfield, West Sussex

RH17 5DX

T: 01444 682110 | M: 07793 416687

E: mavery@placesarchitects.co.uk