

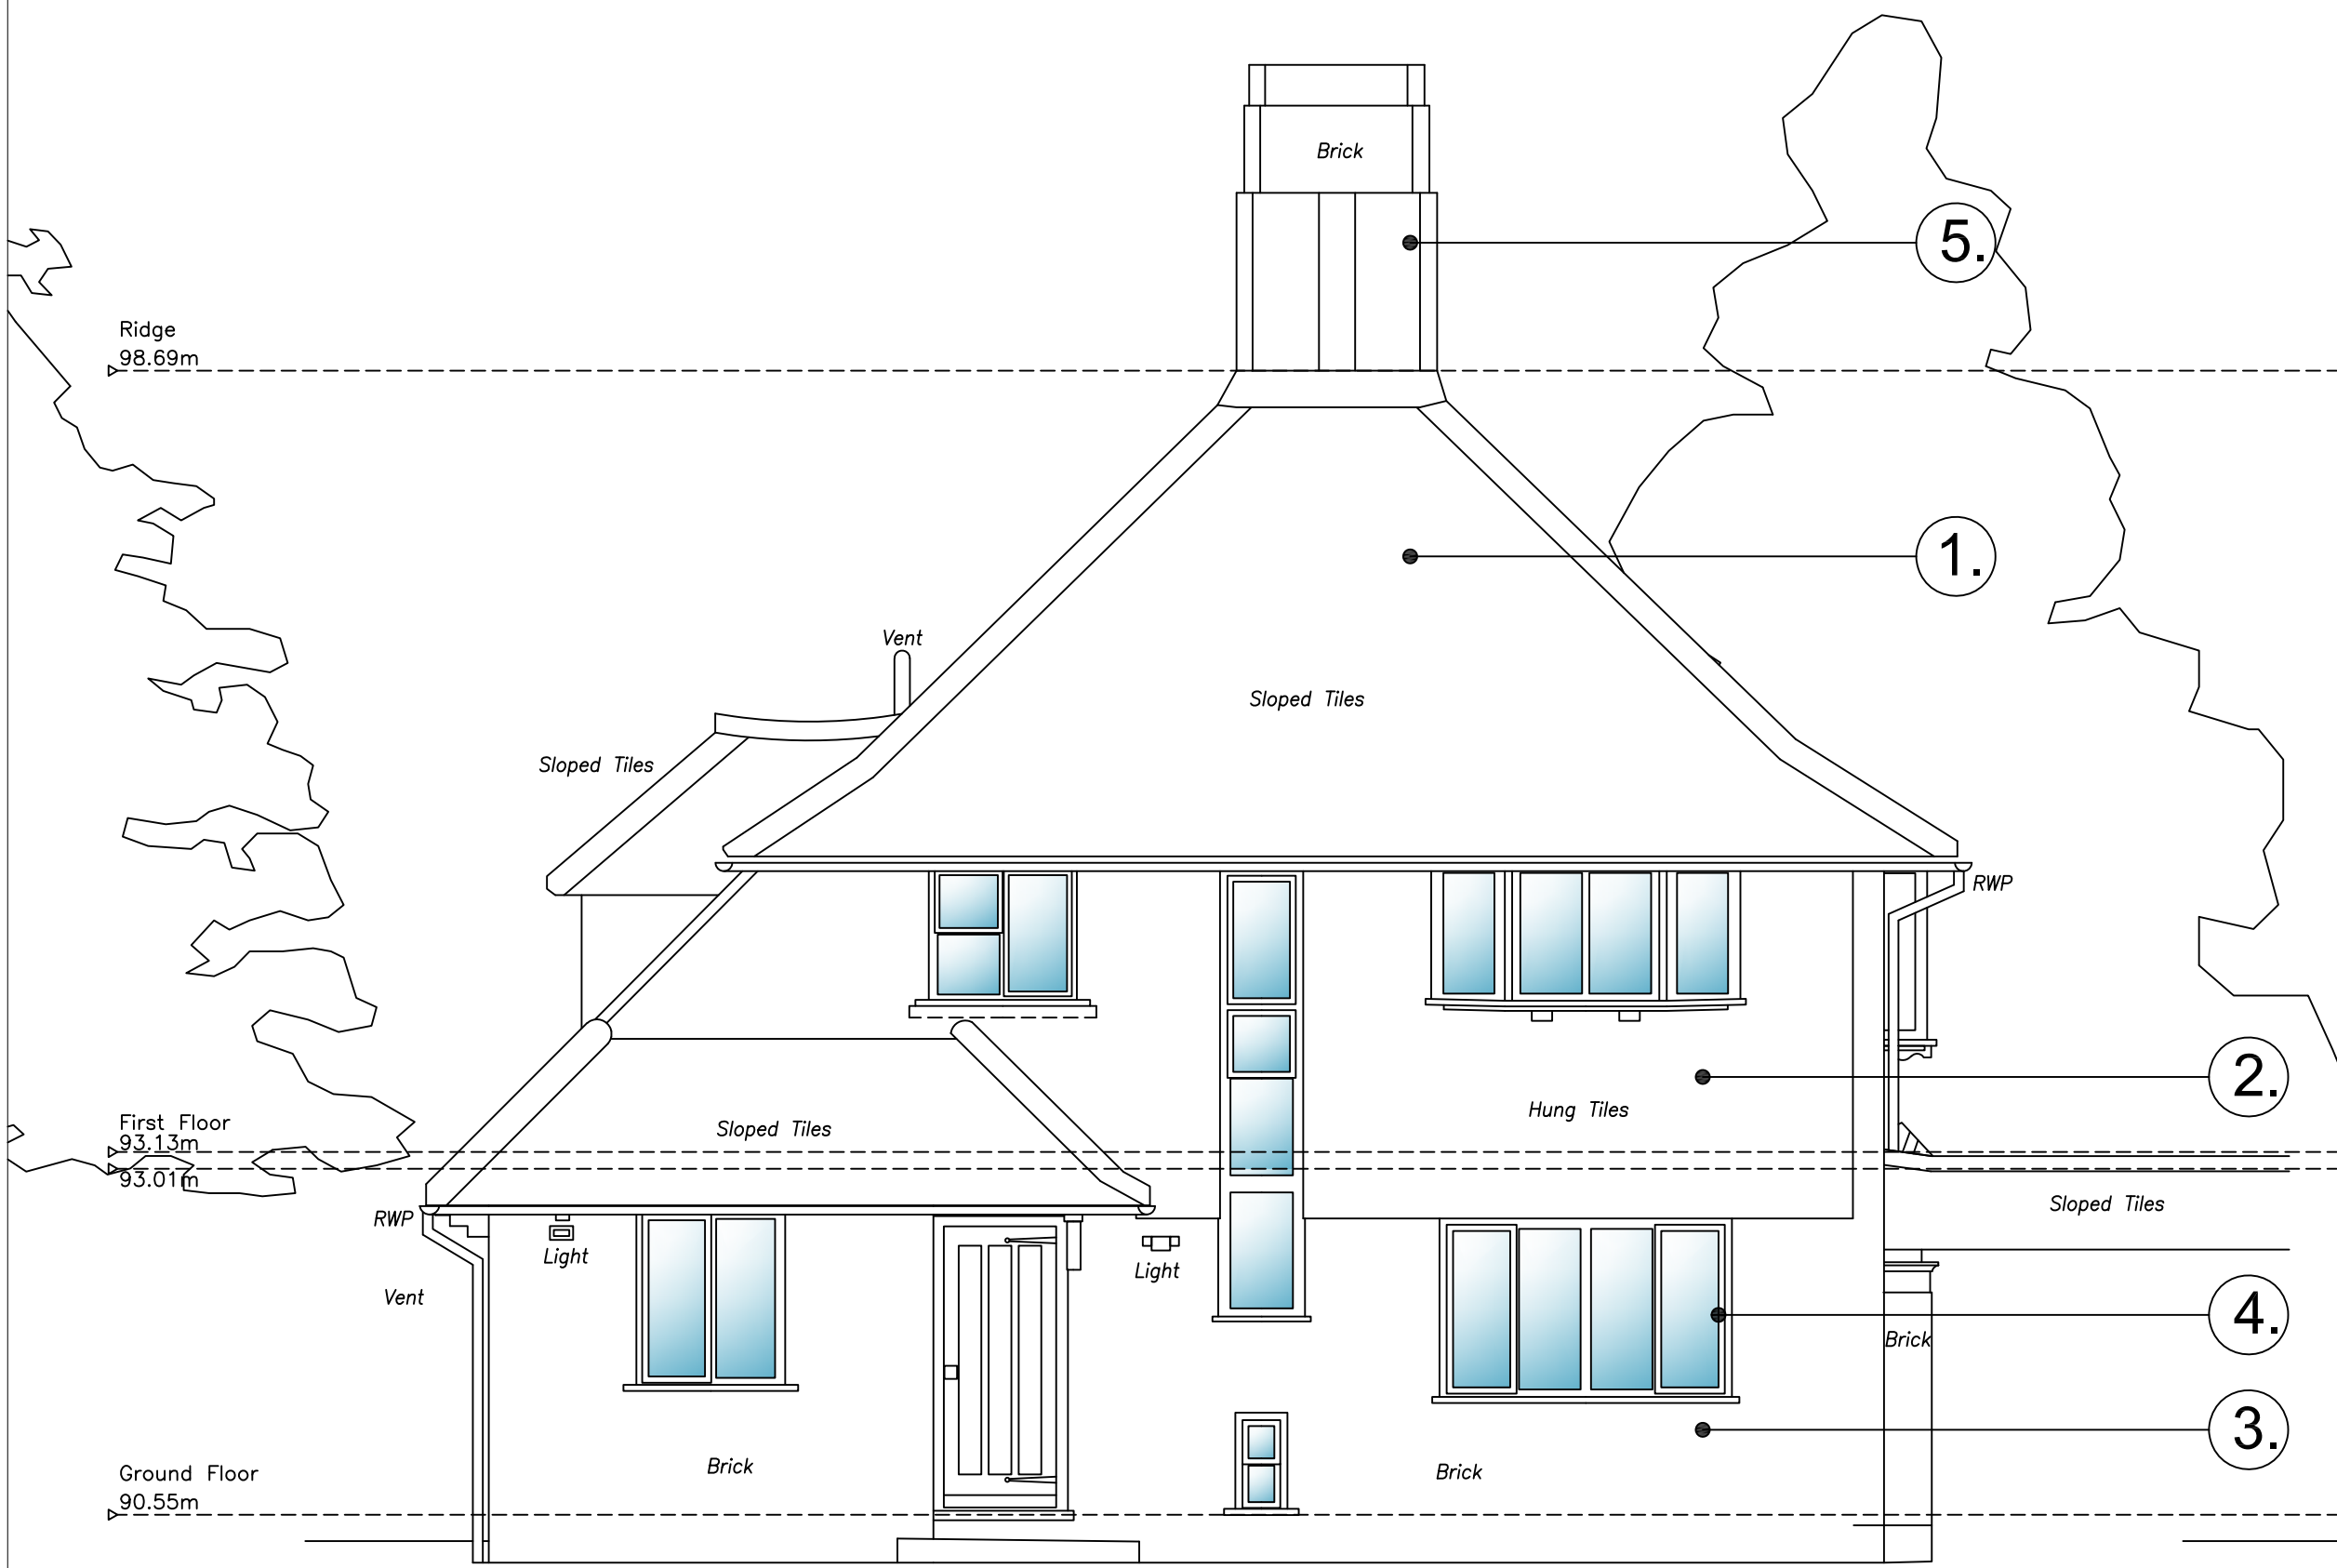



Note :
All drawings are based upon site information supplied by third parties and as such their accuracy cannot be guaranteed. All features are approximate and subject to clarification by a detailed topographical survey, statutory service enquiries and confirmation of the legal boundaries.
Reproduction of this drawing in whole or in part is prohibited without the prior permission of Places Architects Ltd.
Do not scale the drawing. Use figured dimensions in all cases. Check all dimensions on site.
This drawing shows design intent only. For actual construction refer to sub contractors details.
CDM Regulations 2015
In accordance with CDM Regulations 9(2), (3) & Appendix 1 Section 10, current drawings are to be read in conjunction with project information and associated design hazard information.

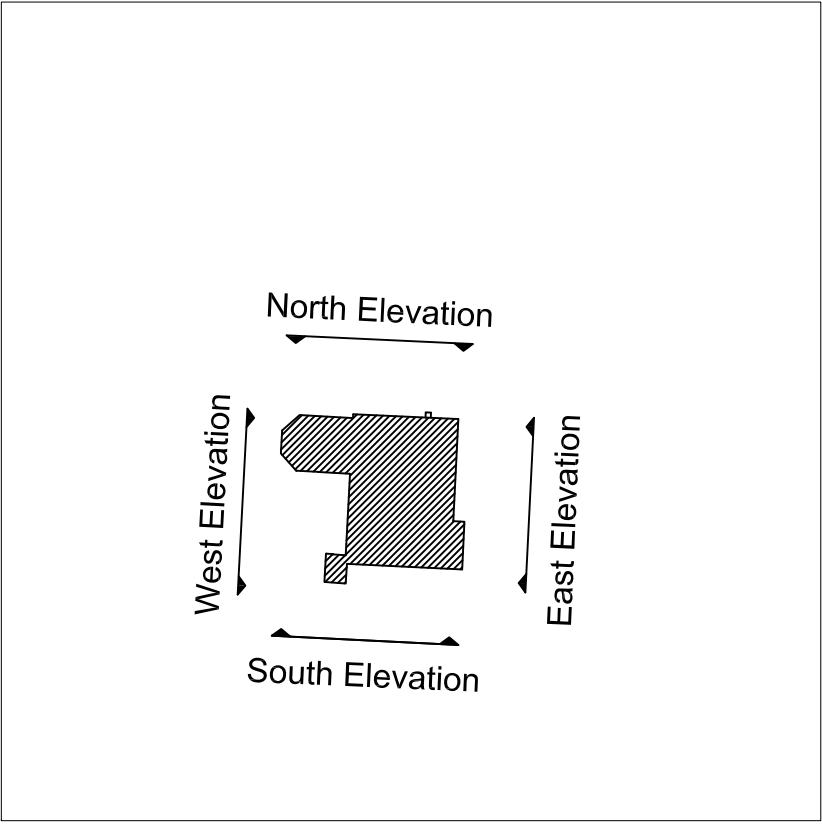


EAST (FRONT) ELEVATION

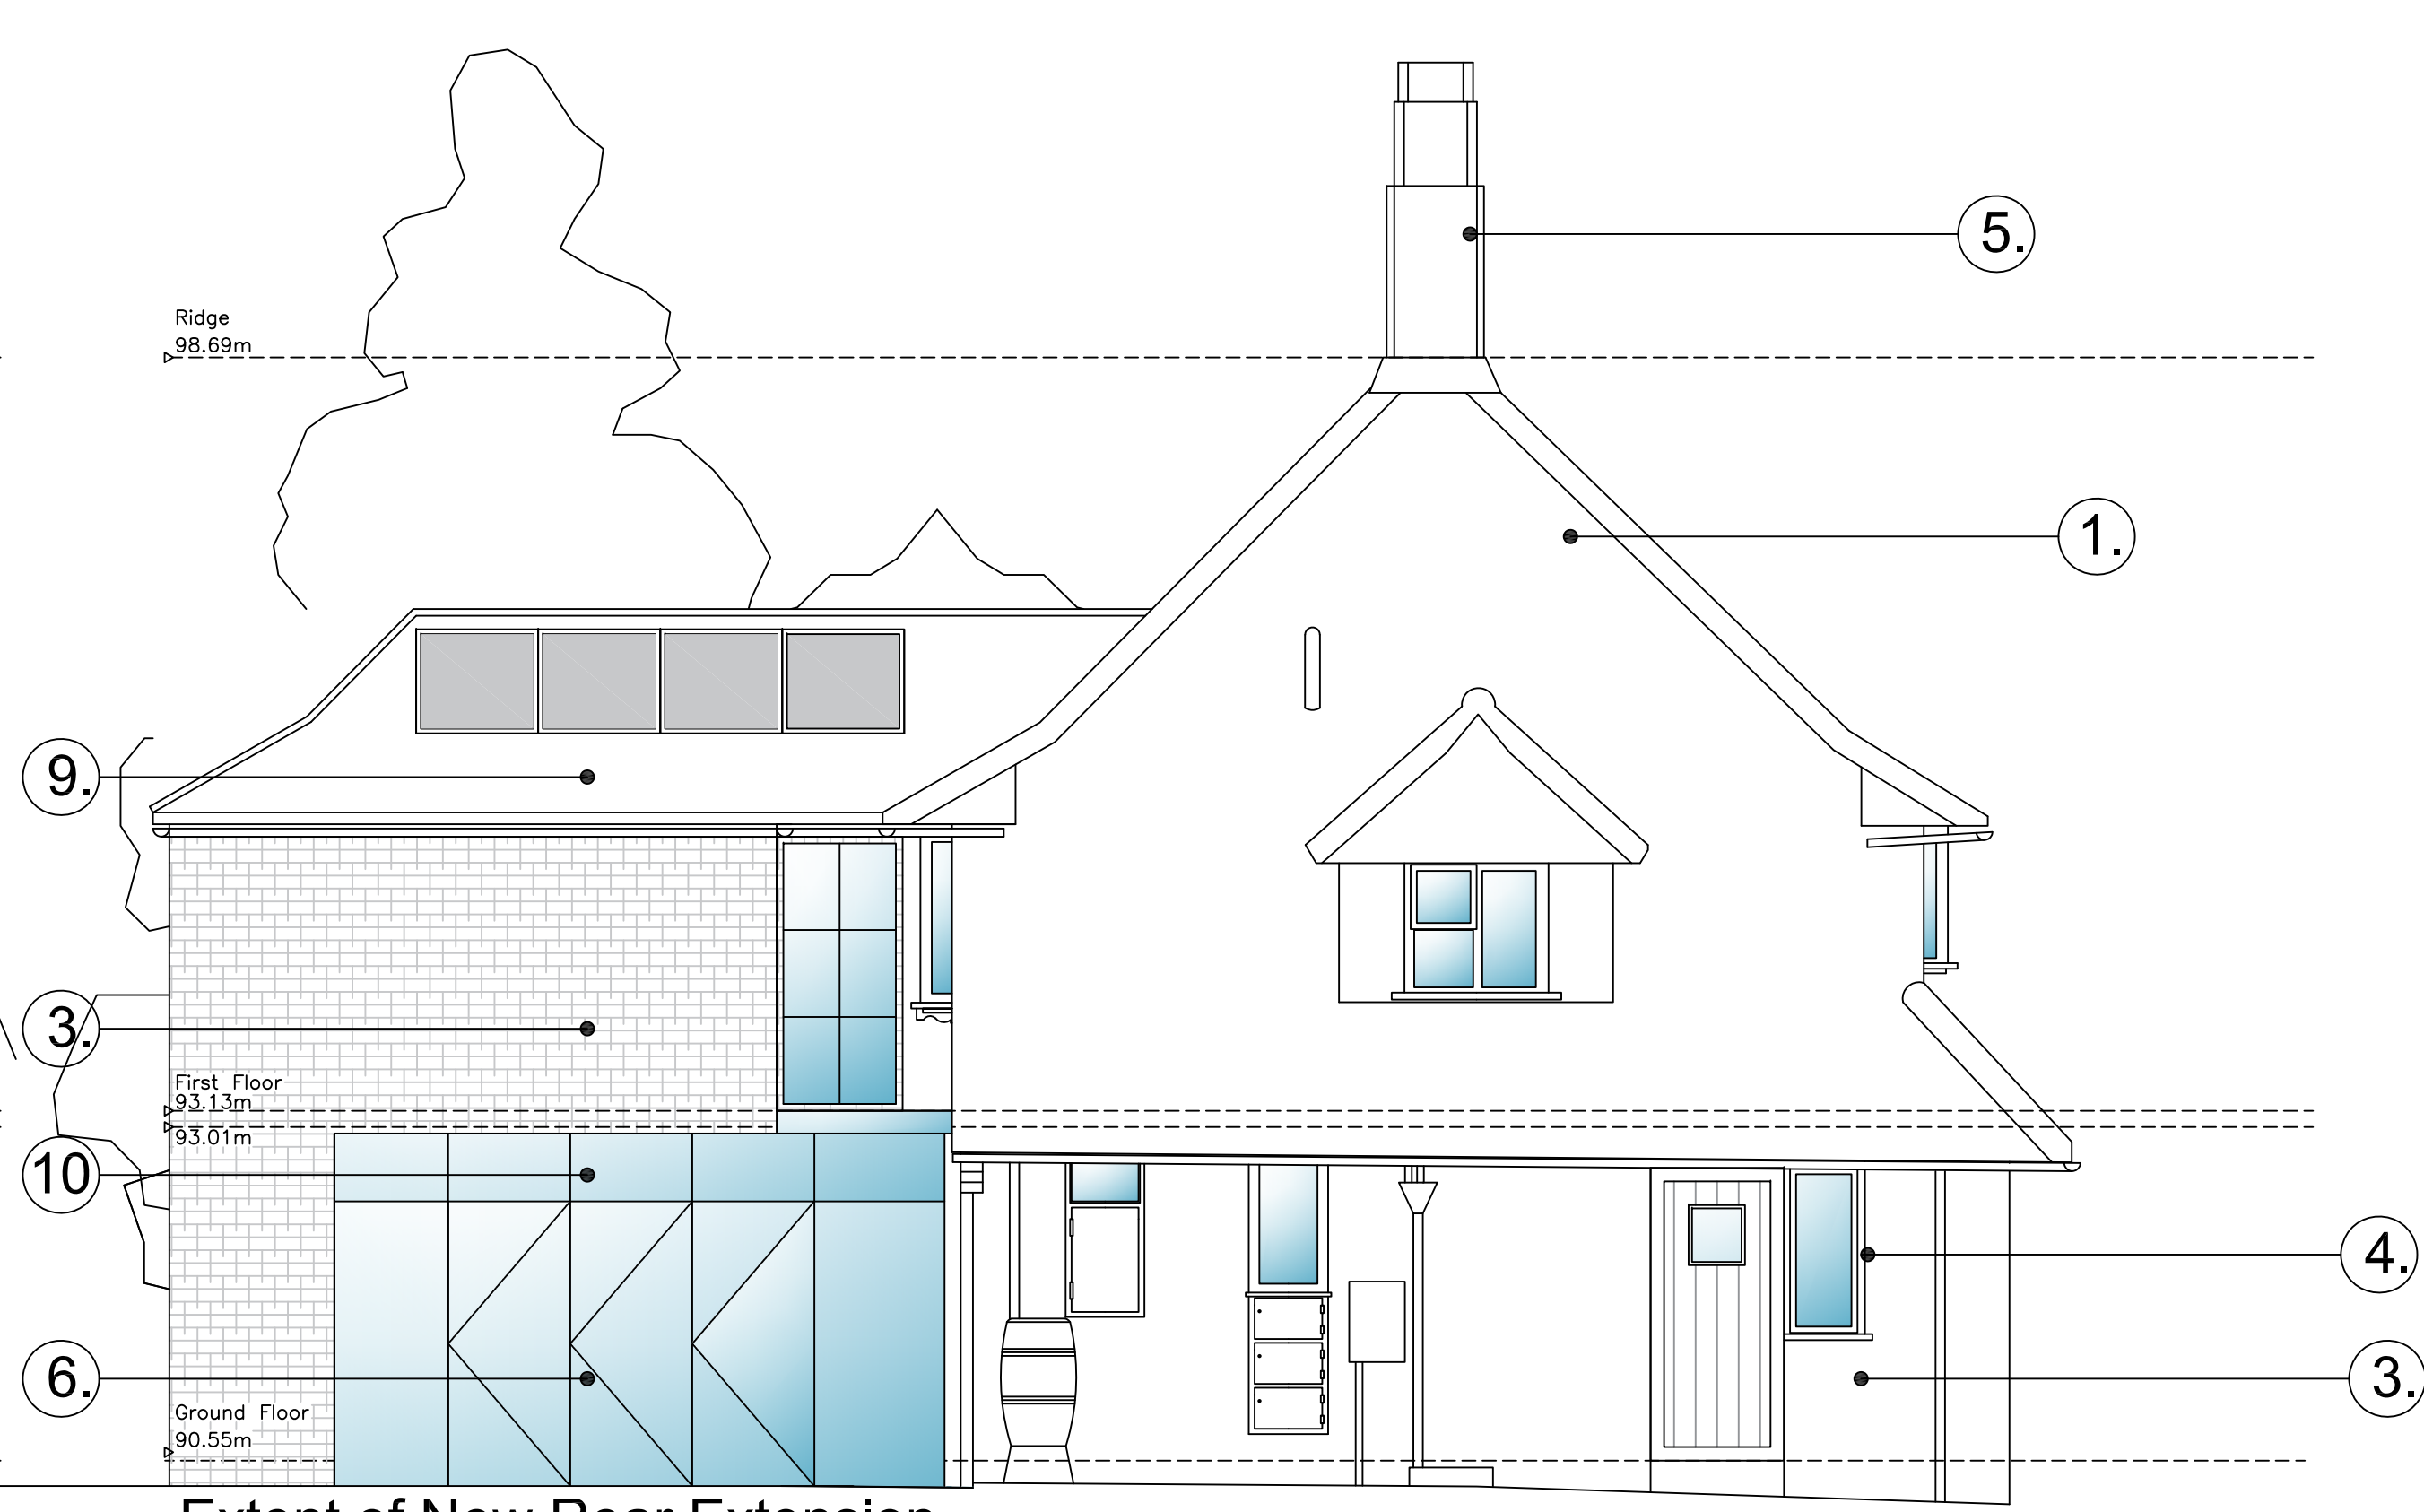


SOUTH ELEVATION

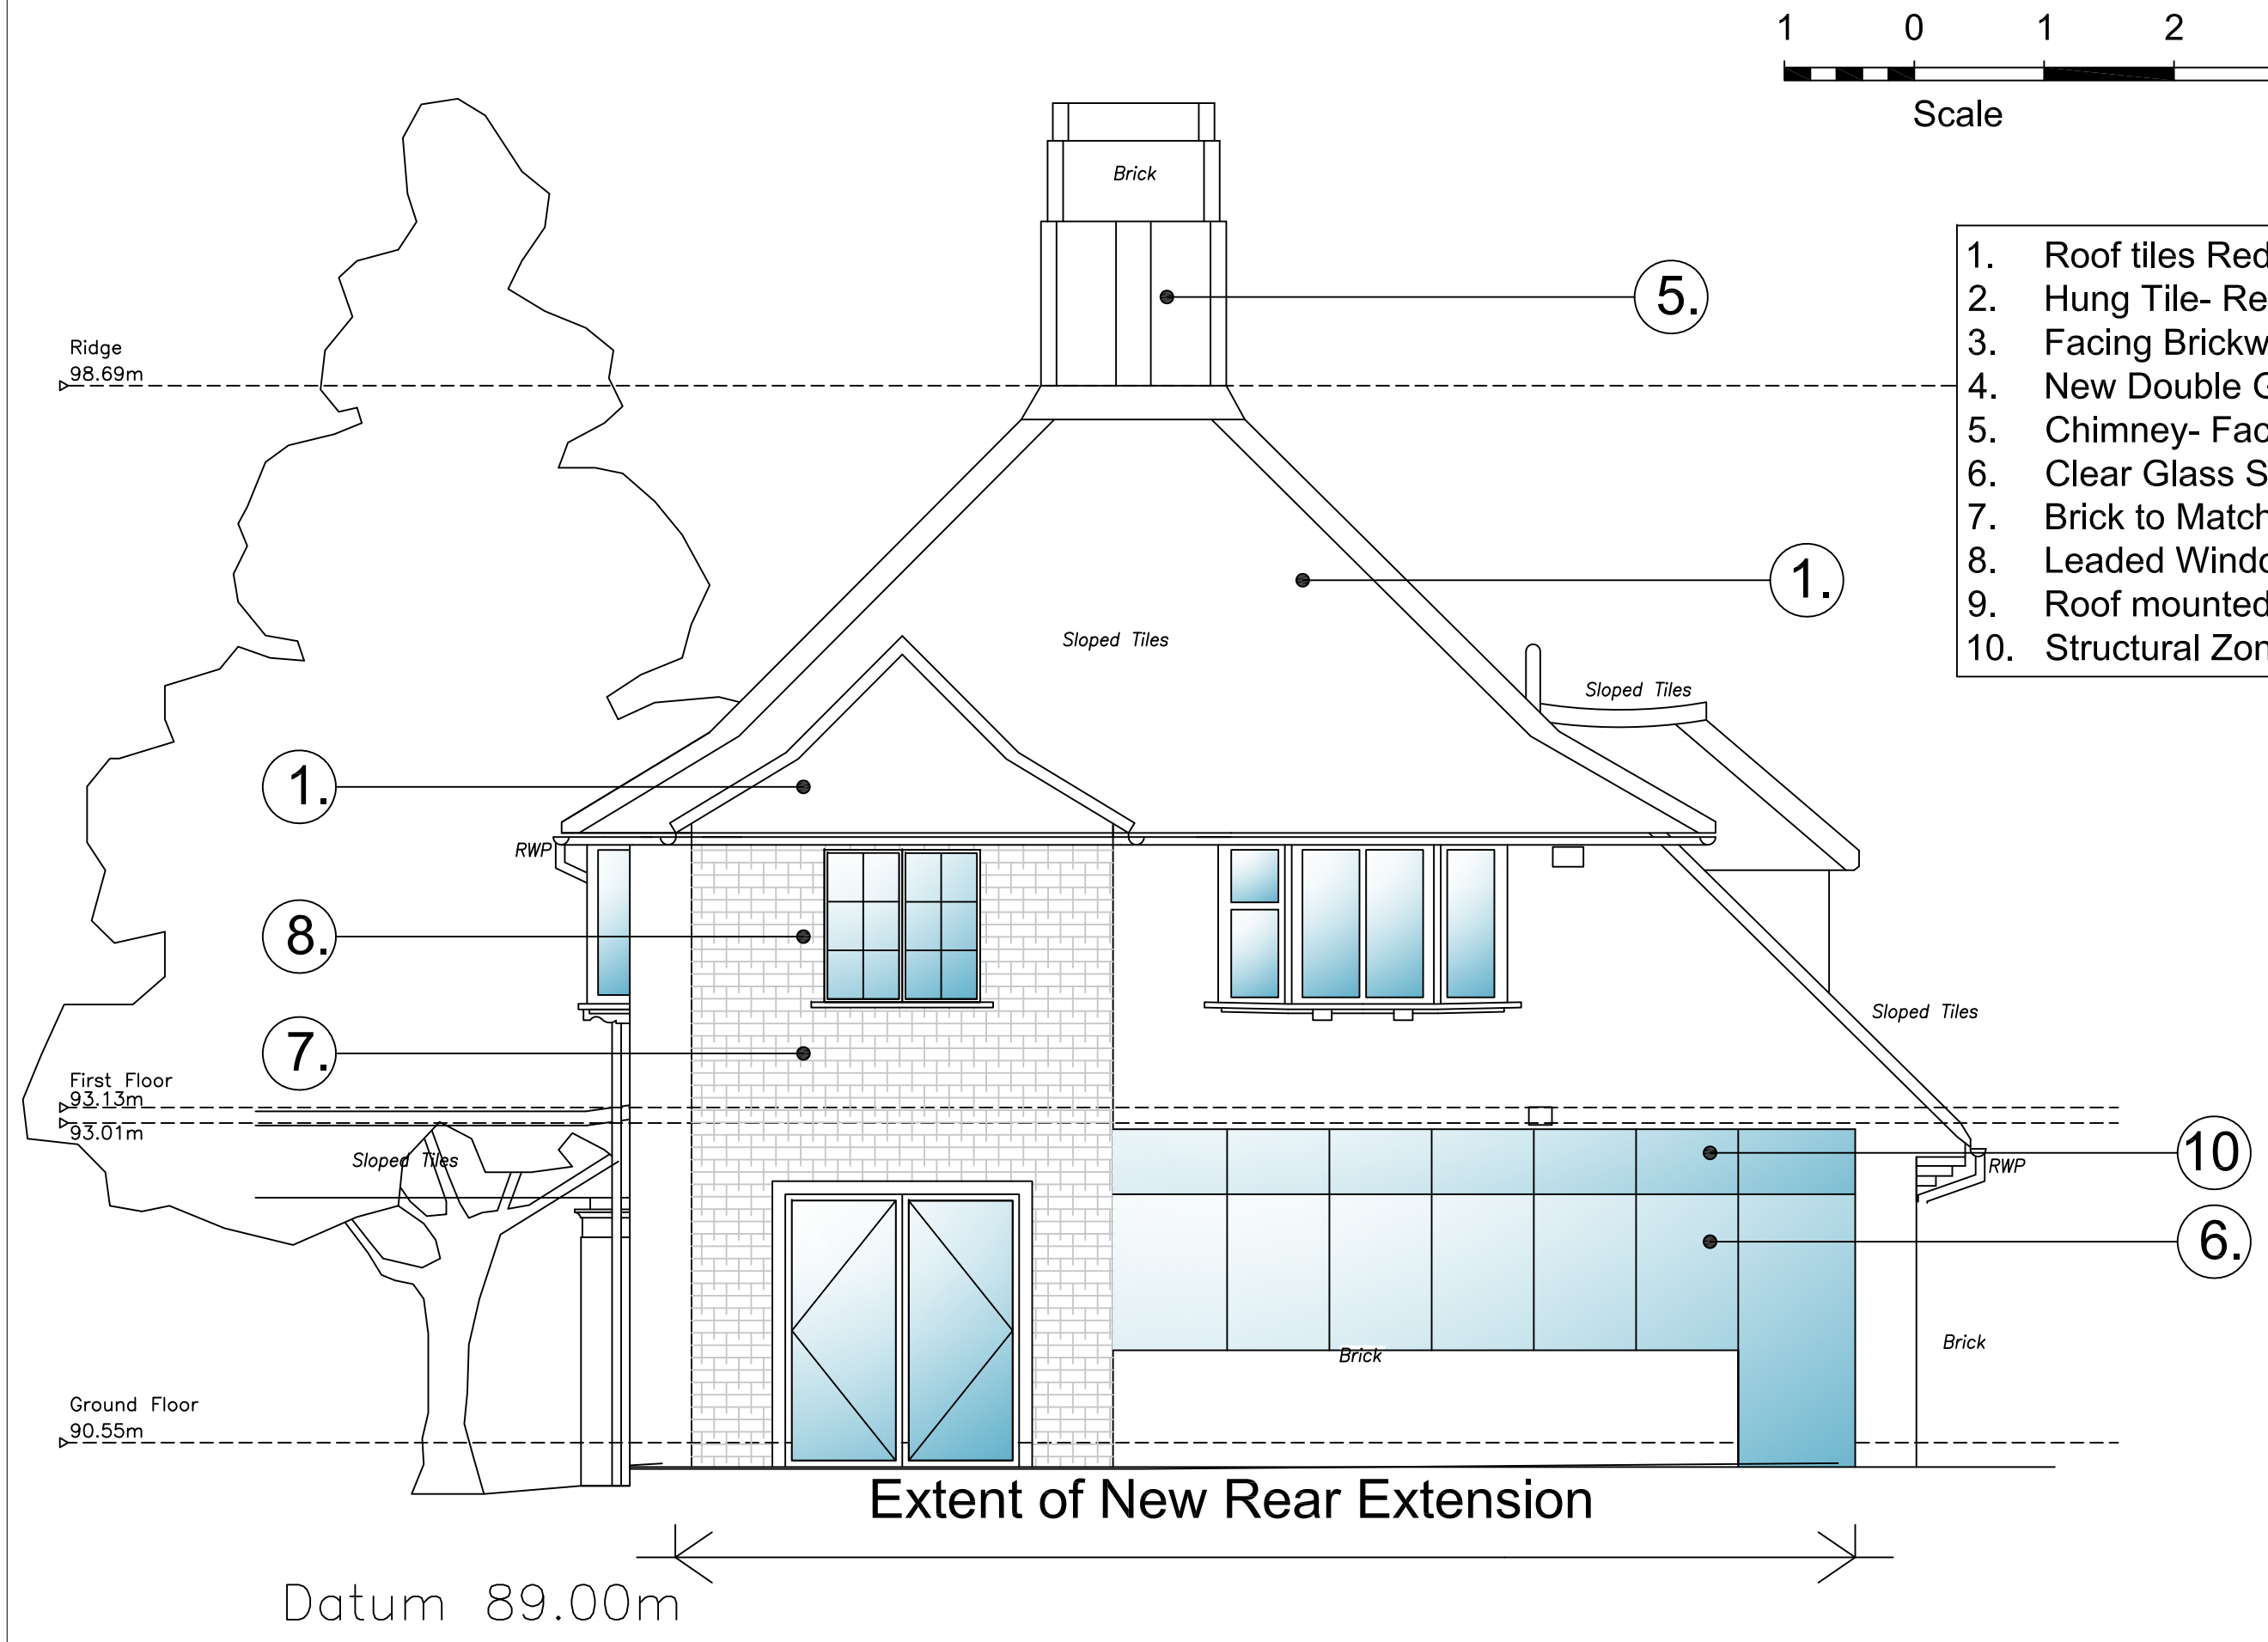

WEST ELEVATION

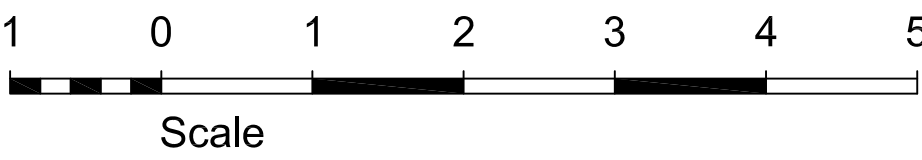

1. Roof tiles Red Rustic
2. Hung Tile- Red Rustic
3. Facing Brickwork- Red Local Stock
4. New Double Glazed Windows - Black
5. Chimney- Facing Brickwork-Local Stock
6. Clear Glass Screen with Folding/Sliding Doors
7. Brick to Match Existing
8. Leaded Windows to First Floor Extension
9. Roof mounted Photovoltaic Panels
10. Structural Zone over Kitchen

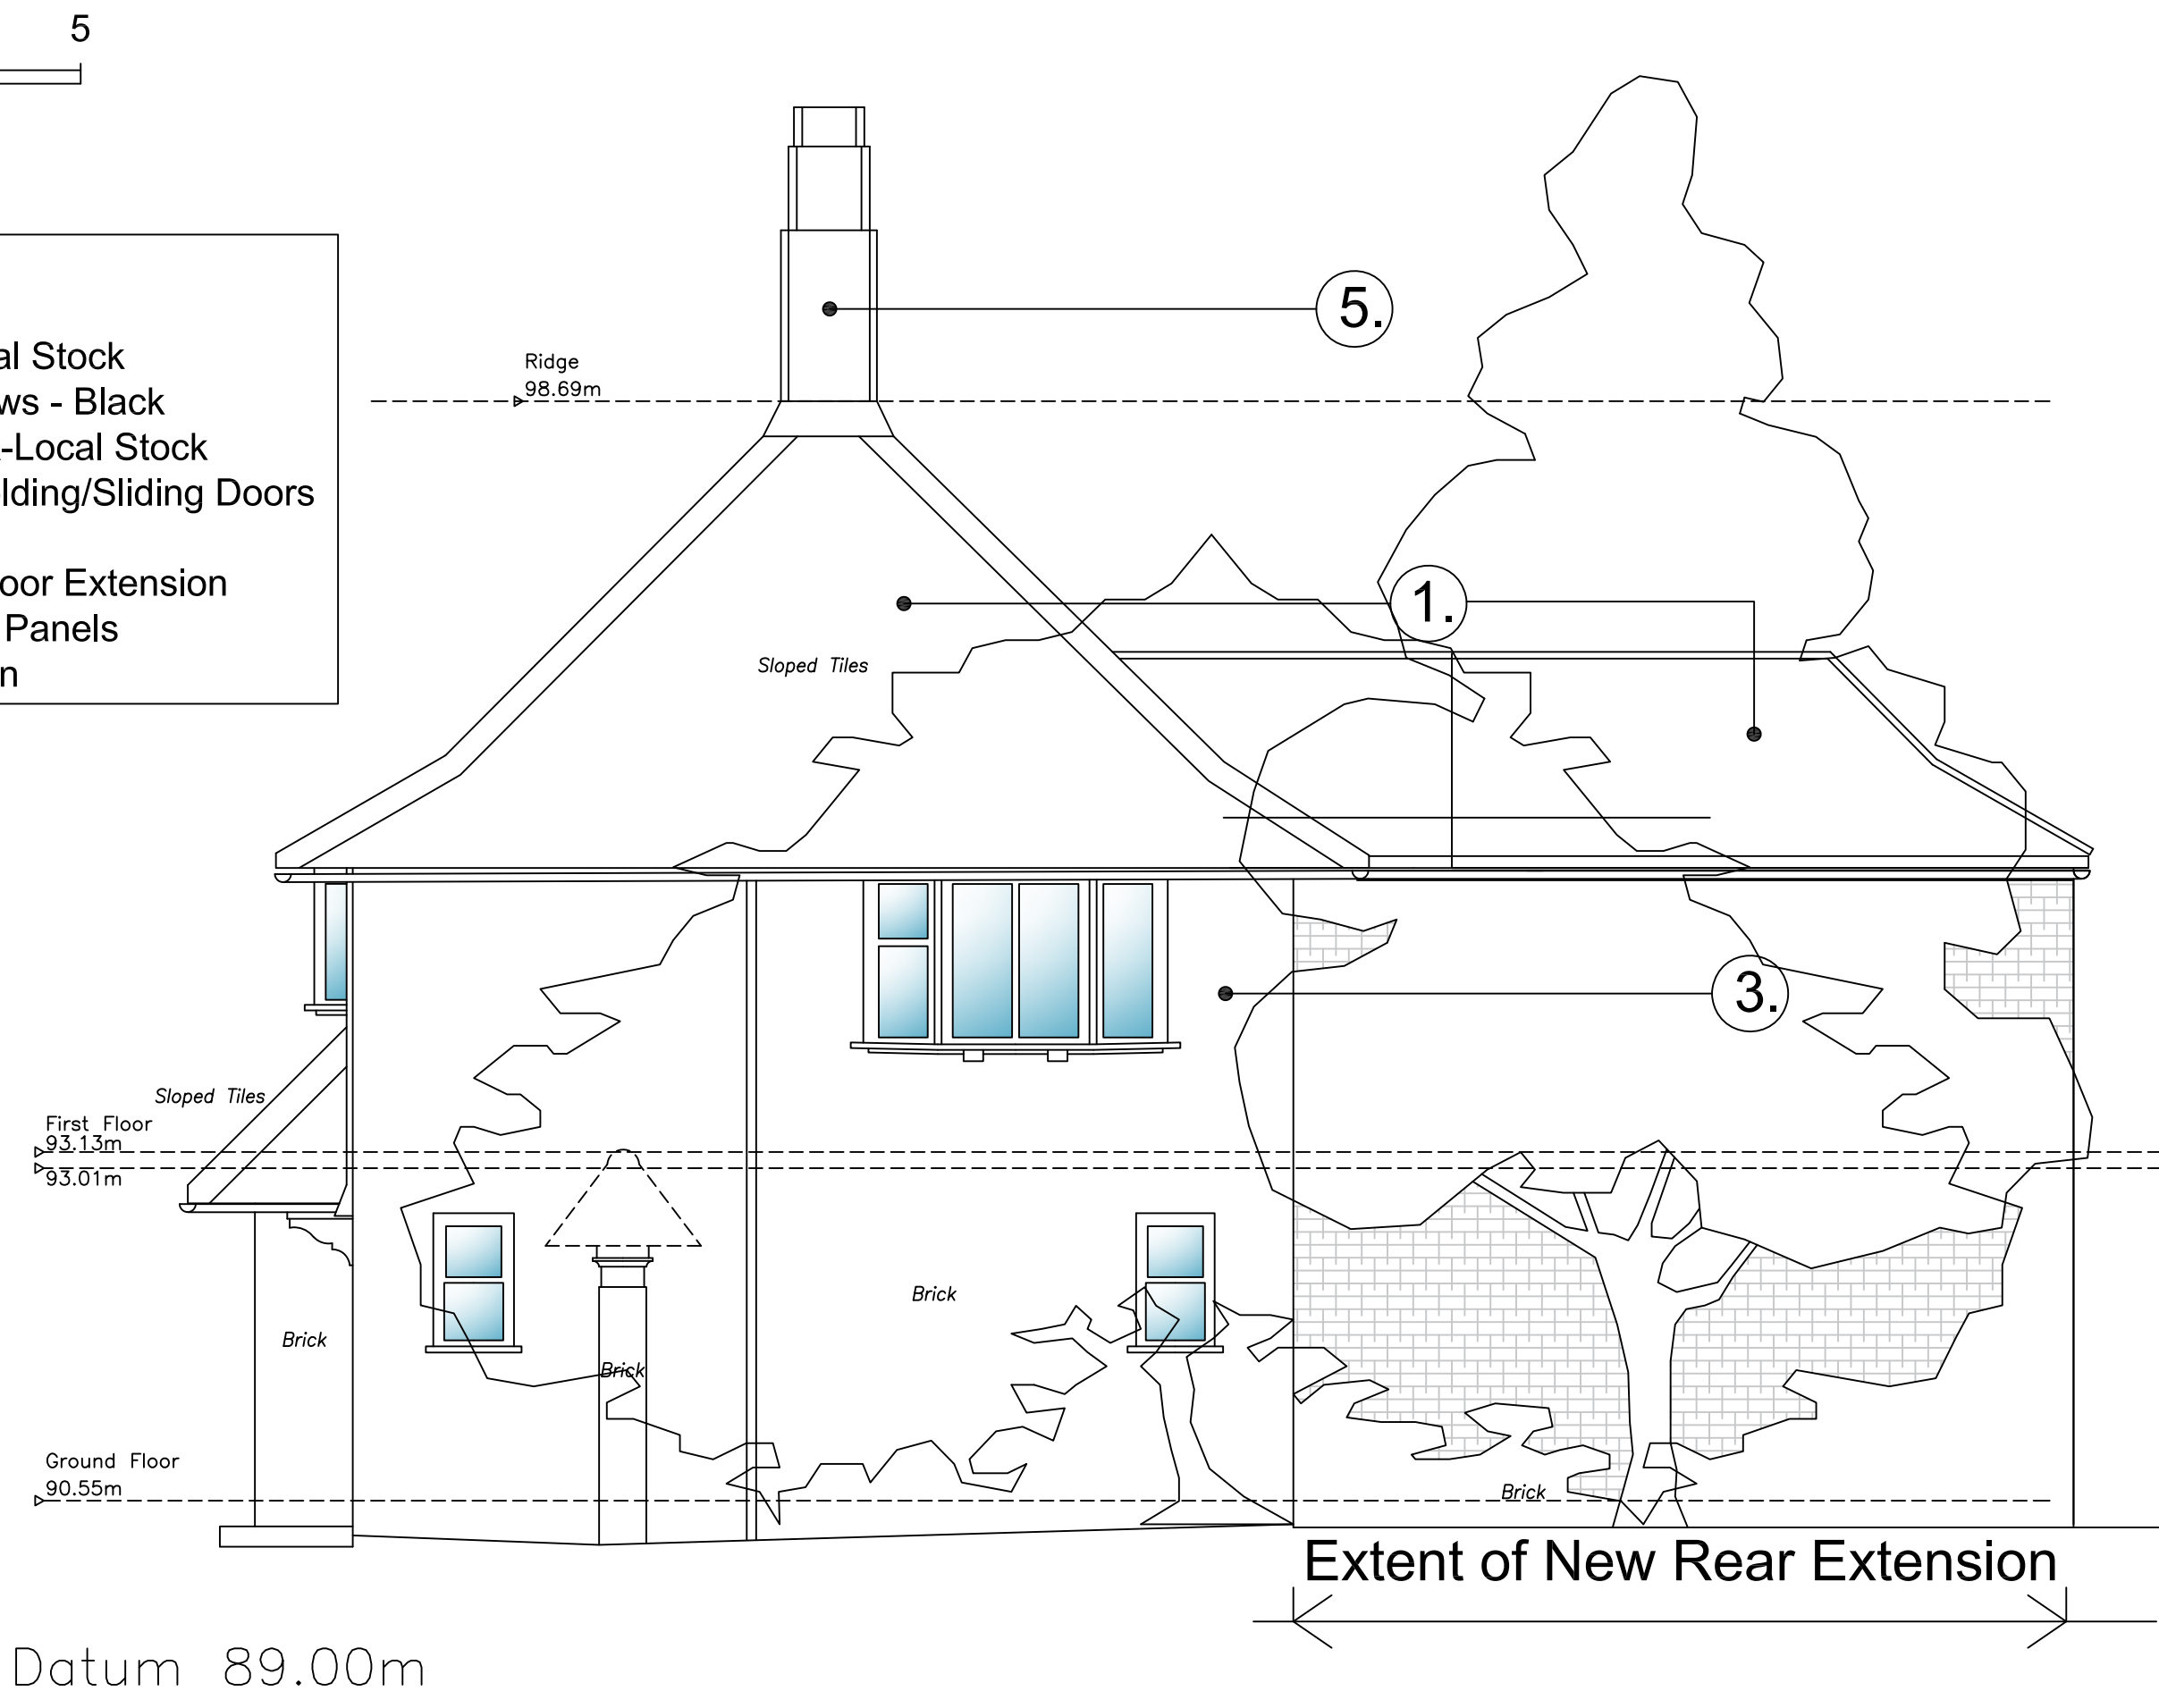

NORTH ELEVATION

Amendment		
Status		
FOR PLANNING		
Project		
MORE HOUSE, COPYHOLD LANE CUCKFIELD RH17 5EB		
Drawing		
PROPOSED ELEVATIONS		
Project No.	Drawing No.	
PA044	P22-R3	
Scale at A1	Drawn By	Checked By
1:50	MRA	PA