


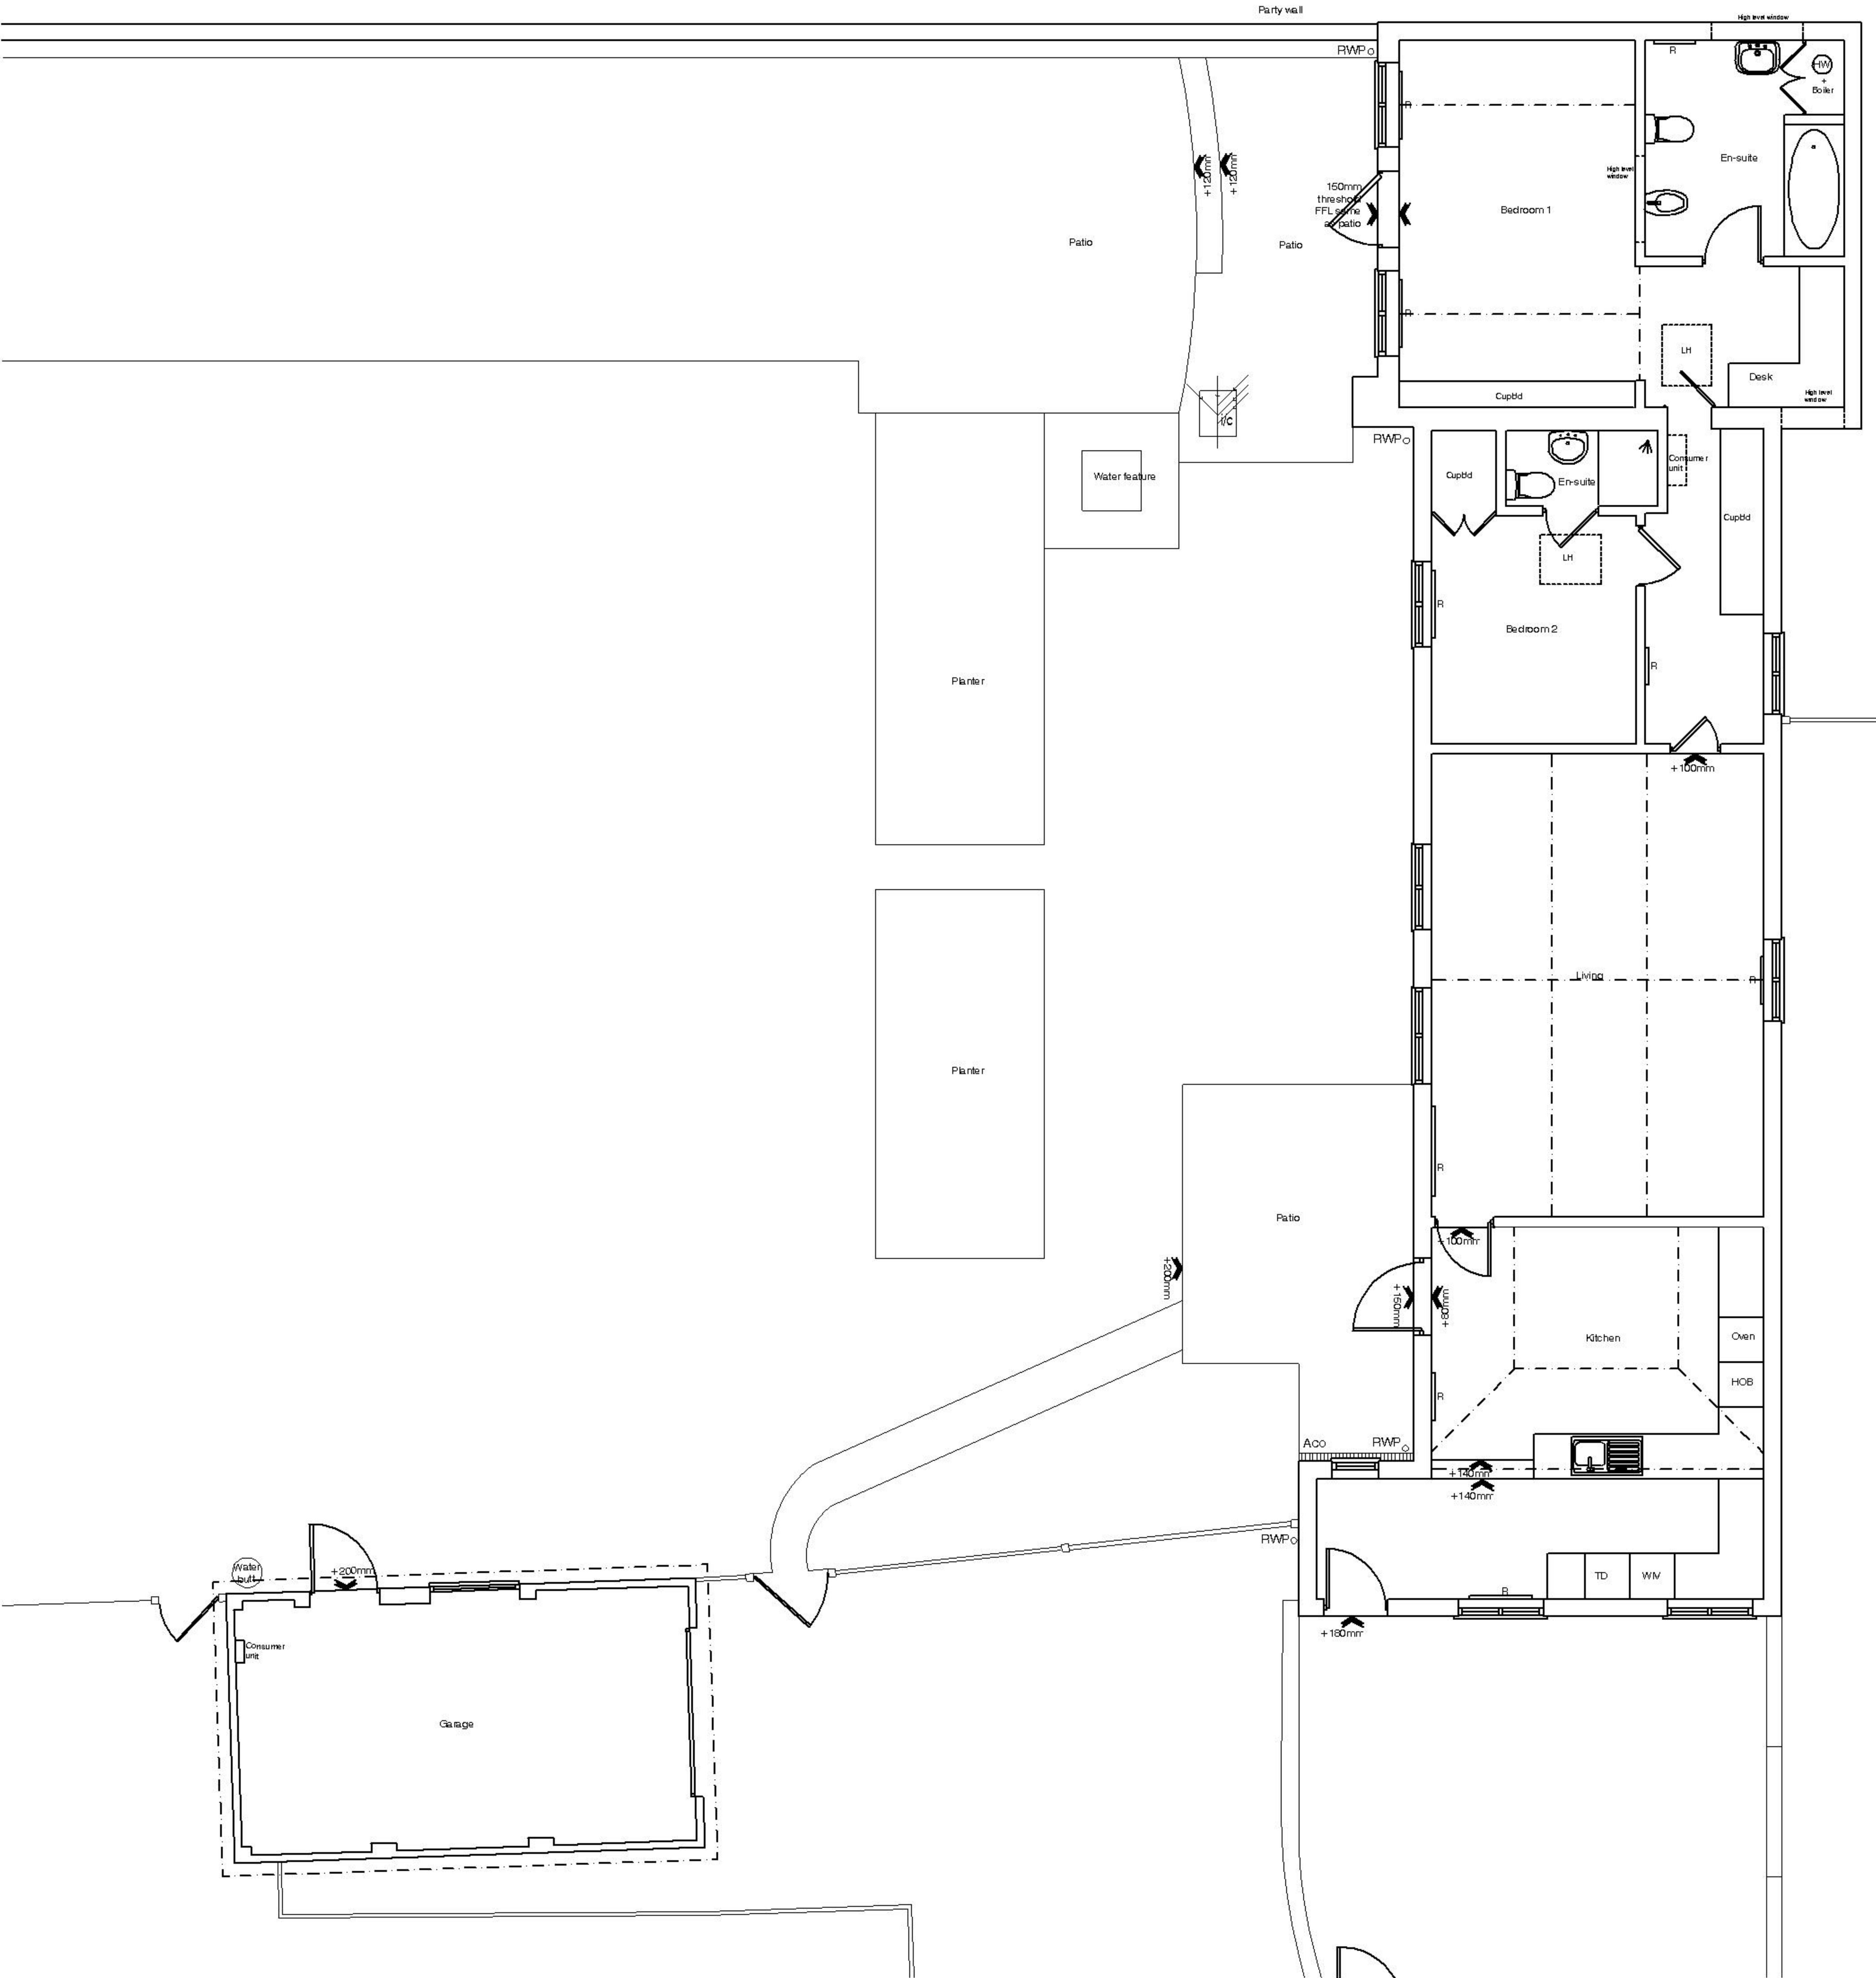

Ground Floor

Date	Revision
L	
K	
J	
I	
H	
G	
F	
E	
D	
C	
B	
A	

Client	Mrs L Green		
Project	STABLE COTTAGE LINDFIELD ROAD ARDINGLY		
Title	GROUND FLOOR PLAN EXISTING		
Date	Scales	Dwg. No.	Rev.
05/24	1:100 @A3	783/02	