




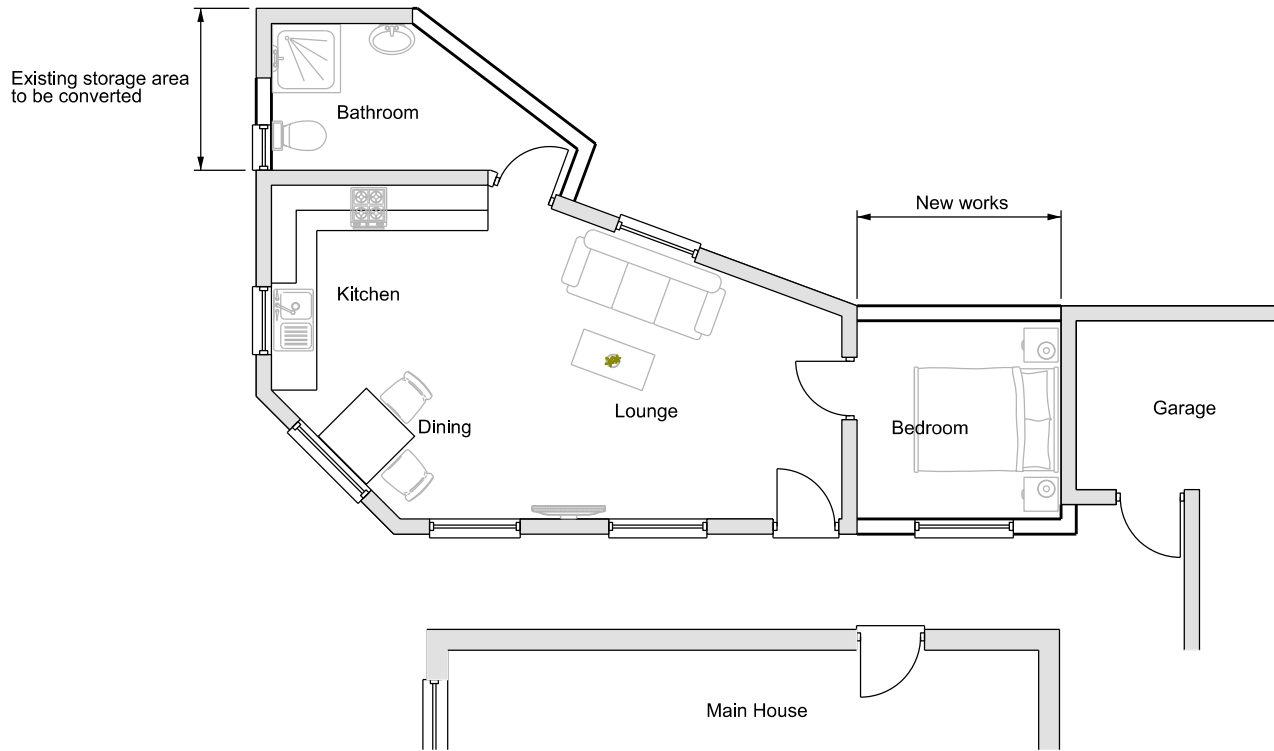

Plan
Scale 1:100

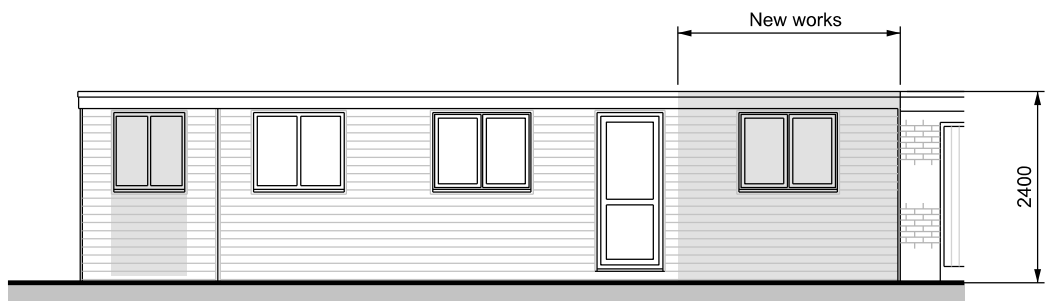


Proposed Front Elevation

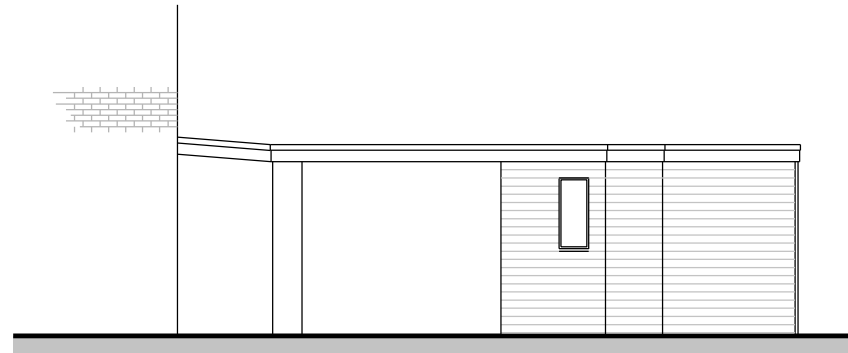


Proposed Side Elevation
Scale 1:100



Proposed Side Elevation
Scale 1:100

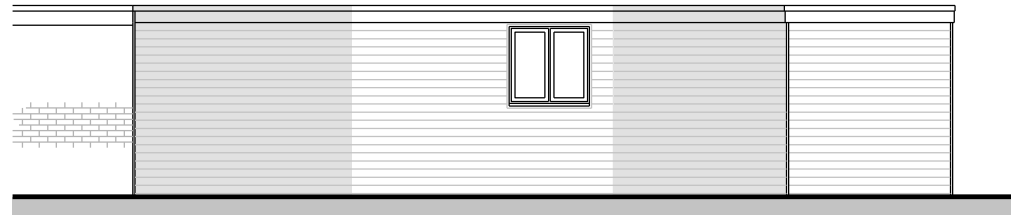

Proposed Rear Elevation
Scale 1:100

 

Client **Mr & Mrs Bernard**

Title
**Stable Cottage, Sandy Lane,
Crawley Down
West Sussex,
RH10 4HR**

Title
**Proposed Conversion & Extension of
Garden Room to Annexe Ancillary to
Main Dwelling**

Proposed Plan and Elevations

Drawn By

Size

A3

Date

10/11/25

Drawing Number

JBD/RH10/4HR/052

Rev

A