





EXISTING GROUND FLOOR PLAN
1:100

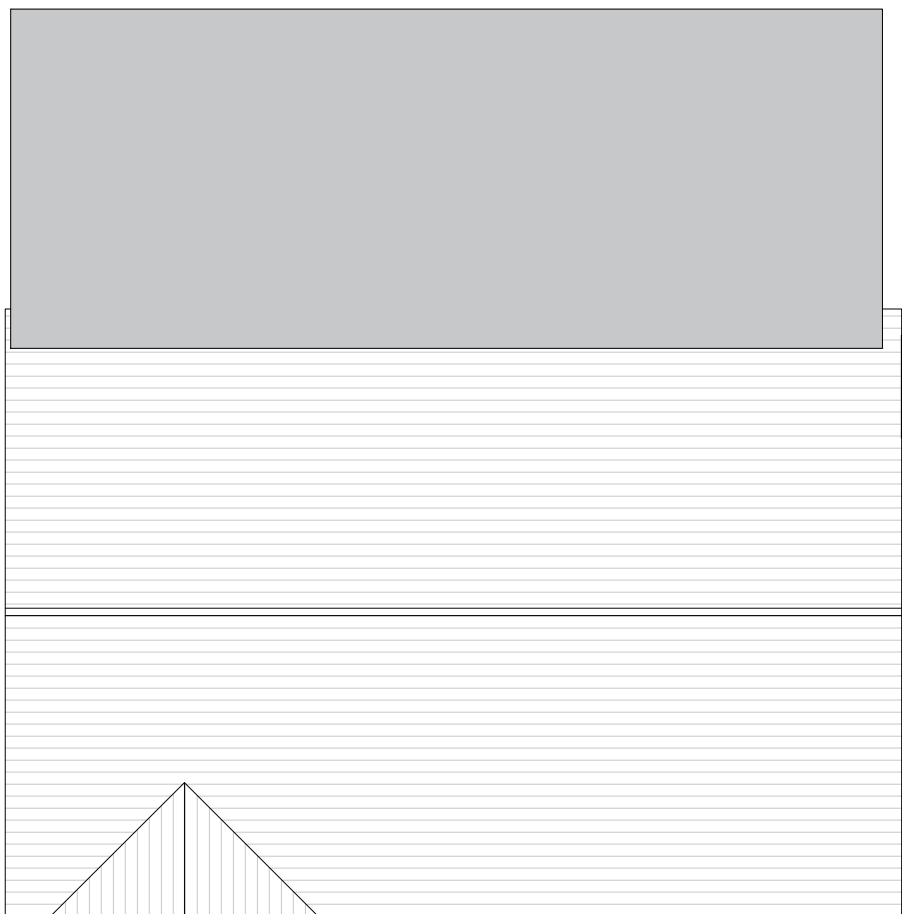


EXISTING ROOF PLAN
1:100



EXISTING FRONT ELEVATION (SE)
1:100

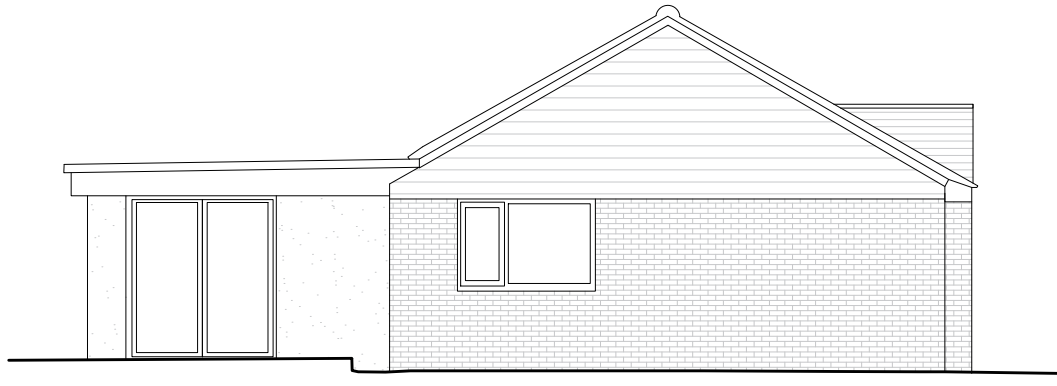

EXISTING SIDE ELEVATION (SW)
1:100

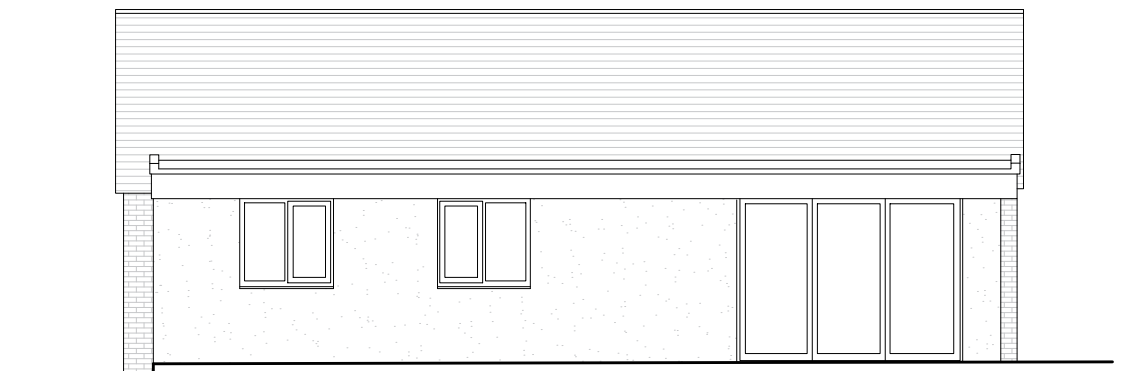


EXISTING REAR ELEVATION (NW)
1:100




EXISTING SIDE ELEVATION (NE)
1:100





EXISTING SITE PLAN
1:200

 


Scale Bar 1:100

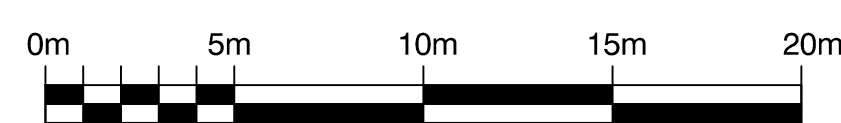

Scale Bar 1:200

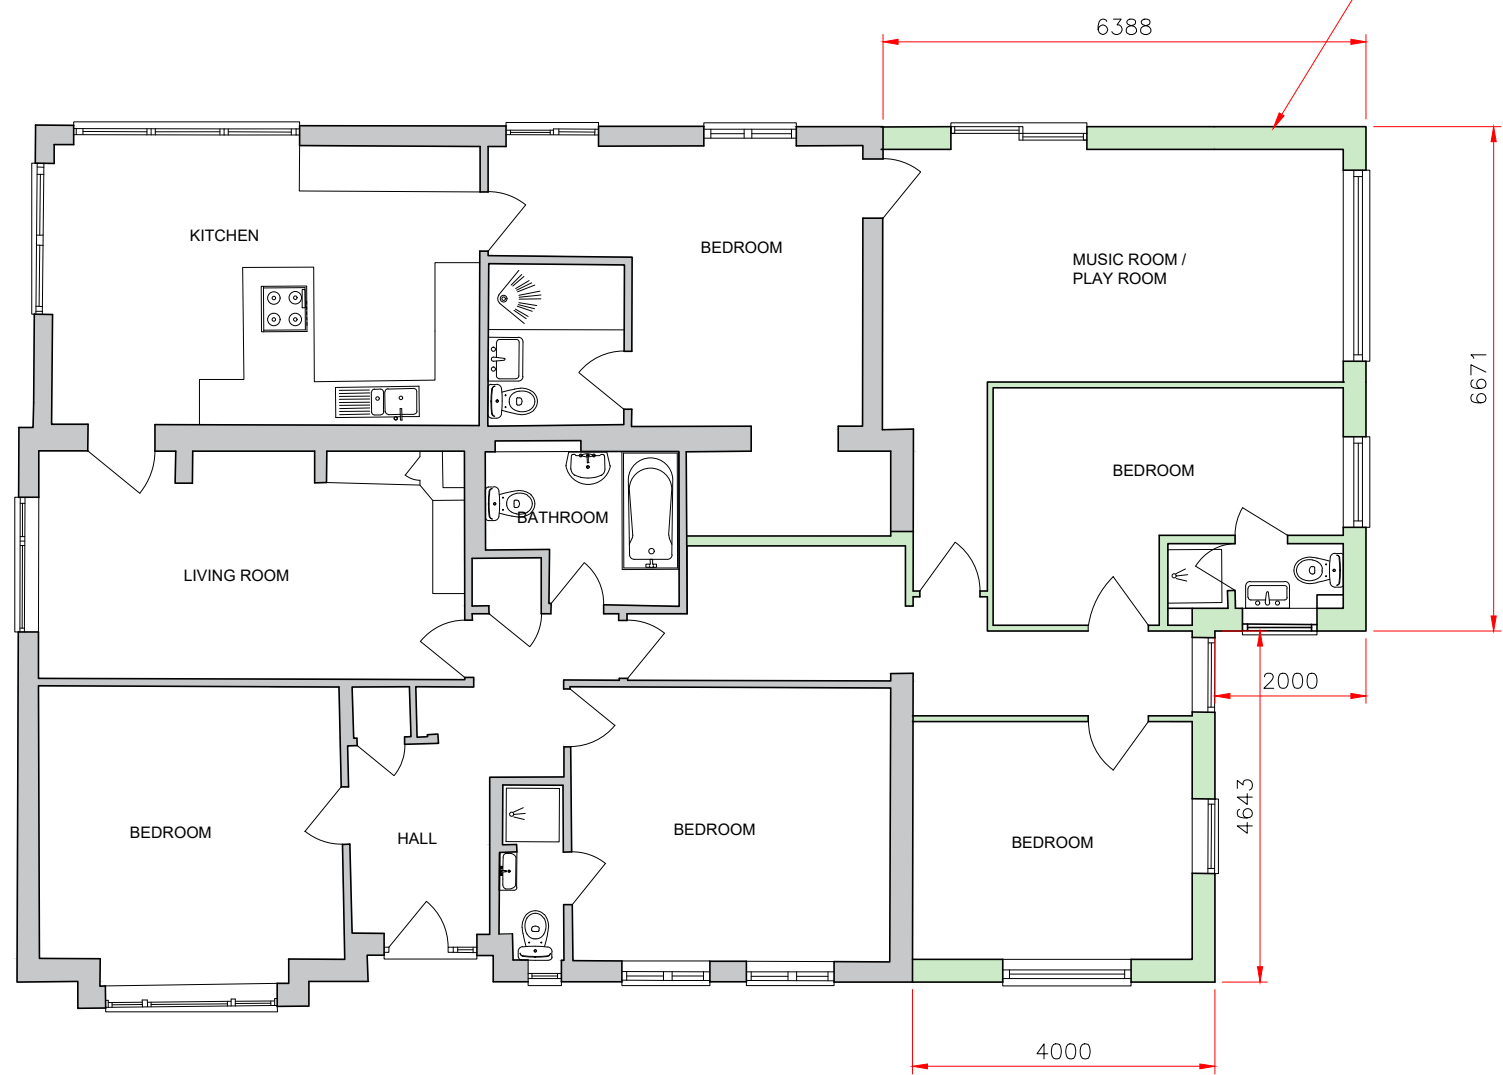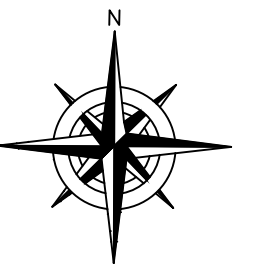


PROPOSED GROUND FLOOR PLAN
1:100

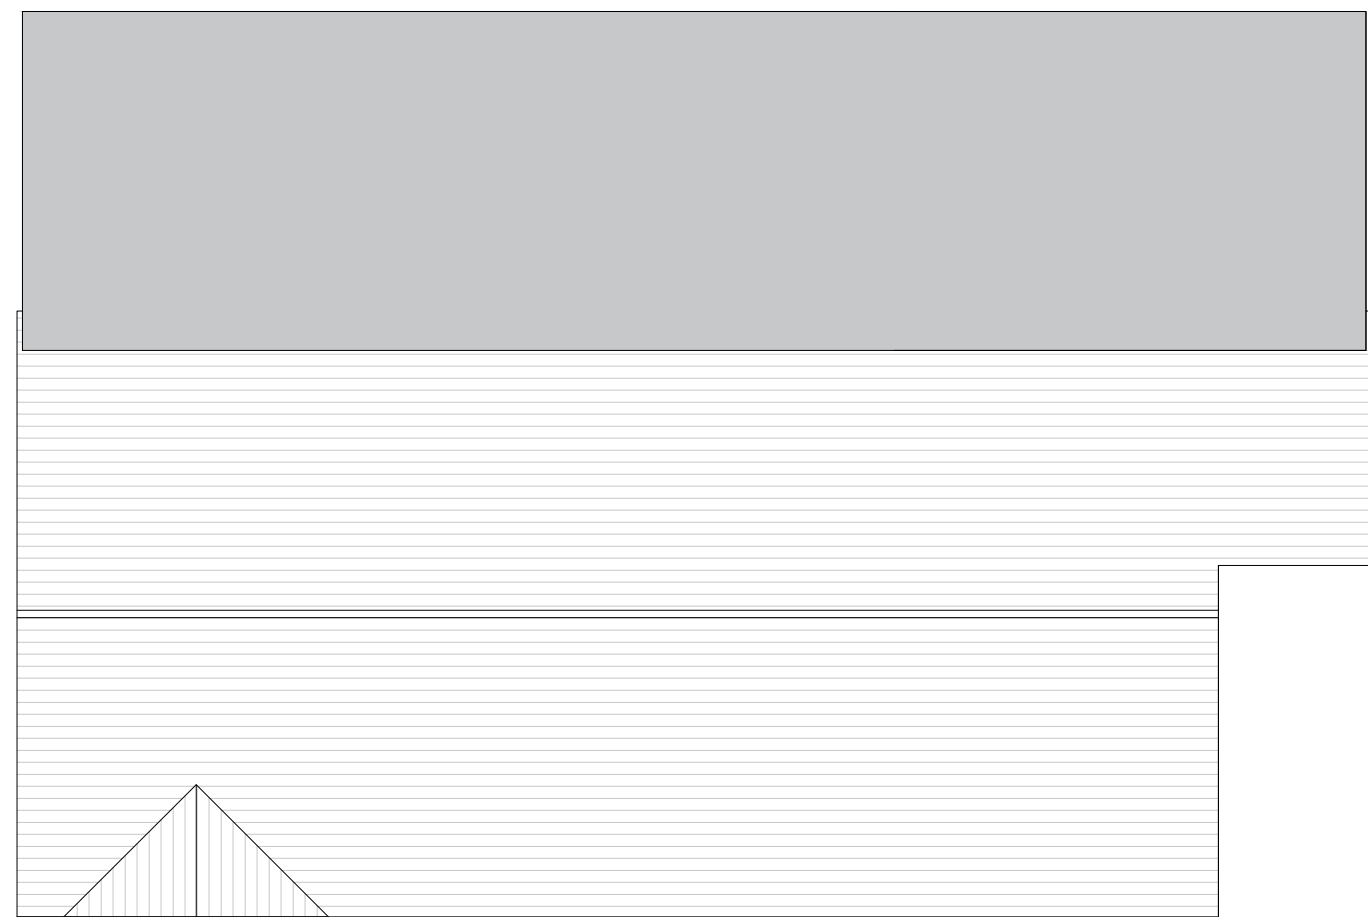

PROPOSED ROOF PLAN
1:100




PROPOSED FRONT ELEVATION (SE)
1:100

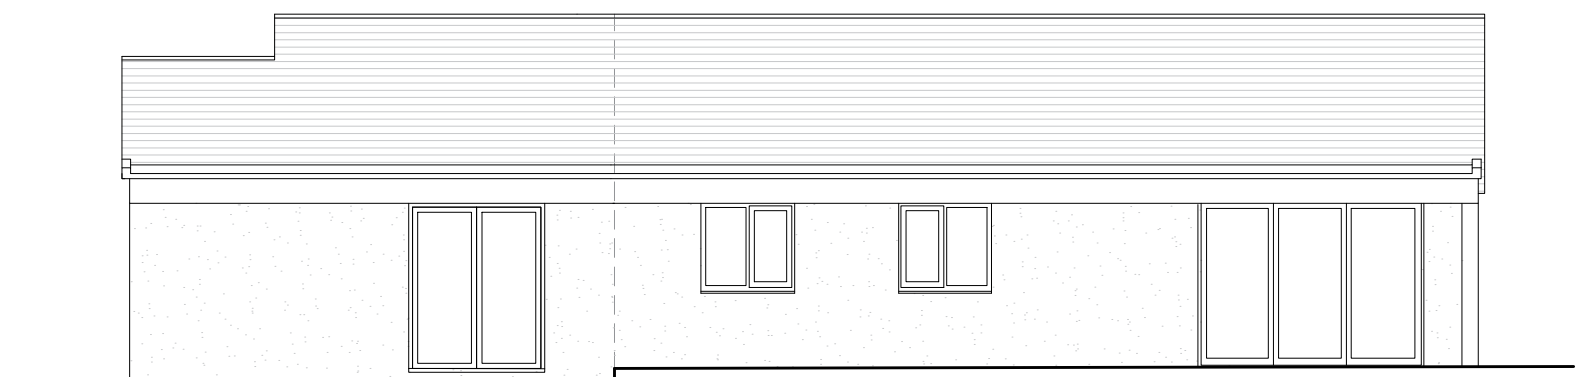

PROPOSED REAR ELEVATION (NW)
1:100



PROPOSED SIDE ELEVATION (SW)
1:100

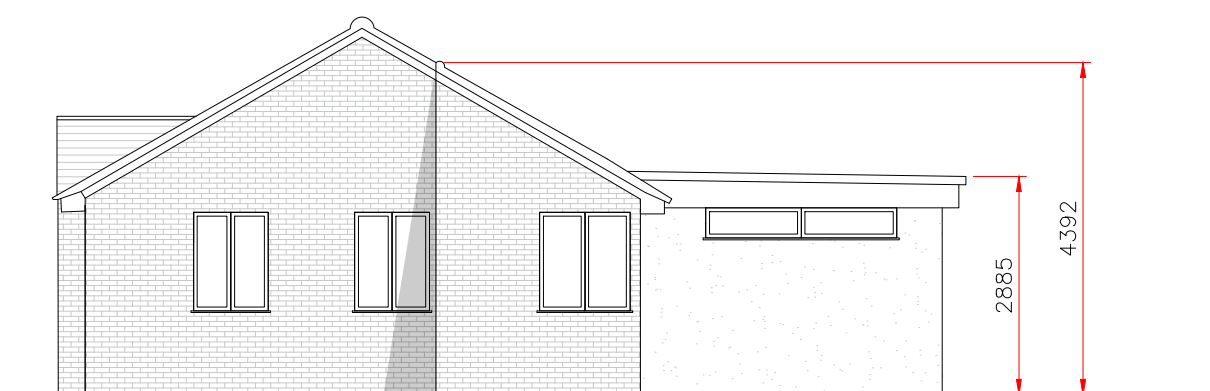


PROPOSED SIDE ELEVATION (NE)
1:100

NEW SINGLE STOREY STEPPED SIDE
EXTENSION. 4M WIDTH TO FRONT
ELEVATION, 6.3M WIDTH TO REAR
ELEVATION.


EXISTING FENCE TO BE RETAINED.

NEW SINGLE STOREY STEPPED SIDE
EXTENSION. 4M WIDTH TO FRONT
ELEVATION, 6.3M WIDTH TO REAR
ELEVATION.

PROPOSED MATERIALS:
External walls: Brickwork to match
existing - White render to rear of main
house.
Roof tiles: Clay interlocking tiles to
match existing roof.
Windows and doors: White uPVC
Rainwater goods: White uPVC

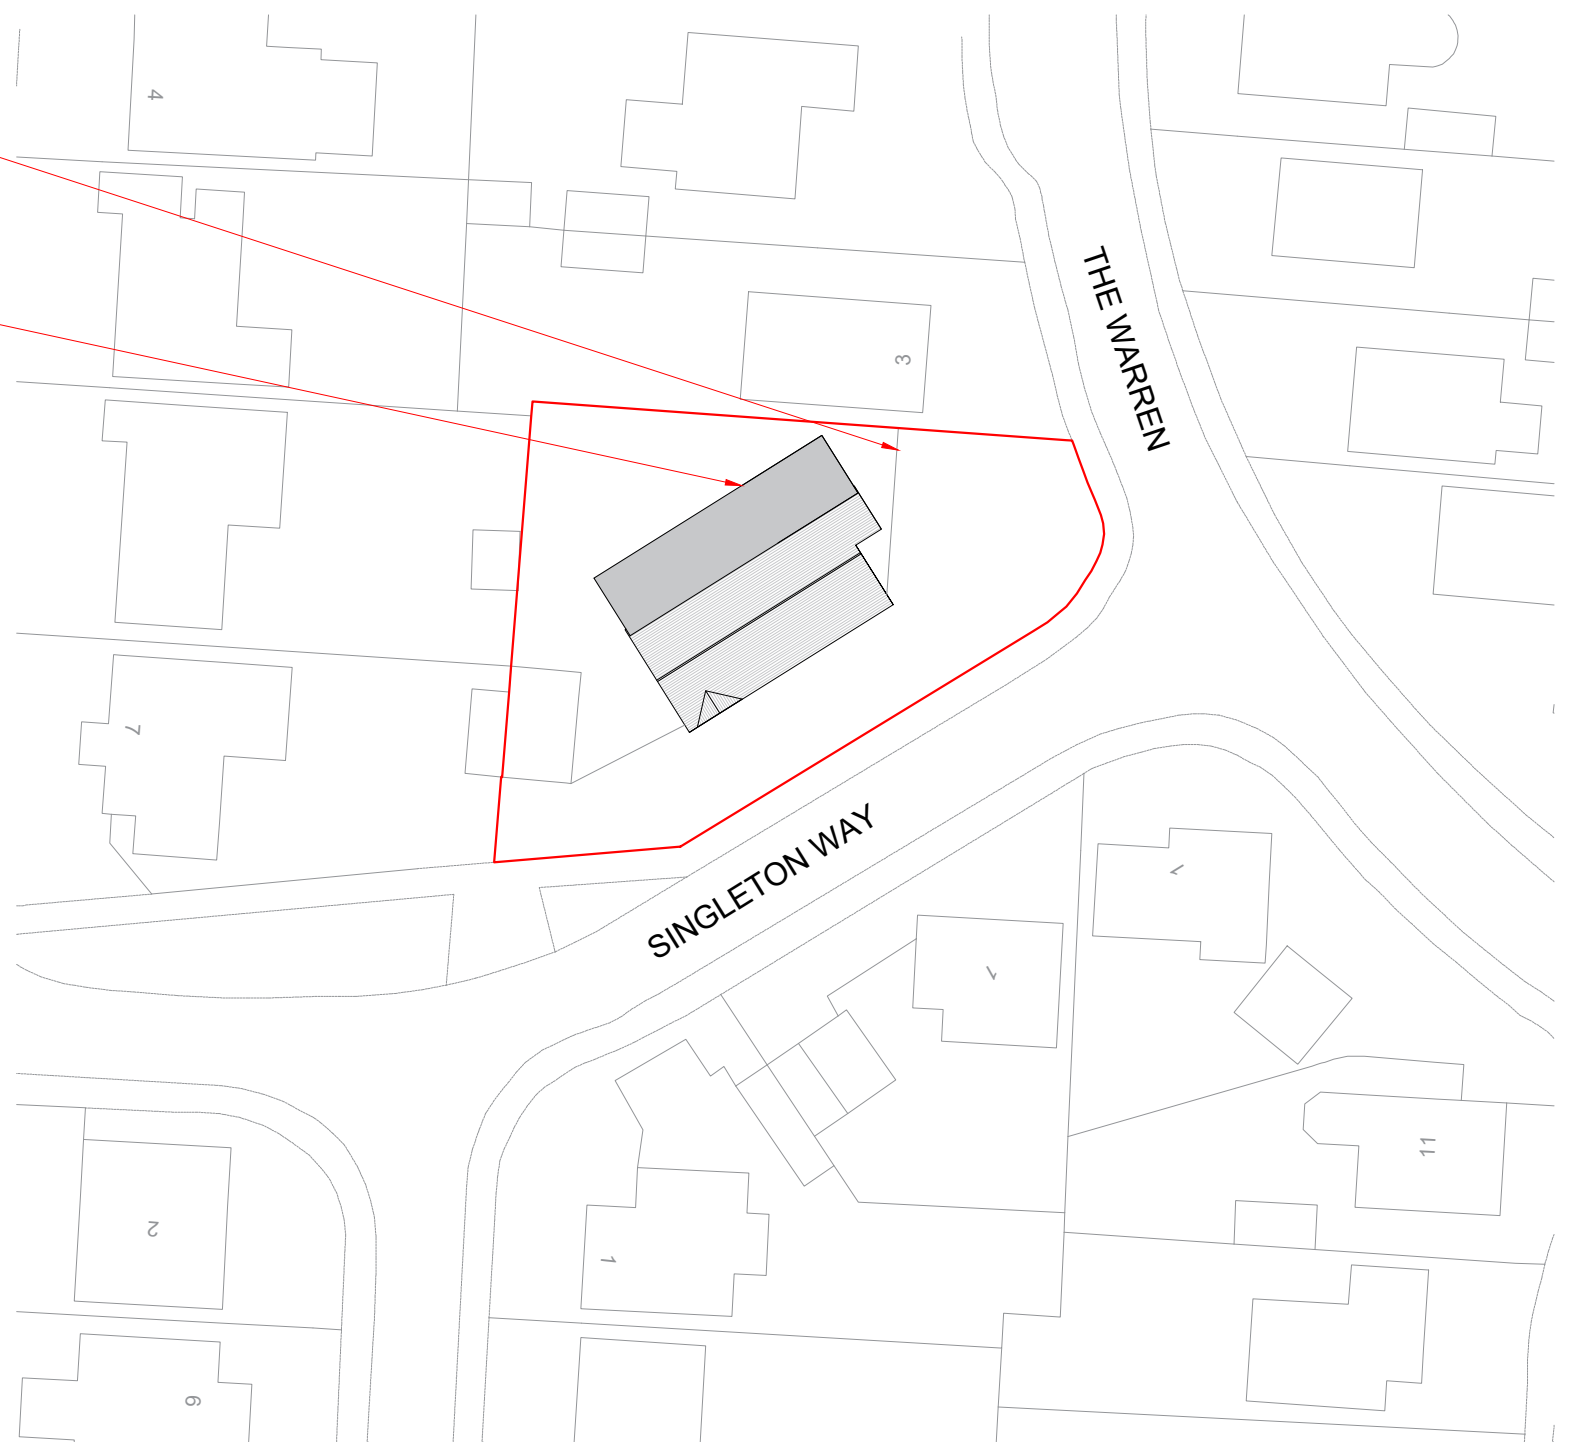


PROPOSED SITE PLAN
1:200

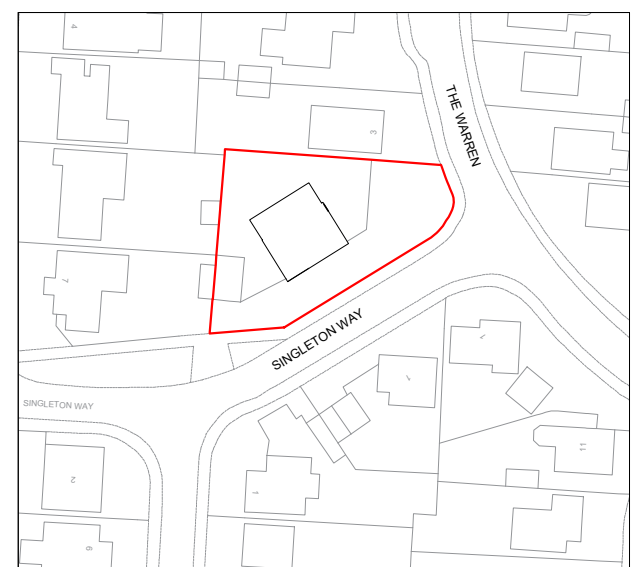

LOCATION PLAN
1:1250



Scale Bar 1:1250

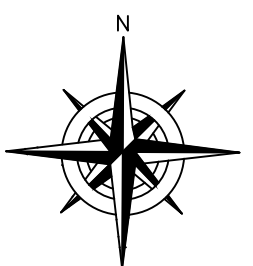

4 Tolgate
Peacehaven
East Sussex, BN19 5ED
0756821300
info@lightdesignservices.co.uk

Project 6 Singleton Way, Burgess Hill RH15 0BU		
Drawing Title: Existing and Proposed		
Scale: (A1) 1:100	Date: Dec '25	Revision: -
Drawn By: ML	Drawing No: LDS25-SG-001	
Drawing Issued for: Planning - Concept		