

The Old Convent, RH19 3RS

1743 3.001 - Revision -


CLIENT MICHAEL CASSIN & TANYA REEVES

RIBA STAGE STAGE 0 - STRATEGIC DEFINITION


DRAWING AS PROPOSED SITE PLAN + SECTION

DATE FEBRUARY 2025

SCALE 1:200 @ A1

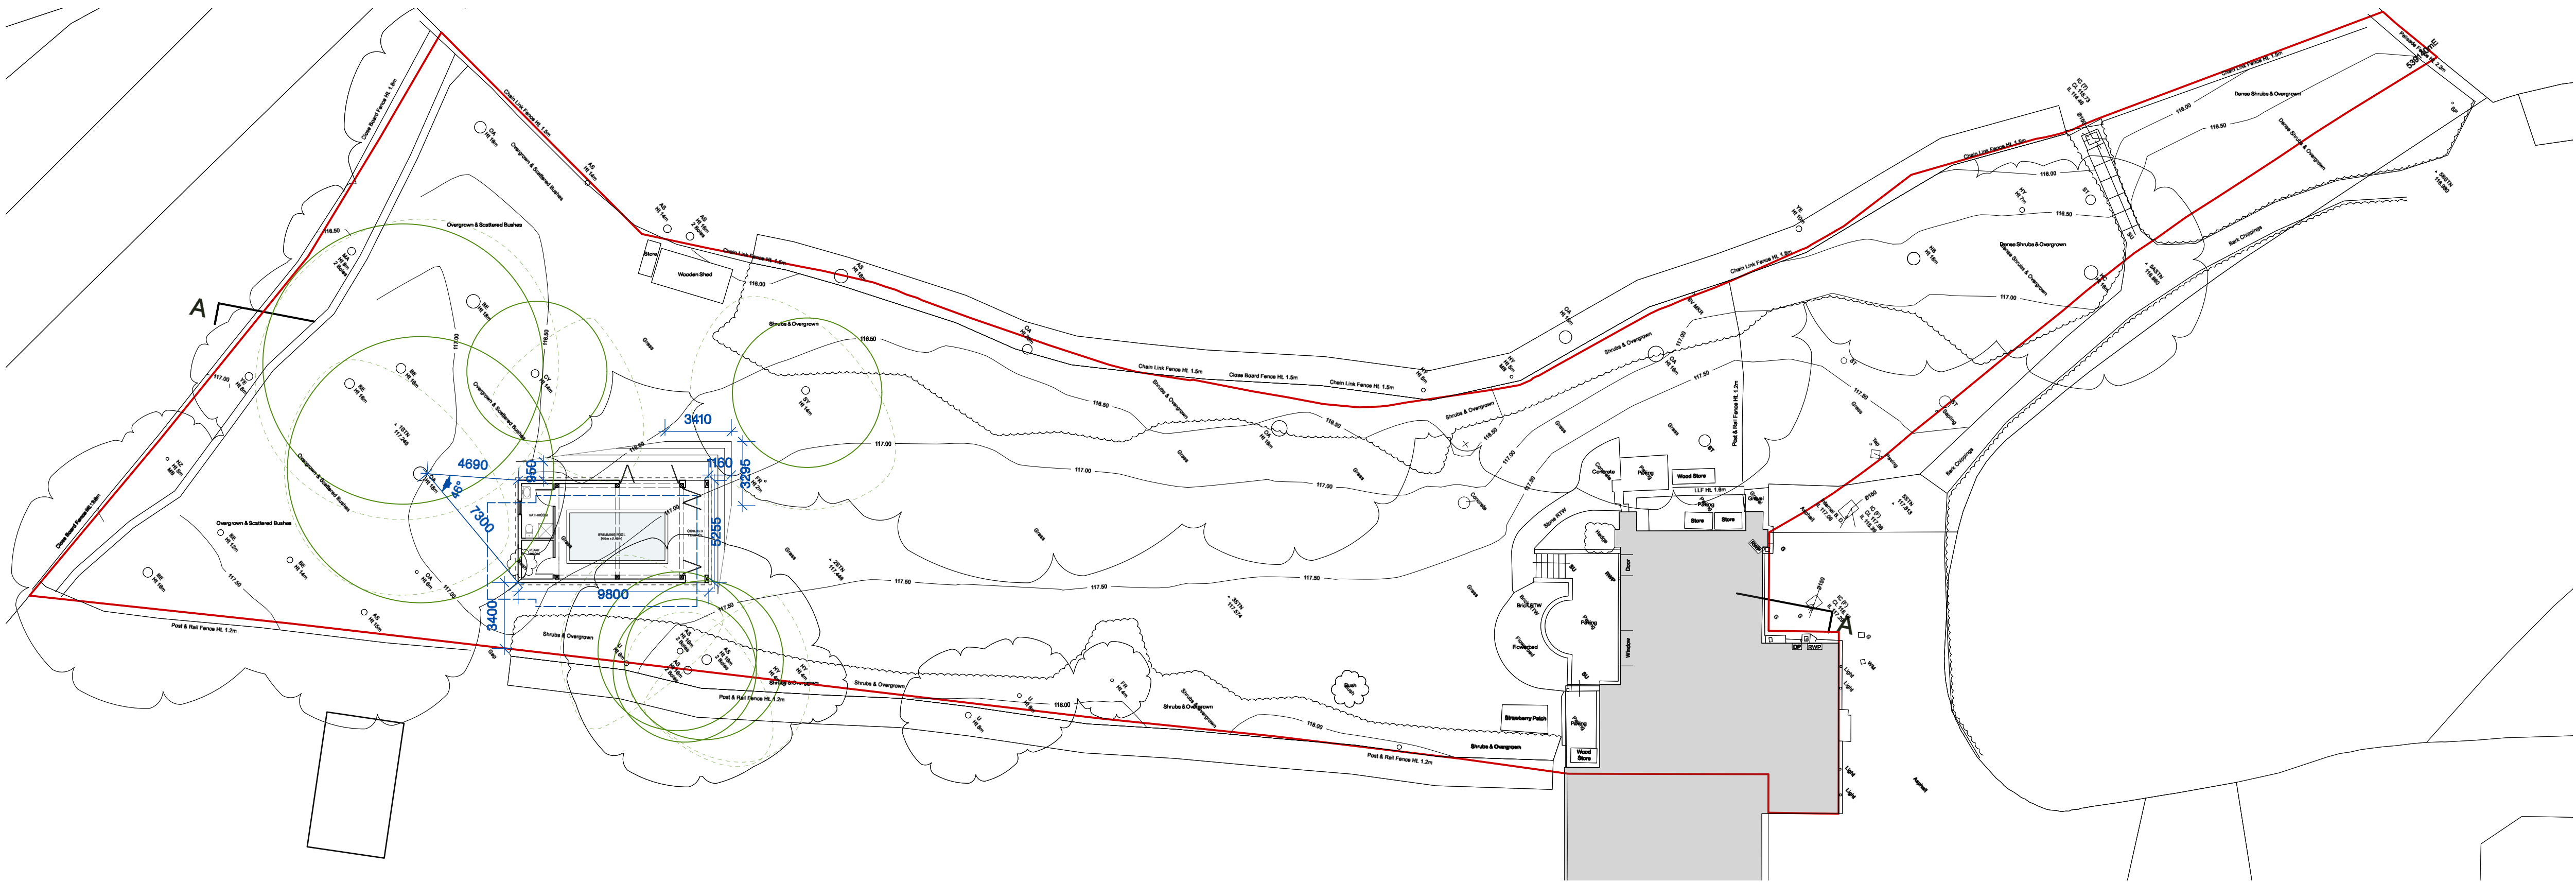

SECTION A

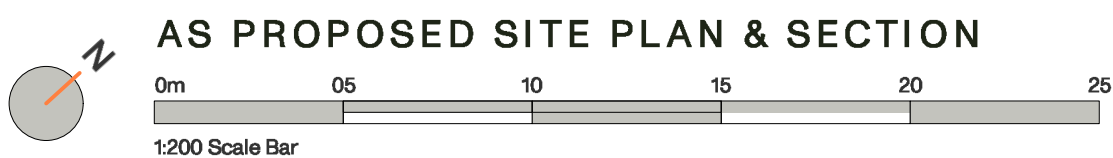

REV	DATE	COMMENT	BY
-----	------	---------	----

PRINT DRAWING AT A1

N.B. Unless otherwise noted this drawing is not to be used for construction purposes. If indicated as feasibility this drawing is subject to a detailed site investigation, including ground conditions/contaminates, drainage design and planning / density negotiations. The layout may be based upon an enlargement of an os sheet or other small scale plans and its accuracy needs to be verified by survey. CDM regulations have not been fully considered.

The Workshop, unit 3, landivar-architects.com
29-42 Windsor Street, info@landivar-architects.com
Brighton, BN1 1FU 01273 735590

