


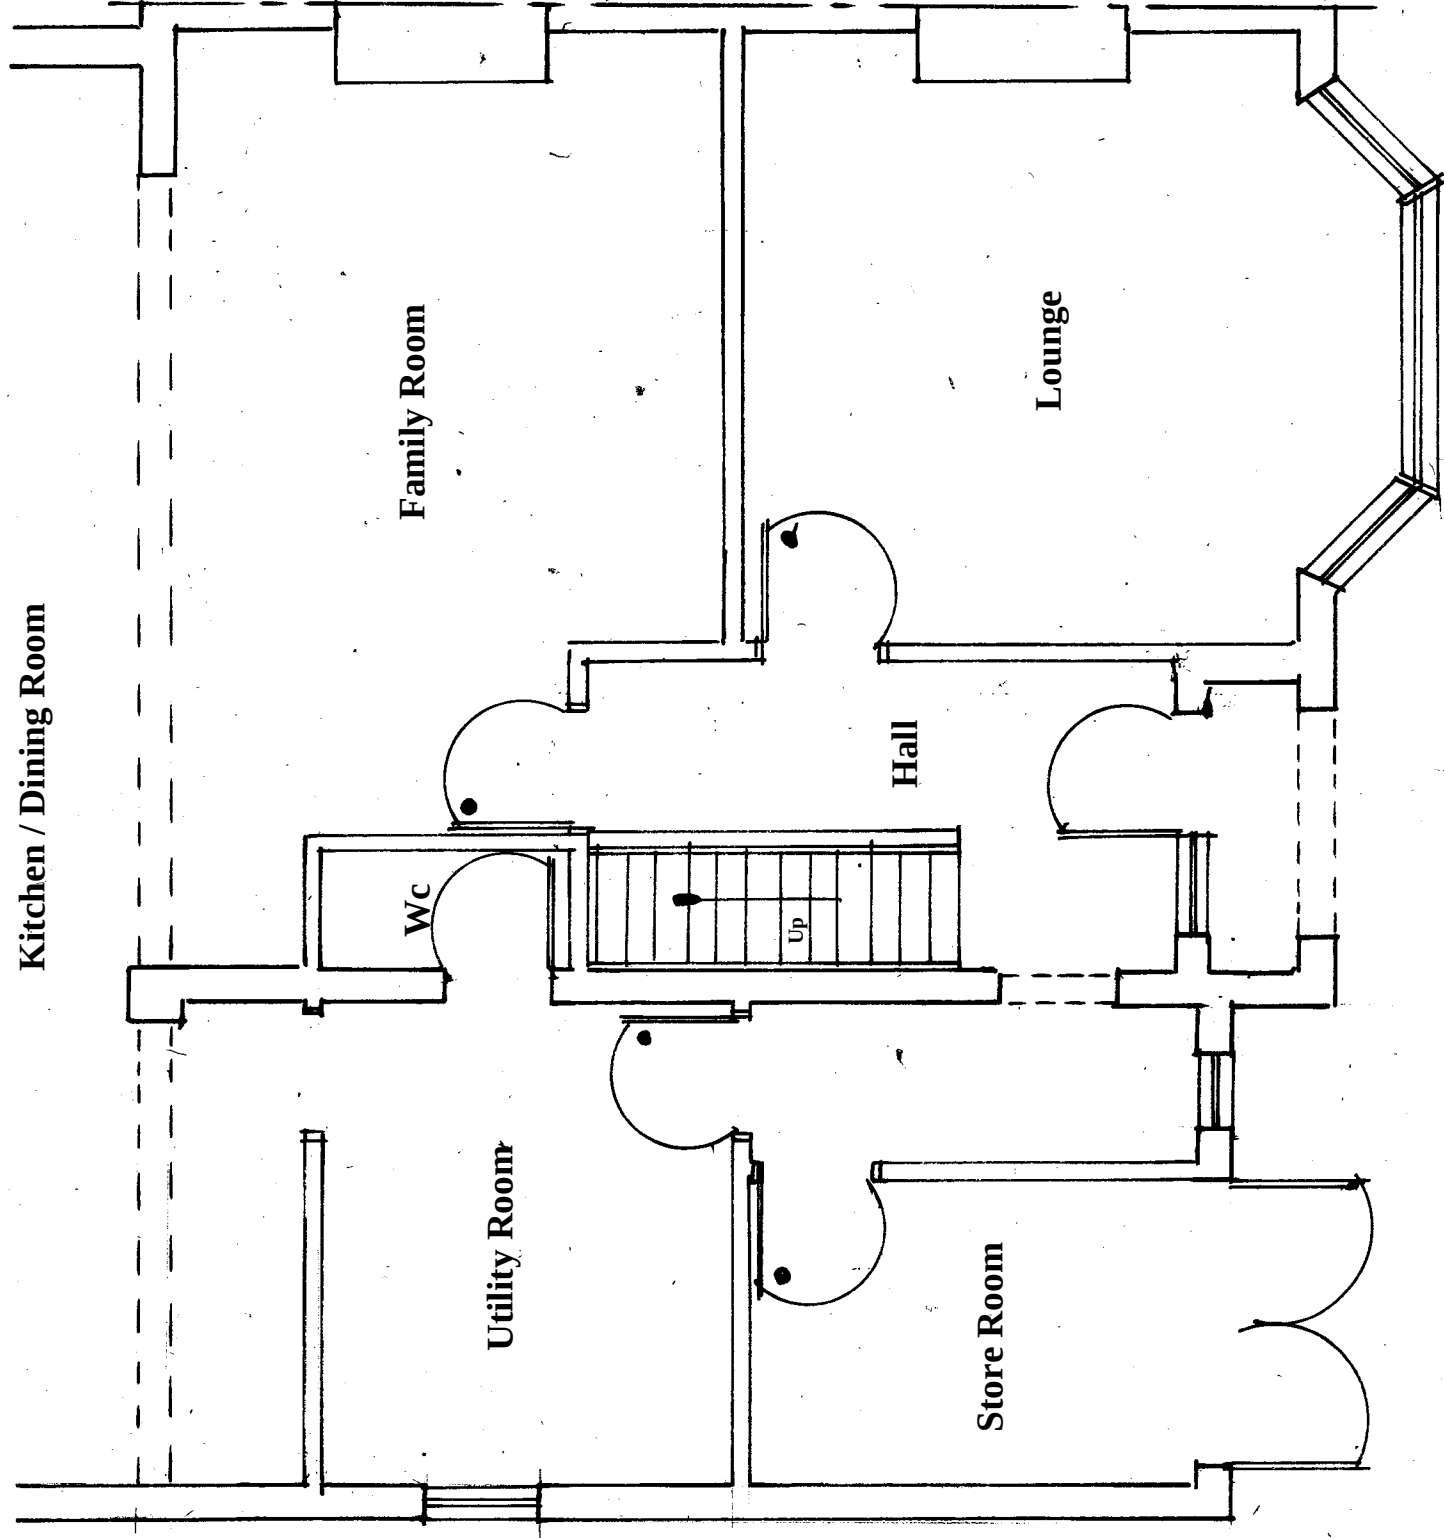

Existing Ground Floor Plan

Amendments			Date
Client			

Mr & Mrs Parker

Site Address

16 Ashgrove
Haywards Heath
West Sussex
RH16 4PZ

Proposal

Loft Conversion

Drawing Title Existing Ground Floor Plan

Date 05/03/25 Drawn S. Burrows

Scales

1:50

DWG NO.	S13367/1	REV
---------	----------	-----