


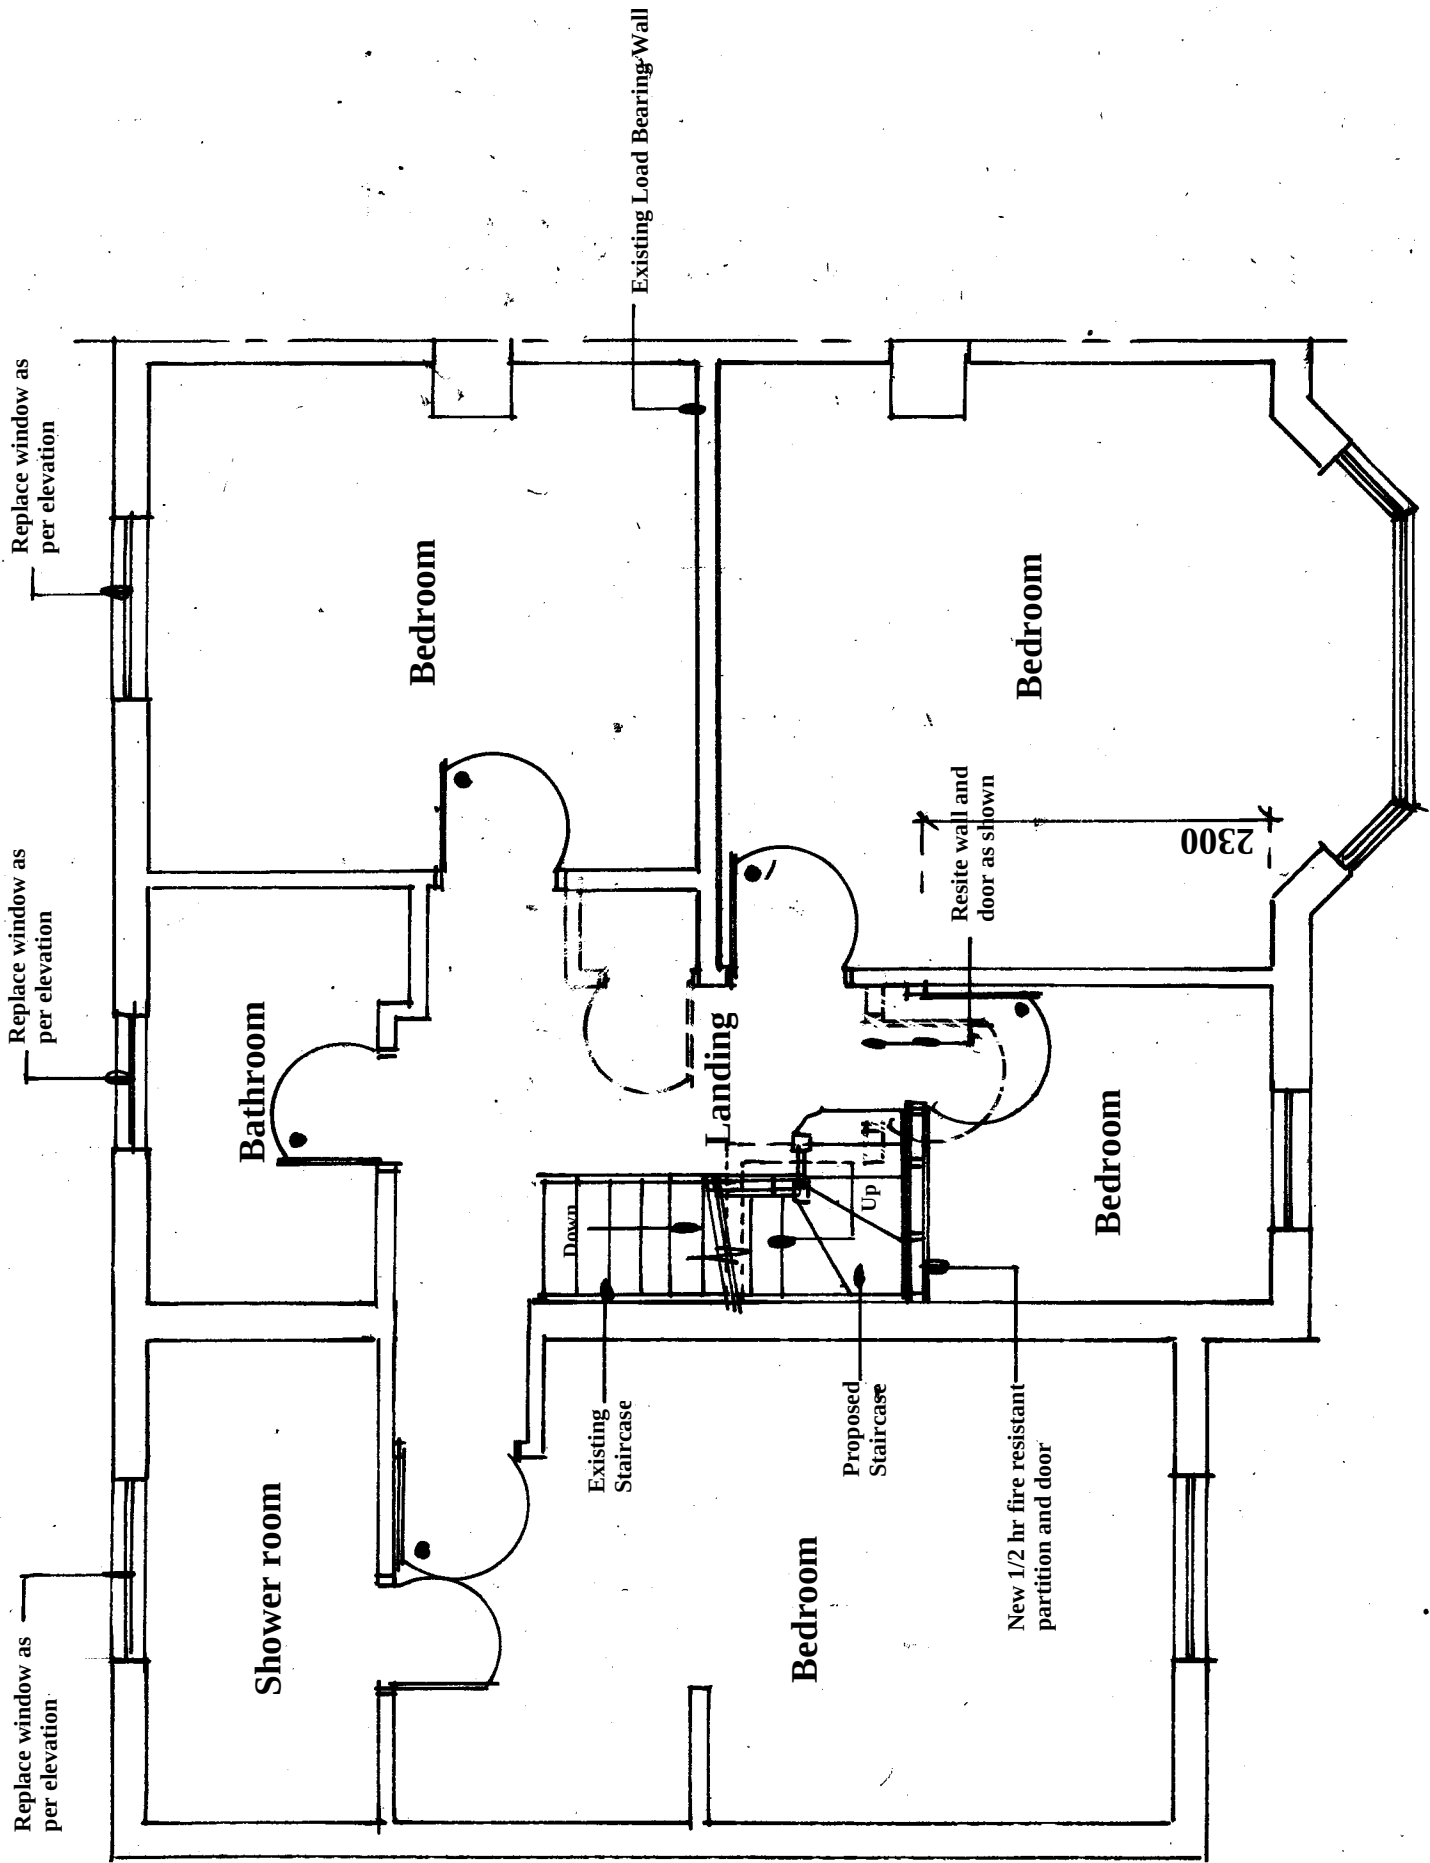

Existing First Floor Plan

Amendments			Date
Client			

Mr & Mrs Parker

Site Address

16 Ashgrove
Haywards Heath
West Sussex
RH16 4PZ

Proposal	Loft Conversion		
Drawing Title	Existing First Floor Plan		
Date	05/03/25	Drawn	S. Burrows
Scales	1:50		

DWG NO.	S13367/2	REV
---------	----------	-----