



proposed front (east) elevation




proposed side (north) elevation



proposed rear (west) elevation





proposed side (south) elevation

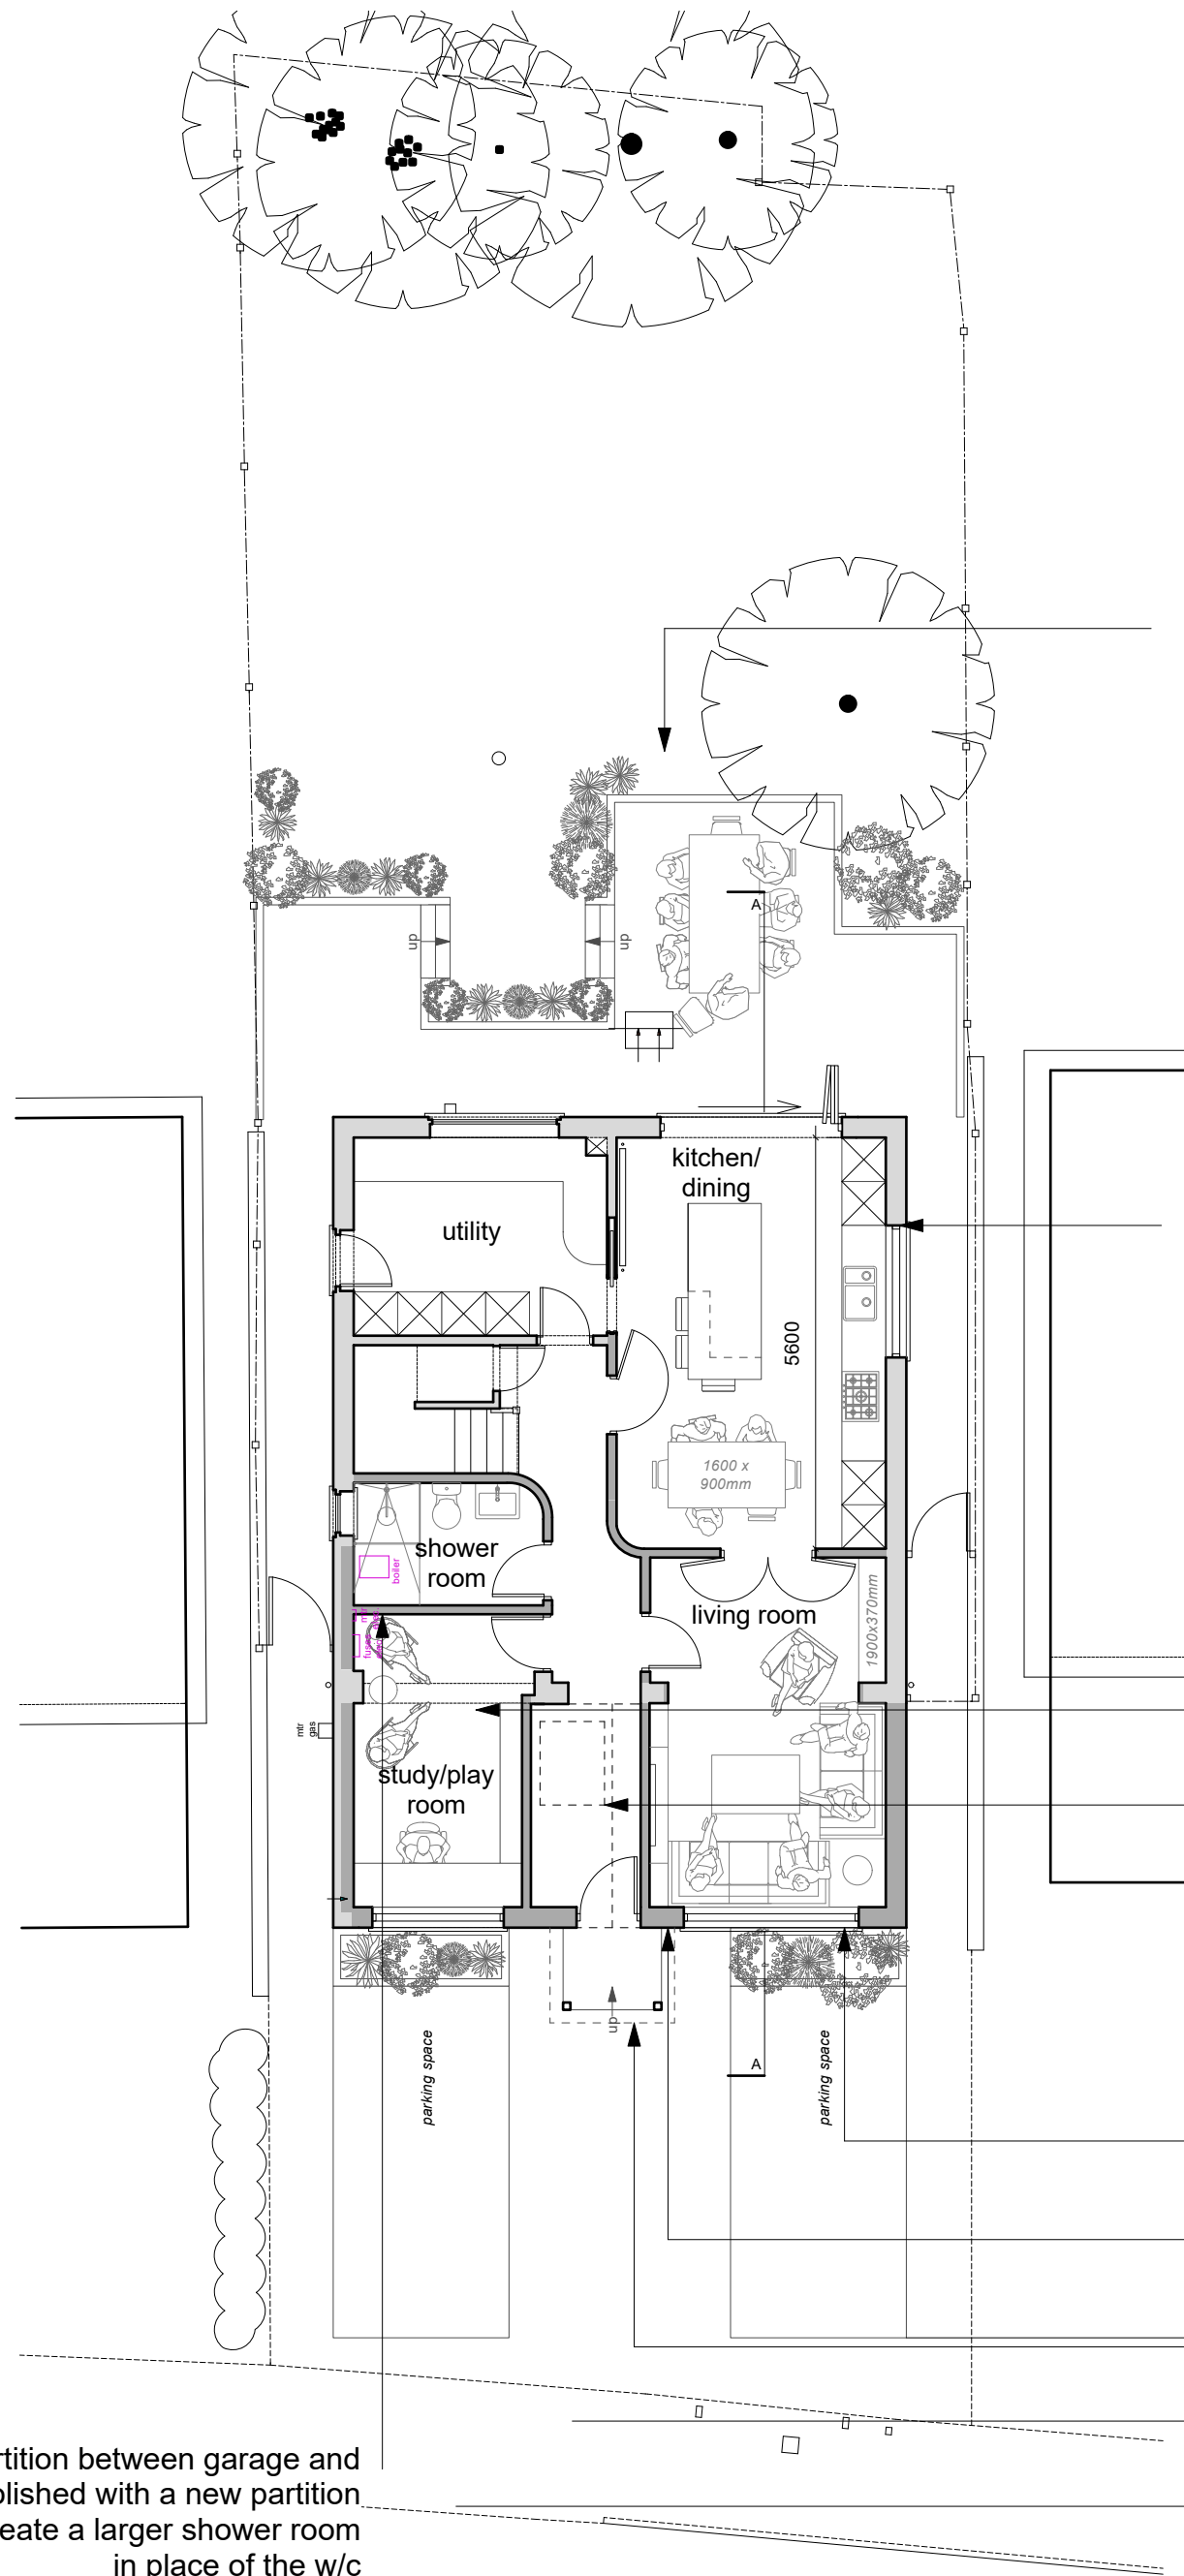


proposed ground floor and site plan

0m 1m 2m 3m 4m 5m


plan key

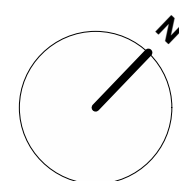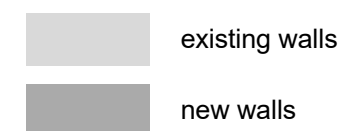

note: all windows to be replaced

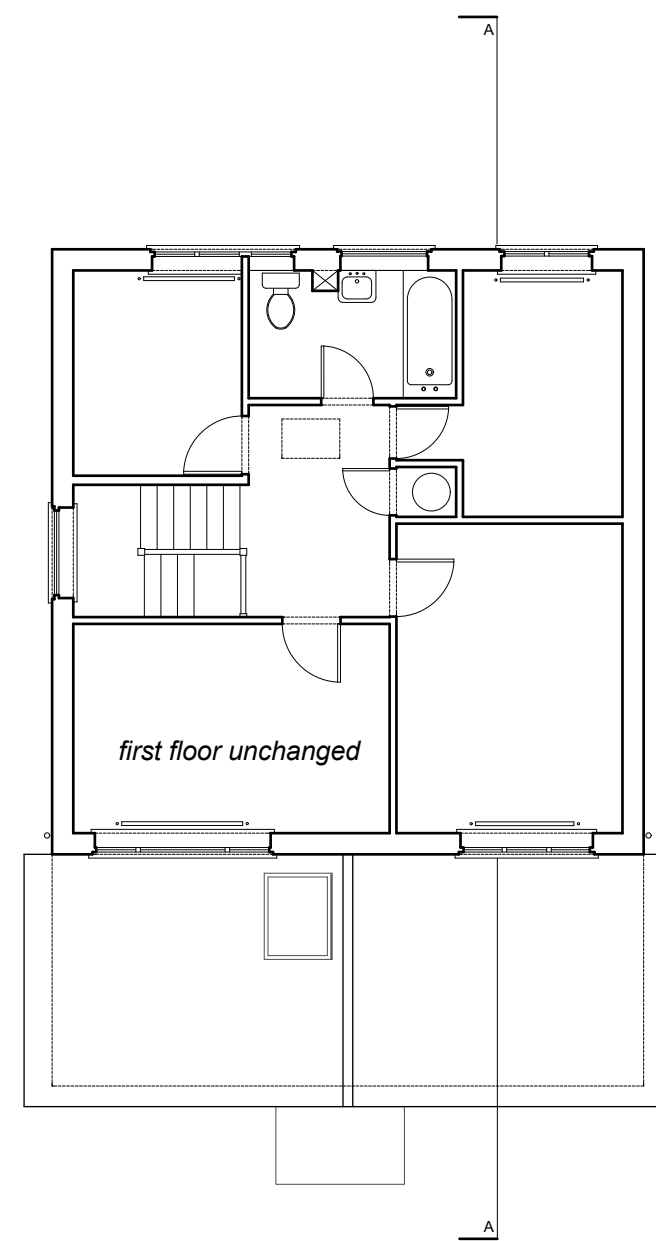

proposed first floor plan

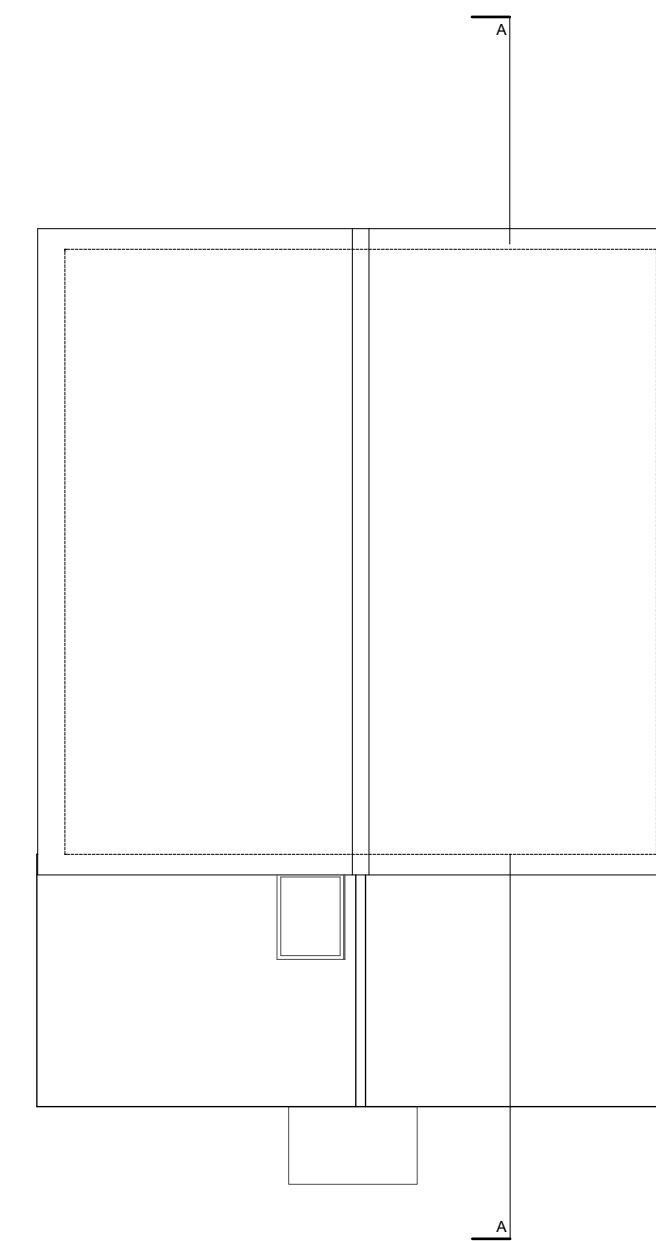

proposed roof plan



proposed section A-A

BASED ON INFORMATION PROVIDED BY OTHERS

17 Merlin Way
East Grinstead
RH19 3XG

Proposed Floor Plans,
Sections & Elevations

Scale 1:100 @ A1

Date June 2025

2410.03

turner &
hoskins

architects
First Floor Office
1A Station Road
Edenbridge TN9 5HP
t. 01732866064
www.turnerandhoskins.co.uk