



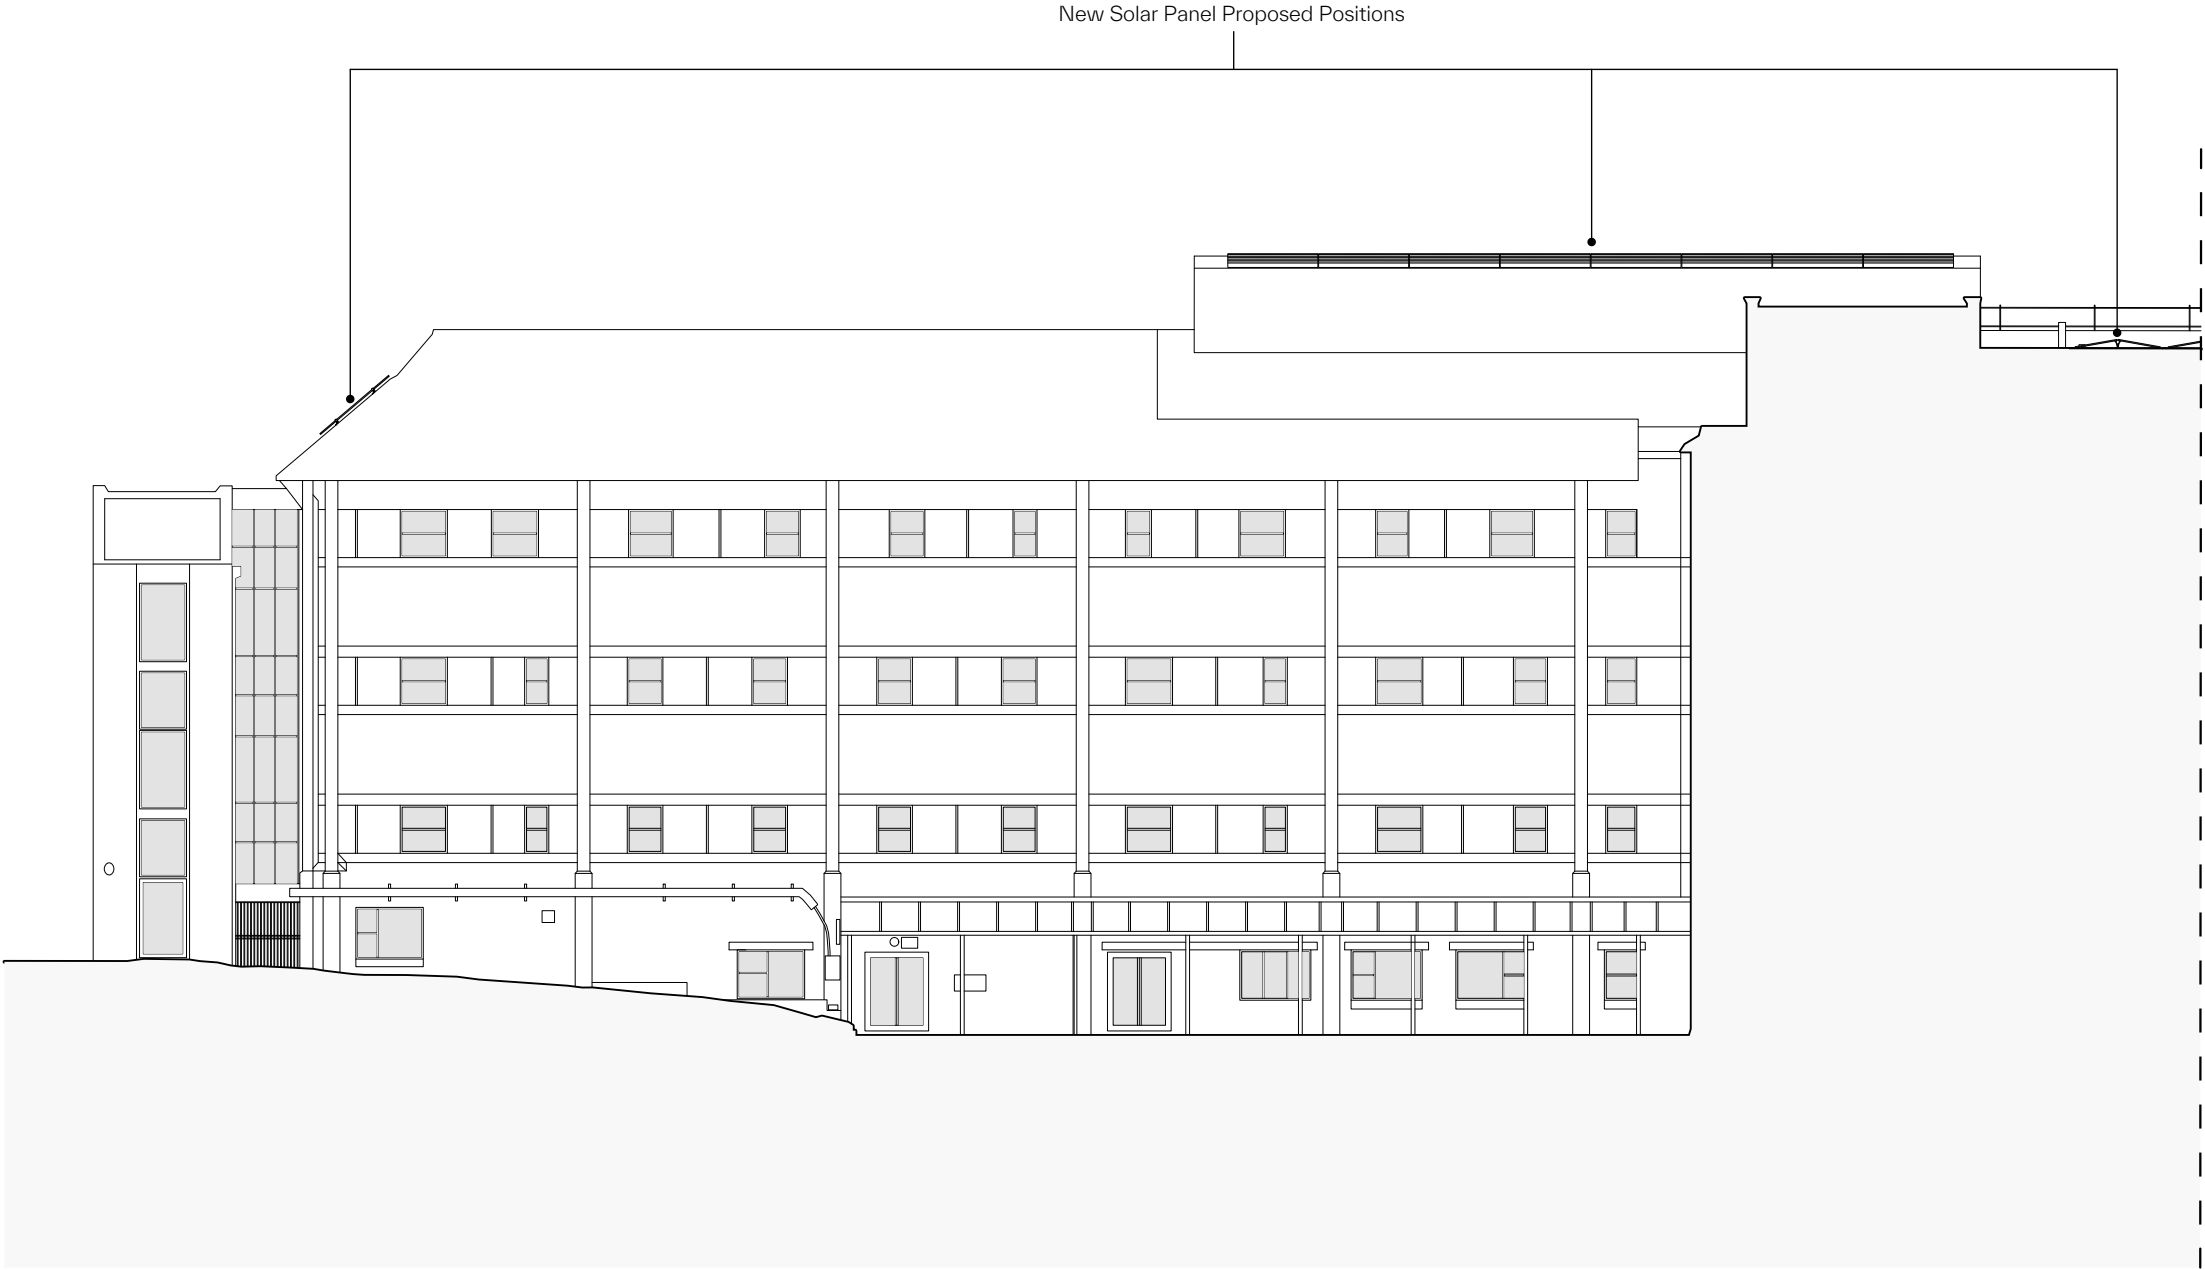

05 Plant Room 2, Proposed North Elevation

Revisions		
No.	Description:	Date:
P01	Draft for Review	17.04.2026
A	Issue for Planning	23.04.2026

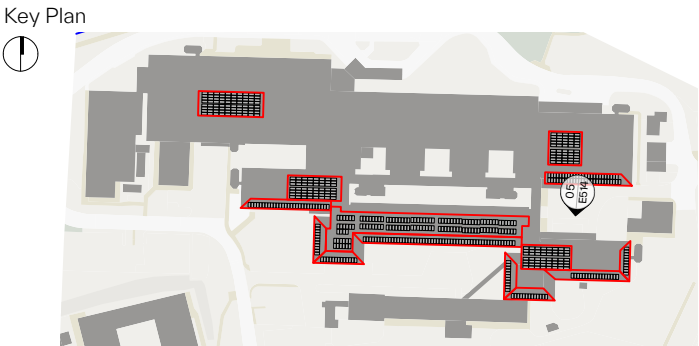

SUPERVENE

Supervene Architects Ltd, The Office, 8 Chapel Place, Tunbridge Wells, Kent. TN1 1YQ
t. +44 (0)1892 341899
w. www.supervenearchitects.com
tw. [@SuperveneArch](https://twitter.com/SuperveneArch)
insta. [supervenearchitects](https://www.instagram.com/supervenearchitects)

- Notes:
1. Do not scale drawings
 2. Site verify all dimensions prior to construction
 3. Report all discrepancies to Supervene Architects Ltd immediately
 4. This drawing is to be read in conjunction with all relevant documents and drawings

© Supervene Architects - All rights reserved
This work is copyright and cannot be reproduced or copied in any form or by any other means (graphic, electronic or mechanical including photocopying) Without the written permission of author any license, express or implied.
To use this document for any purpose whatsoever is restricted to the terms of the agreement or implied agreement between author and the instructing party.

Client	Stage	Status
Batcheller Monkhouse	Stage 3	Planning

Job Title
Princess Royal Hospital

Project Number	Scale:
2611	1:200@A3

Drawing Title	North
Proposed Elevation 05	

Drawing Number	Revision
2611-PRH-SVA-ARC-E-DR-514	A



For Information only - Not for Construction