



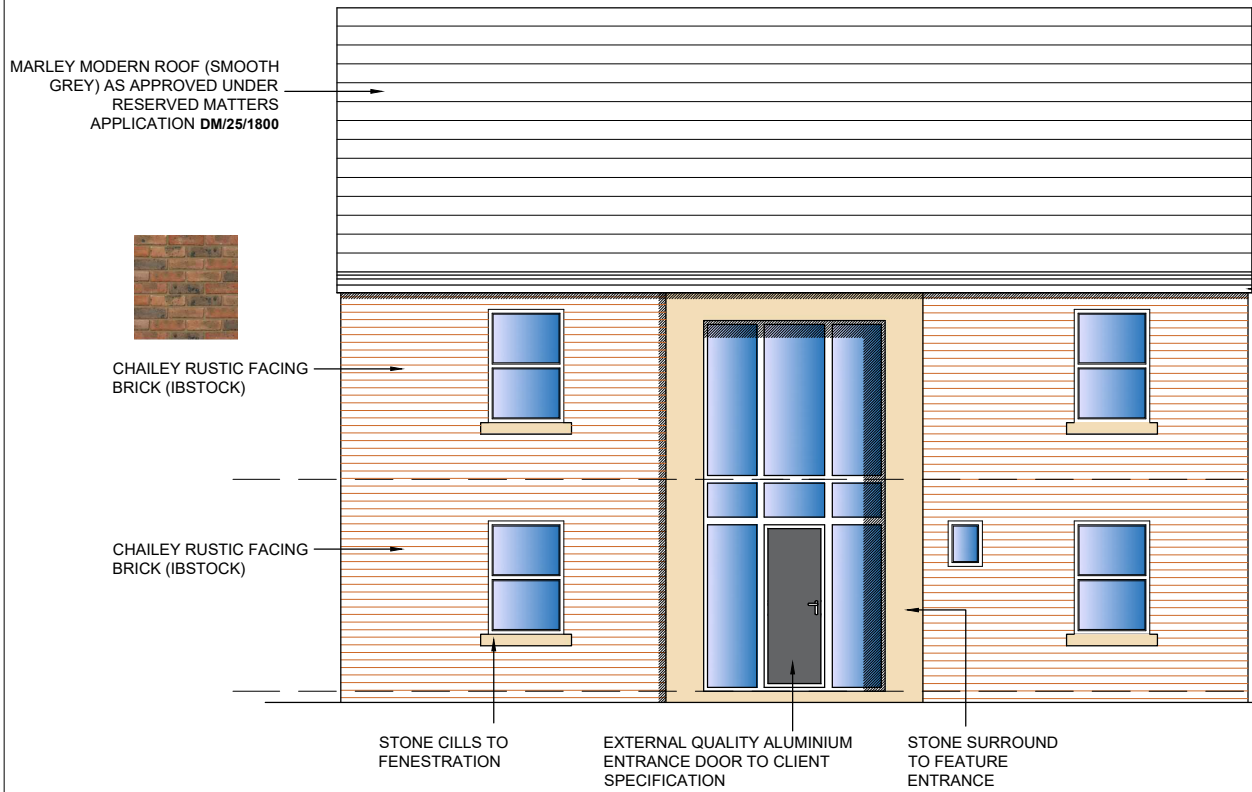


PLOT TWO
PROPOSED FRONT ELEVATION

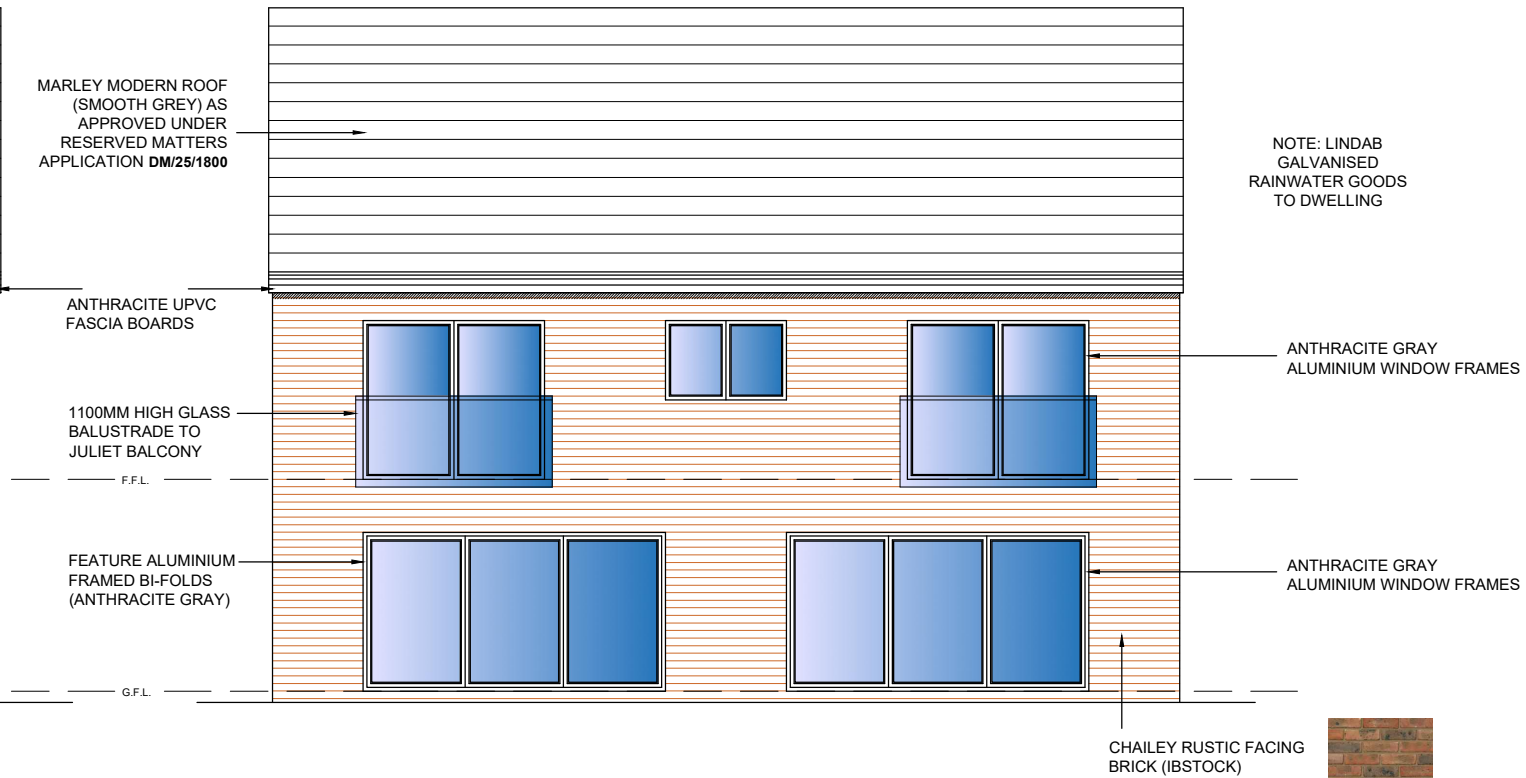


PLOT TWO
PROPOSED REAR ELEVATION

NOTE: MATERIALS SPECIFIED
ARE AS APPROVED UNDER
RESERVED MATTERS
APPLICATION DM/25/1800

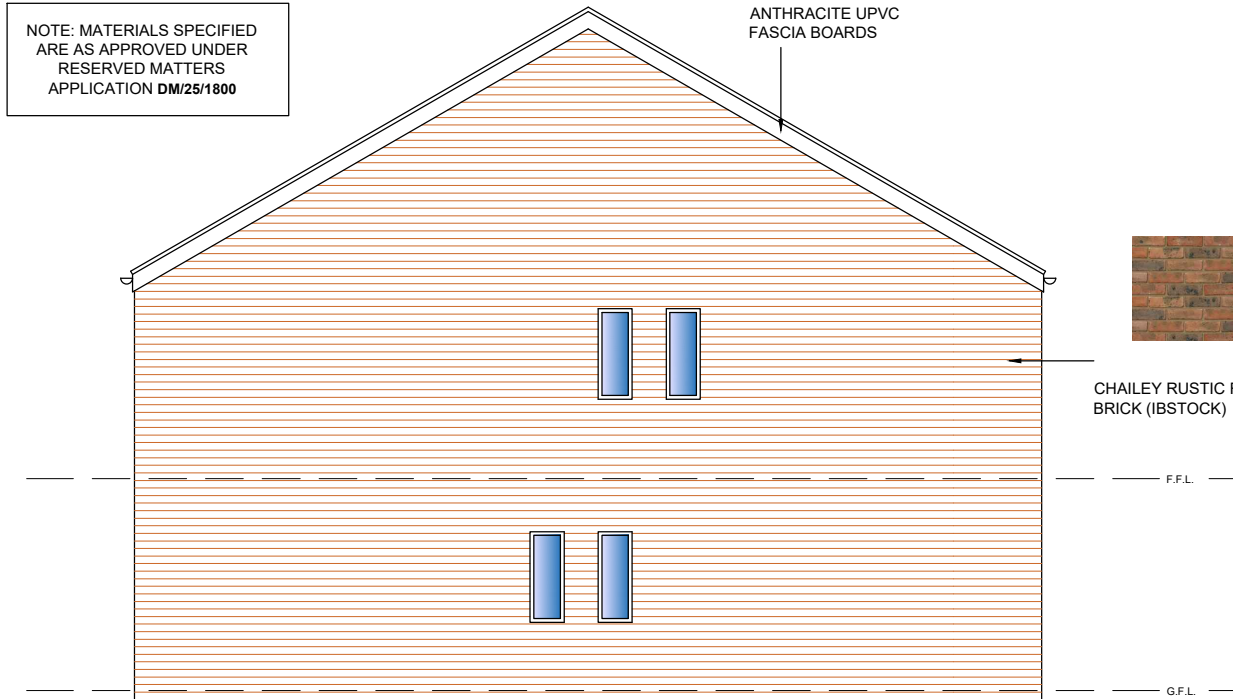


PLOT TWO
PROPOSED SIDE ELEVATION

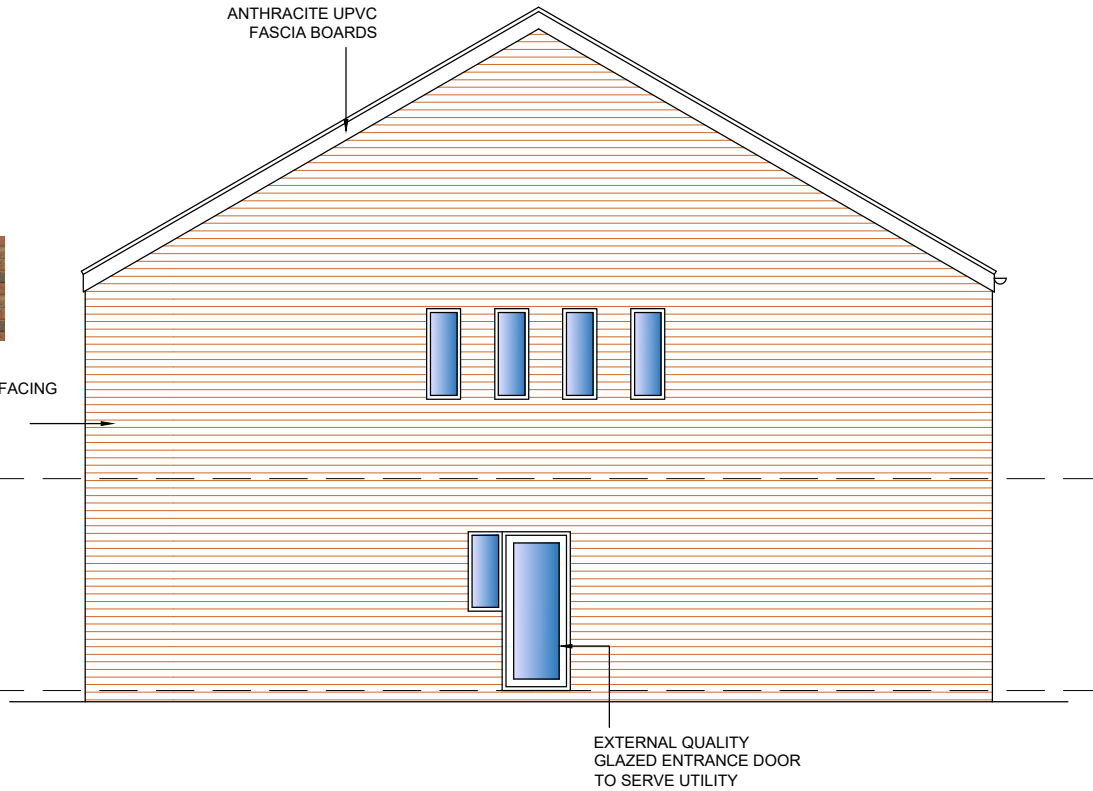

PLOT TWO
PROPOSED SIDE ELEVATION

SCALE BAR (M)

 

REV	DESCRIPTION
A	DWELLING LAYOUT HANDED & MATERIAL DETAIL ADDED 26.11.25 D.D.
B	ROOF MATERIAL SPECIFICATION ADDED FOR D.O.C. APPLICATION SUBMISSION 13.04.26 R.S.P.
PLOT TWO PROPOSED ELEVATIONS	
PROPOSED RESIDENTIAL DEVELOPMENT CONSISTING OF 2 DWELLINGS - WOODSIDE GRANGE, HASSOCKS, BN6 8EX	
CLIENT:	SAXON HOMES
DWG NO:	PL K1177/05
SCALE:	1/100 @ A3
DRAWN BY:	R.S.P.
DATE:	11/06/25
REV:	B
MICHIGAN HOUSE, 17-19 CHORLEY NEW ROAD, BOLTON, BL1 4QR TEL: 01204 392233 FAX: 01204 528505 WWW.NEILPIKEARCHITECTS.CO.UK EMAIL: INFO@NEILPIKEARCHITECTS.CO.UK	
COPYRIGHT OF THIS DRAWING REMAINS WITH THE ARCHITECT. DO NOT SCALE FROM THIS DRAWING. WORK TO FIGURED DIMENSIONS. CHECK ALL DIMENSIONS ON SITE. IN THE EVENT OF ANY DISCREPANCY REFER QUERY TO THE ARCHITECTS.	

