


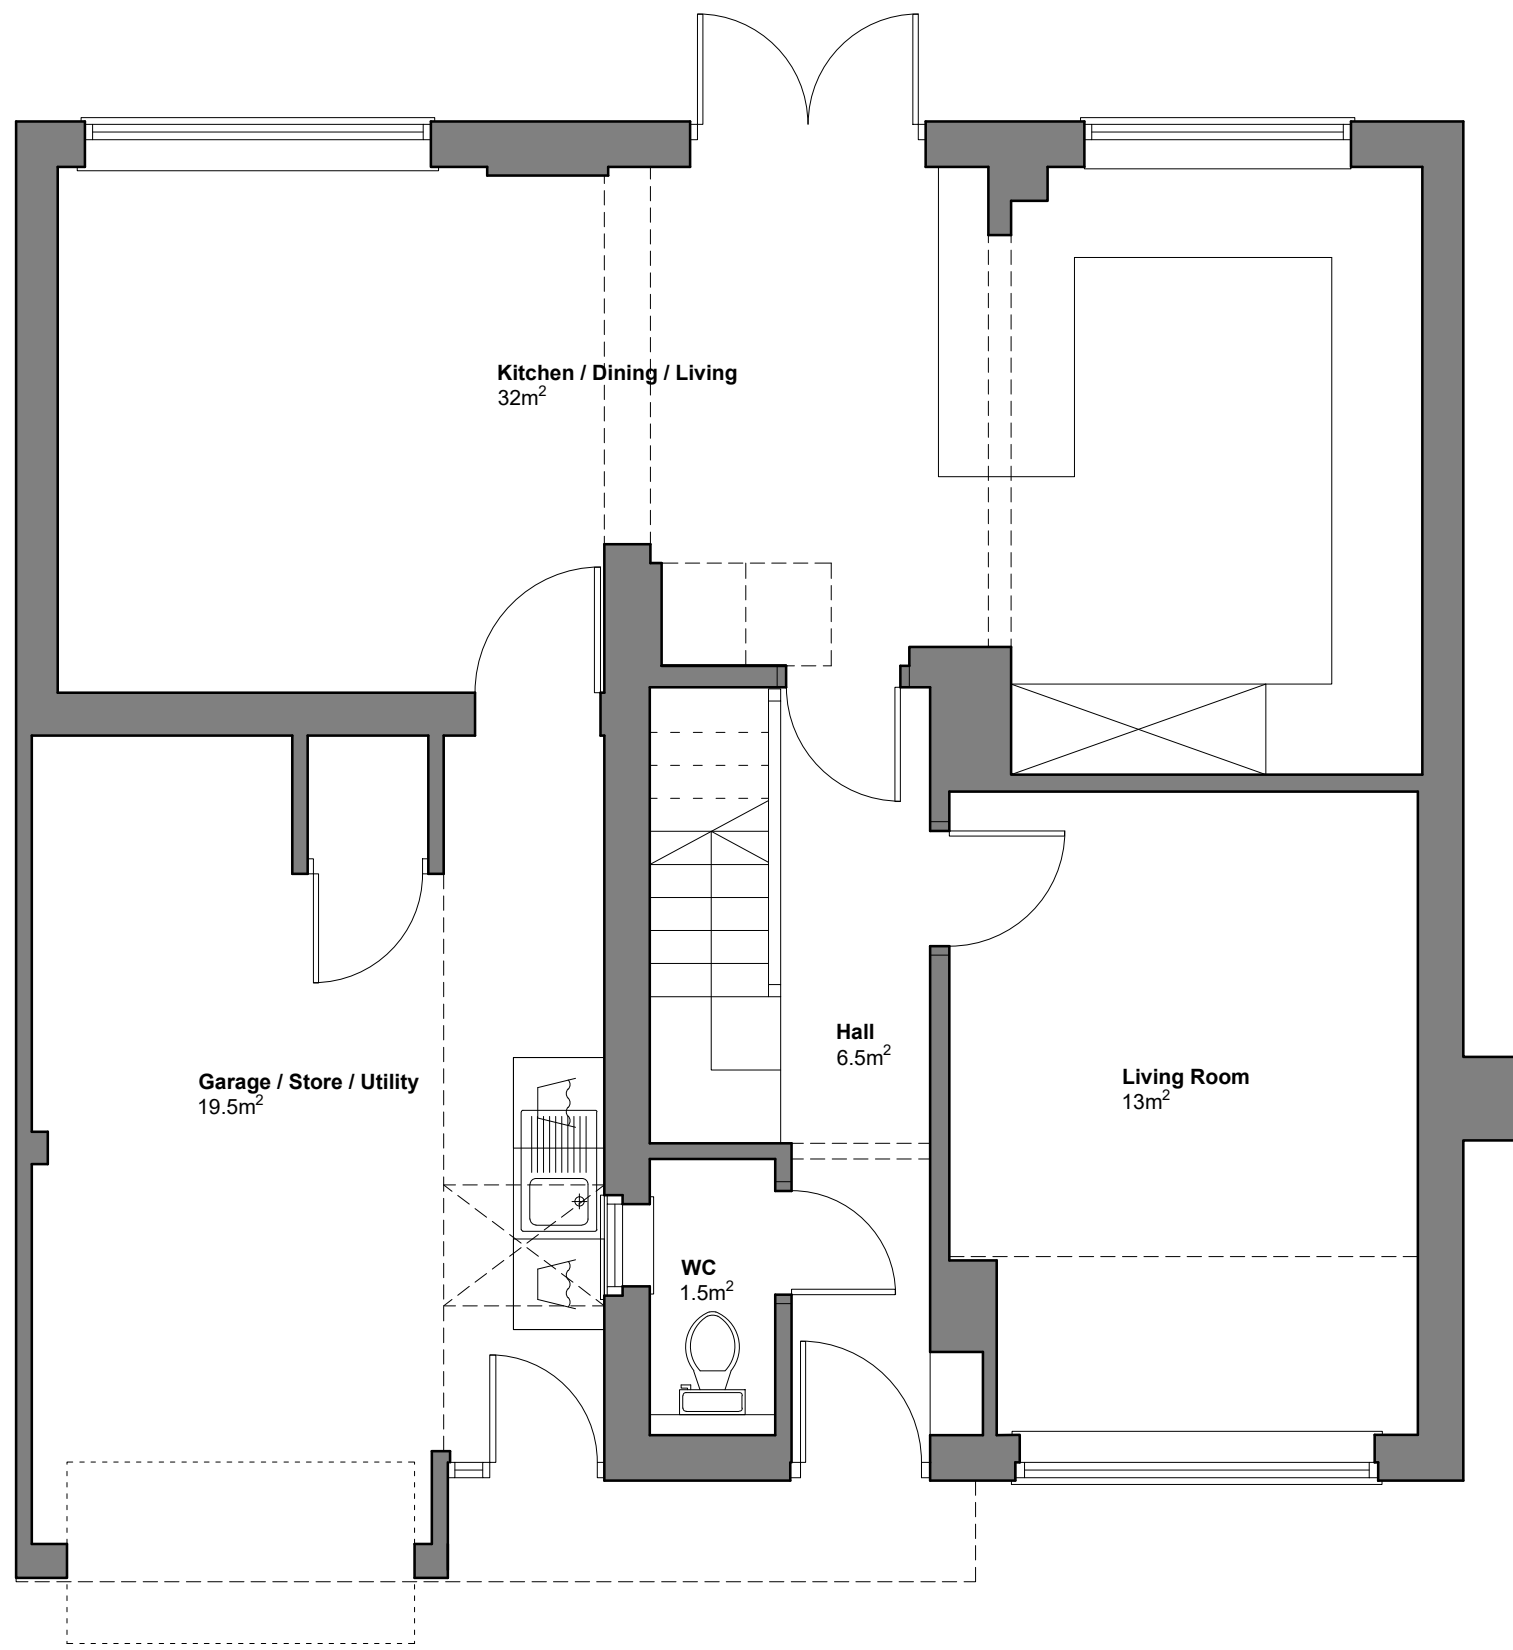


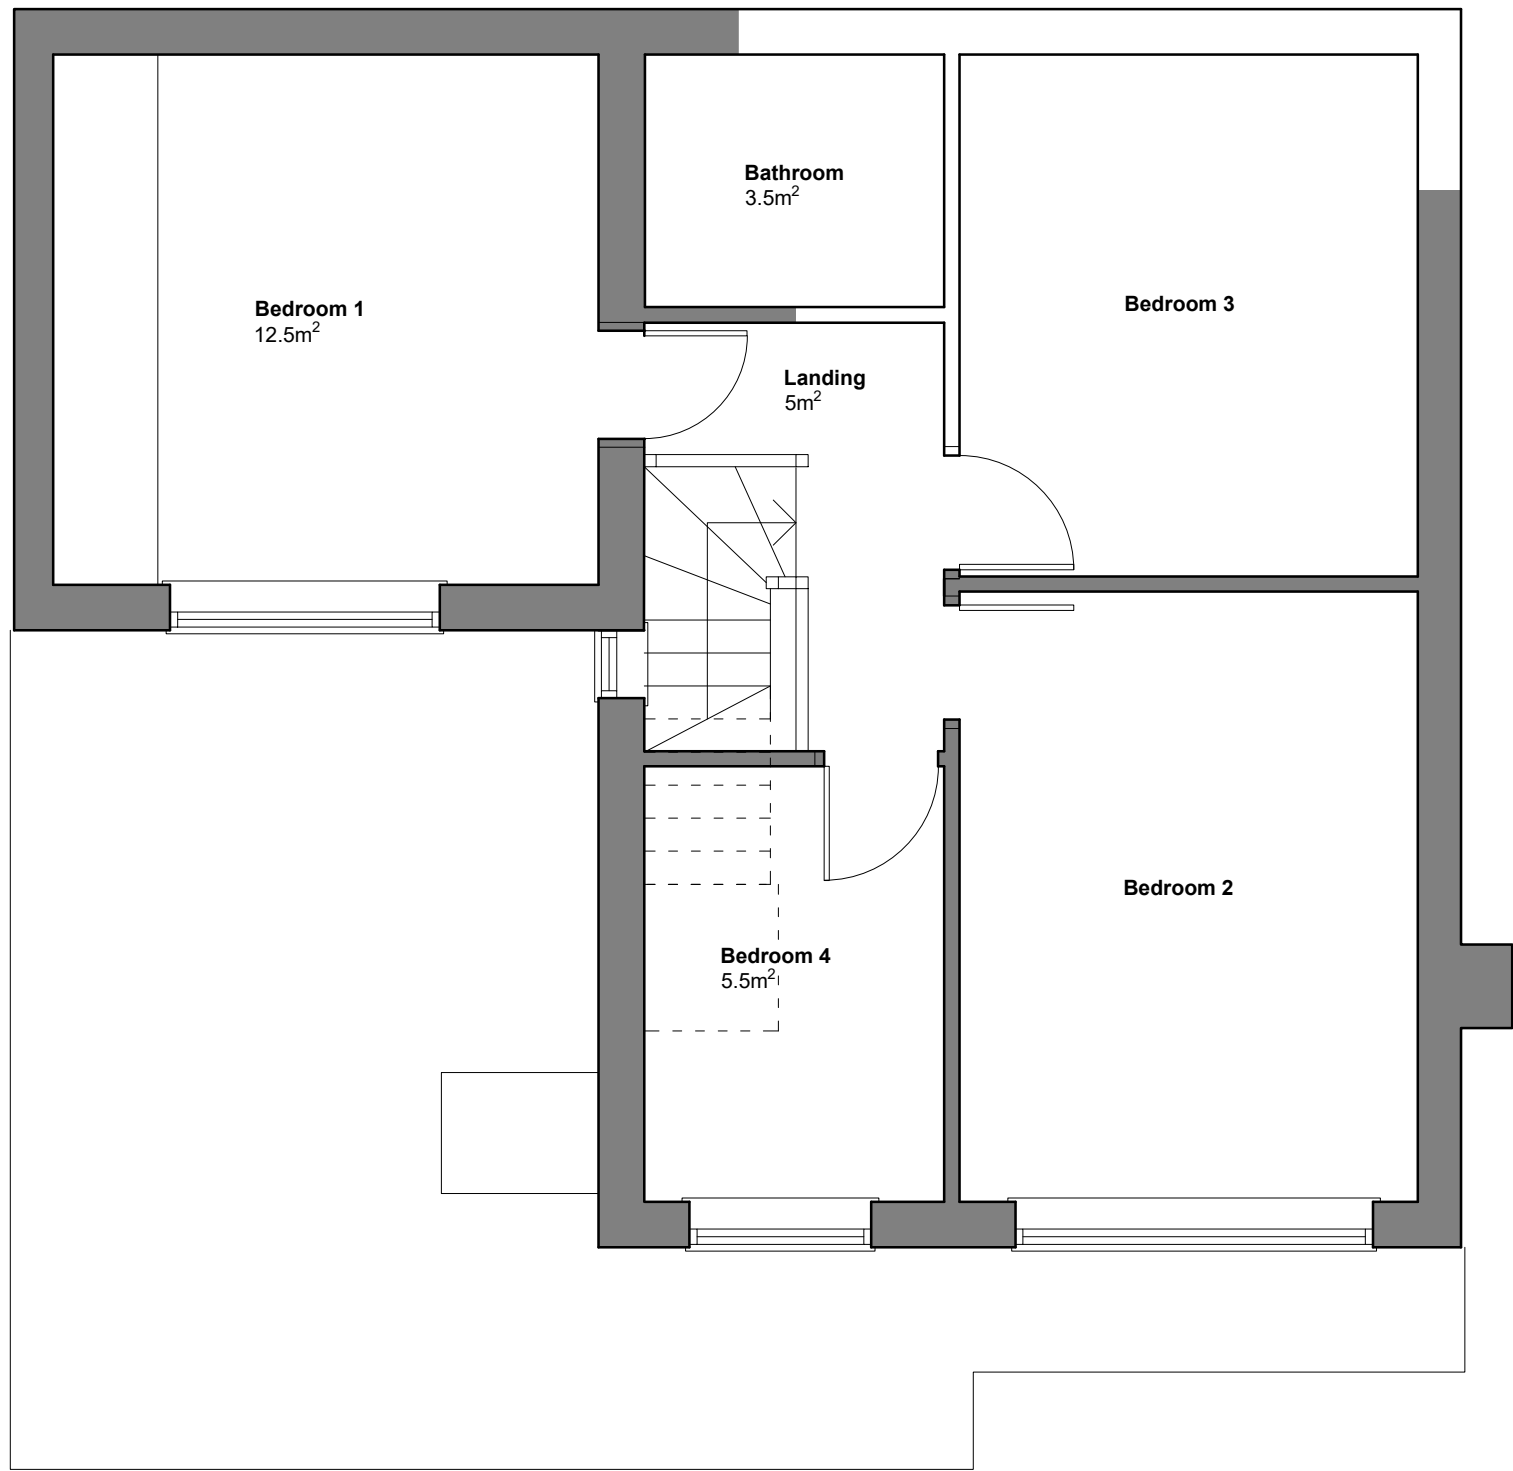

Ground Floor Plan as Existing
1:50 @ A1

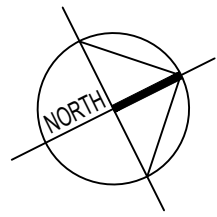



First Floor Plan as Existing
1:50 @ A1

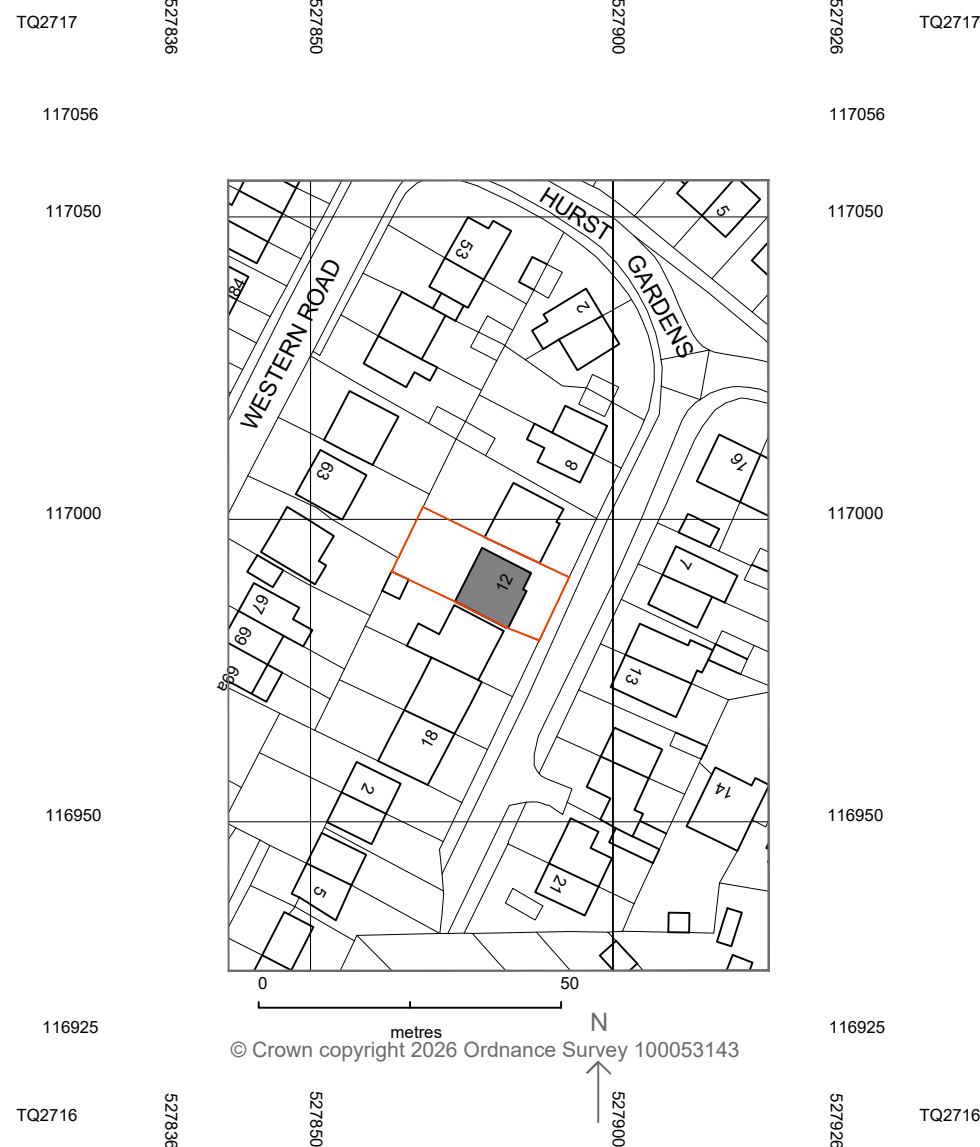


Location Plan
1:1250 @ A1



Front (East) Elevation as Existing
1:50 @ A1

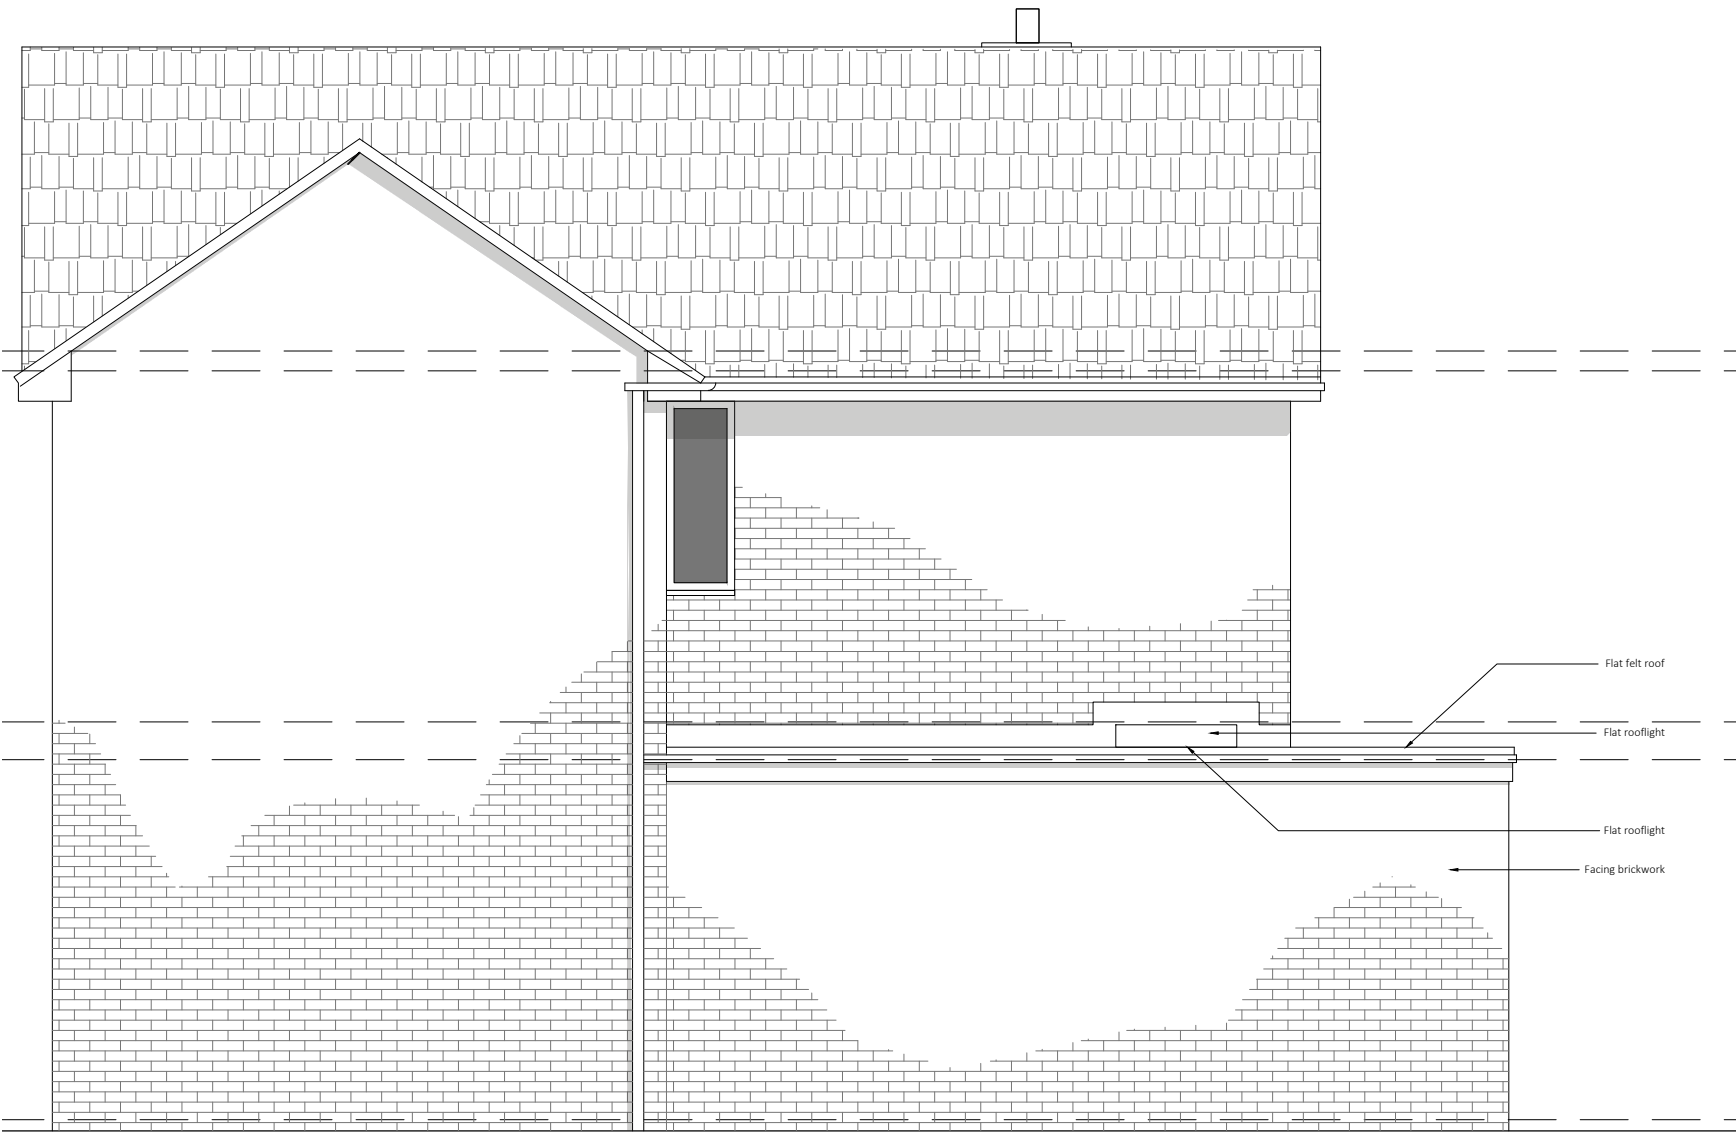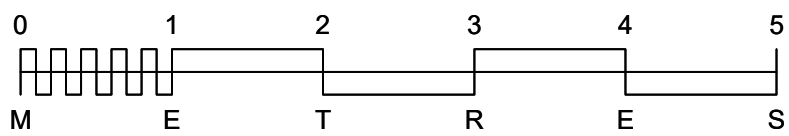

Side (South) Elevation as Existing
1:50 @ A1

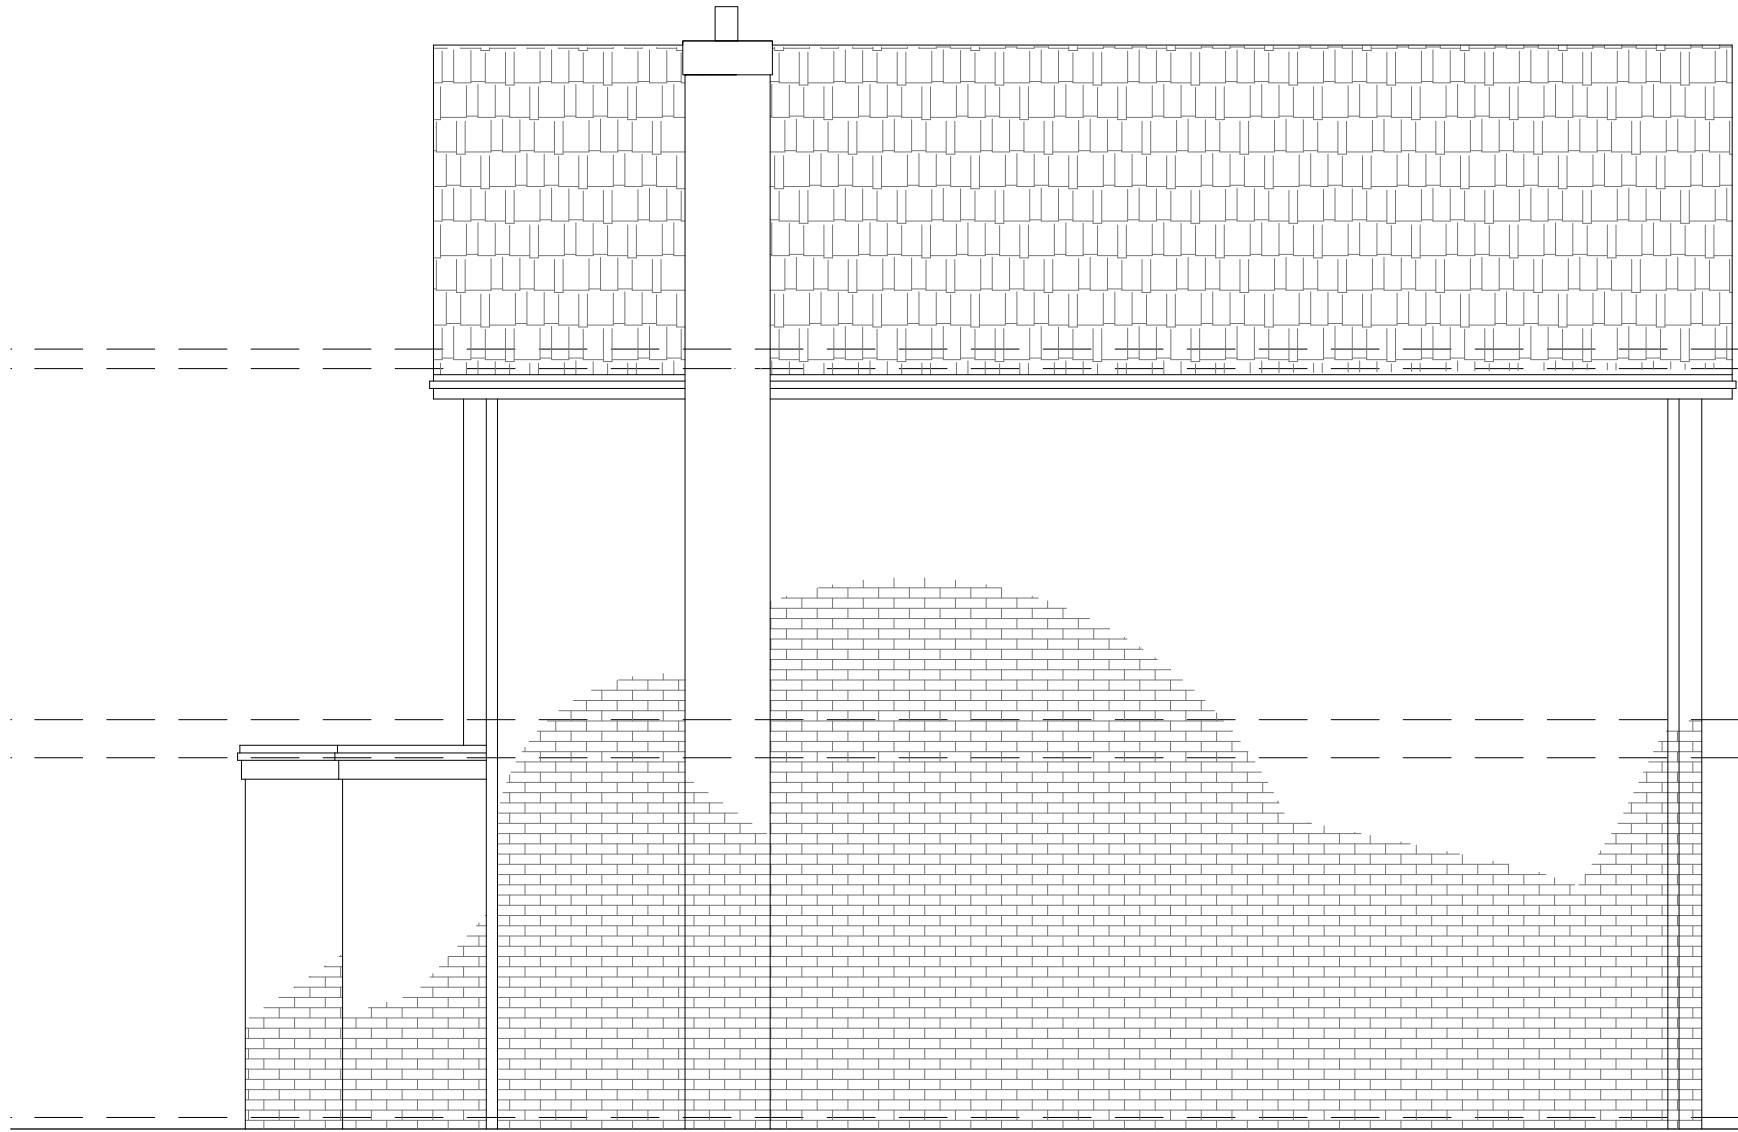

Side (North) Elevation as Existing
1:50 @ A1

REV	DATE	DESCRIPTION
B	29.04.26	General updates for planning
A	16.04.25	South elevation revised (FF building line) GF roof areas added to FF plan

This drawing should be read in conjunction with all other drawings. Do not scale.
All dimensions must be site checked.
Copyright © Catherine Whitby Architects

catherine whitby
ARCHITECTS

arb Architects
Registration
Board
REG NO: 069618H

PLANNING

Project
E McKinlay
12 Hurst Gardens
Hurstpierpoint

Title
Existing Plans,
Existing Elevations
and Location Plan

Project No. 02606	Drawn By cw	Checked By cw
----------------------	----------------	------------------

Drawing No.
001

Scale Varies @ A1	Date Mar 26	Revision B
----------------------	----------------	---------------