




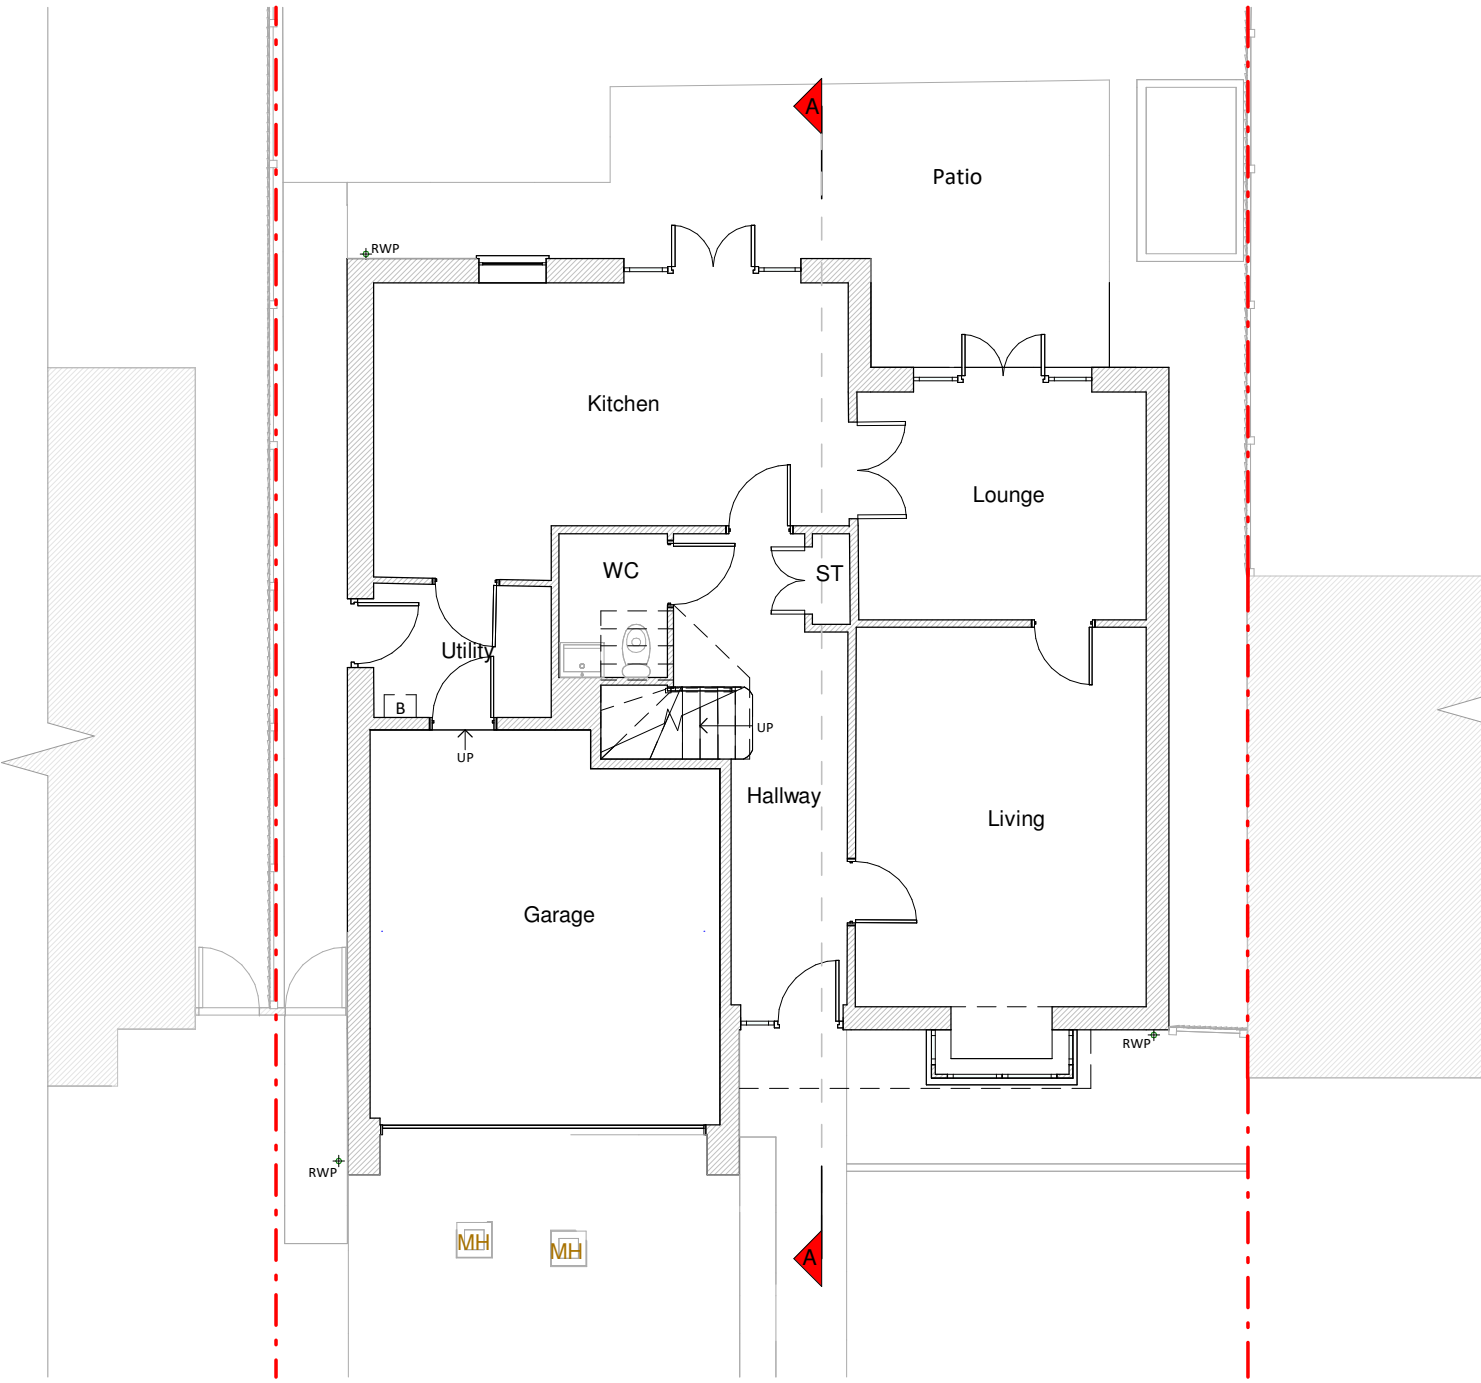

Ground Floor Plan

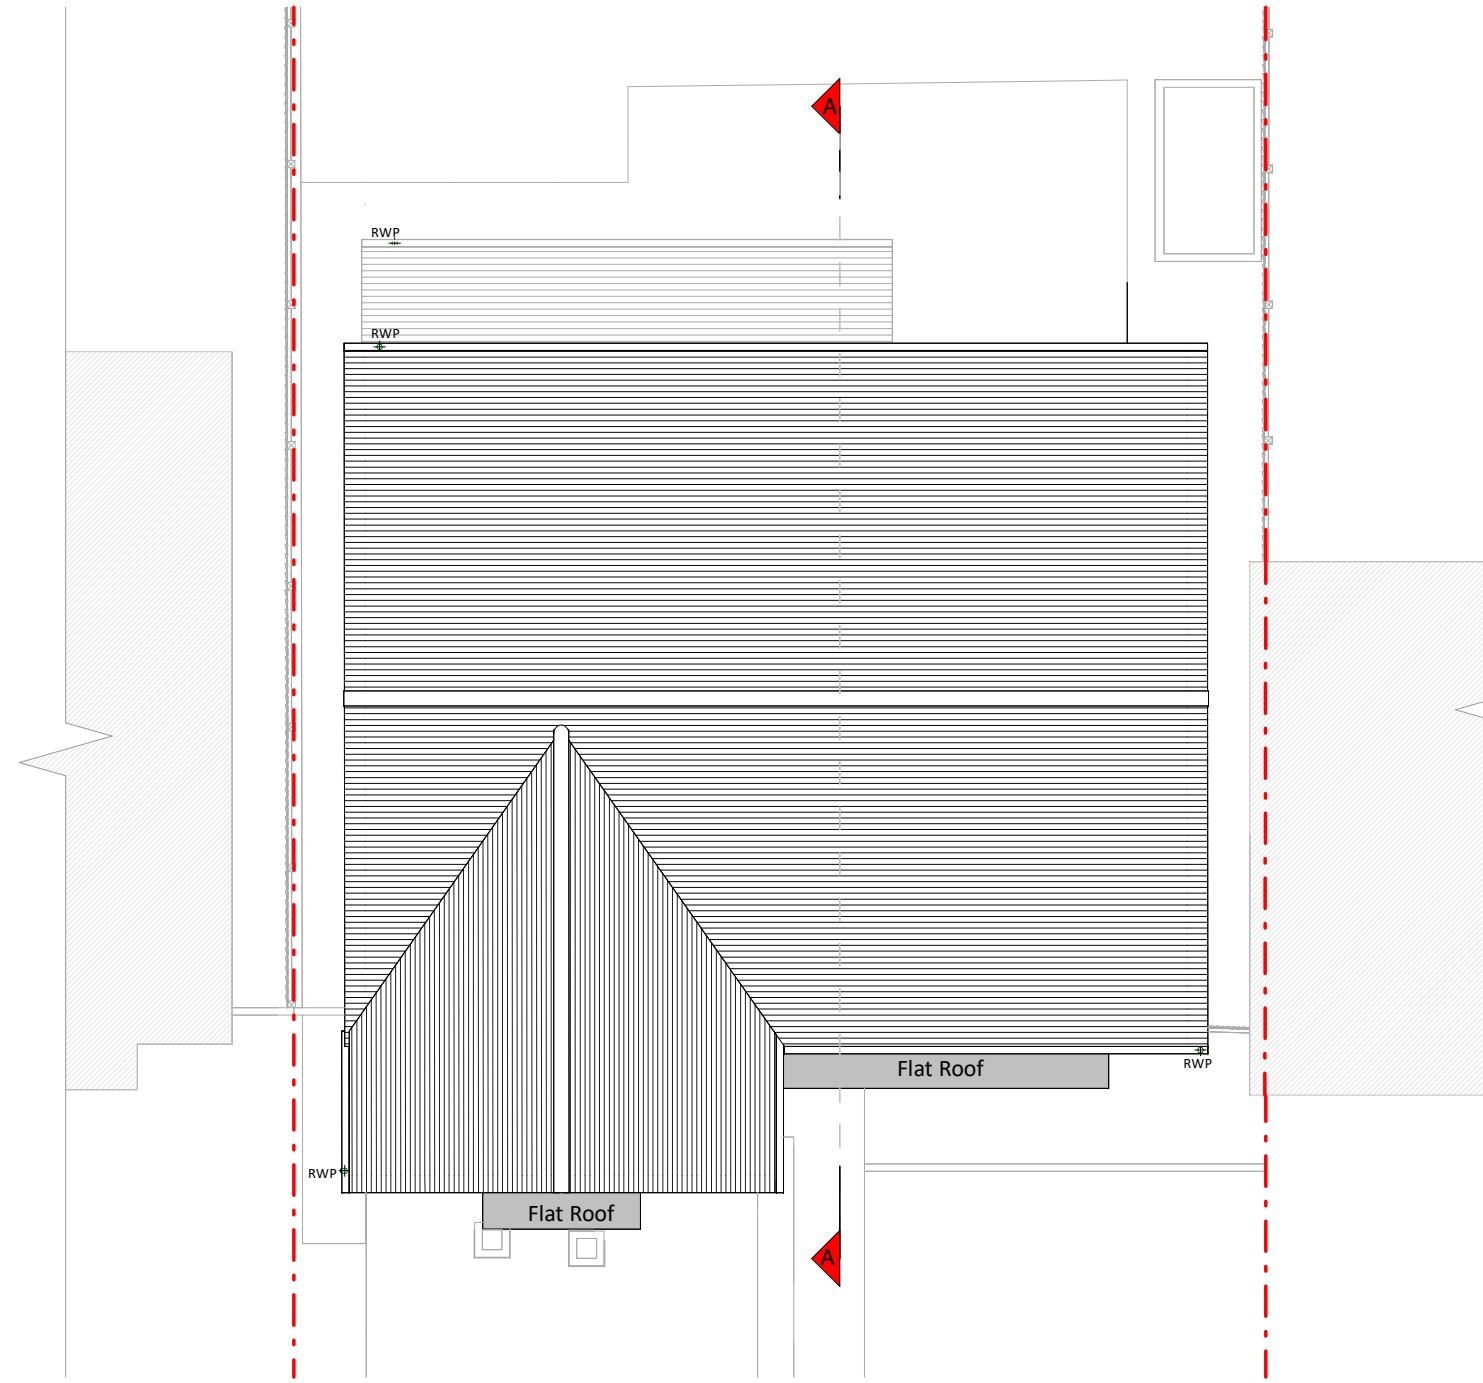


Roof Plan

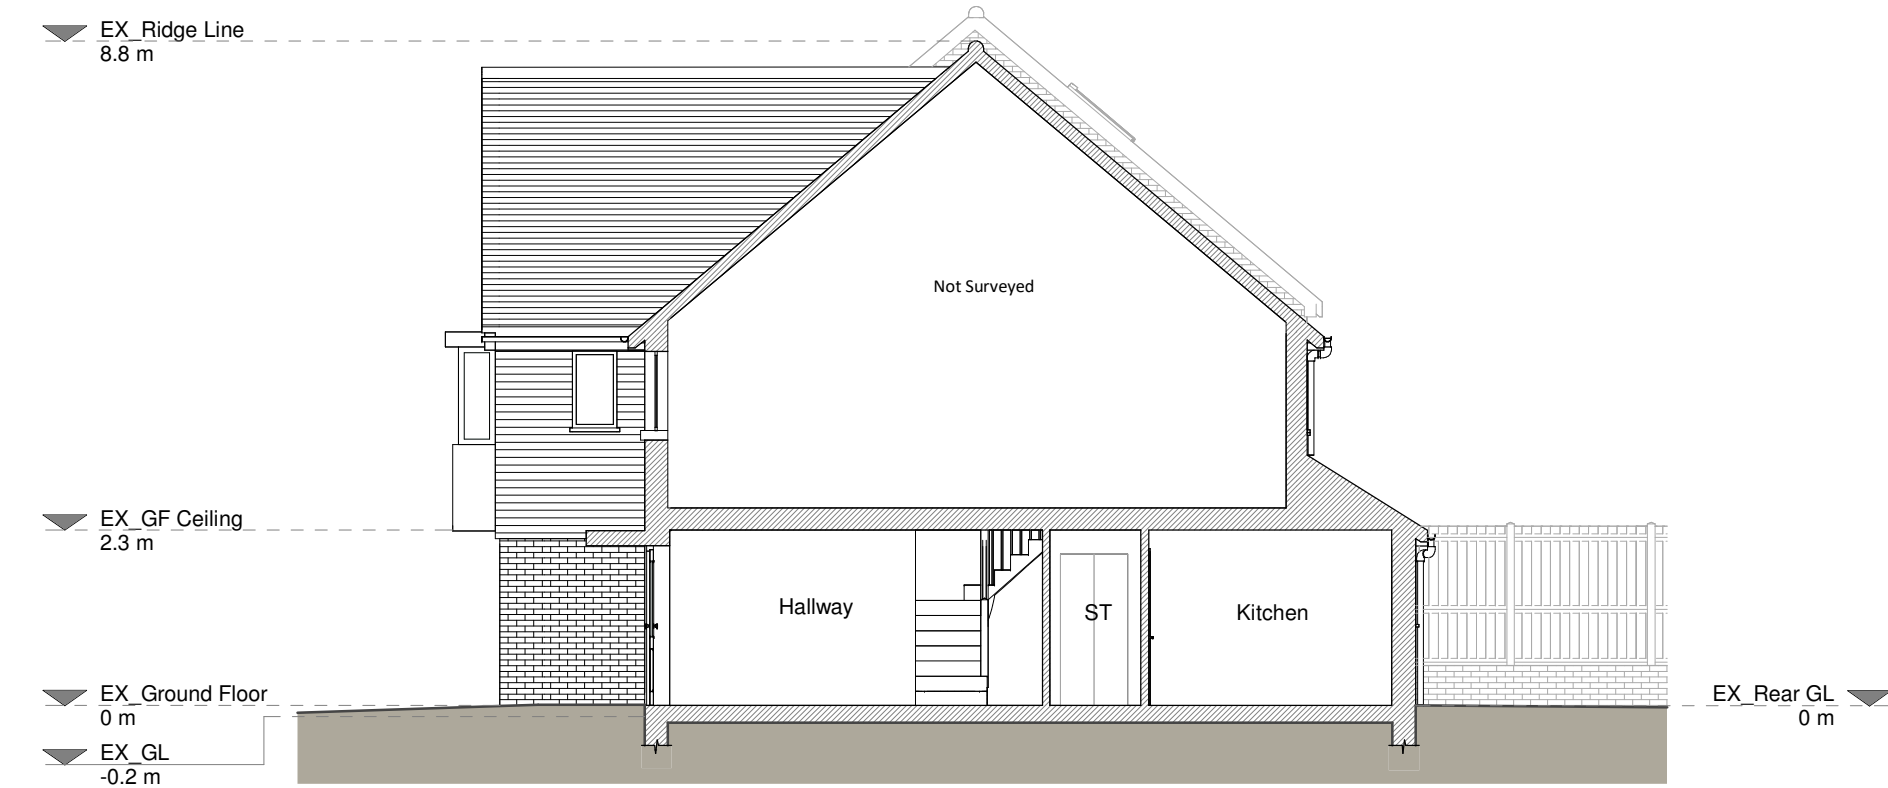


Section A - A




Front Elevation

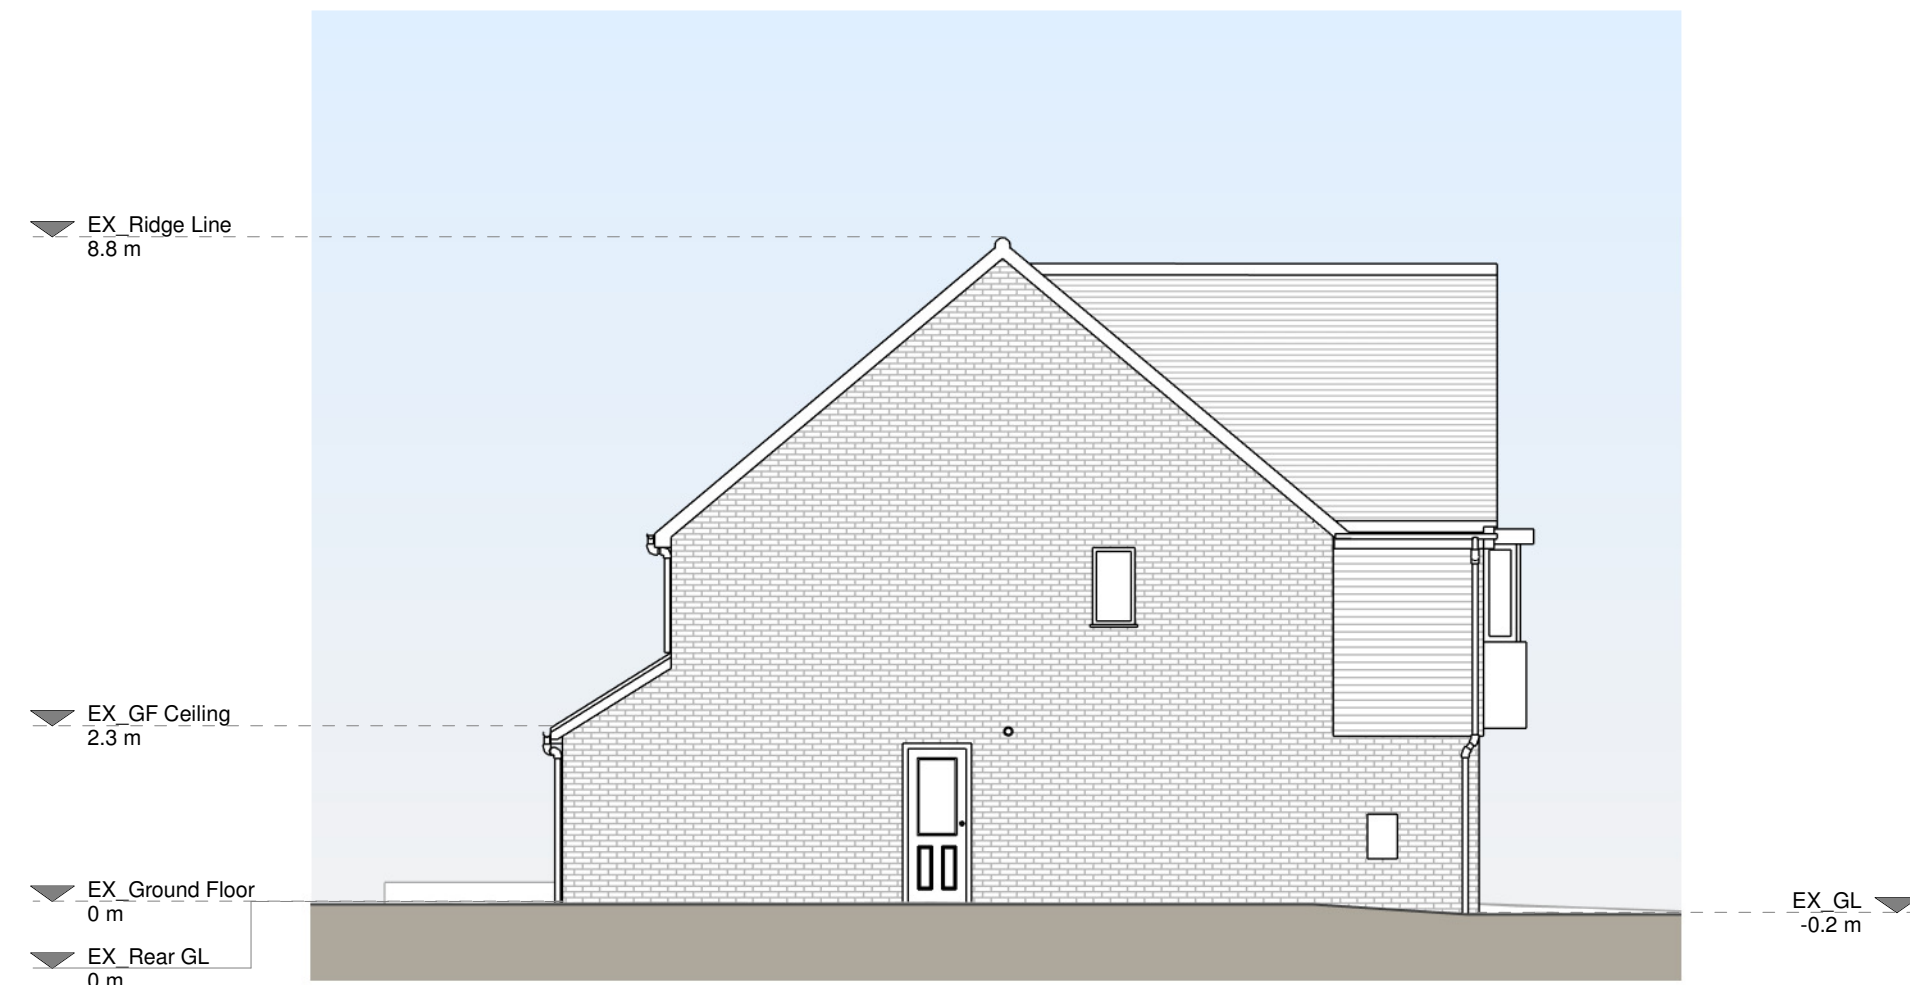

Left Side Elevation

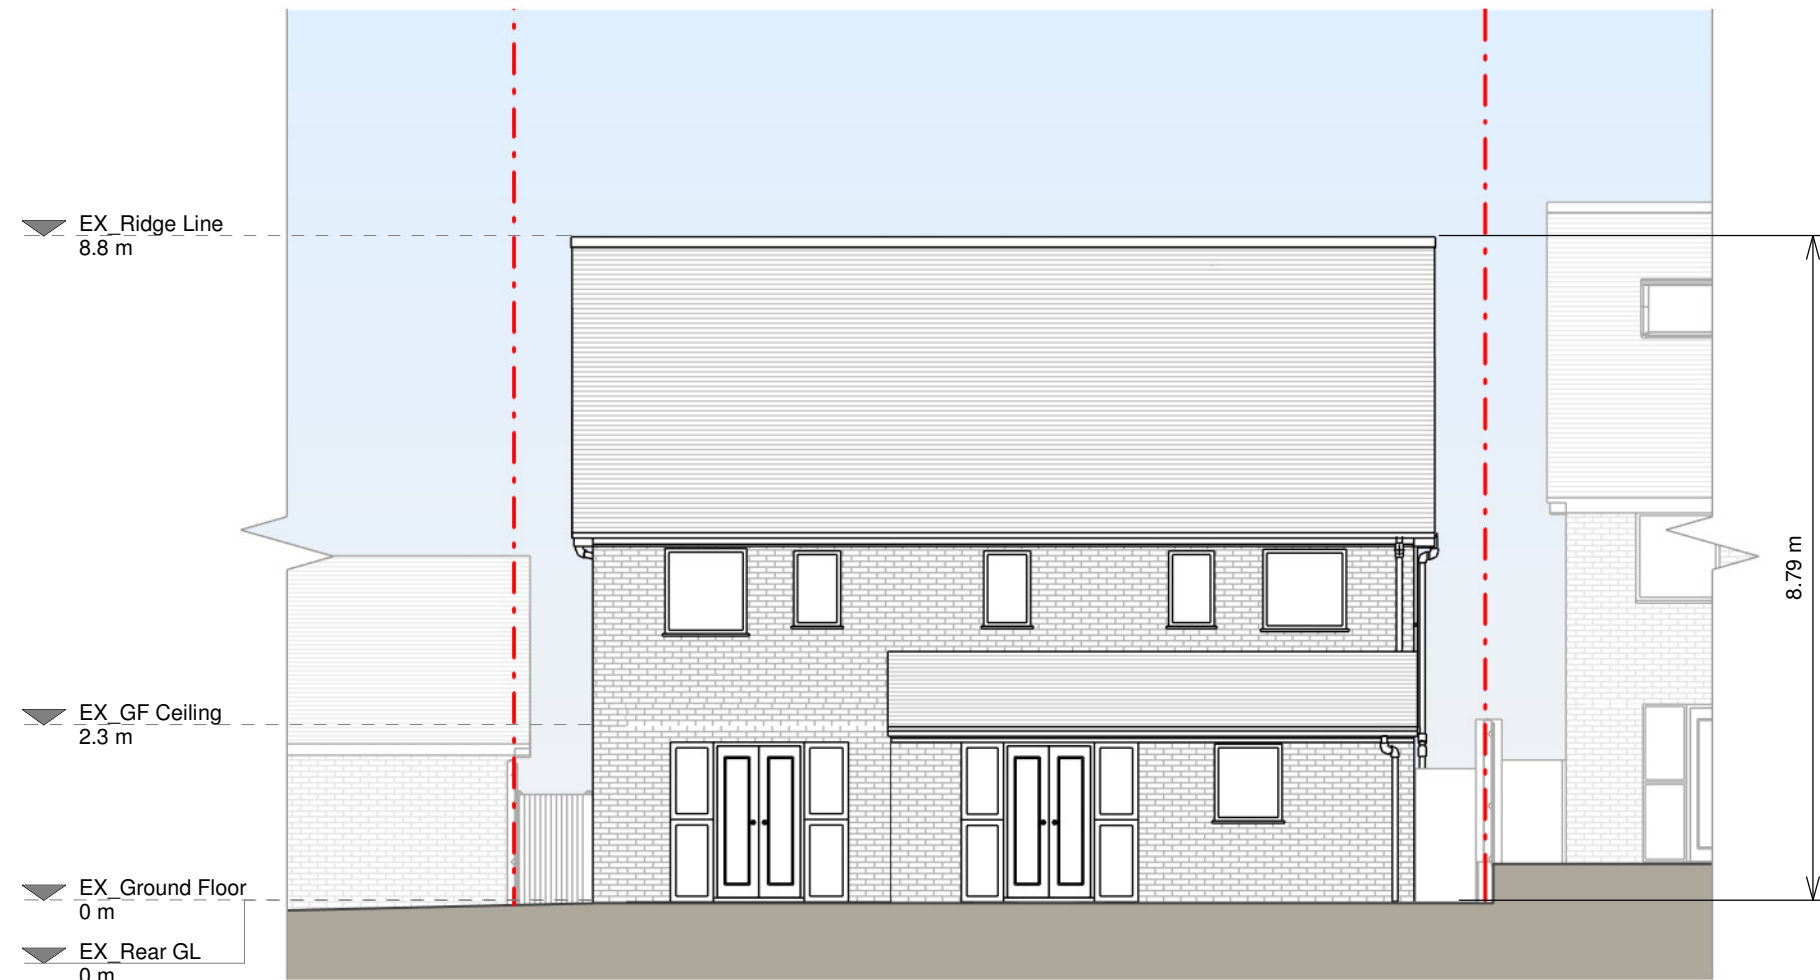

Rear Elevation

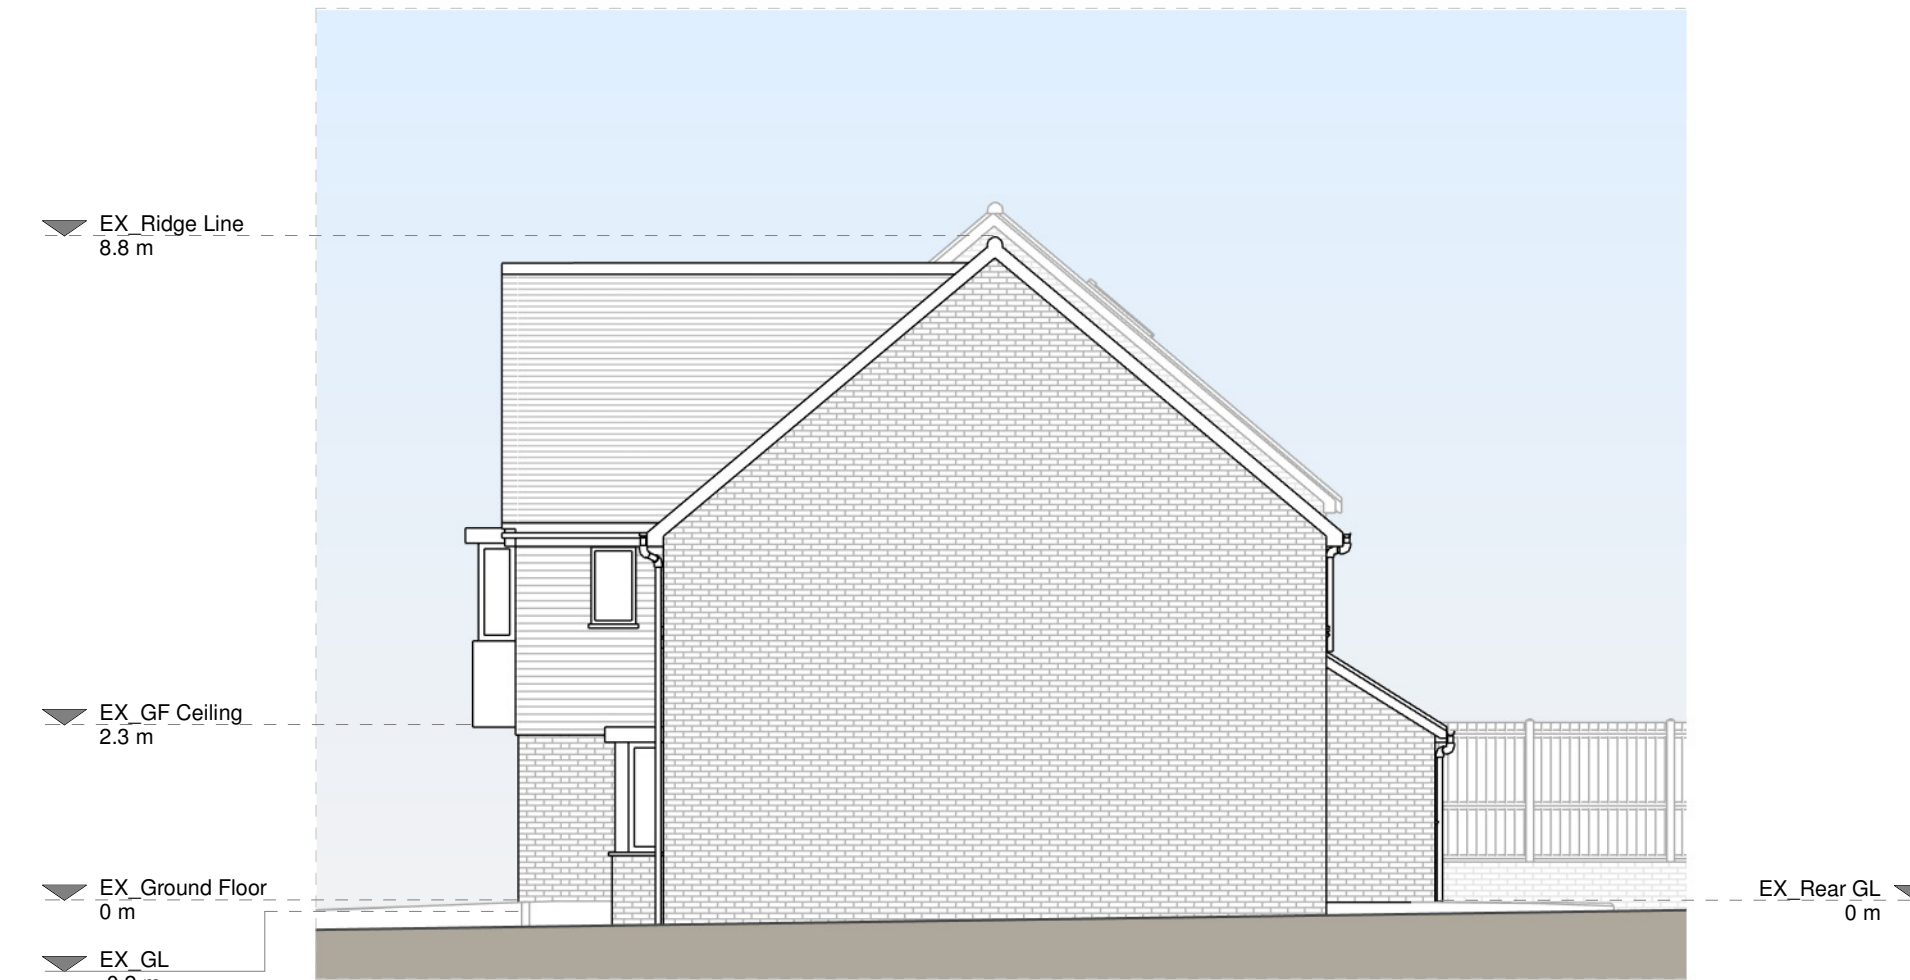

Right Side Elevation

Copyright in the design and this drawing is the property of RESI. Reproduction in whole or in part is forbidden without written sanction of RESI. This drawing must be read in conjunction with all other relevant documentation and drawings.

RESI accepts no liability for any expense, loss or damage of whatever nature and however arising from any variation which has not been referred to them and their approval obtained.

RESI do not advise using planning drawings for the construction stages. All dimensions to be cross-checked on-site prior to manufacture and construction. Any discrepancies to be reported to RESI immediately.

Existing Materials:
Brickwork / Walls - Red brick
Pitched roof - Concrete tiles
Windows - White uPVC frame windows
Doors - White uPVC frame doors
RWP's / Gutter's / Fascia's - Black uPVC gutters and downpipes, White uPVC fascias

KEY
Existing walls
Existing furniture
Boundary line
Level line
1.5m head height
1.8m head height

Revision		
Rev	Notes	Date
A	Planning Issue	03/02/2026



Job Title
Proposed rear extension, internal alterations and all associated works at 59 Langmore Lane, RH16 2BD

Drawing Status
Planning Drawings

Client
Megha Ajmal

Drawing Title
Existing Drawings

Scale 1:100 @ A1	Drawn AR
Date Feb 2026	Checked MA
Drawing No. 8338936-1100	Rev A

