




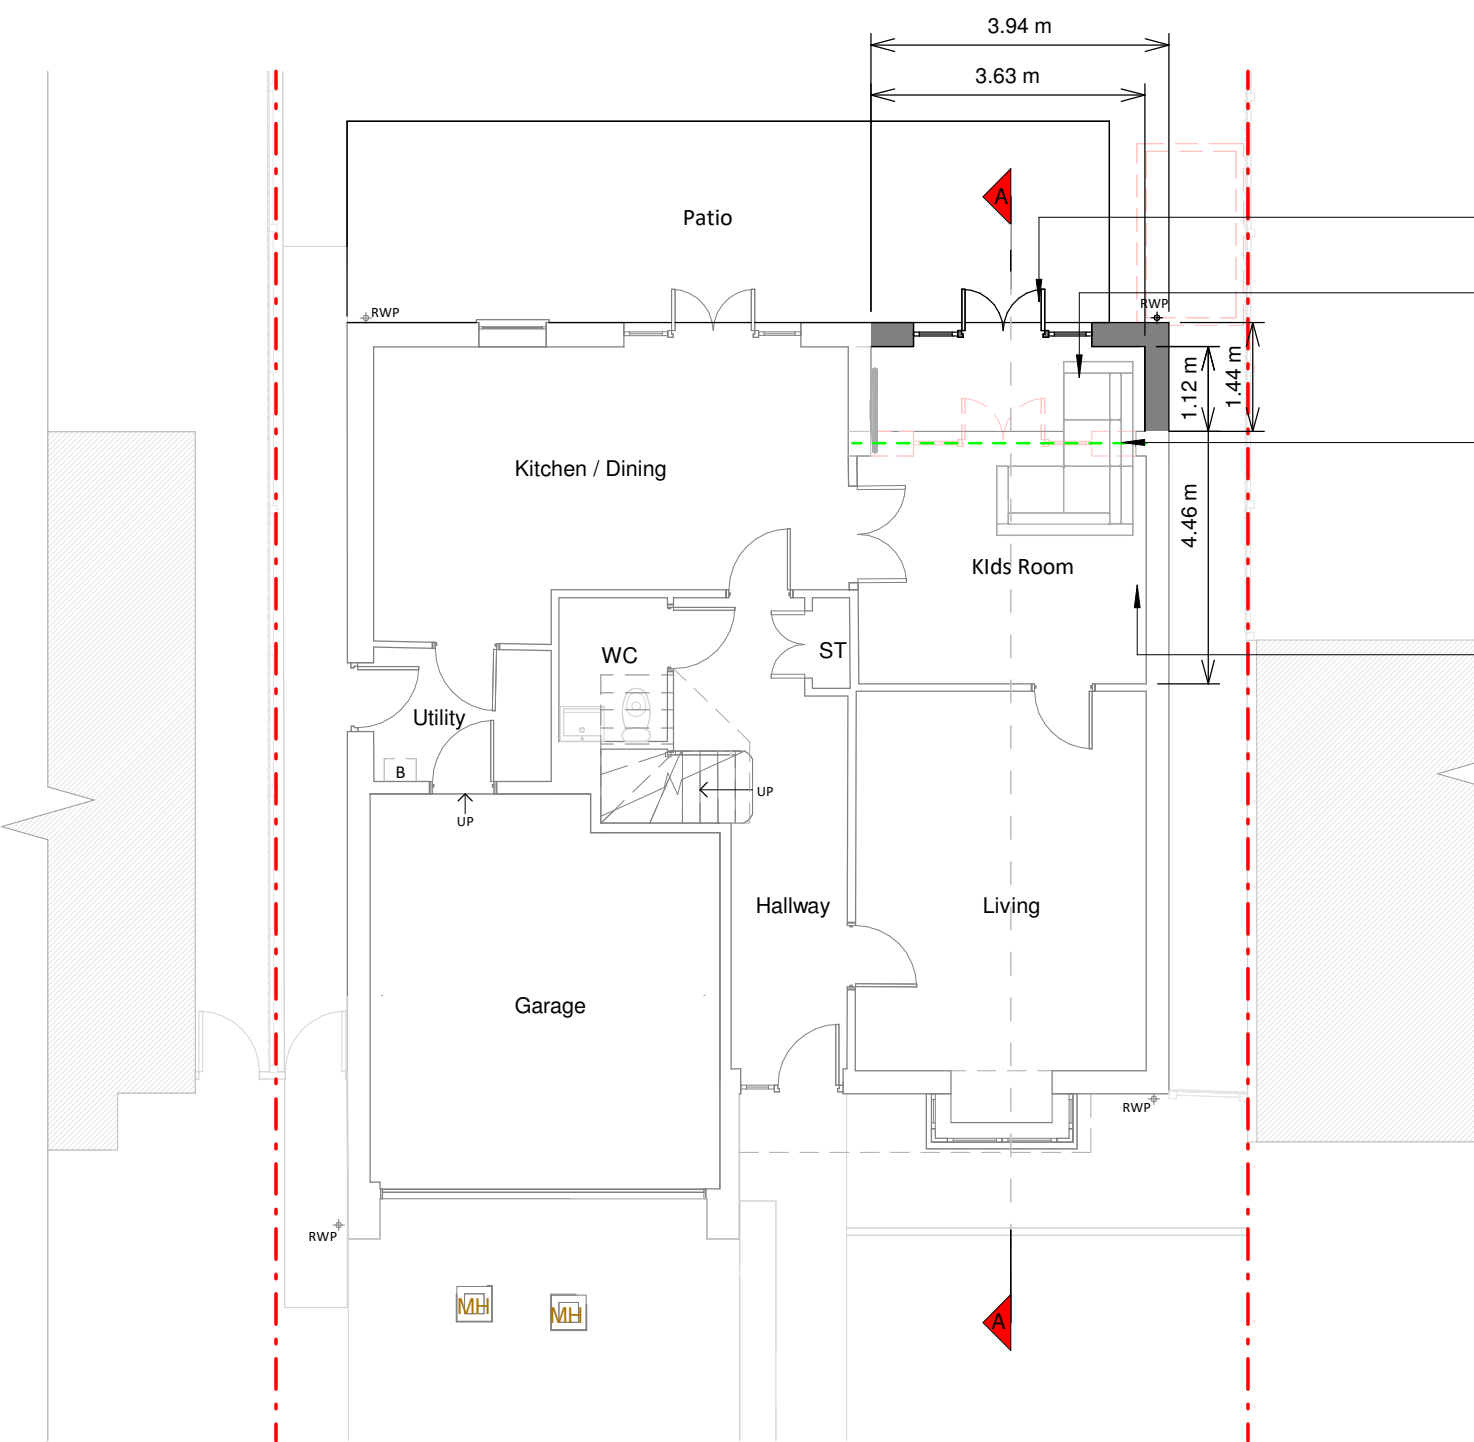

Ground Floor Plan

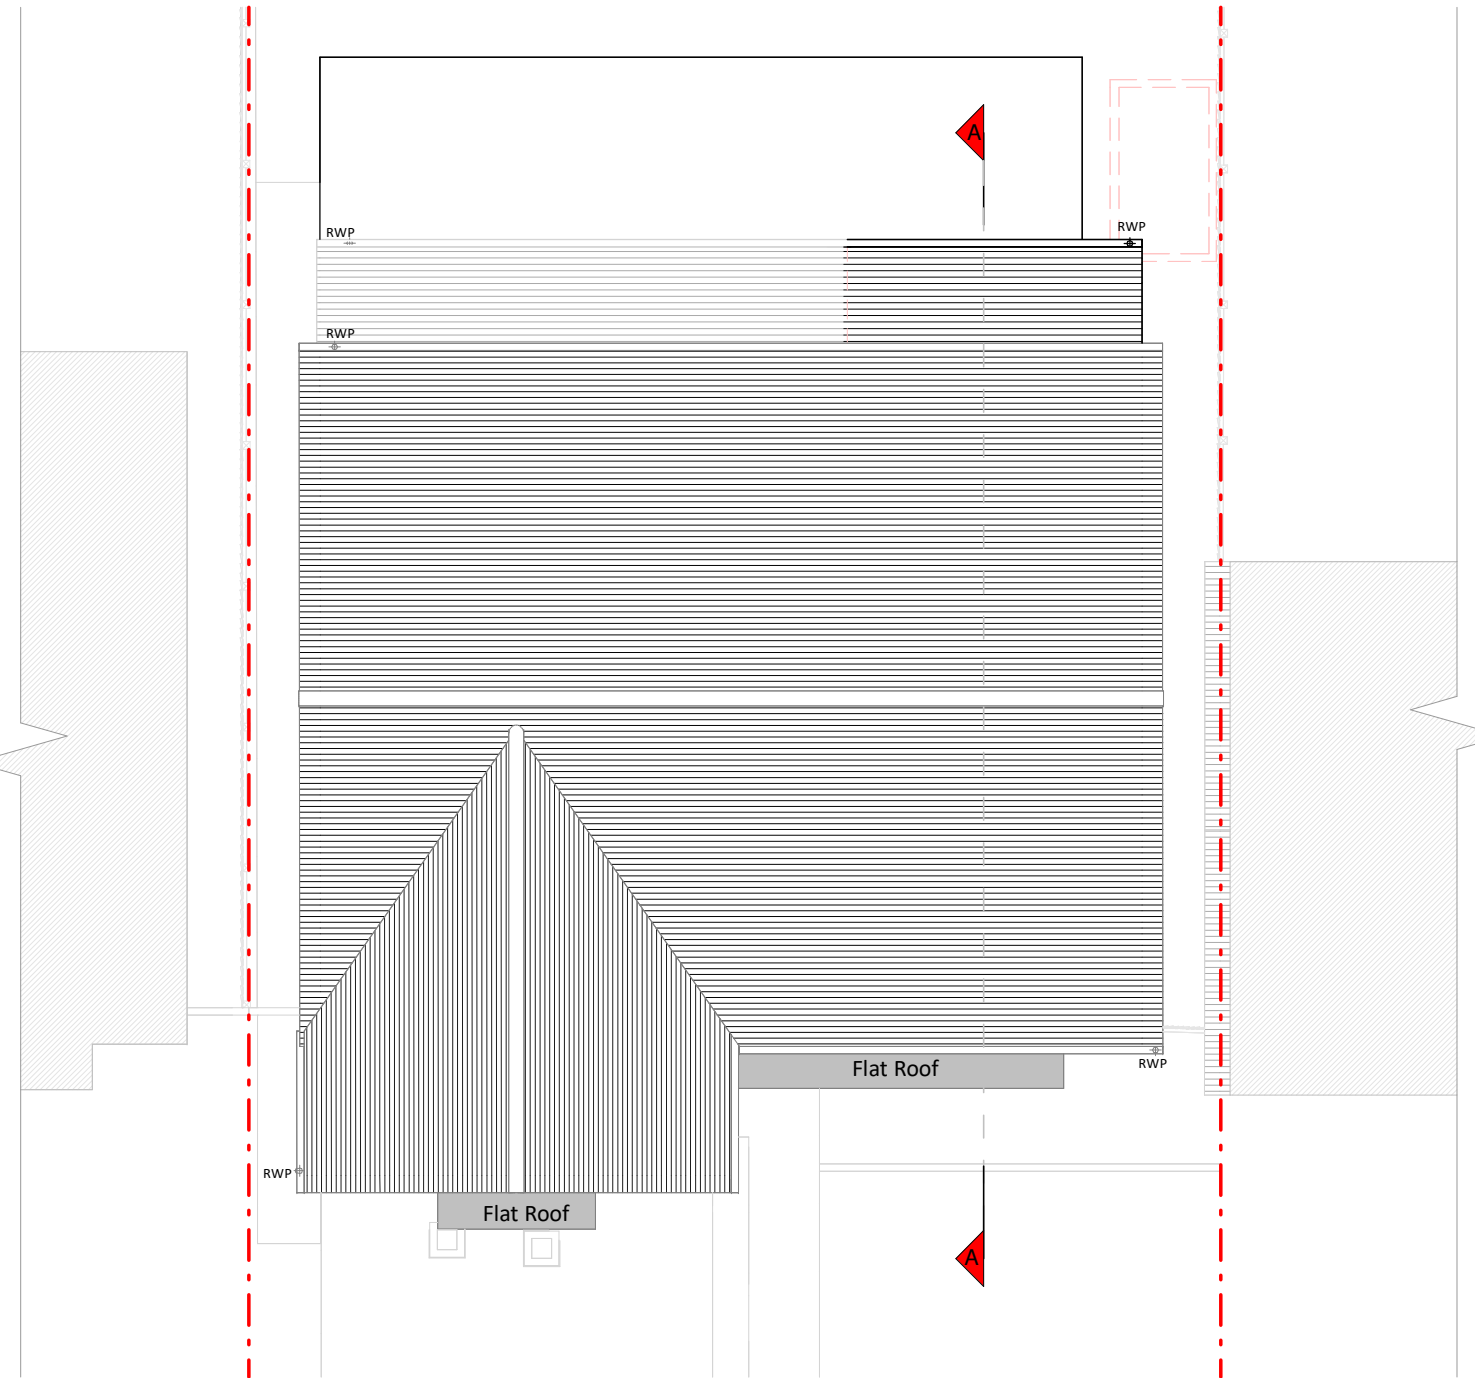

Roof Plan

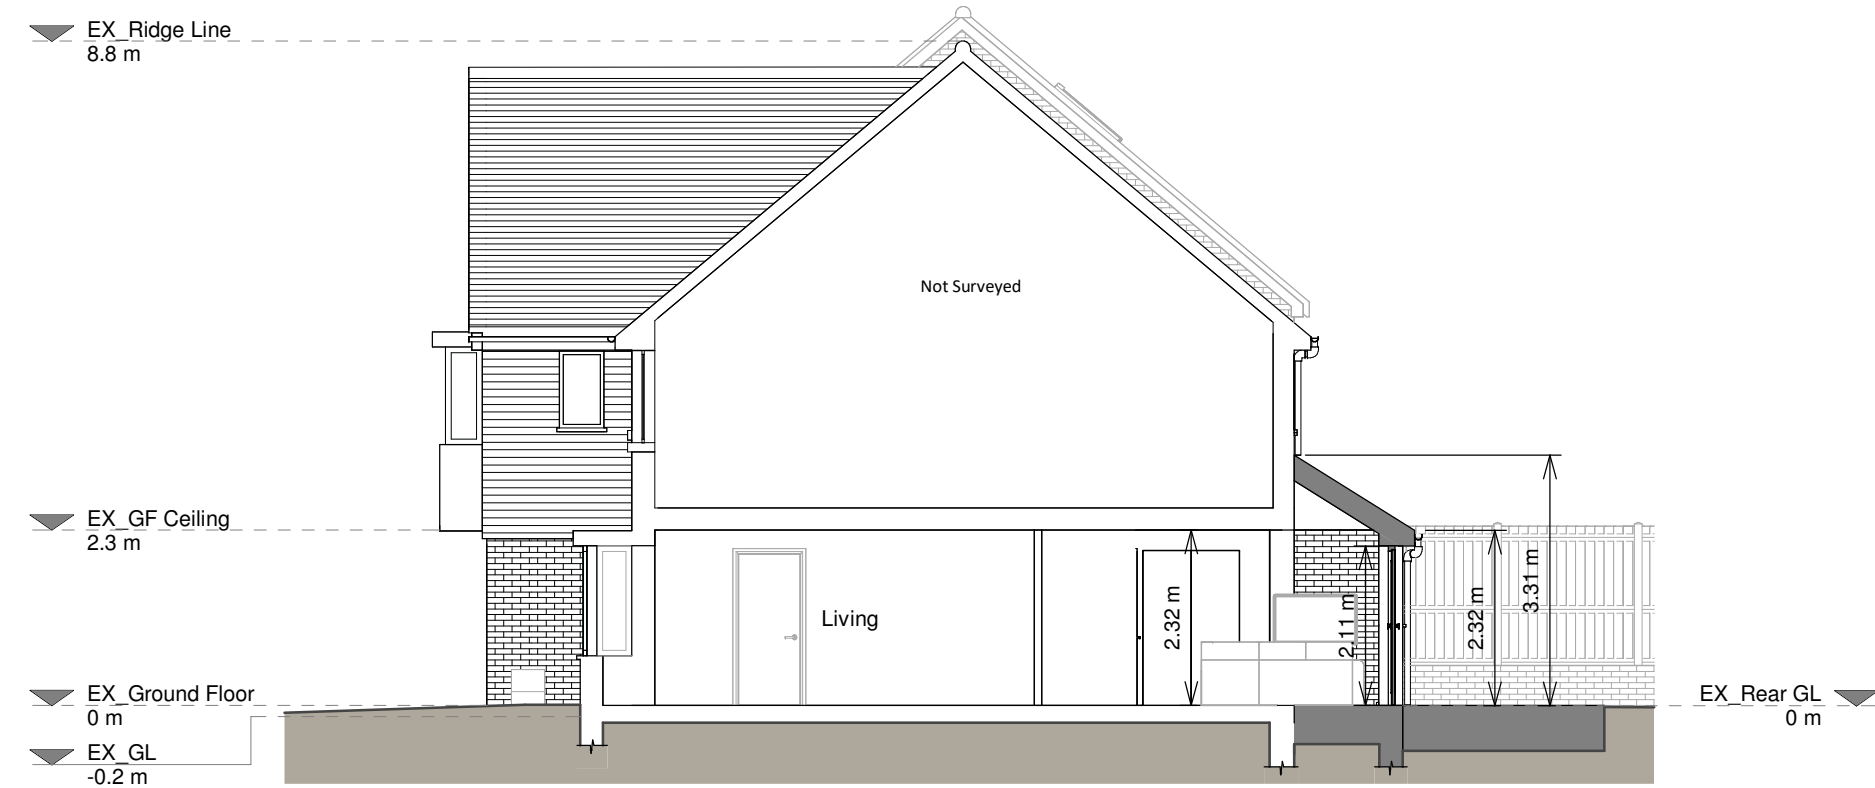


Section A - A




Front Elevation



Left Side Elevation

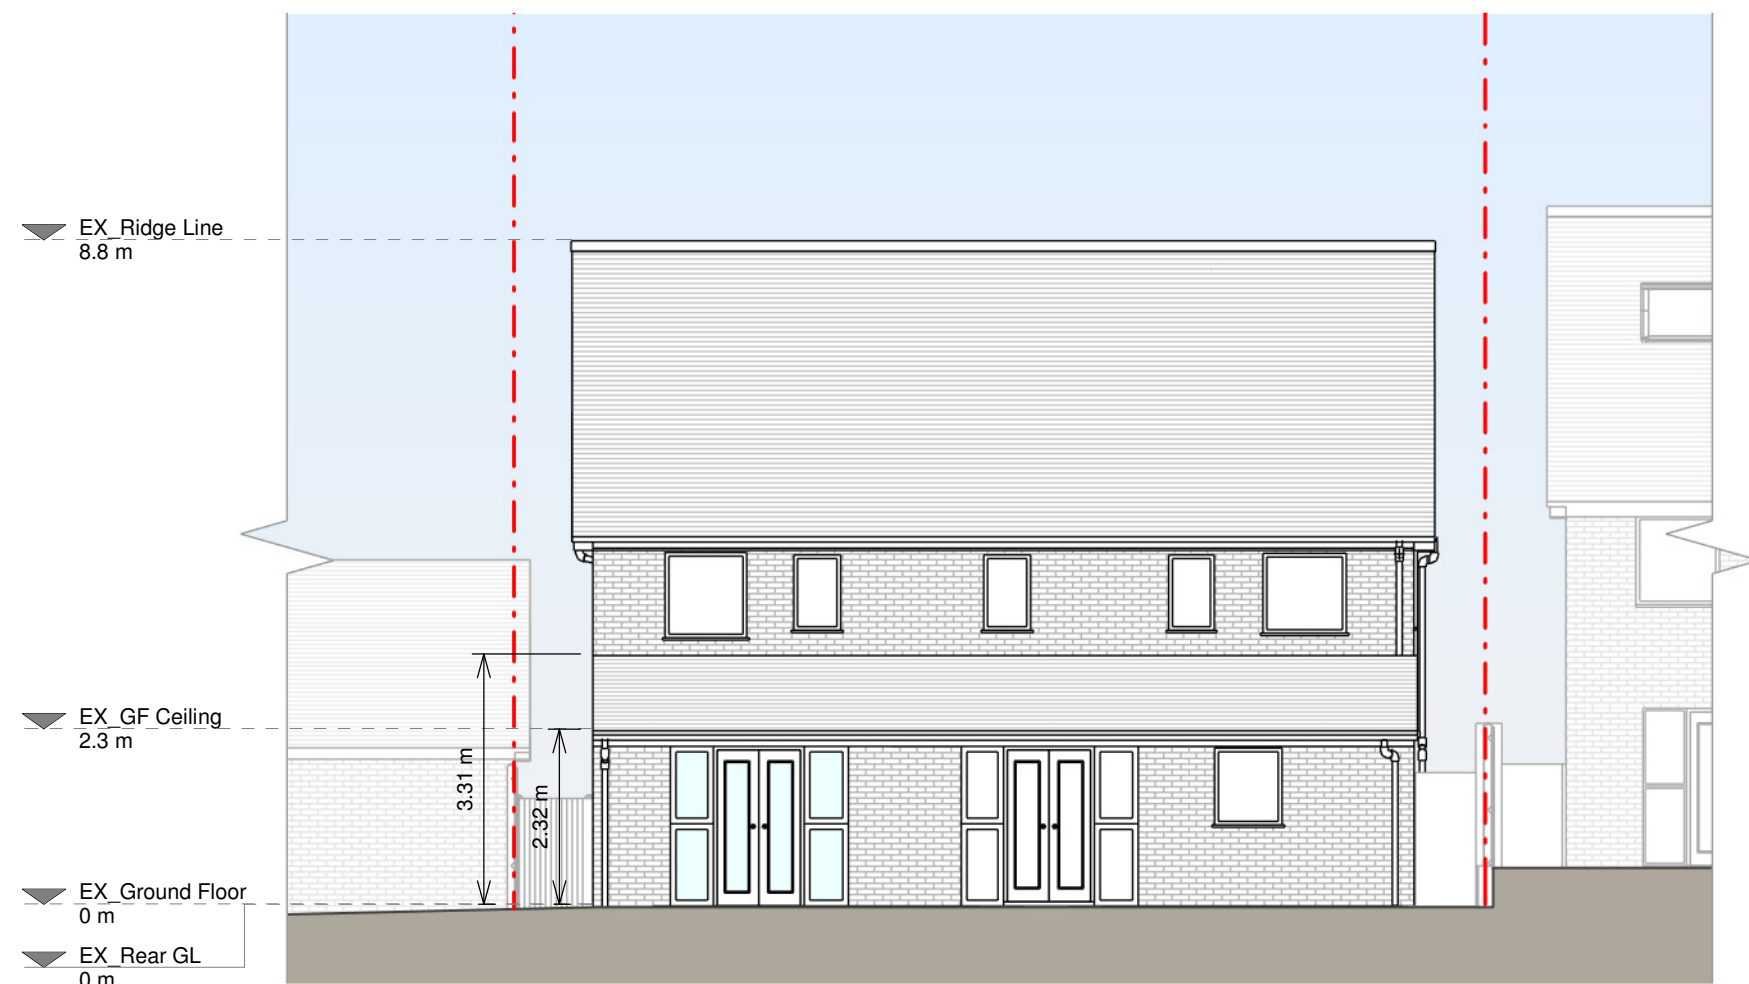

Rear Elevation

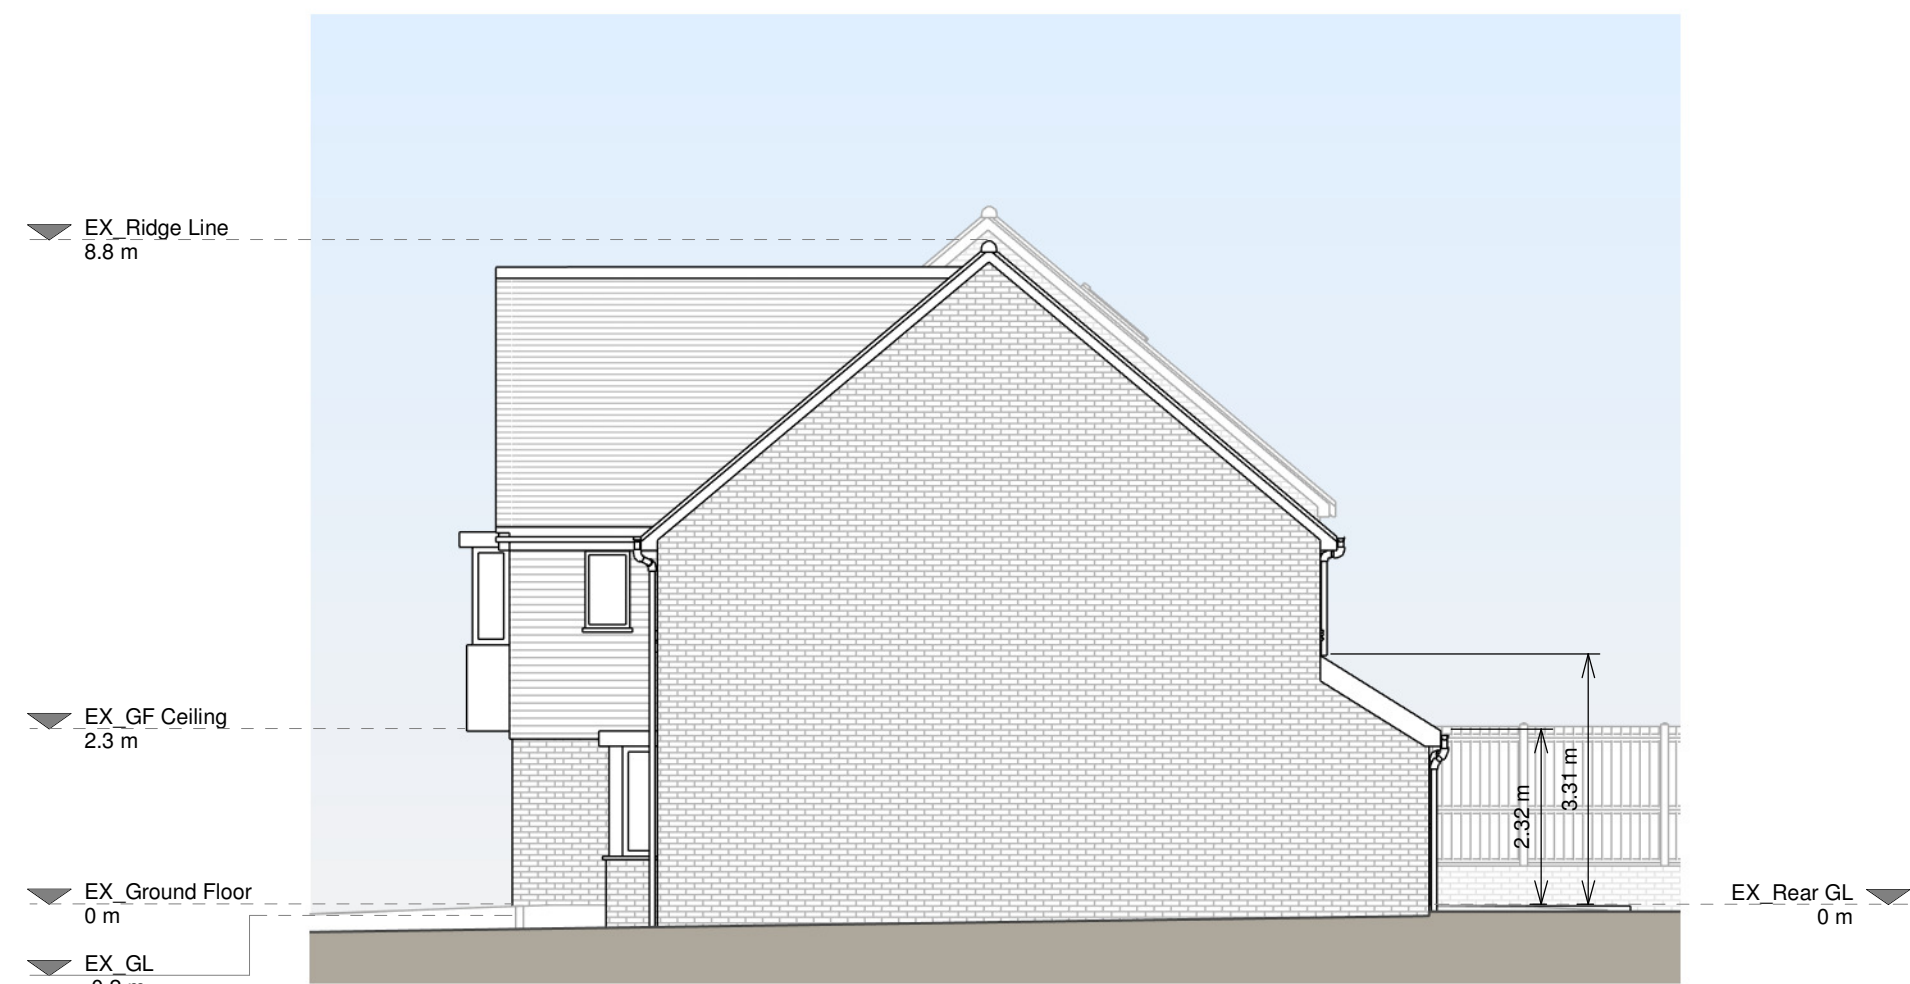

Right Side Elevation

Copyright in the design and this drawing is the property of RESI. Reproduction in whole or in part is forbidden without written sanction of RESI. This drawing must be read in conjunction with all other relevant documentation and drawings.

RESI accepts no liability for any expense, loss or damage of whatever nature and however arising from any variation which has not been referred to them and their approval obtained.

RESI do not advise using planning drawings for the construction stages. All dimensions to be cross-checked on-site prior to manufacture and construction. Any discrepancies to be reported to RESI immediately.

Proposed Materials:

Brickwork / Walls - Red brick to match existing
Pitched roof - Concrete tile to match existing
Windows - White uPVC to match existing
Doors - White uPVC to match existing
RWP's / Gutter's / Fascia's - Black uPVC gutters and downpipes and White uPVC fascia to match existing

KEY

- Existing walls
- Proposed walls
- Proposed furniture
- Proposed staircase
- Proposed windows
- Proposed rooflight
- Boundary line
- Proposed beam
- Proposed drainage
- Existing removed
- 1.5m head height
- 1.8m head height

Revision		
Rev	Notes	Date
A	Planning Issue	03/02/2026



Job Title
Proposed rear extension, internal alterations and all associated works at 59 Langmore Lane, RH16 2BD

Drawing Status
Planning Drawings

Client
Megha Ajmal

Drawing Title
Proposed Drawings

Scale 1:100 @ A1	Drawn AR
Date Feb 2026	Checked AE
Drawing No. 8338936-3100	Rev A

