


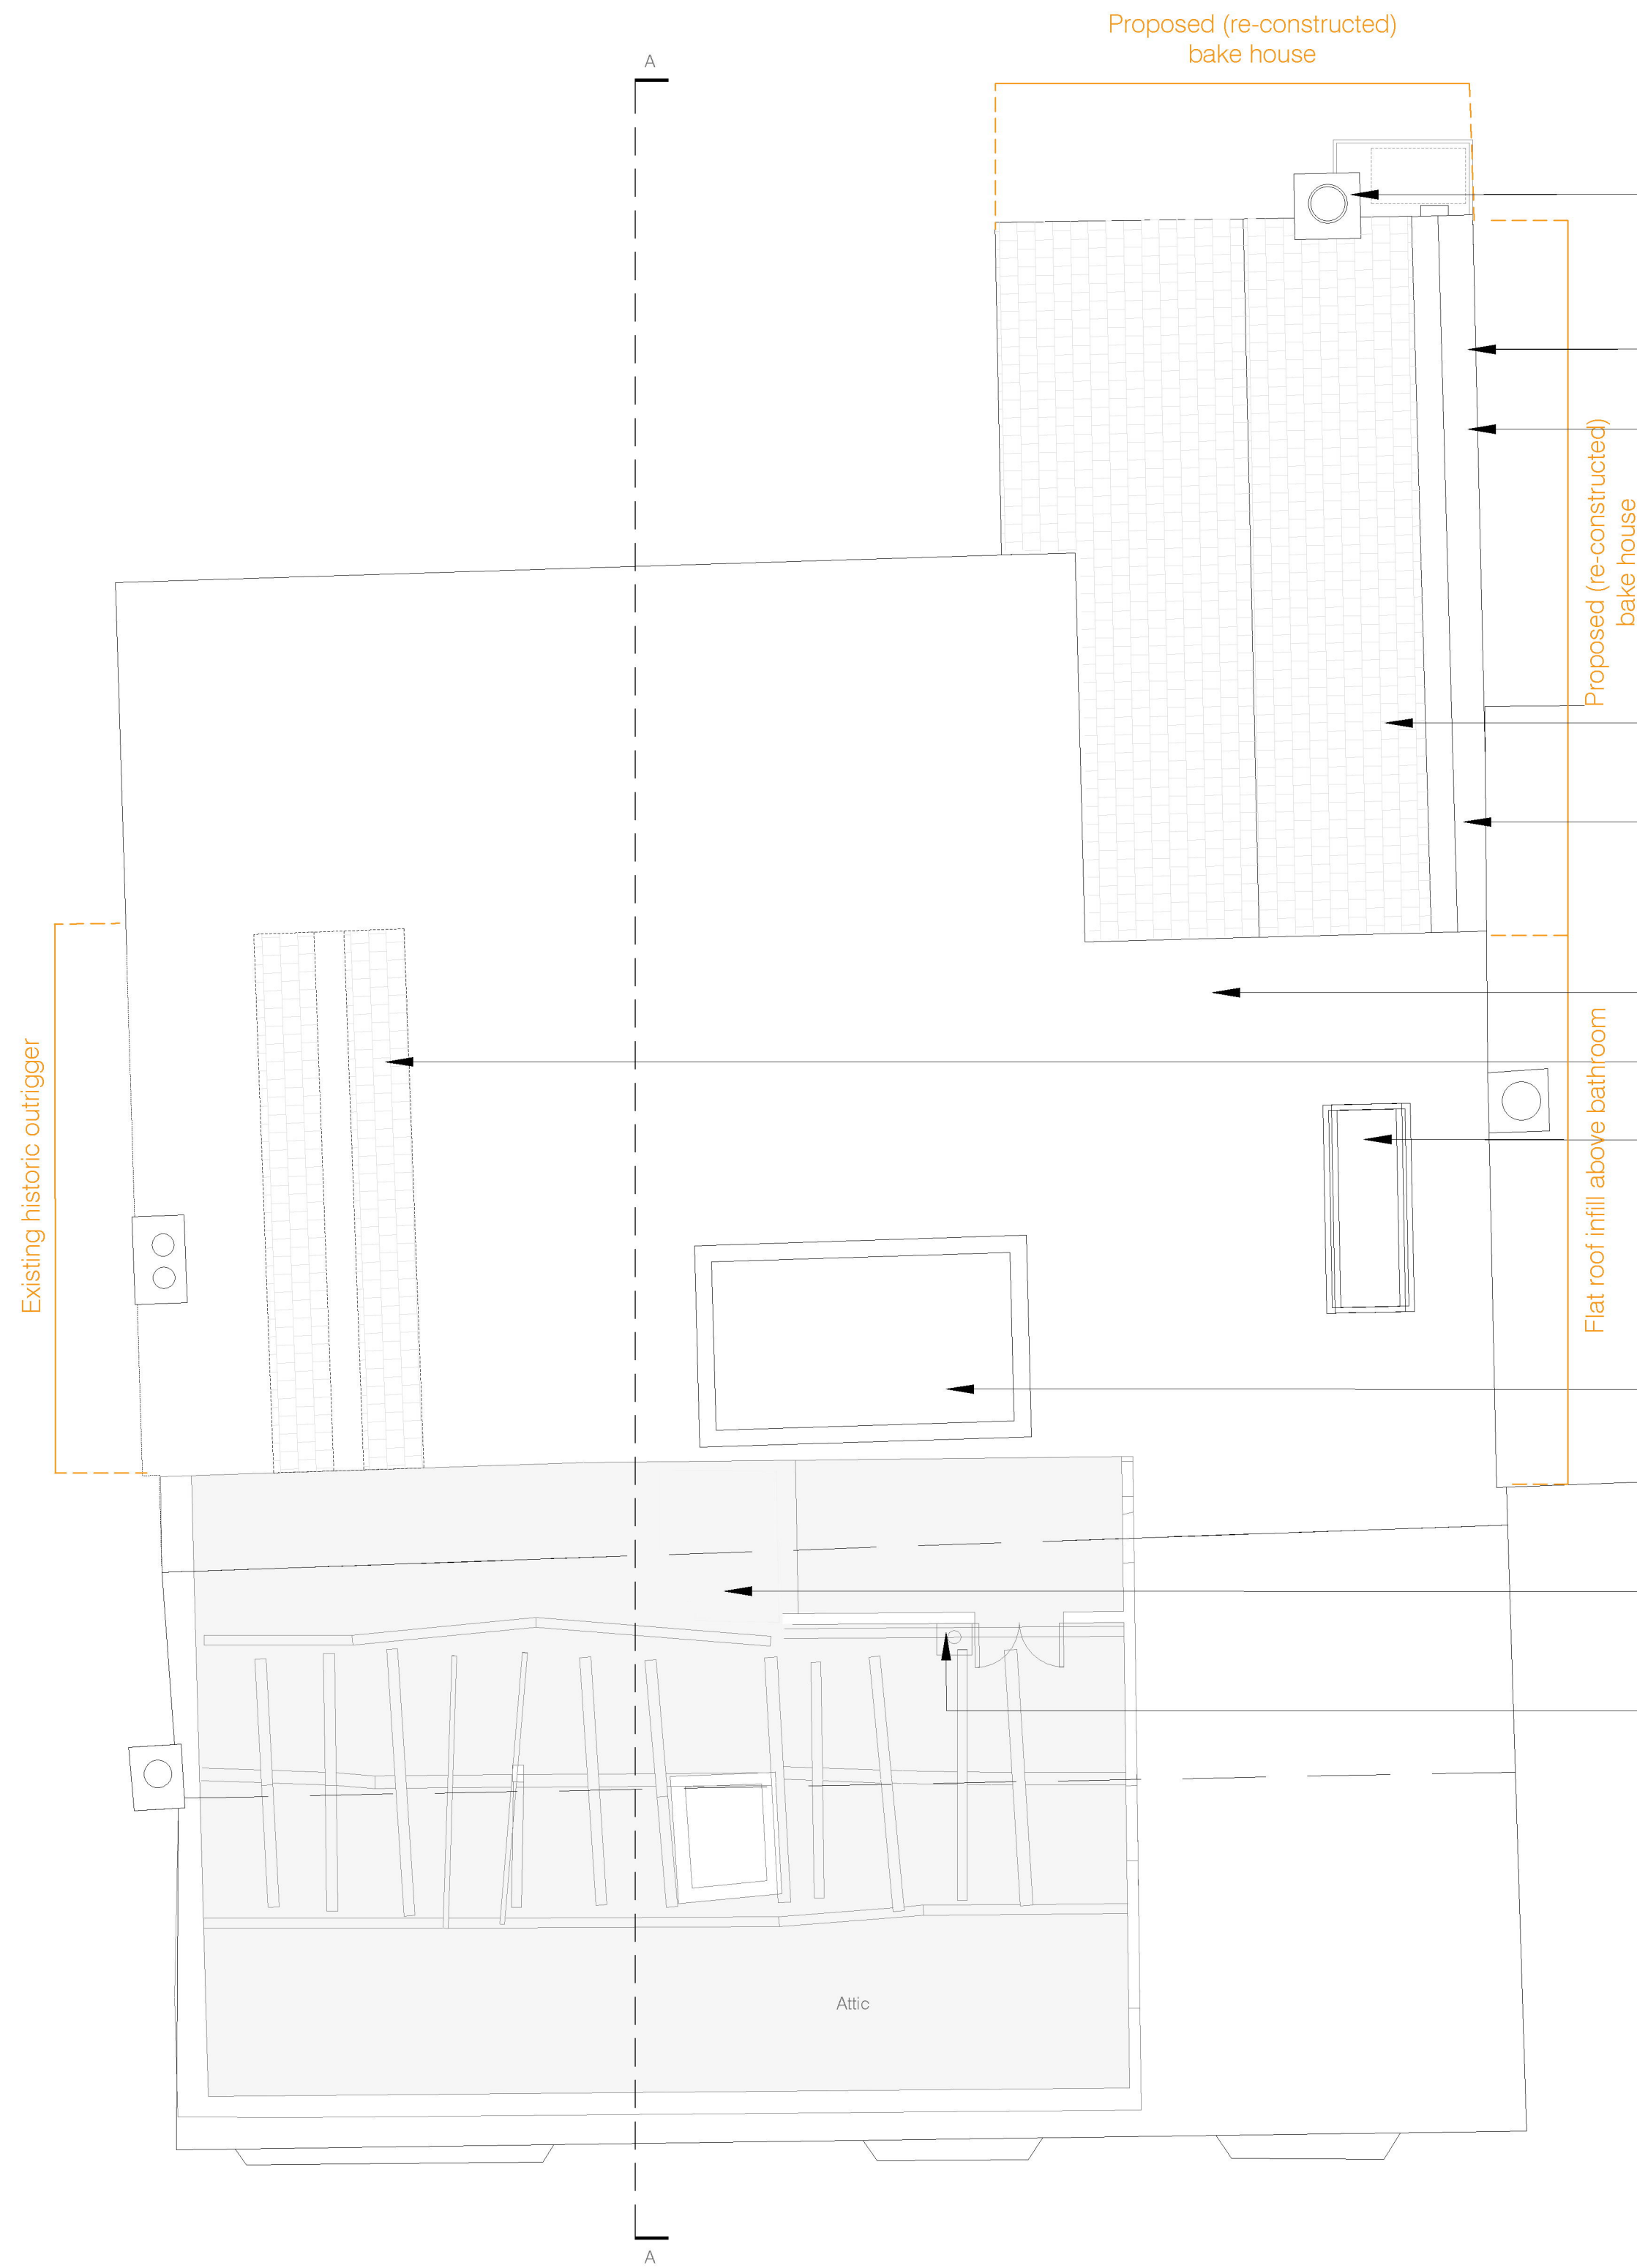


- New brickwork chimney stack with clay pot, 'Hamsey Mixed Stock' by Ibstock facing brickwork laid in Flemish bond
- Reconstituted stone coping: Haddonstone T301 onceweathered coping stones to parapet wall on south elevation. Formed of Portland stone-coloured wet-cast reconstituted stone; Stonework mortar mix: 1:1:6 (Cement : Lime : Sand).
- Brickwork parapet wall, 'Hamsey Mixed Stock' by Ibstock facing brickwork laid in Flemish bond. Brickwork mortar mix - Traditional cement, lime and sand mix, with a 'bucket handle' mortar joint.
- Reconstituted stone coping: Haddonstone T301 onceweathered coping stones to parapet wall on south elevation. Formed of Portland stone-coloured wet-cast reconstituted stone; Stonework mortar mix: 1:1:6 (Cement : Lime : Sand).
- Reclaimed clay roof tiles from collapsed bake house re-purposed for new roof
- Code 5 stepped lead valley with 'Secret' Code 5 lead-lined back gutter discharging to new rainwater hopper
- Flat roof over new extension to match approved roof construction
- Historic outrigger pitched roof incorporated within the new extension
- Rooflight by Duplus, SB Opener (Elec)+ Cover Frame, 1970mm x 810mm
Frame colour: Internal 9910 Matt White / External 7016 Matt Grey
Glazing Spec: 6mm Clear TGH & Heatsoaked/16mm Black warm edge spacer argon gas filled silicone (DC3362) seal/6mm Clear soft coat 1.0 (Low E) TGH & Heatsoaked
- Rooflight by Duplus, SB Fixedlight Frame, 1800mm x 2935mm; Frame colour: 7016 Matt Grey.
Glazing Spec: 10mm Clear TGH & Heatsoaked /10mm Black warm edge spacer argon gas filled silicone (DC3362)
- Historic staircase from first to second floor removed, floor opening blocked up. Salvaged timber floor planks used for floor finish
- New boiler

SECOND FLOOR PLAN
Scale 1:50@A1
1:100@A3

NOTE
DRAWINGS TO BE READ IN CONJUNCTION WITH SUBMITTED
DESIGN&ACCESS STATEMENT AND HERITAGE STATEMENT
MATERIALS INSTALLED IN ACCORDANCE WITH THOSE
OUTLINED IN CONDITION #9 OF APPROVAL DM/23/1605.

REFER TO DRAWINGS 5000 SERIES FOR DETAILS.

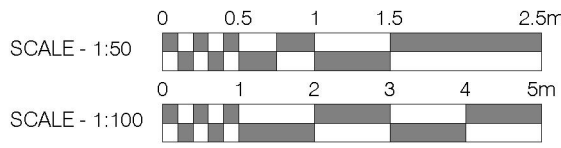

Rev.	Comments:	By:	Date:
-	-	-	-

Do not scale this drawing All dimensions must be checked on site
All rights reserved. No reproduction in any material form is permitted
without consent.

LISTED BUILDING CONSENT			
Client: Mr. Simon Dougall			
Project Title: 107 High St, Lindfield, Haywards Heath, West Sussex, RH16 2HR			
Drawing Title: Proposed GA Plans: Second Floor			
Scale: 1:50@A1 1:100@A3	Date: Apr 25	Drawn: KN	Checked: KW

kyson [®] Studio		
28 Scrutton Street London UK EC2A 4RP		
T: +44(0) 20 7247 2462 E: enquiries@kyson.co.uk W: www.kyson.co.uk		
Project No.: 900-25	Drawing No.: 2002	Revision: -