


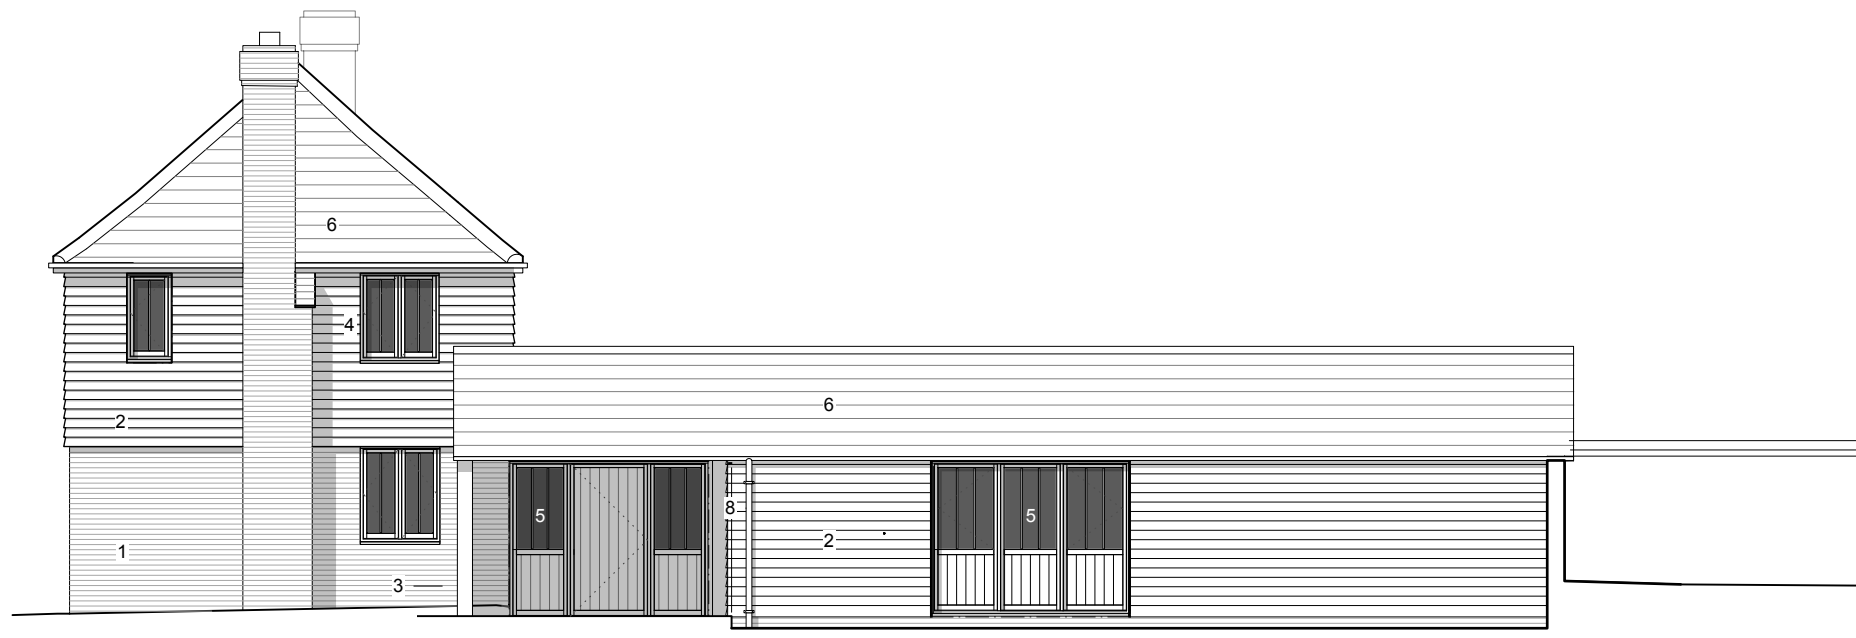

4 Coach House & Shed - Proposed East Elevation
Scale: 1:100



5 Coach House & Shed- Proposed North Elevation
Scale: 1:100




6 Coach House & Shed - Proposed West Elevation
Scale: 1:100




7 Coach House & Shed - Proposed South Elevation
Scale: 1:100


Materials Legend		
1.	Existing clay brick in mortar; new areas of brick, bond and mortar to match existing	
2.	Lapped timber weatherboarding; painted	
3.	Painted timber column	
4.	Painted timber casement windows; configuration as shown	
5.	Painted timber doors; configuration as shown	
6.	Existing clay plain tiles with bonnet hips and half-round ridge	
7.	Slimline/concealed aluminium framed structural glazing	
8.	Cast iron / Aluminium rainwater goods	

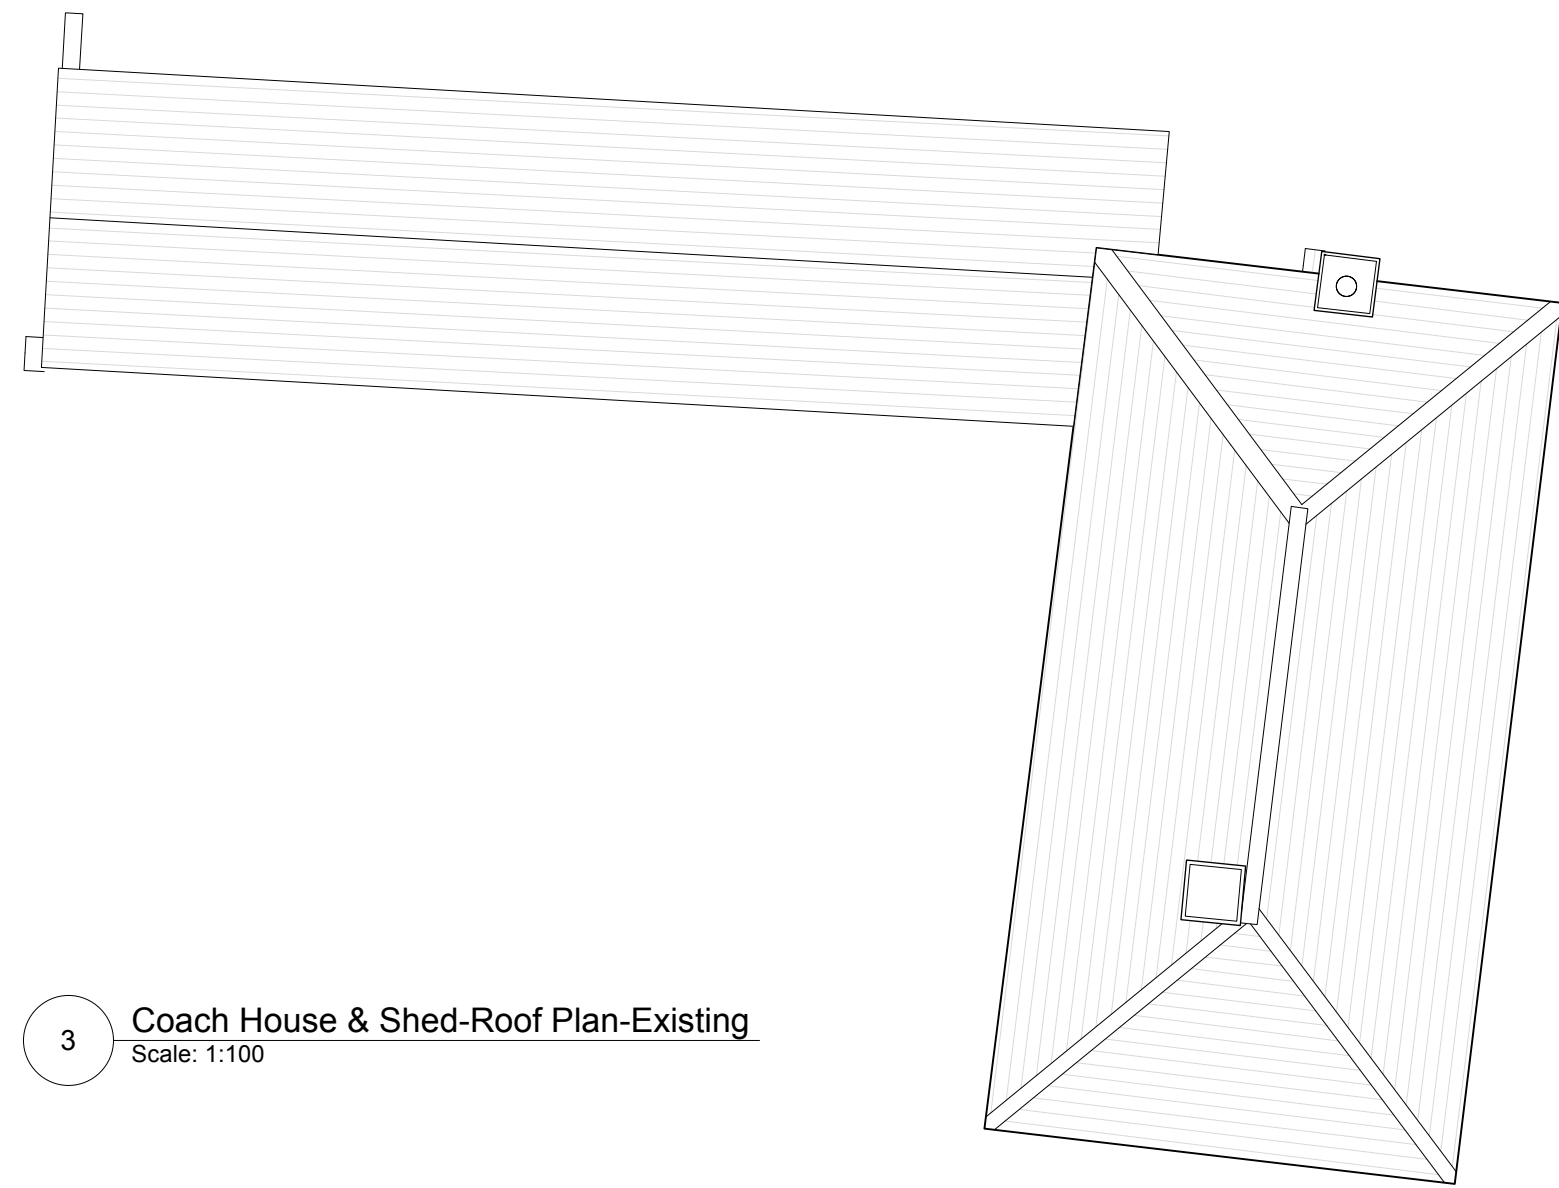

3 Coach House & Shed-Roof Plan-Existing
Scale: 1:100

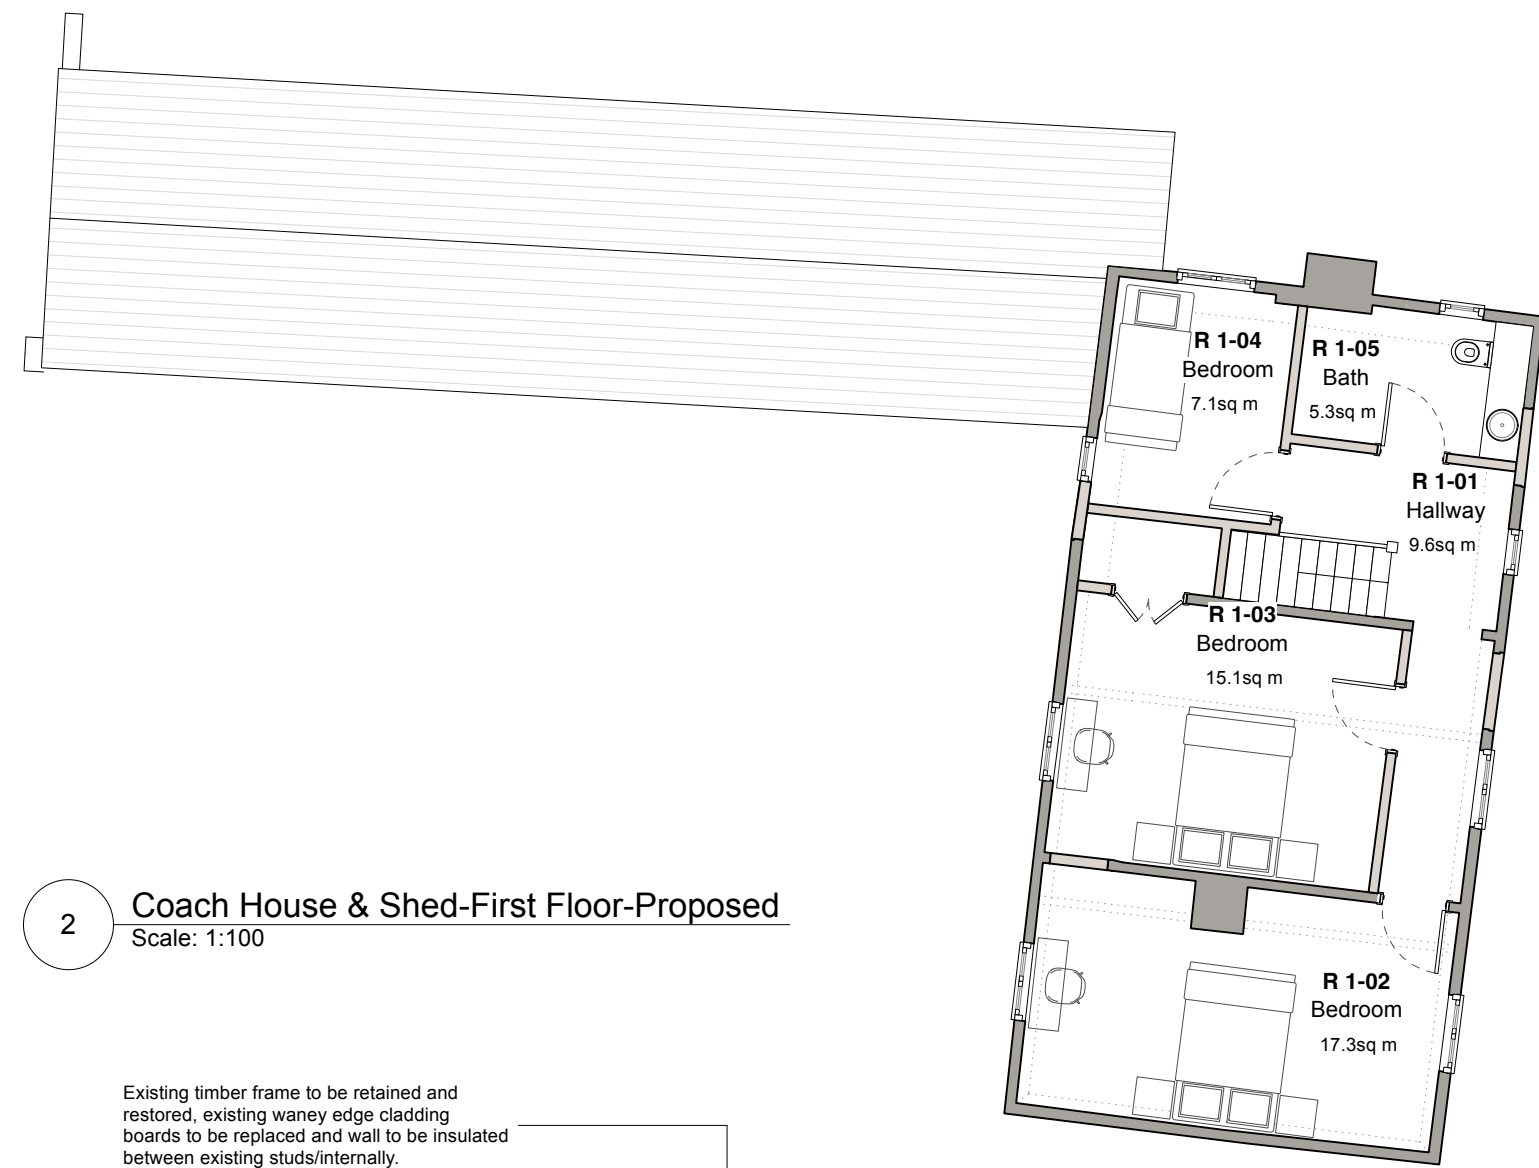

2 Coach House & Shed-First Floor-Proposed
Scale: 1:100

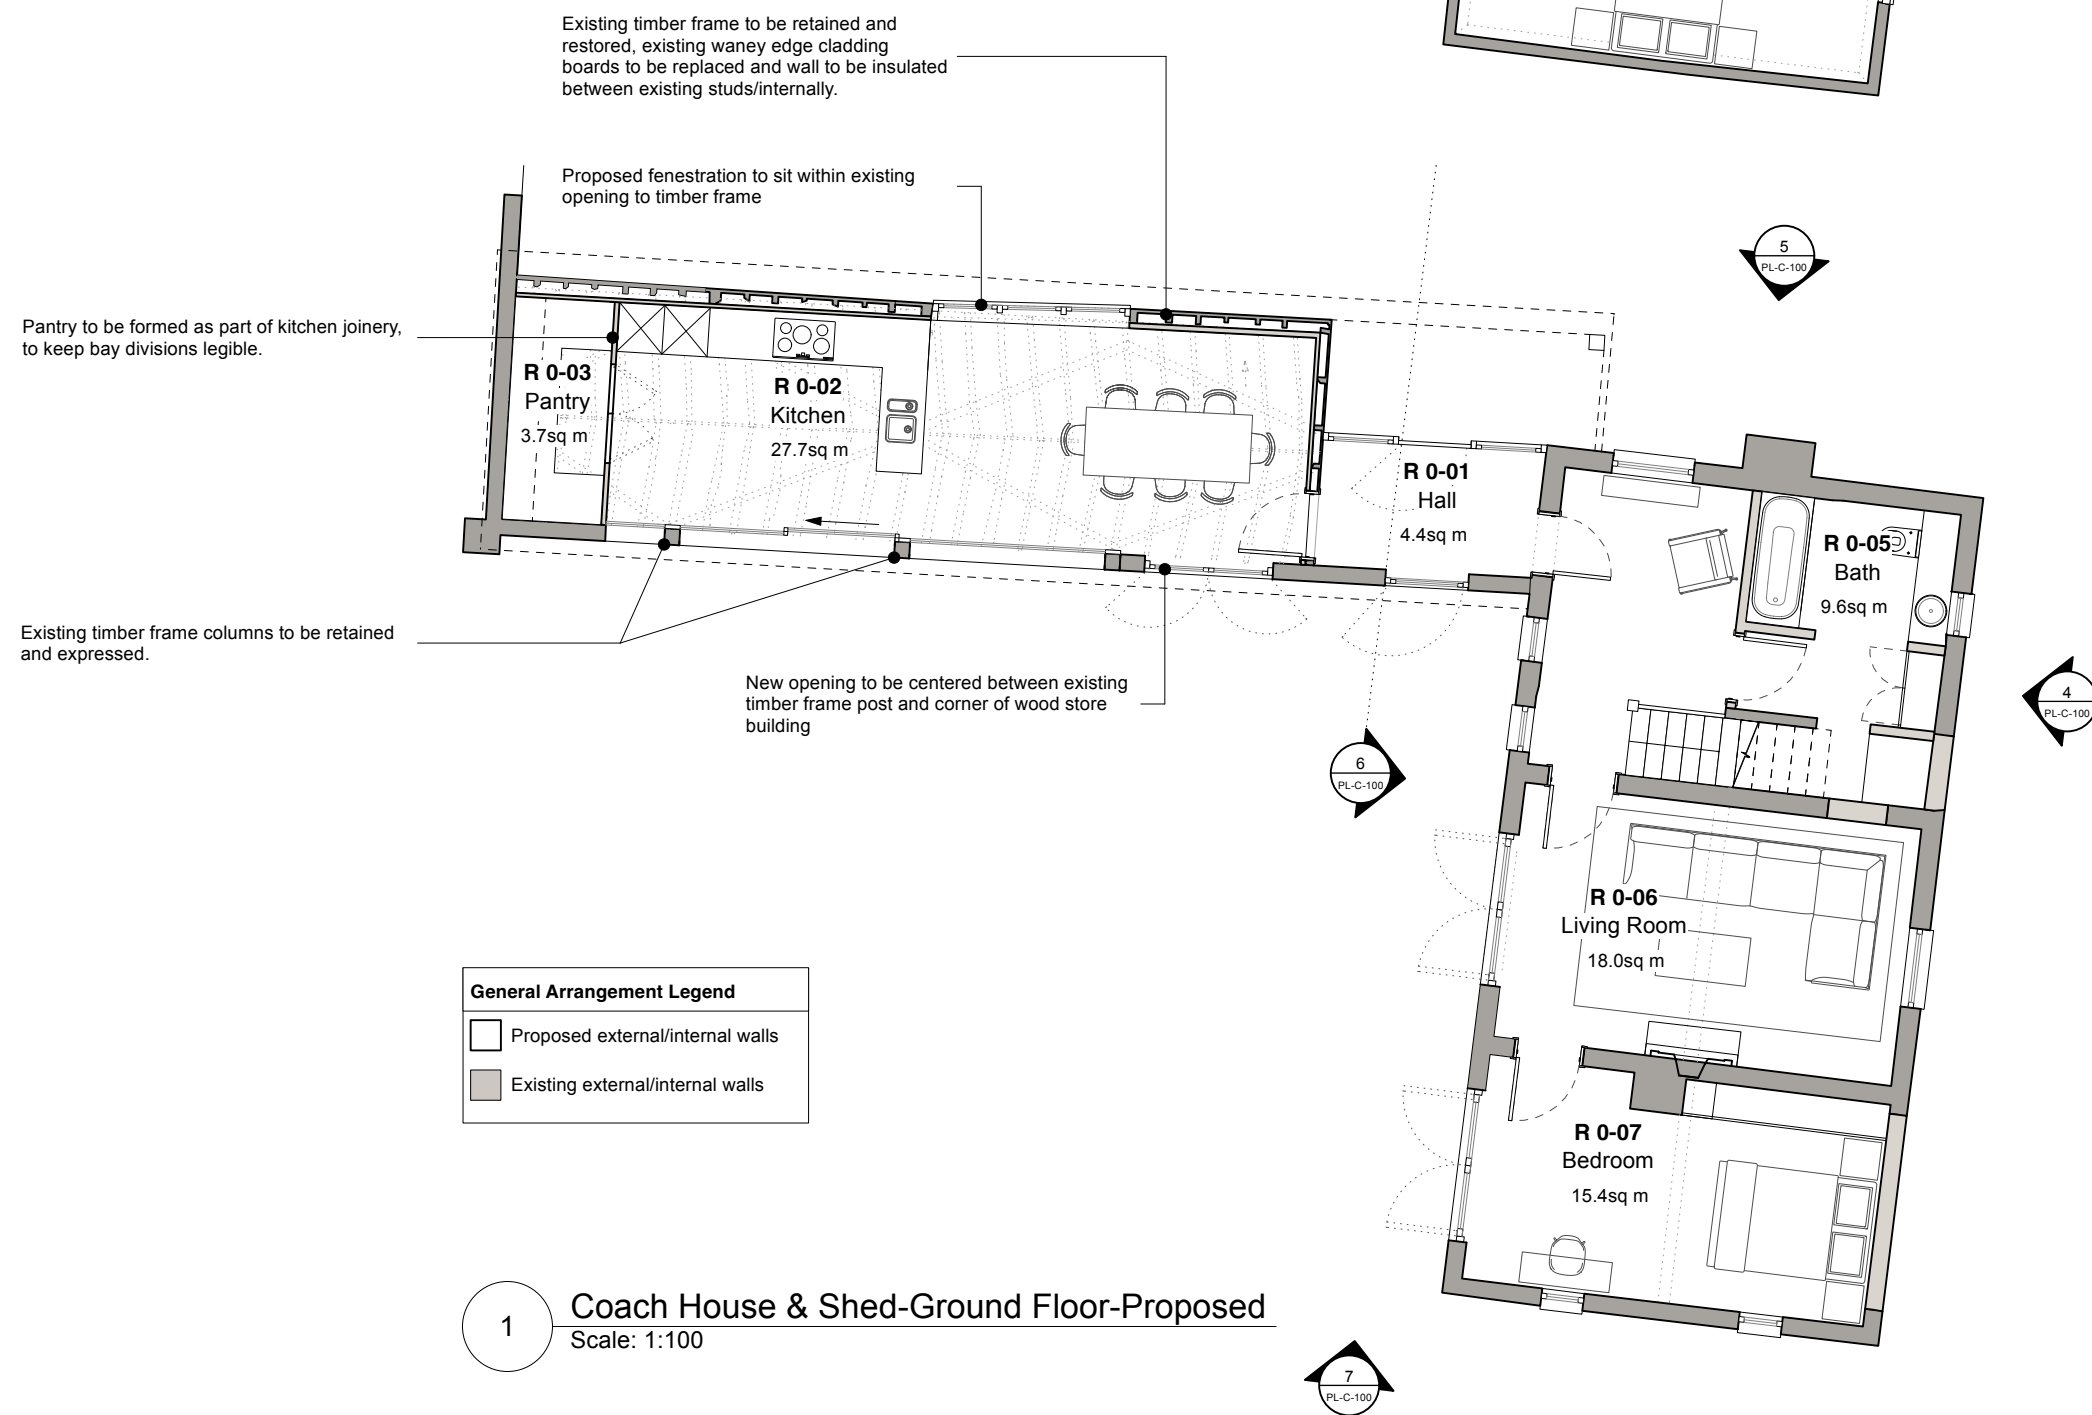

1 Coach House & Shed-Ground Floor-Proposed
Scale: 1:100

Scale for Planning purposes only, do not scale for construction purposes. Use figured dimensions only.		
1	2	3
4	5	6
7	8	9
1000	1001	1002

PLANNING

GEORGE & JAMES
ARCHITECTS

www.georgeandjames.co.uk

The Workshop
Ingram's Green Lane
Midhurst, GU29 0LJ
01730 887 287
architects@georgeandjames.co.uk

G&J PROJECT NO: 526

Nether Walstead
Coach House & Shed
Proposed Elevations & Floor Plans
526_PL-C-100 Rev.C

SCALE: 1:100 at A1

