

© this drawing and the building works depicted are the copyright of idp. and may not be reproduced or amended except by written permission. no liability will be accepted for amendments made by other persons.

all dimensions to be checked on site and architect notified of any discrepancies prior to commencement.
do not scale.

any and all elements relating to the fire safety of the building will require separate confirmation and approval by a fully accredited fire engineering consultant who has to be appointed by the Client.


PLOT NUMBER	PLOT NAME	PLOT POSITION	PLOT HANDING
40	Leamington Lifestyle	DETACHED	As
306	Leamington Lifestyle	DETACHED	As

- NOTES:**
- RWP locations only shown indicatively
- # Denotes obscure glazing
- * Additional windows to corner plots



Front Elevation

Side Elevation

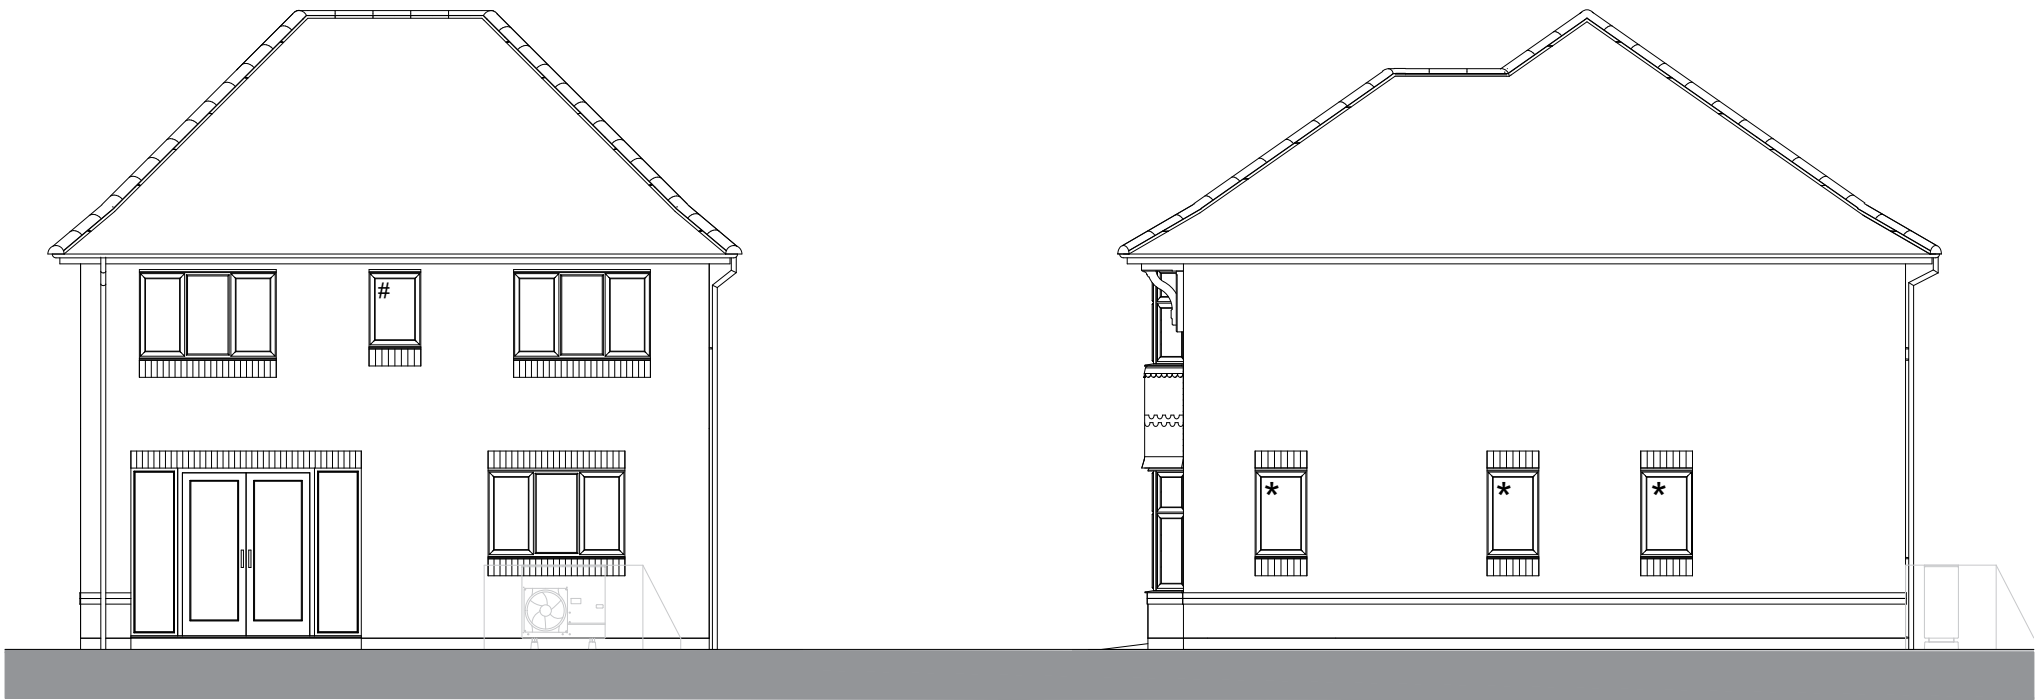

Rear Elevation

Side Elevation

C	27.07.26	ASHP Amends	AT	KL
B	26.06.26	Additional windows added to corner elevation & notes added	AT	KL
A	19.12.25	Updated to suit layout changes	AT	KL
rev:	date:	comment(s):	name:	check:



ARCHITECTS.
URBAN DESIGNERS.
PROJECT MANAGERS.
LANDSCAPE ARCHITECTS.
WE ARE IDP.

status:	PLANNING	RIBA Stage:	3
client:	Barratt Redrow		
job:	Hurst Farm		
title:	Leamington Lifestyle Elevations V1		
drawn:	TJ	date:	28.11.25
checked:	DZ	scale @ a3:	1:100

HXXXX-IDP-ZZ-XX-DR-UD-203158-P04-Leamington Elevations V1

IDP GROUP 27 SPON STREET COVENTRY CV1 3BA
T: +44 (0)24 7652 7600 E:info@idpgroup.com
www.weareidp.com