

© this drawing and the building works depicted are the copyright of idp. and may not be reproduced or amended except by written permission. no liability will be accepted for amendments made by other persons.

all dimensions to be checked on site and architect notified of any discrepancies prior to commencement.
do not scale.

any and all elements relating to the fire safety of the building will require separate confirmation and approval by a fully accredited fire engineering consultant who has to be appointed by the Client.




Tile Hanging or other as approved

Plot Number	Plot Name	Plot Position	Plot Handing
360	Letchworth	Semi Detached	As
361	Letchworth	Semi Detached	Opp
362	Letchworth	Semi Detached	As
363	Letchworth	Corner Plot	Opp

NOTES:

RWP locations only shown indicatively

Denotes obscure glazing

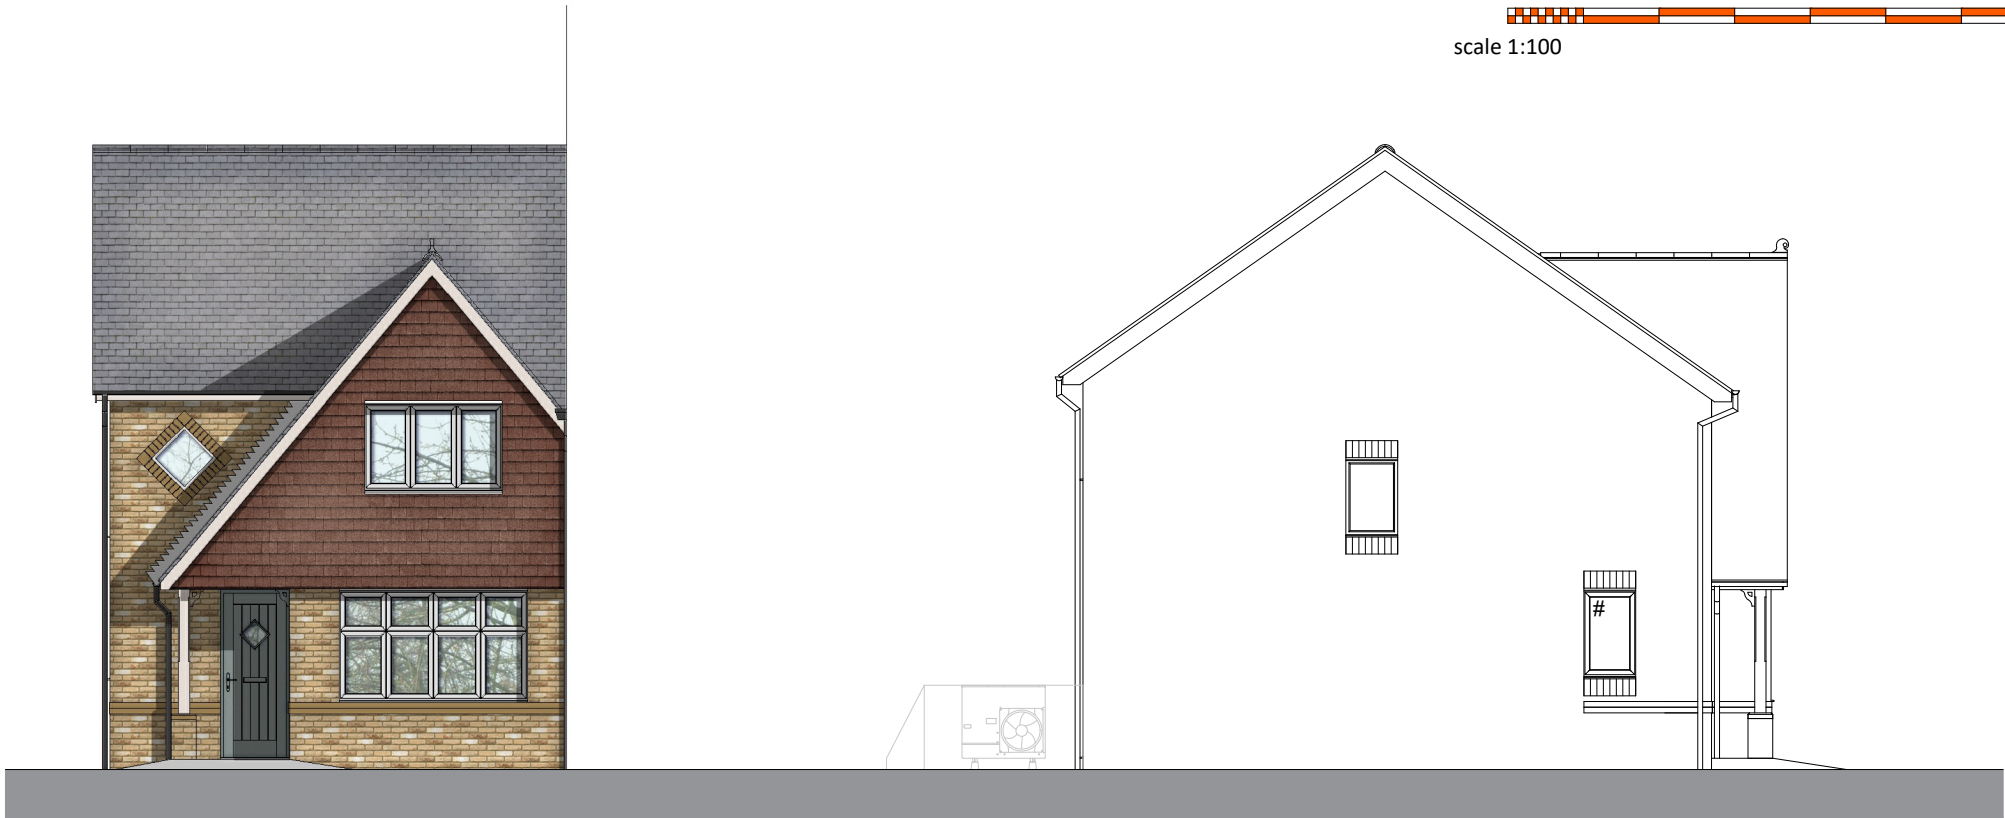

Front Elevation

Side Elevation



Rear Elevation

C	27.07.26	ASHP Amends	HH	KL
B	22.06.26	Render amended to tile hanging, brick detail and sills omitted, where tile hanging clash.	KL	KL
A	19.12.25	Updated to suit layout changes	AT	KL
rev:	date:	comment(s):	name:	check:



ARCHITECTS.
URBAN DESIGNERS.
PROJECT MANAGERS.
LANDSCAPE ARCHITECTS.
WE ARE IDP.

status:	PLANNING	RIBA Stage:	3
client:	Barratt Redrow		
job:	Hurst Farm		
title:	Letchworth Elevations V2		
drawn:	TJ	date:	28.11.25
checked:	DZ	scale @ a3:	1:100